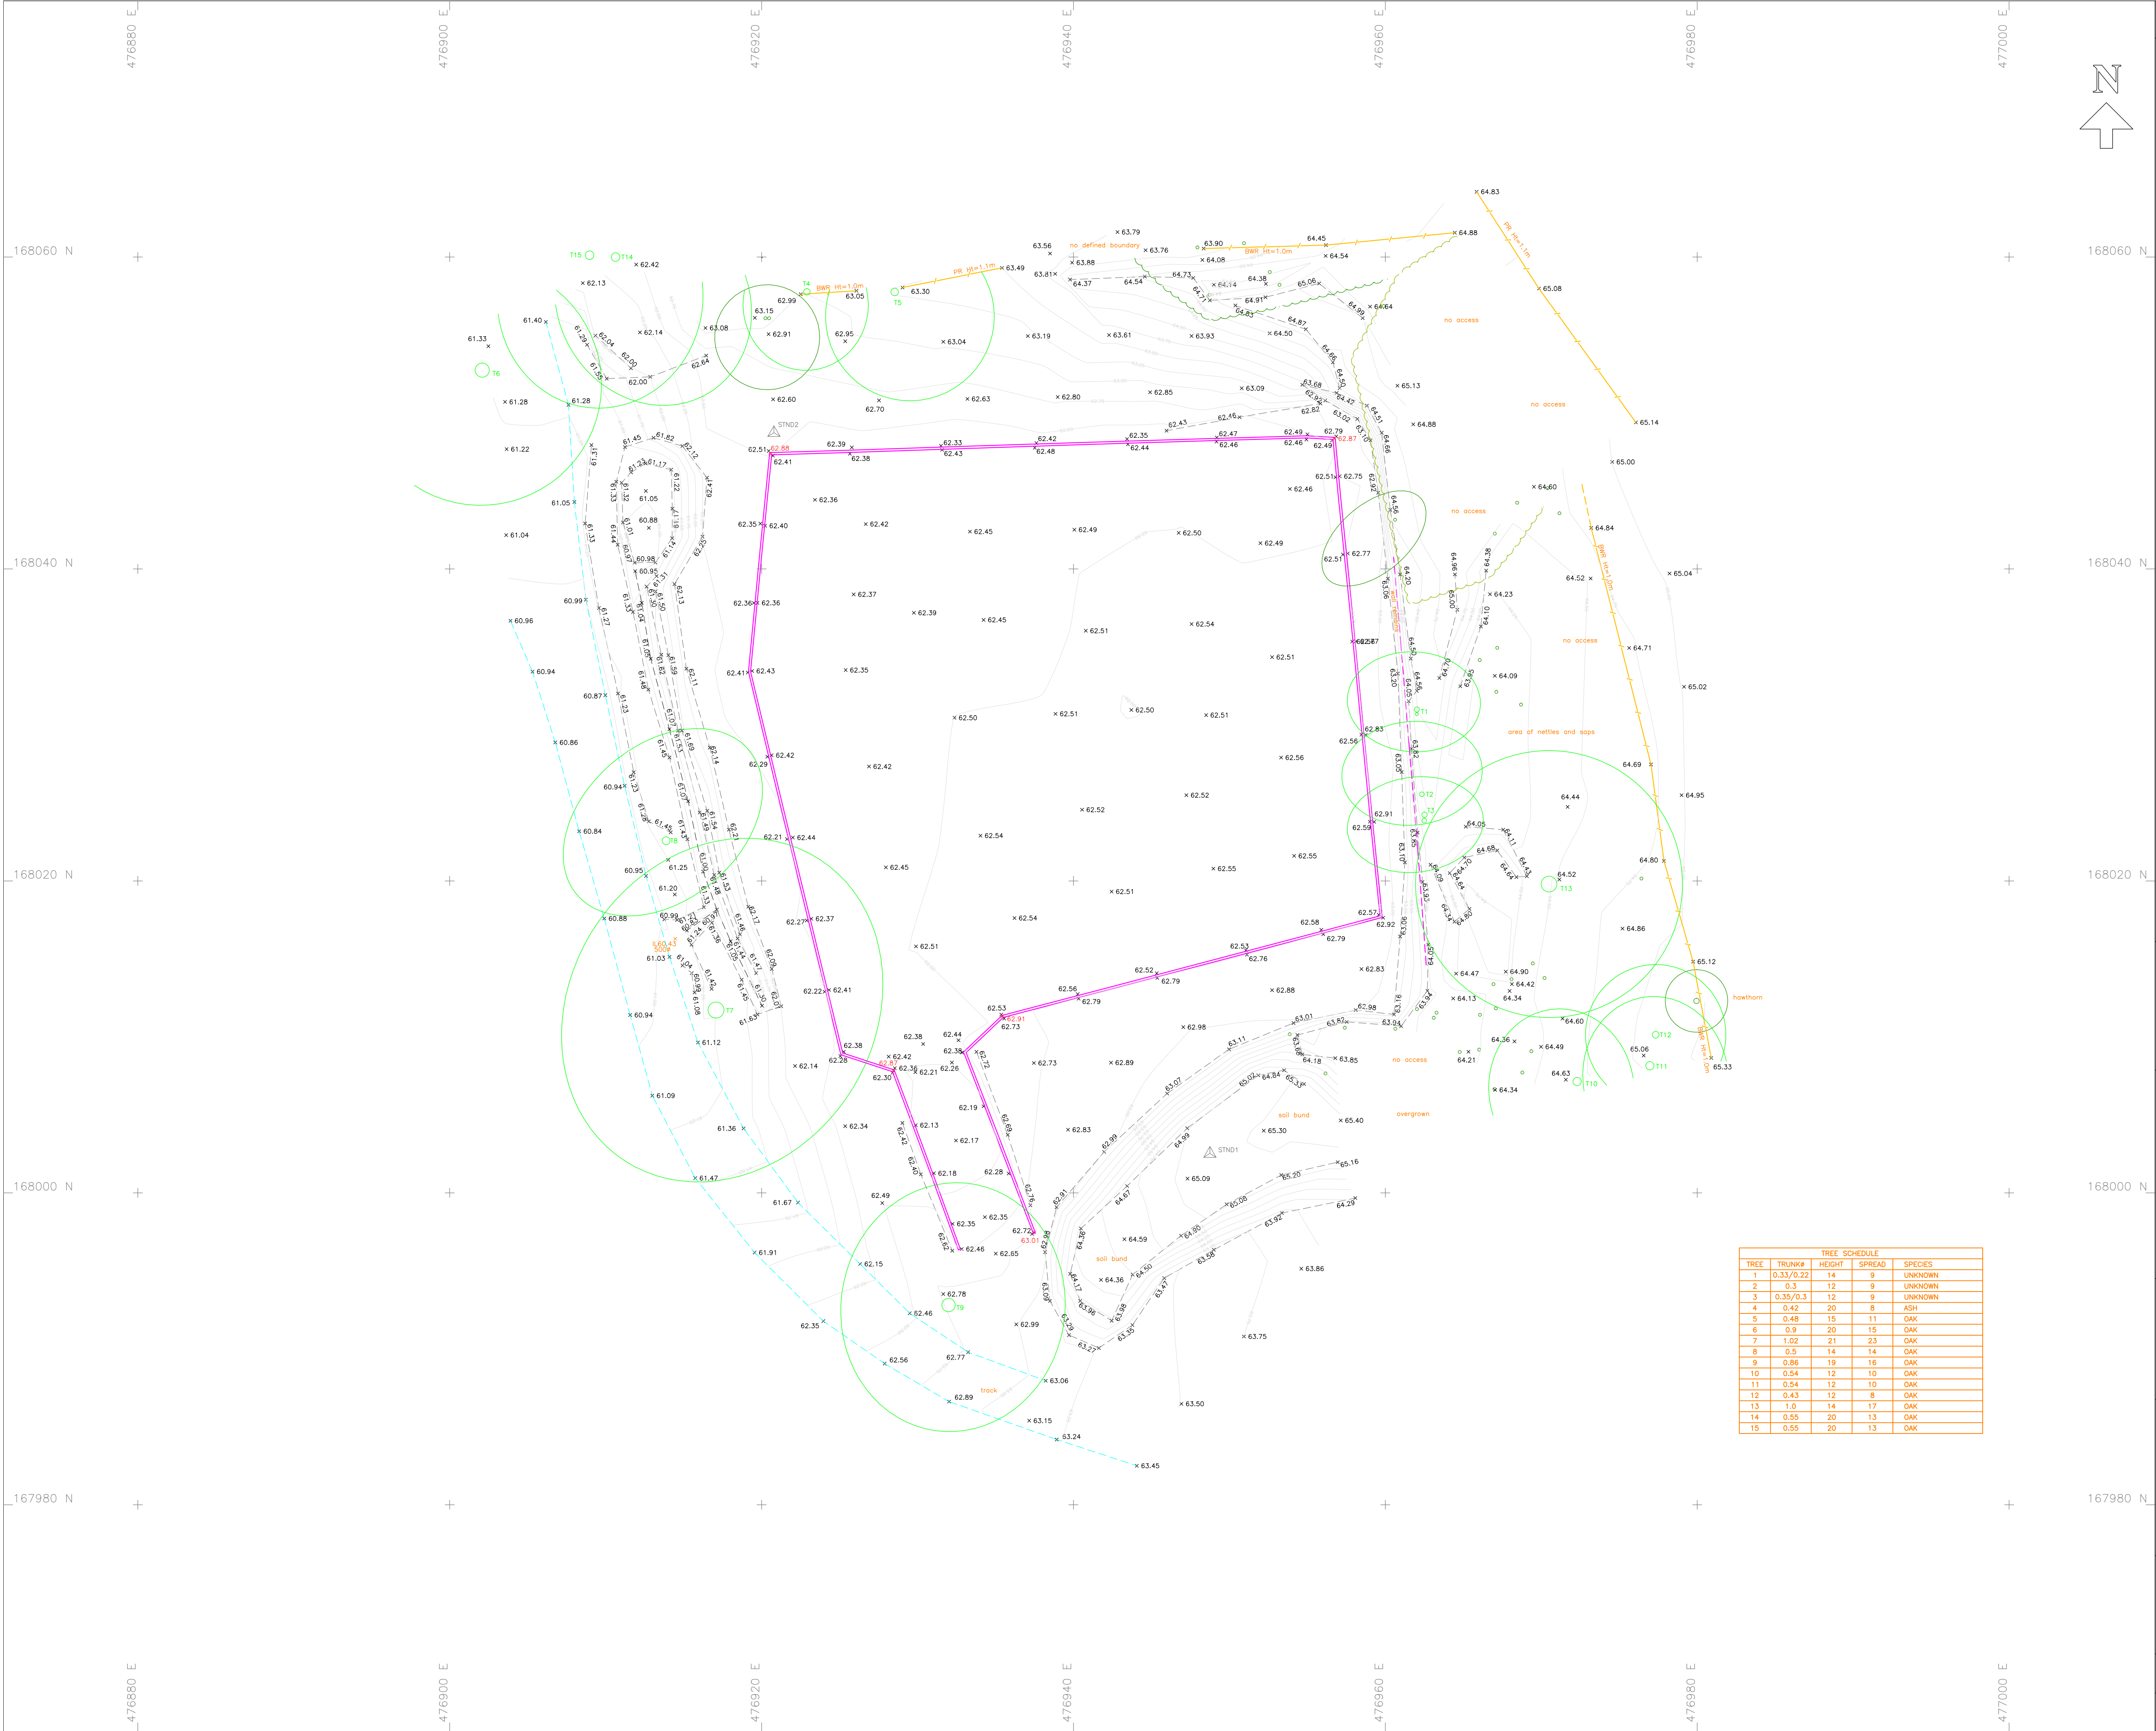


LEGEND

FEATURE STYLES

SURVEY CONTROL		AV	Air Valve
FENCE		BS	Bus Stop
HEDGE		BT	British Telecom
FWS		BW	Brick Wall
SWS		CB	Conc Bollard
WATER		CL	Cover Level
POWER LINE (OVERHEAD)		CTO	cable TV outlet
TELECOM LINE (OVERHEAD)		EB	Electric Box
ELECTRIC MAIN		EC	Electric Cover
GAS MAIN		FH	Fire Hydrant
EMBANKMENT		FL	Floor level
		G	Gully
		GM	Gas Meter
		GV	Gas Valve
		IL	Invert Level
		IC	Inspection Chamber
		KLS	Keep Left Sign
		KD	Kerb Offset
		LB	Letter Box
		LP	Lamp Post
		MKR	Marker
		MP	Metal Post
		MH	Manhole
		MB	Metal Bollard
		P	Post
		PI	Petrol Interceptor
		RG	Road Gully
		RNB	Road Name Board
		RS	Road Sign
		RW	Retaining Wall
		SA	Soakaway
		SC	Stopcock
		SV	Sluice Valve
		TP	Telegraph Pole
		CL	Chain Link
		CPL	Conc Panel
		CP	Chestnut Paling
		CW	Chicken Wire
		IW	Intervoven
		IR	Iron Railing
		OB	Openboard
		PR	Post and rail
		PW	Post and Wire

DATUM
GRID — ORDNANCE SURVEY NATIONAL GRID (OSTN15)
LEVELS — ORDNANCE SURVEY (OSGM15)
SCALE FACTOR REMOVED

SURVEY CONTROL			
STN	-E-	-N-	-Z-
D1	476948.749	168002.526	165.312
D2	476920.793	168048.743	162.516

NOTES


Drainage and service covers that were buried, obscured or not visible at the time of the survey cannot be shown. Sewer connections between manholes are assumed to be straight and only pipes visible from above ground are shown. All critical dimensions and connections should be checked and verified prior to starting work.

Tree canopy measured values are written as maximum spreads.

Tree species/condition to be verified by arboriculturist.

Offsite tree positions/sizes are approximate.

Surveyed physical features may not necessarily represent the legal boundary and should be checked with support of the Land Registry Title.

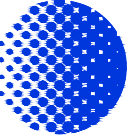

Moon Geospatial Ltd
Land & Engineering Surveyors

T: 0773 3321449

e: office@moongeospatial.com
www.moongeospatial.com

CLIENT

SILLETTE EQUESTRIAN

SITE

NEWLANDS
MOLE ROAD
SINDLESHAM
BERKSHIRE

TITLE

SITE SURVEY

AS EXISTING

SCALE	1/200 (A1)	DATE	SEPT 2024
DRAWING No.	02	JOB No.	24092083