


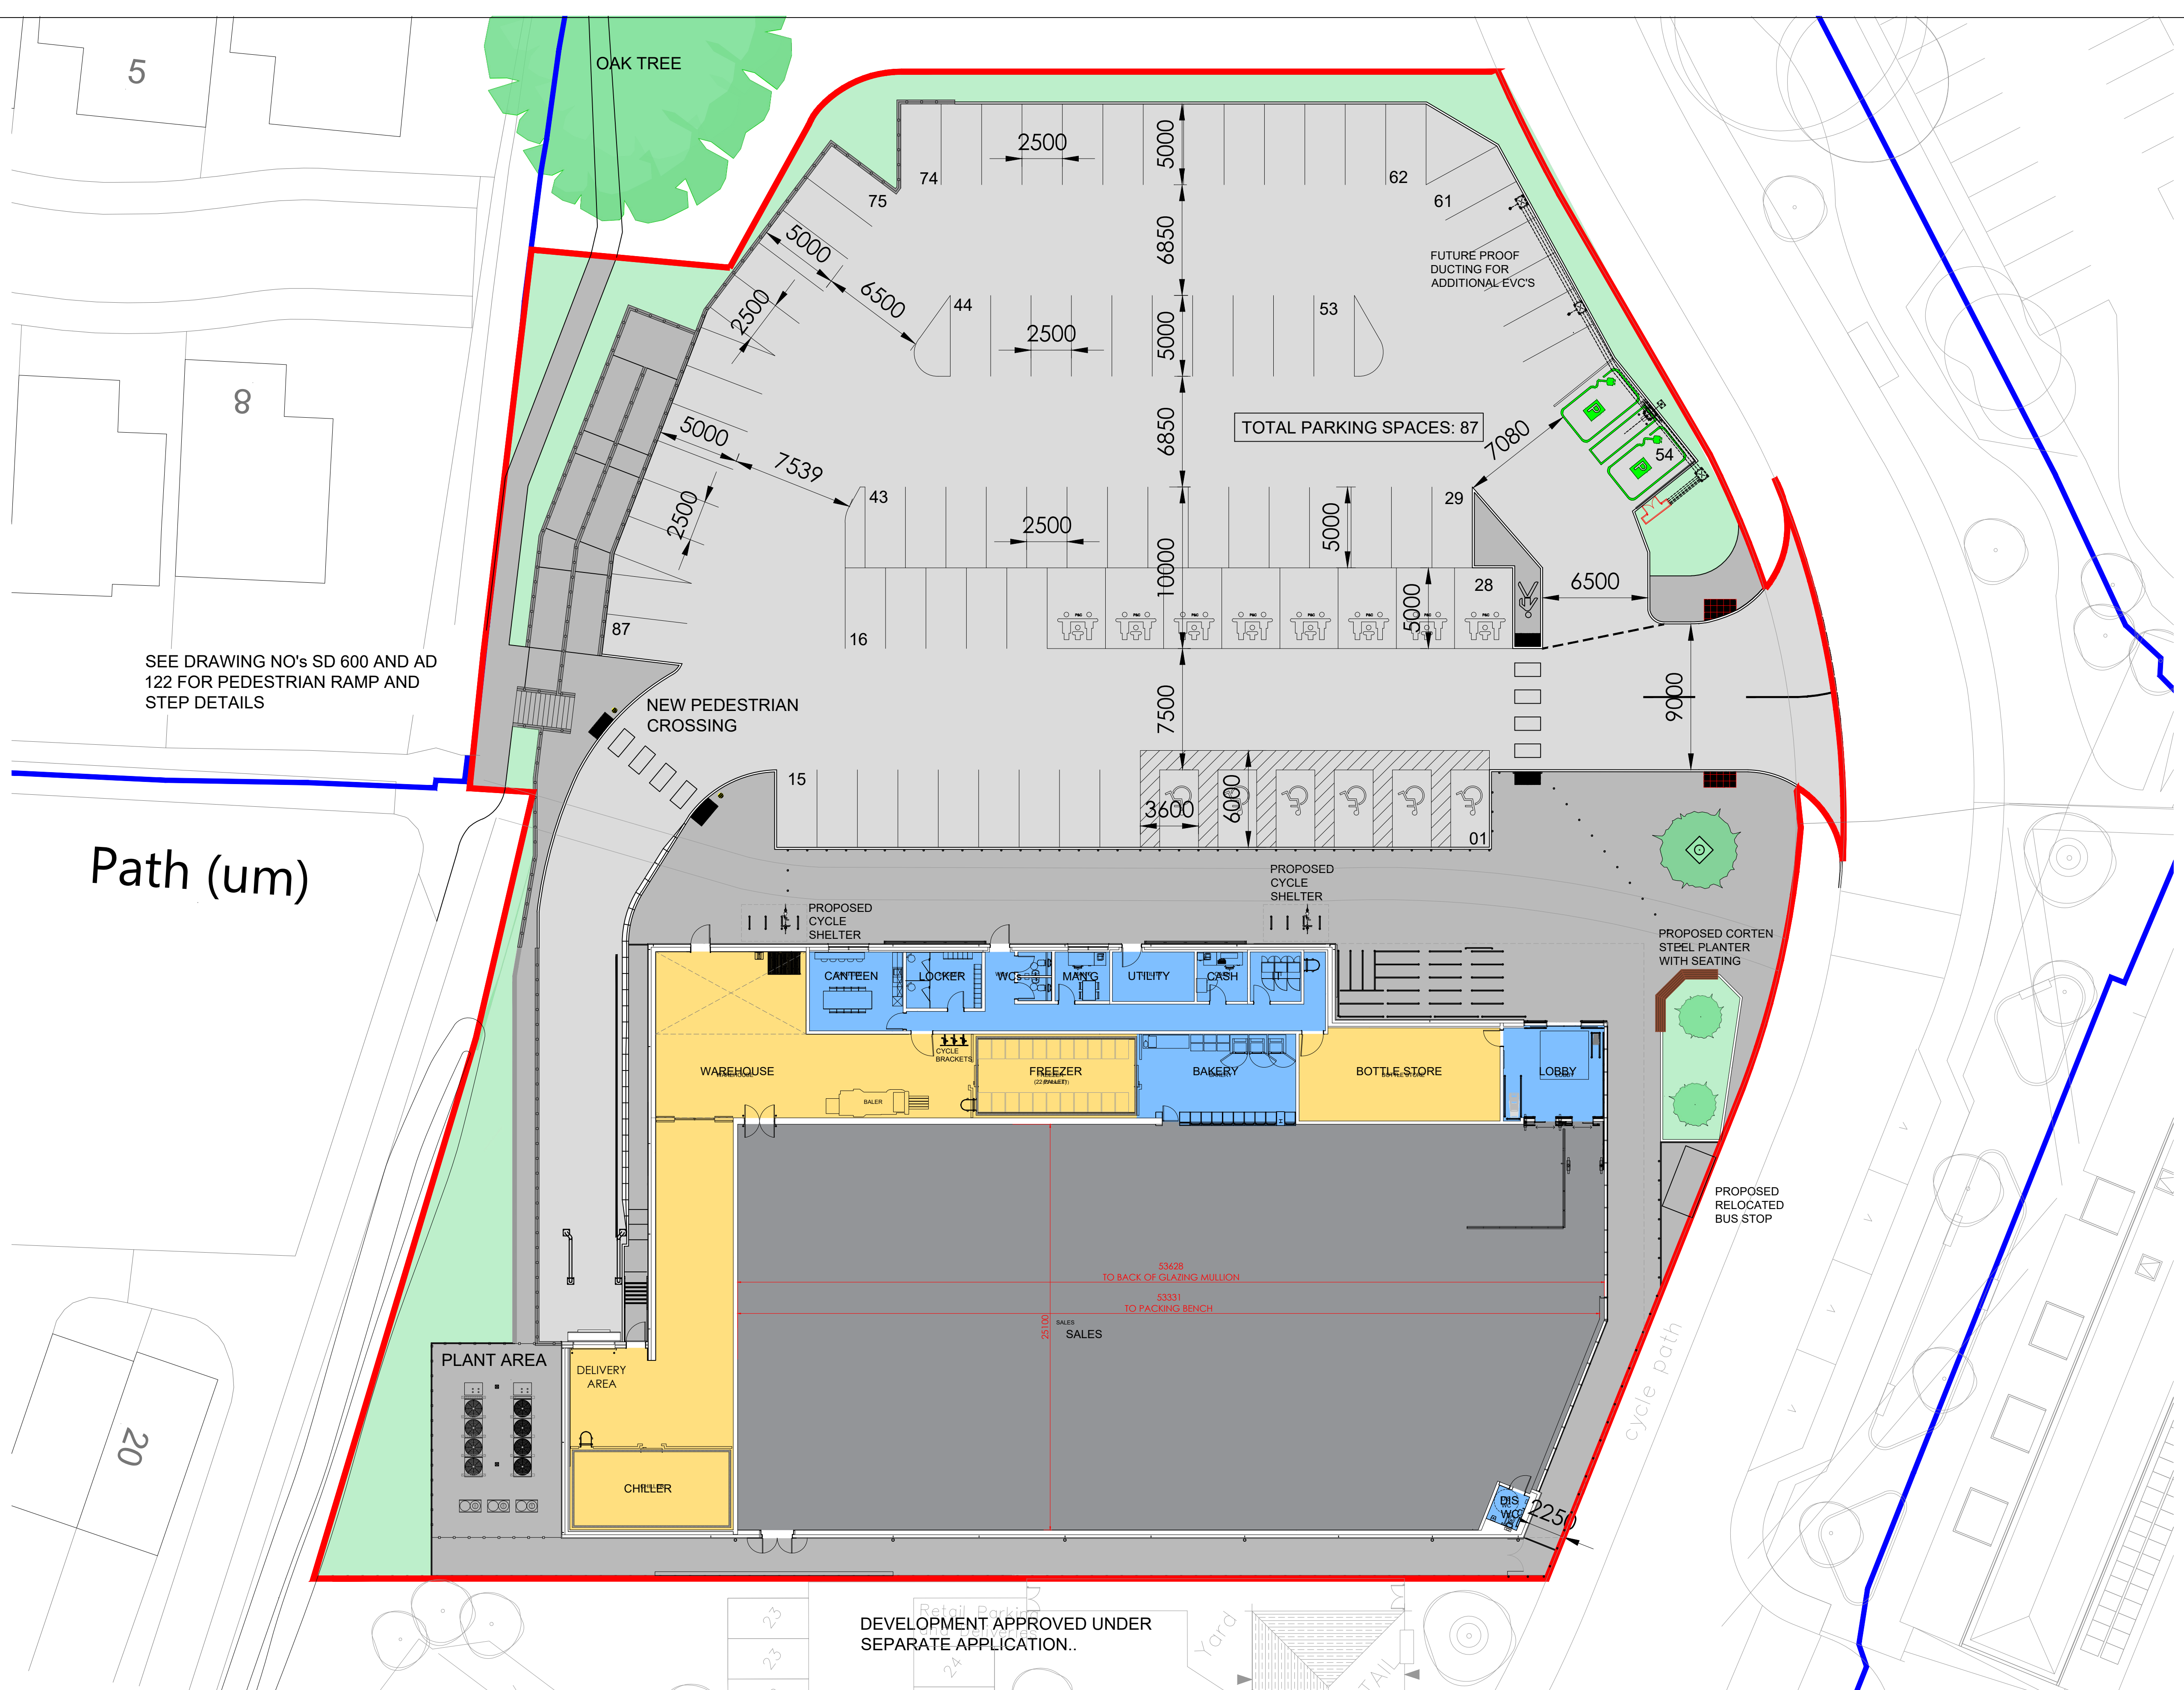

Path (um)

SEE DRAWING NO's SD 600 AND AD 122 FOR PEDESTRIAN RAMP AND STEP DETAILS

NEW PEDESTRIAN CROSSING

TOTAL PARKING SPACES: 87

cycle path


DEVELOPMENT APPROVED UNDER SEPARATE APPLICATION..

SCHEDULE	
Sales Area	1305 m²
Warehouse GIA inc Freezer/Chiller	454 m²
Ancillary GIA inc all Welfare & Bakery	242 m²
Internal walls	37 m²
GIA	2038 m²
GEA	2137 m²
Total Site Area Red (Approximate)	
Standard Parking Spaces	71 spaces
Disabled Parking Spaces	06 spaces
P&C Parking Spaces	08 spaces
EVC (Electric Vehicle Charging) Spaces	02 spaces
Total Parking Spaces	87 spaces



DIMENSIONS TO BE CONFIRMED ON SITE PRIOR TO START OF WORKS AND MONO TO BE INFORMED OF DISCREPANCIES IMMEDIATELY. NO DIMENSIONS TO BE SCALED FROM THIS DRAWING. ALL MATERIALS AND WORKS ARE TO BE CARRIED OUT IN ACCORDANCE WITH THE LATEST REVISION OF THE APPROPRIATE BRITISH STANDARDS OR EURO CODE, PLANNING APPROVAL, CURRENT BUILDING REGULATIONS AND CODES OF PRACTICE. PARTY WALL ACT - NOTICES UNDER THE PARTY WALL ACT ARE TO BE SERVED BY THE PROPERTY OWNER OR APPOINTED THIRD PARTY BY PROPERTY OWNER. HEALTH AND SAFETY - CDM 2015 REGULATIONS APPLY TO ALL CONSTRUCTION WORKS TO BE CARRIED OUT AND APPLY TO DESIGNERS, CONTRACTORS AND THE CLIENT. AS SUCH ALL PARTIES HAVE DUTIES UNDER THESE REGULATIONS.

Notes

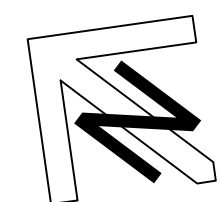

F	BOLLARDS AROUND BUILDING AMENDED	14.11.24	LMC	
E	AMENDED TO SUIT CLIENTS REQUEST	14.11.22	NJE	LMC
D	AMENDED TO SUIT PLANNERS COMMENTS	25.10.22	LMC	
C	DRAWING AMENDED TO SUIT PROPOSED LEVELS	13.07.22	NJE	LMC
B	DRAWING AMENDED TO SUIT CLIENTS REQUEST	29.06.22	NJE	LMC
A	DRAWING AMENDED TO SUIT CLIENTS REQUEST	06.05.22	NJE	LMC
Rev	Description	Date	Rev by	Chk by

Revisions

Client
LIDL GREAT BRITAIN LTD.
SOUTHAMPTON, SO16 0AW.

Project
HOLLOW LANE, SHINFIELD

Drawing
PROPOSED BOUNDARY TREATMENTS

Project Number
24082

Drawing Number
AD_114

Purpose of Issue
PLANNING

Scale @ A1
1:200

Drawn by
AM

Checked by
LMC

Revision
F

Date
JULY 2024

**MONO ARCHITECTURAL DESIGN**

MONO Architectural Design Ltd
Salts Mill, Suite J, Victoria Road, Saltaire, BD18 3LA
www.mono-ad.co.uk
hello@mono-ad.co.uk
Registered in England & Wales No: 14857583

DO NOT USE FOR CONSTRUCTION