



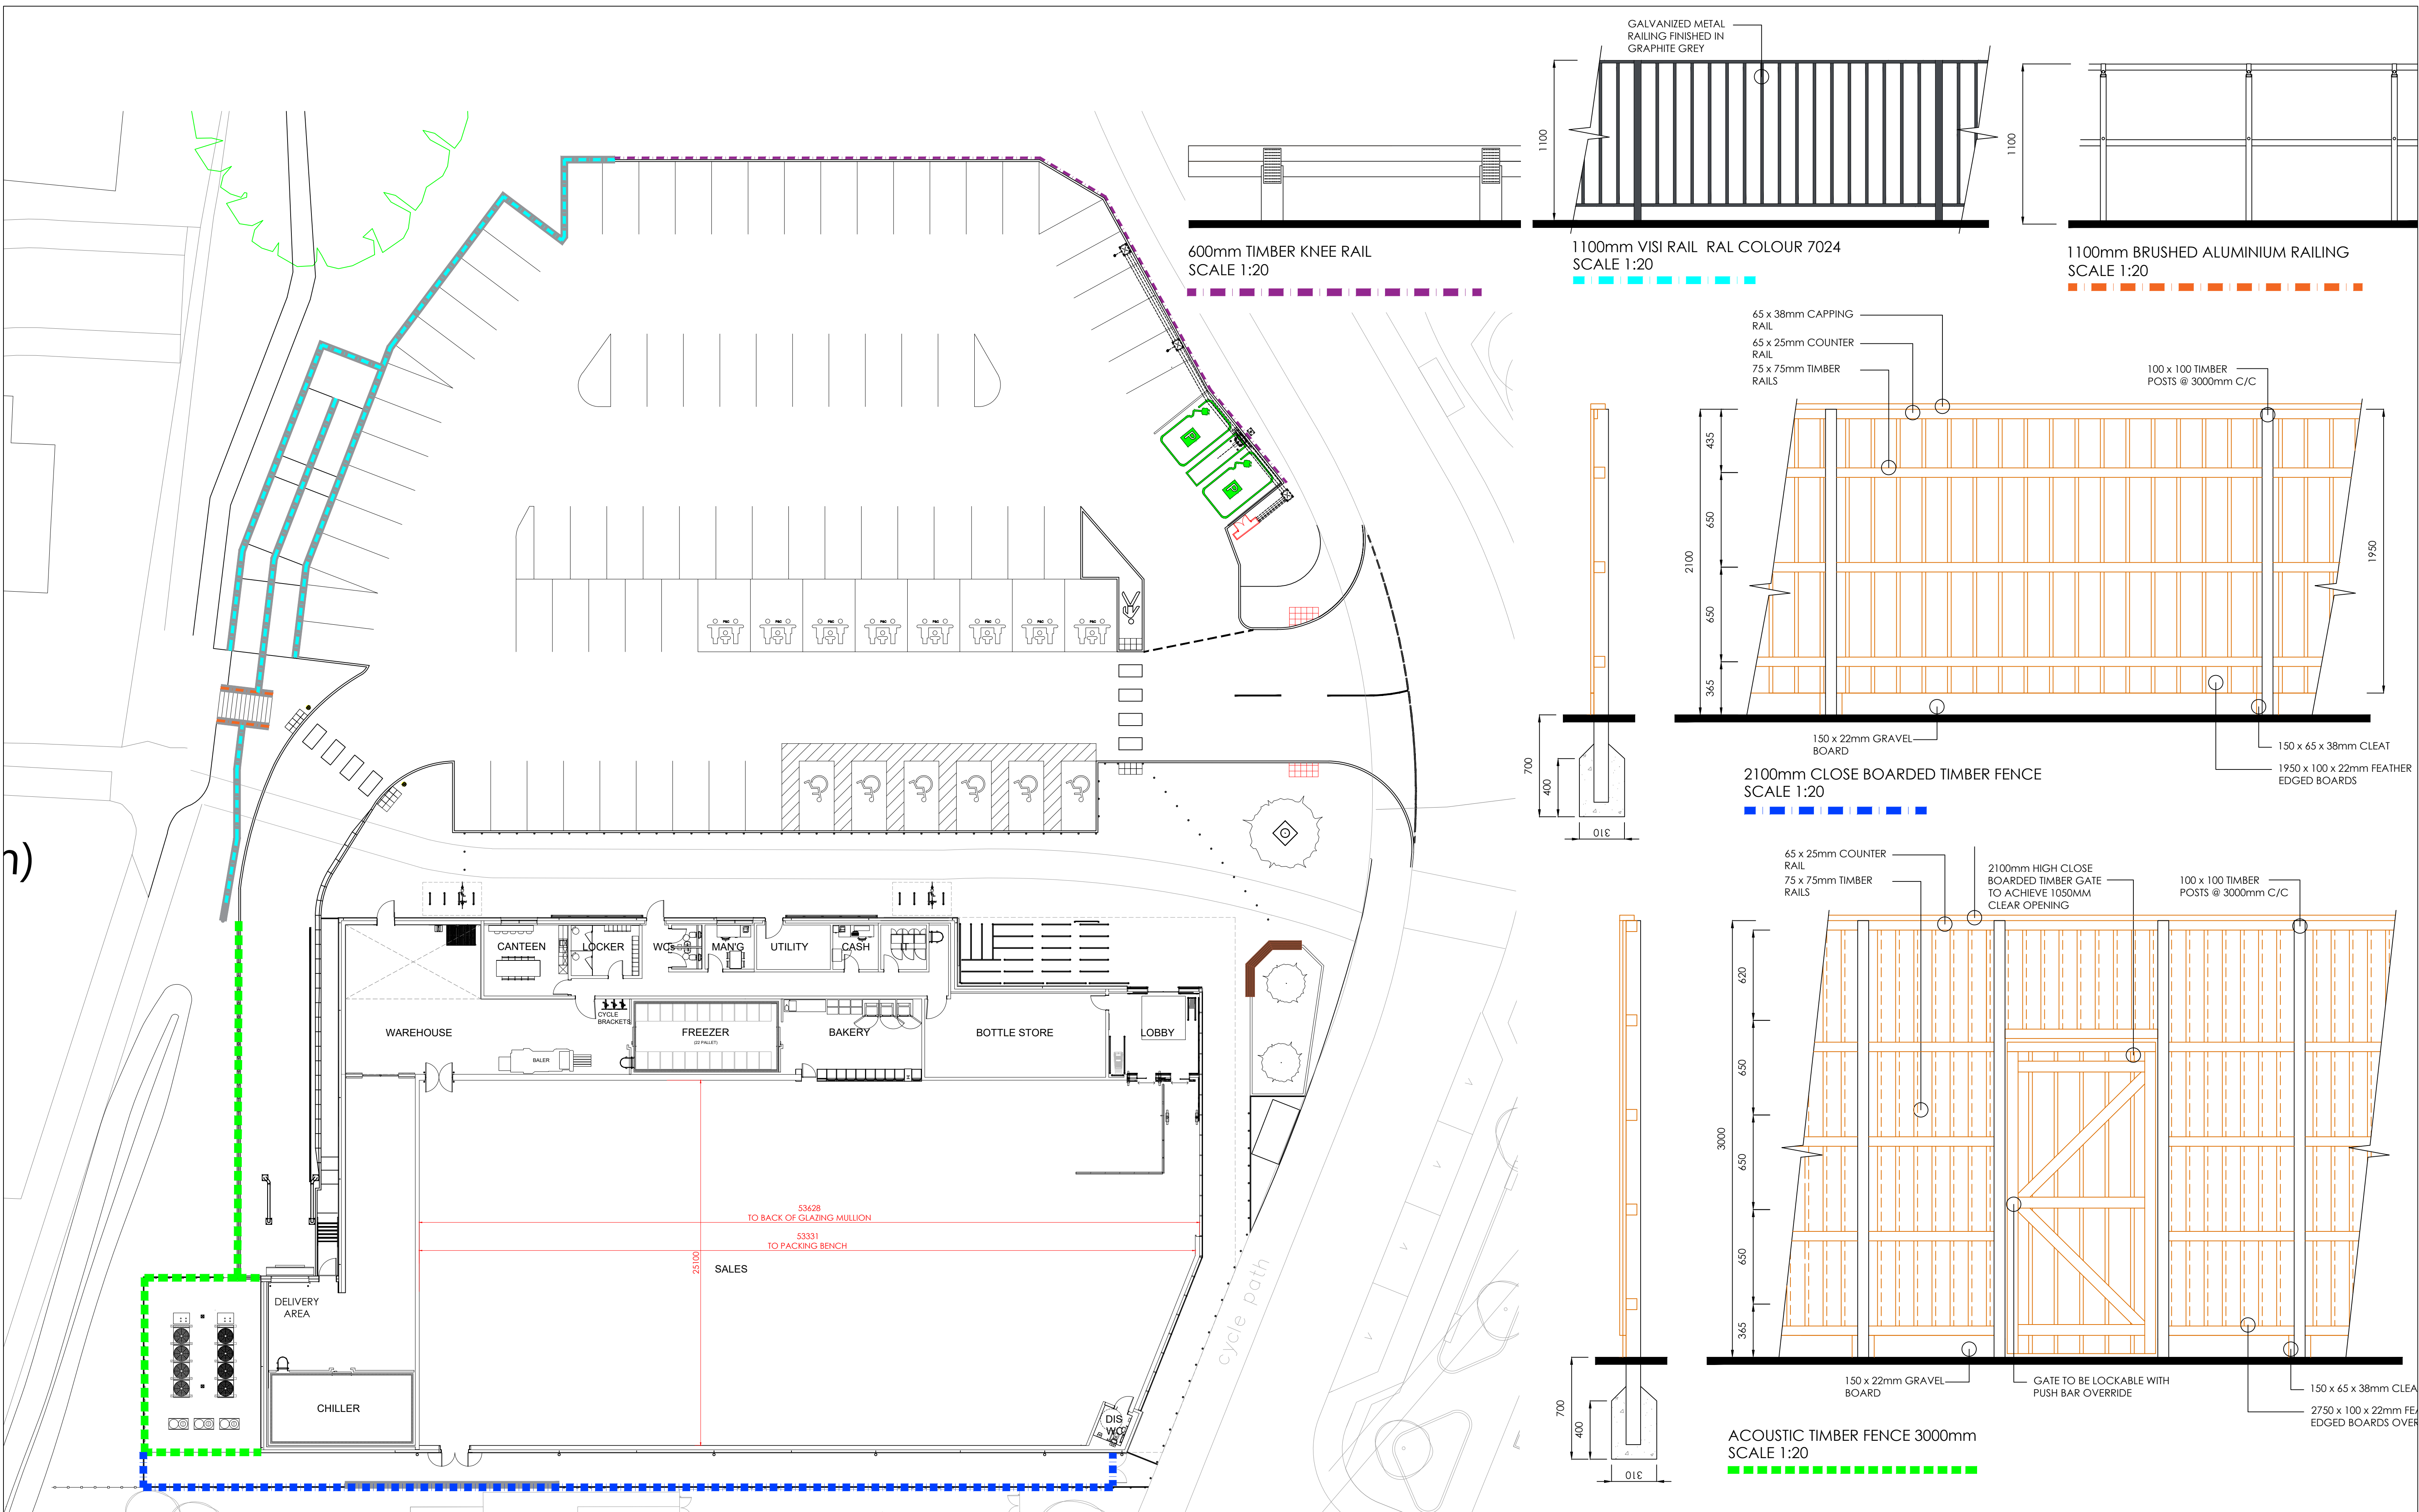

DIMENSIONS TO BE CONFIRMED ON SITE PRIOR TO START OF WORKS AND MONO TO BE INFORMED OF DISCREPANCIES IMMEDIATELY. NO DIMENSIONS TO BE SCALED FROM THIS DRAWING. ALL MATERIALS AND WORKS ARE TO BE CARRIED OUT IN ACCORDANCE WITH THE LATEST REVISION OF THE APPROPRIATE BRITISH STANDARDS OR EURO CODE, PLANNING APPROVAL, CURRENT BUILDING REGULATIONS AND CODES OF PRACTICE. PARTY WALL ACT - NOTICES UNDER THE PARTY WALL ACT ARE TO BE SERVED BY THE PROPERTY OWNER OR APPOINTED THIRD PARTY BY PROPERTY OWNER. HEALTH AND SAFETY - CDM 2015 REGULATIONS APPLY TO ALL CONSTRUCTION WORKS TO BE CARRIED OUT AND APPLY TO DESIGNERS, CONTRACTORS AND THE CLIENT. AS SUCH ALL PARTIES HAVE DUTIES UNDER THESE REGULATIONS.

BOUNDARY TREATMENTS KEY

- 3.0m ACOUSTIC FENCE WITH ACCESS GATES TO BE INSTALLED AROUND THE PLANT AREA.
- CLOSE BOARDED TIMBER FENCE: 2100mm HIGH, AT APPROX 3000mm CENTERS
- RETAINING WALL: INDICATIVE 250MM THICK RETAINING WALL.
- VISI RAIL: 1100MM, COLOUR RAL 7024.
- RAILINGS: 1100mm BRUSHED ALUMINIUM RAILINGS.
- TIMBER KNEE RAIL - 600MM HIGH

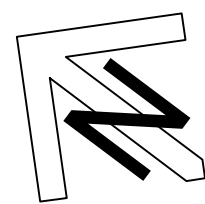

Notes

Rev	Description	Date	Rev by	Chk by
G	BOLLARDS AROUND BUILDING AMENDED	14.11.24	LMC	
F	VARIOUS SITE CHANGES	15.07.24	LMC	
E	AMENDED TO SUIT CLIENTS REQUEST	14.11.22	NJTE	LMC
D	AMENDED TO SUIT PLANNERS COMMENTS	25.10.22	LMC	
C	DRAWING AMENDED TO SUIT PROPOSED LEVELS	13.07.22	NJTE	LMC
B	DRAWING AMENDED TO SUIT CLIENTS REQUEST	29.06.22	NJTE	LMC
A	DRAWING AMENDED TO SUIT CLIENTS REQUEST	06.05.22	NJTE	LMC

Revisions

Client
LIDL GREAT BRITAIN LTD.
SOUTHAMPTON, SO16 0AW.

Project
HOLLOW LANE, SHINFIELD

Drawing
PROPOSED BOUNDARY TREATMENTS

Project Number
24082

Drawing Number
AD_114

Purpose of Issue
PLANNING

Scale @ A1
1:200

Drawn by
AM

Checked by
LMC

Revision
G

Date
JULY 2024



MONO ARCHITECTURAL DESIGN

MONO Architectural Design Ltd
Salts Mill, Suite J, Victoria Road, Saltaire, BD18 3LA
www.mono-ad.co.uk hello@mono-ad.co.uk
Registered in England & Wales No: 14857583

DO NOT USE FOR CONSTRUCTION