


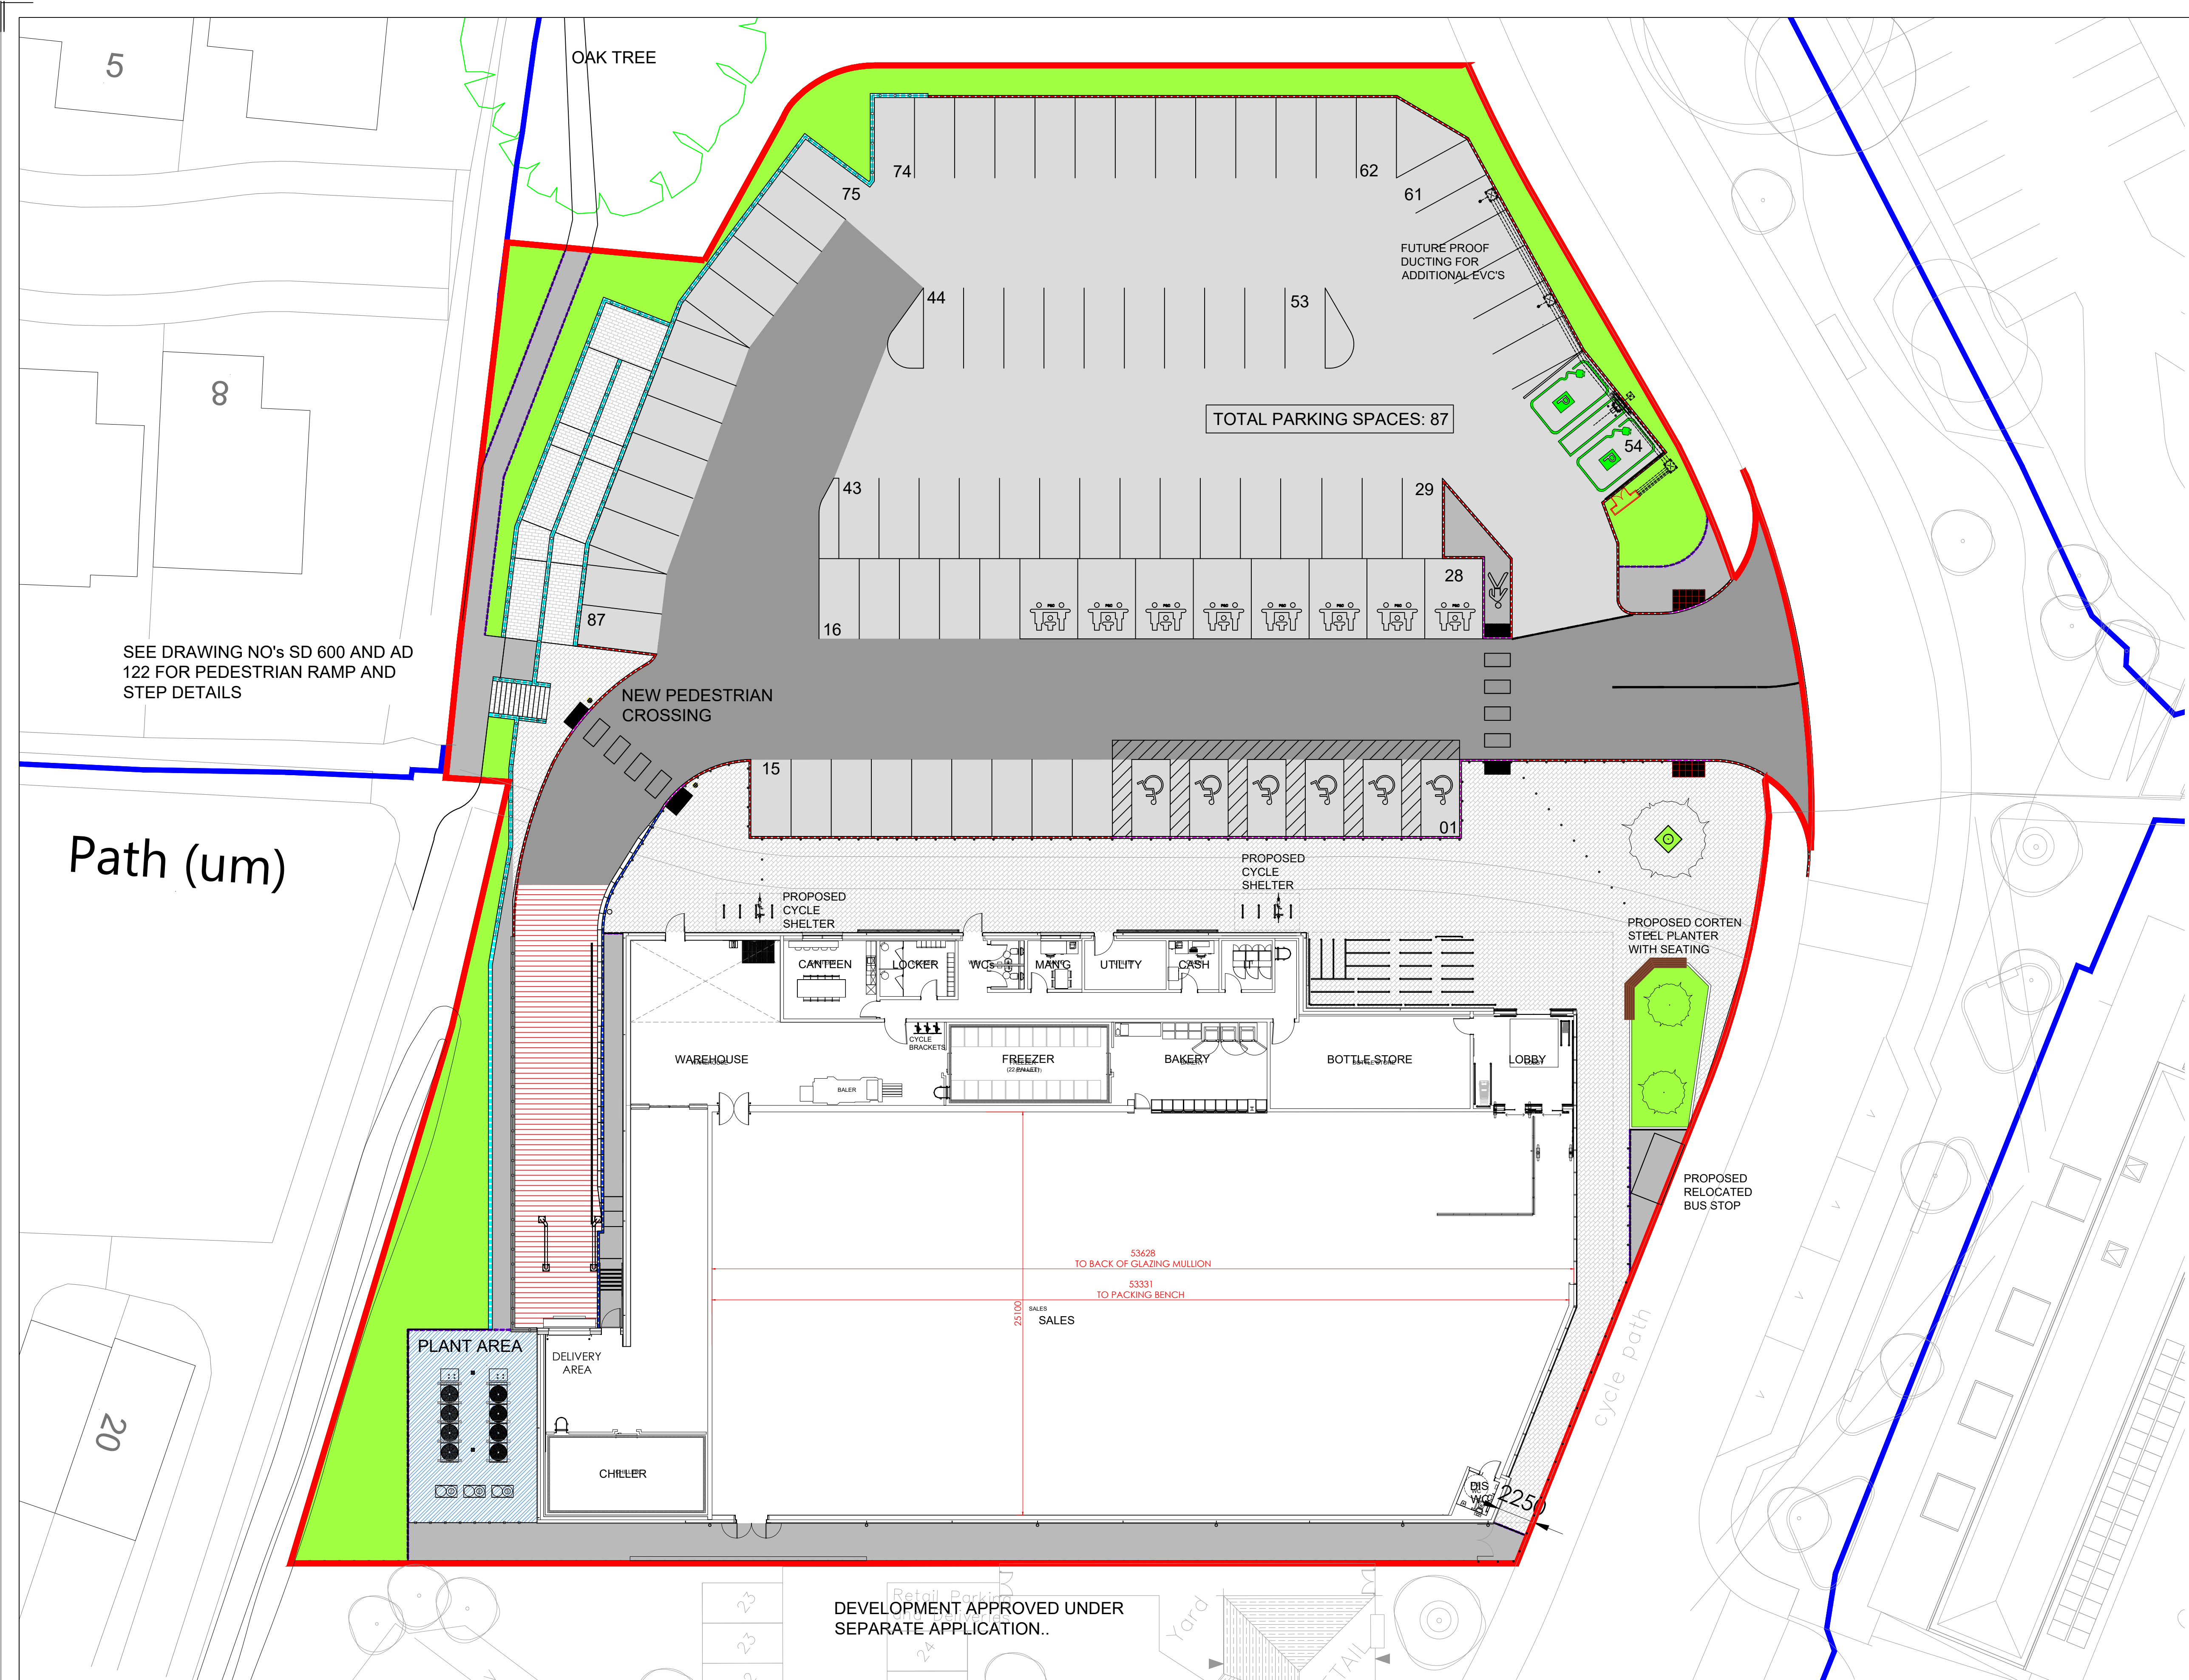

LEGEND

- LANDSCAPE AREAS
- PLAZA PAVING AREAS:
COLOUR: BUFF/NATURAL BLOCK PAVING;
SIZE:200X100MM; PATTERN: STRETCHER BOND
- REINFORCED CONCRETE ACCESS RAMP. SURFACE
FINISHED WITH BRUSH STROKES 90 DEGREES
AGAINST FLOW OF TRAFFIC
- PEDESTRIAN FOOTPATHS IN ACCORDANCE WITH
LIDL SPECIFICATION DRAWING LD(14)-SP-03
- SMA (STONE MASTIC ASPHALT) FOR ACCESS ROADS
ACCESSIBLE FOR VEHICULAR ACCESS (NON HGV'S)
- 3-BITUMINOUS LAYER ACCESS ROAD AND HGV LOCATIONS
(TO LIDL SPECIFICATION, SITE SPECIFIC VEHICLE SWEEP PATH
ANALYSIS REQUIRED TO DETERMINE EXTENT.)
- CONCRETE SLAB TO PLANT AREA LAID TO FALLS TO
PREVENT WATER PONDING.
- 400mm x 400mm, TACTILE PAVING TO BE INSTALLED IN
ACCORDANCE WITH LIDL SPECIFICATION.
- MARSHALL SAXON TEXTURED STEP PAVING
COLOUR NATURAL
- HIGH CONTAINMENT KERB HCK
- HALF BATTERED KERB 125 x 255mm (100mm CHECK) HBK
- FLAT TOP EDGING KERB 50 x 150mm PK
- CHANNEL BLOCK 125mm WIDTH FTCB
- PROPOSED RETAINING WALLS RW



DIMENSIONS TO BE CONFIRMED ON SITE PRIOR TO START OF WORKS AND MONO TO BE INFORMED OF DISCREPANCIES IMMEDIATELY. NO DIMENSIONS TO BE SCALED FROM THIS DRAWING. ALL MATERIALS AND WORKS ARE TO BE CARRIED OUT IN ACCORDANCE WITH THE LATEST REVISION OF THE APPROPRIATE BRITISH STANDARDS OR EURO CODE, PLANNING APPROVAL, CURRENT BUILDING REGULATIONS AND CODES OF PRACTICE. PARTY WALL ACT - NOTICES UNDER THE PARTY WALL ACT ARE TO BE SERVED BY THE PROPERTY OWNER OR APPOINTED THIRD PARTY BY PROPERTY OWNER. HEALTH AND SAFETY - CDM 2015 REGULATIONS APPLY TO ALL CONSTRUCTION WORKS TO BE CARRIED OUT AND APPLY TO DESIGNERS, CONTRACTORS AND THE CLIENT. AS SUCH ALL PARTIES HAVE DUTIES UNDER THESE REGULATIONS.

Notes



F	BOLLARDS AROUND BUILDING AMENDED	14.11.24	LMC	
E	AMENDED TO SUIT CLIENTS REQUEST	14.11.22	NJE	LMC
D	AMENDED TO SUIT PLANNERS COMMENTS	25.10.22	LMC	
C	DRAWING AMENDED TO SUIT PROPOSED LEVELS	13.07.22	NJE	LMC
B	DRAWING AMENDED TO SUIT CLIENTS REQUEST	29.06.22	NJE	LMC
A	DRAWING AMENDED TO SUIT CLIENTS REQUEST	06.05.22	NJE	LMC
Rev	Description	Date	Rev by	Chk by

Revisions

Client
LIDL GREAT BRITAIN LTD.
SOUTHAMPTON, SO16 0AW.

Project
HOLLOW LANE, SHINFIELD

Drawing
PROPOSED SITE FINISHES

Project Number
24082

Drawing Number
AD_115

Purpose of Issue
PLANNING

Scale @ A1
1:200

Drawn by
AM

Checked by
LMC

Revision
J

Date
JULY 2024



DO NOT USE FOR CONSTRUCTION