
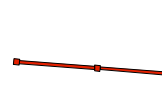
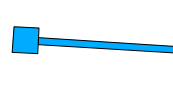
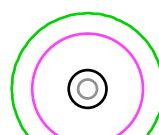
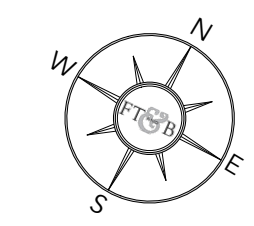


Materials plan:

	Paving and stepping stones		Existing hedging to be retained		Meadow planting		Wildflower roof to carport
	Permeable resin bound driveway		New hedging		Lawn		Panel fence with drainage to base
	New entrance gates		Existing planting to be enhanced		Existing trees to be retained		
	New shed		New planting beds		New specimen trees		

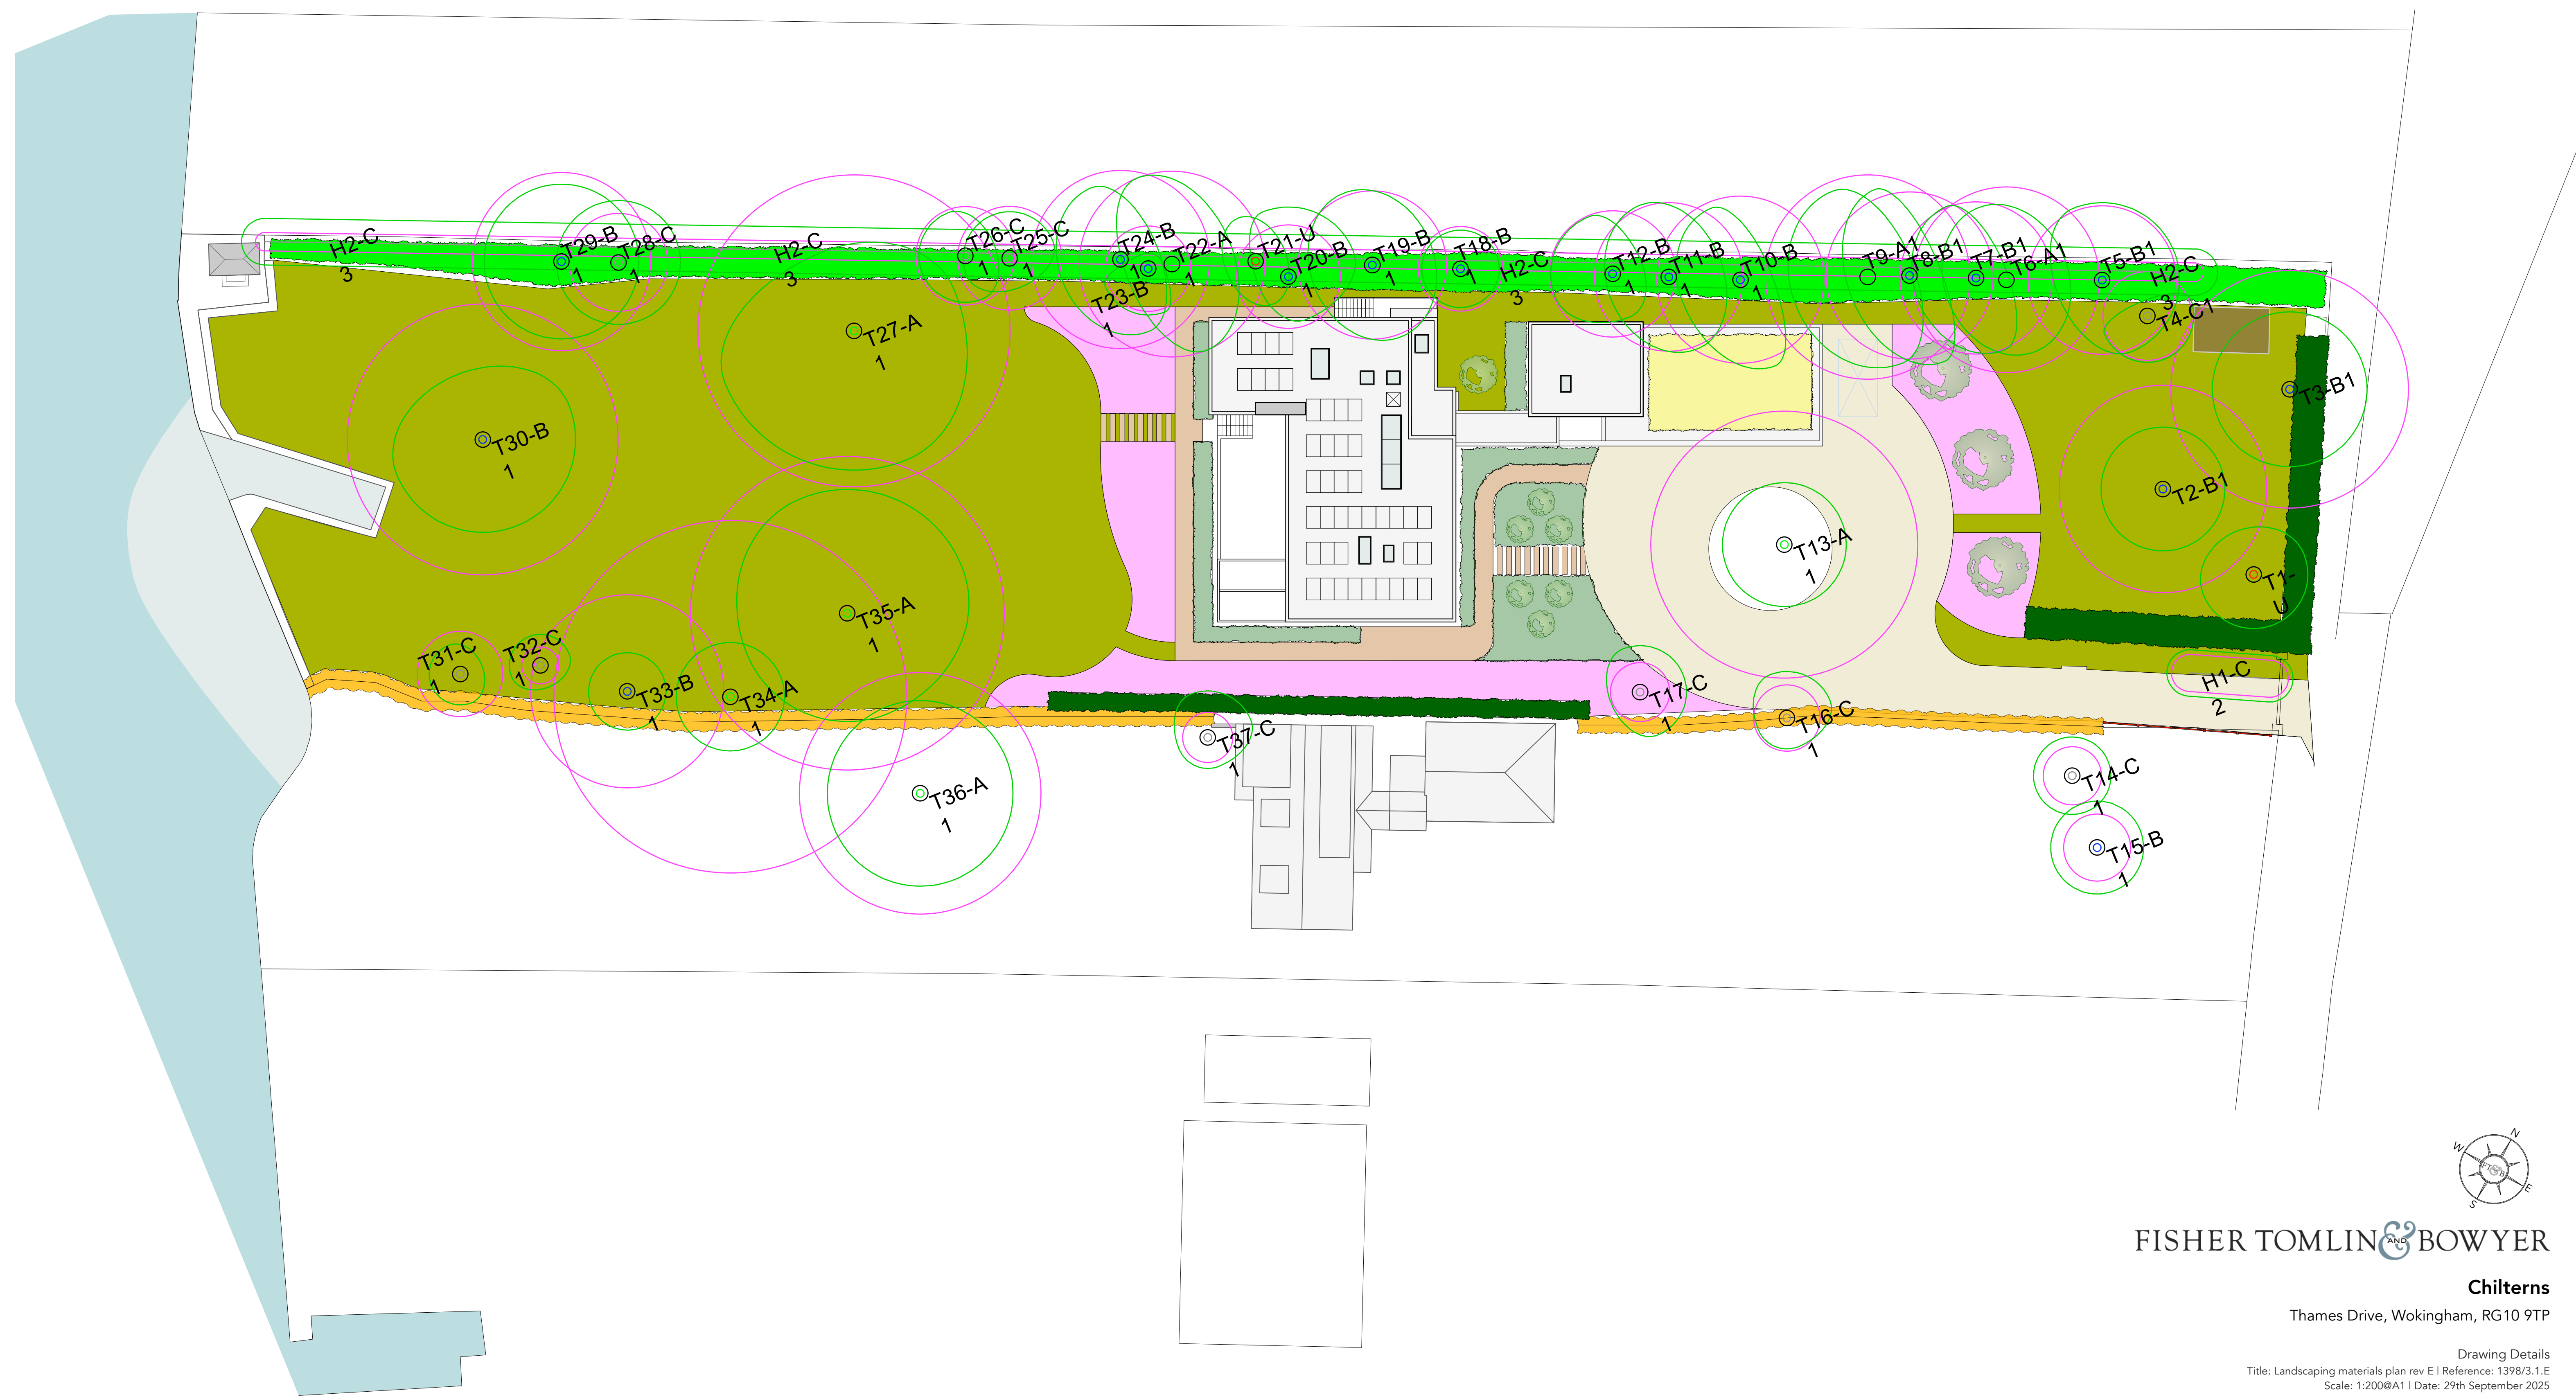

FISHER TOMLIN AND BOWYER

Chilterns

Thames Drive, Wokingham, RG10 9TP

Drawing Details
Title: Landscaping materials plan rev E | Reference: 1398/3.1.E
Scale: 1:200@A1 | Date: 29th September 2025
74 Sydney Road Wimbledon London SW20 8EF
T +44 (0) 208 542 0683 | E info@fishertomlin.com | W fishertomlin.com
Copyright Fisher Tomlin & Bowyer Limited 2025
ALL DIMENSIONS MUST BE CHECKED ON SITE AND NOT SCALED FROM THIS DRAWING