
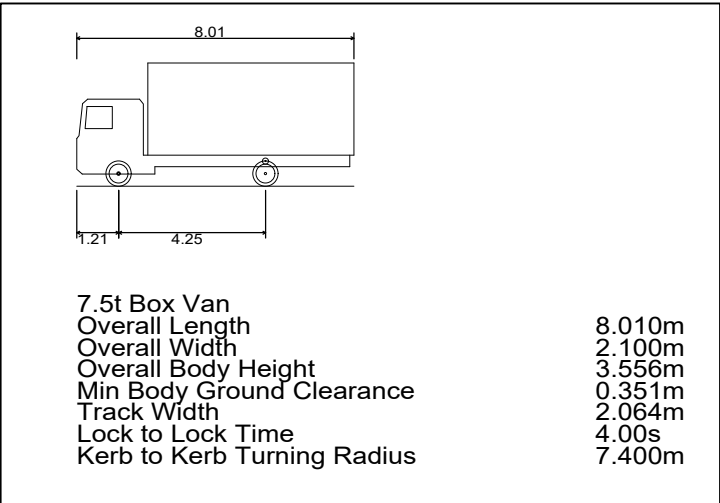


ALL DIMENSIONS TO BE CHECKED BEFORE SITE OR OFF-SITE FABRICATION BY THE CONTRACTOR, HIS SUB-CONTRACTOR OR SUPPLIER.

DO NOT SCALE PLANS - USE FIGURE OR GRID DIMENSIONS WHERE GIVEN. ANY DEVIATION FROM THE DRAWING IS TO BE REPORTED TO THE ORIGINATOR IMMEDIATELY.

DRAWING IS TO BE PRINTED IN COLOUR.

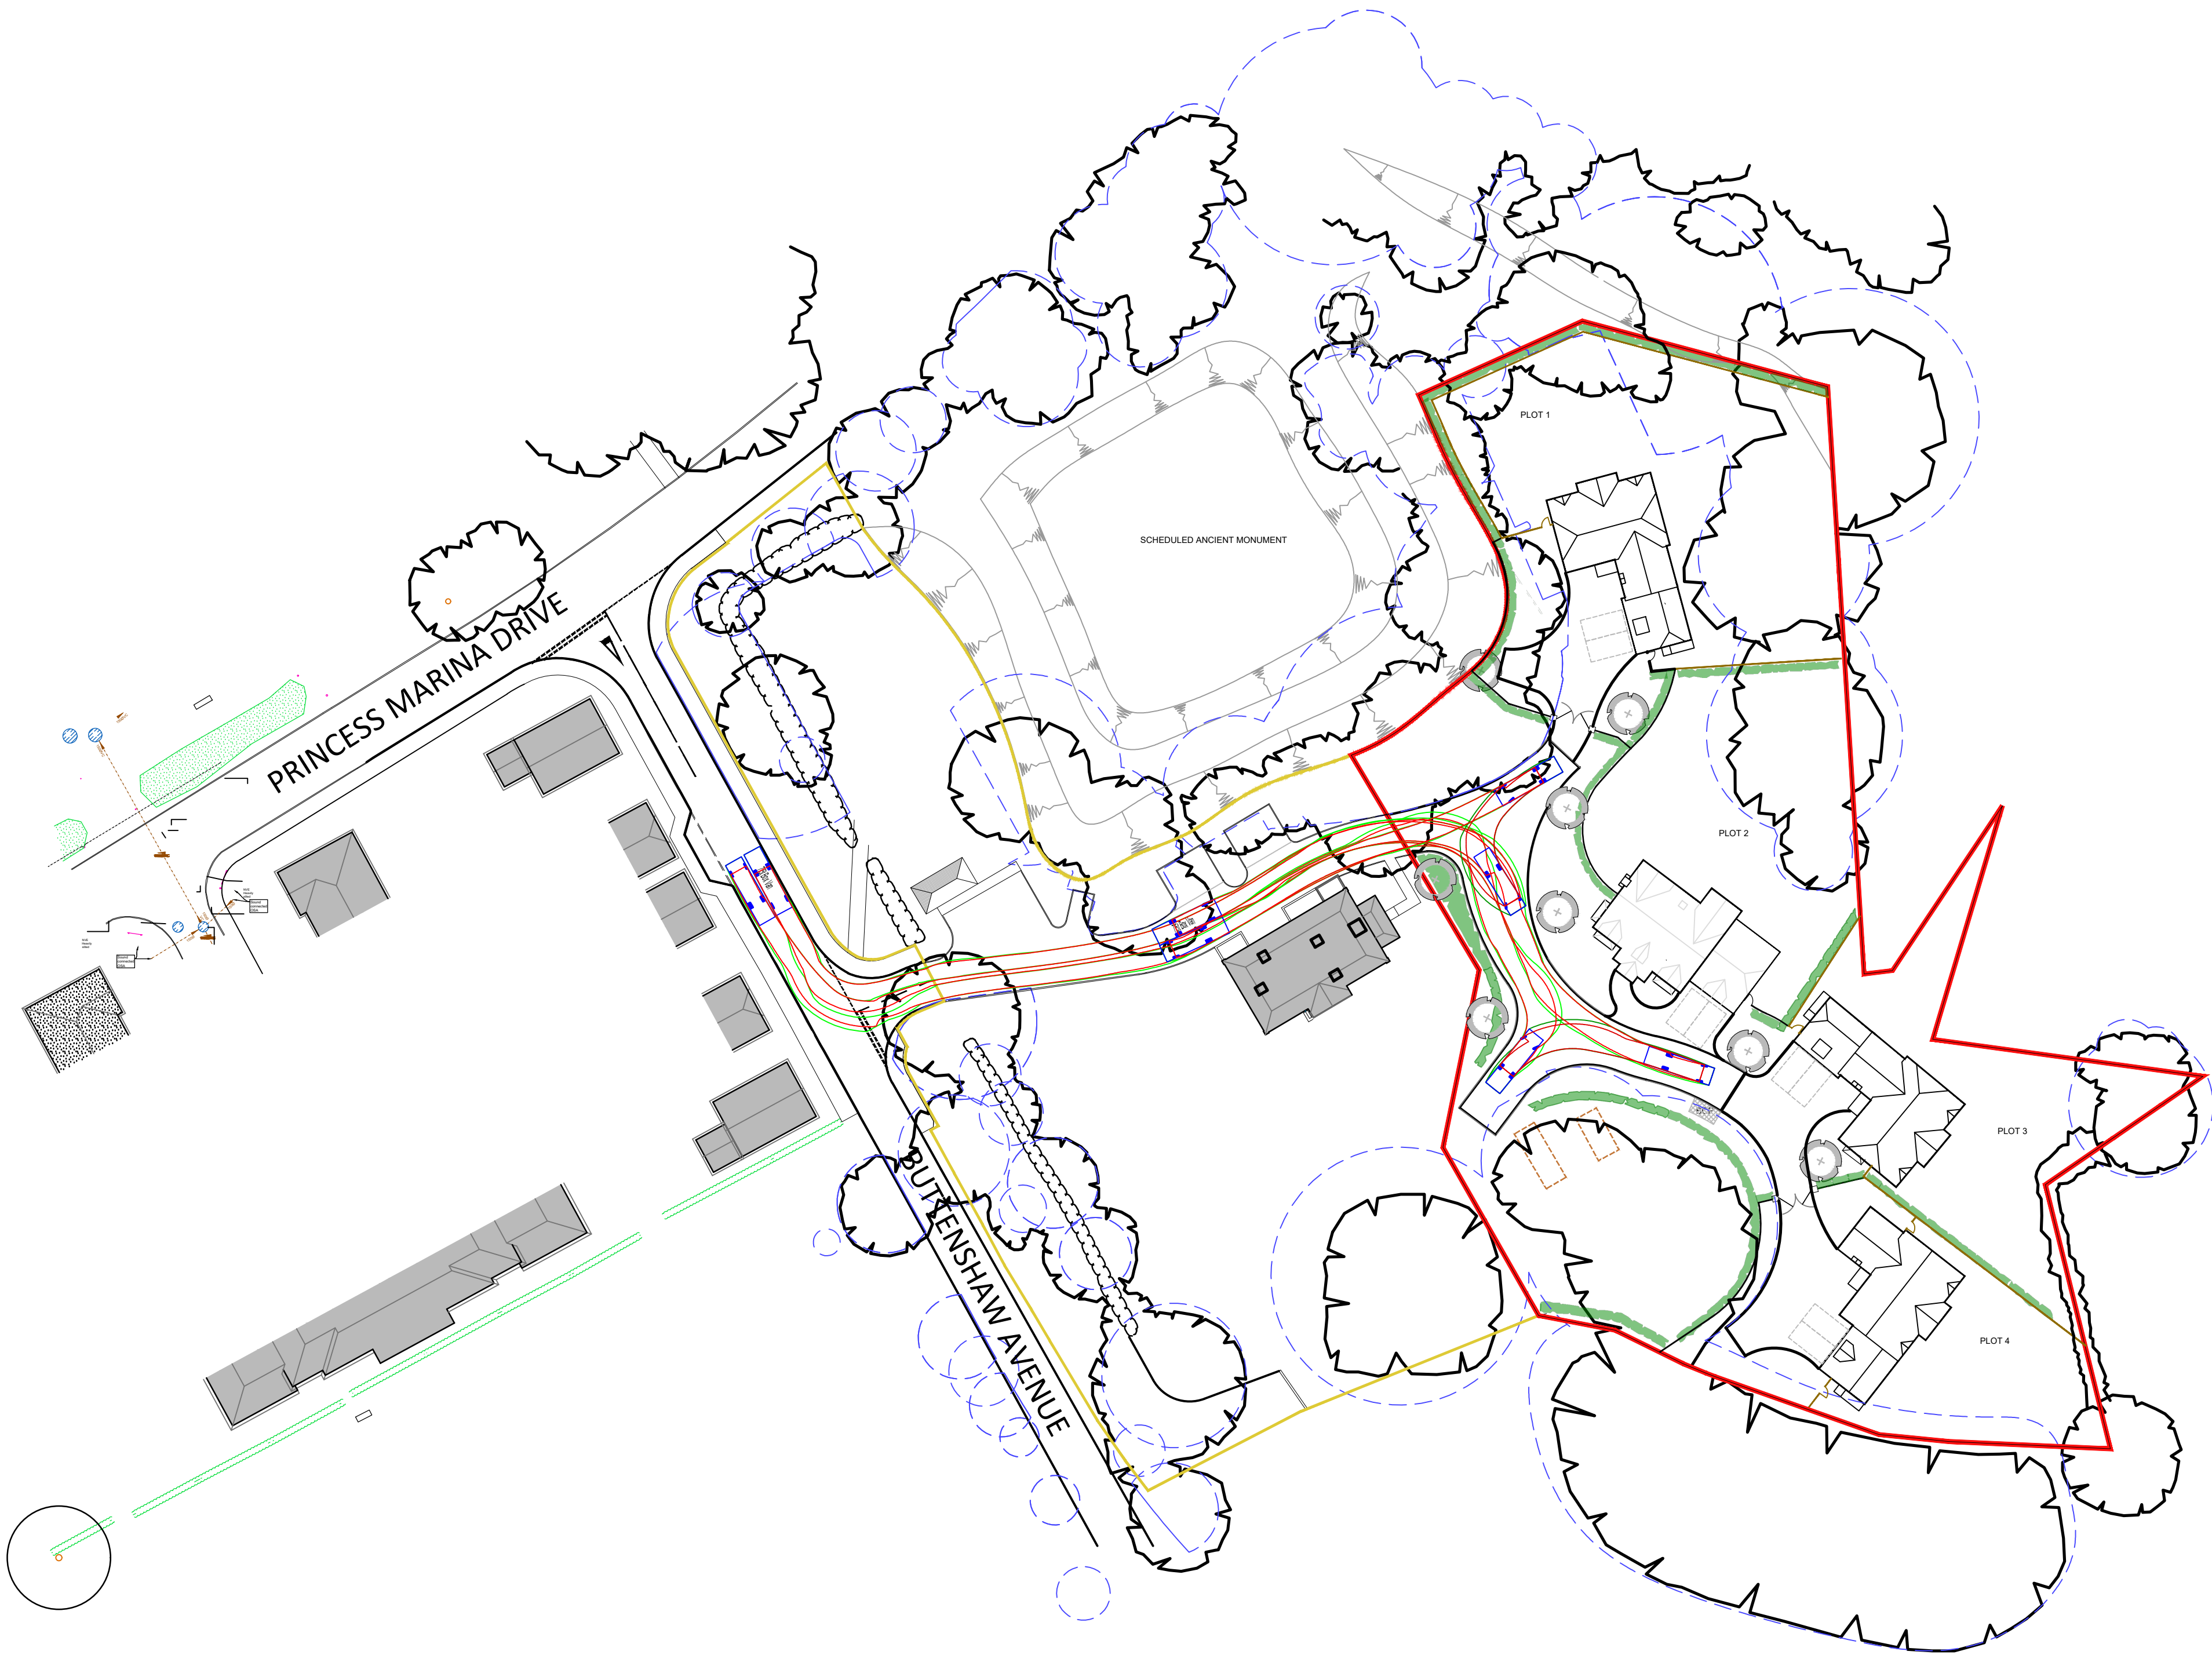

THE VEHICLE TRACKS SHOWN WERE PRODUCED USING AUTOTRACK VERSION 11.00G AND ARE INDICATIVE OF THE MOVEMENTS ACHIEVABLE FROM THE VEHICLE TYPE SHOWN. NO GUARANTEE IS GIVEN THAT THE TRACK RUNS SHOWN ARE ACTUALLY ACHIEVABLE BY ALL INDIVIDUAL MAKES AND MODELS OF SIMILAR TYPES VEHICLES USING THE ILLUSTRATED ROUTES.

REV	DATE	DESCRIPTION	DRAWN	CHECKED
-----	------	-------------	-------	---------

CLIENT
HICKS DEVELOPMENTS

PROJECT
PARCEL S, ARBORFIELD

DRAWING TITLE
7.5t BOX VAN TRACKING

DATE	DESIGNED	DRAWN	CHECKED	SCALE(S)
------	----------	-------	---------	----------

22/10/25 MDA MDA AF 1:500@A1



Independent, multidisciplinary engineering and environmental consultants

createce.co.uk 01603 877 010

Norwich | London | Chelmsford | Glasgow | Milton Keynes

DRAWING STATUS					STATUS	CREATE PROJECT NUMBER	
FOR INFORMATION					S2	P25-3492	
PROJ	ORIG	ZONE	LEVEL	TYPE	ROLE	NUMBER	REVISION
3492	CCE	XX	XX	DR	J	002	-

