
ADDITIONAL PLAN
0681

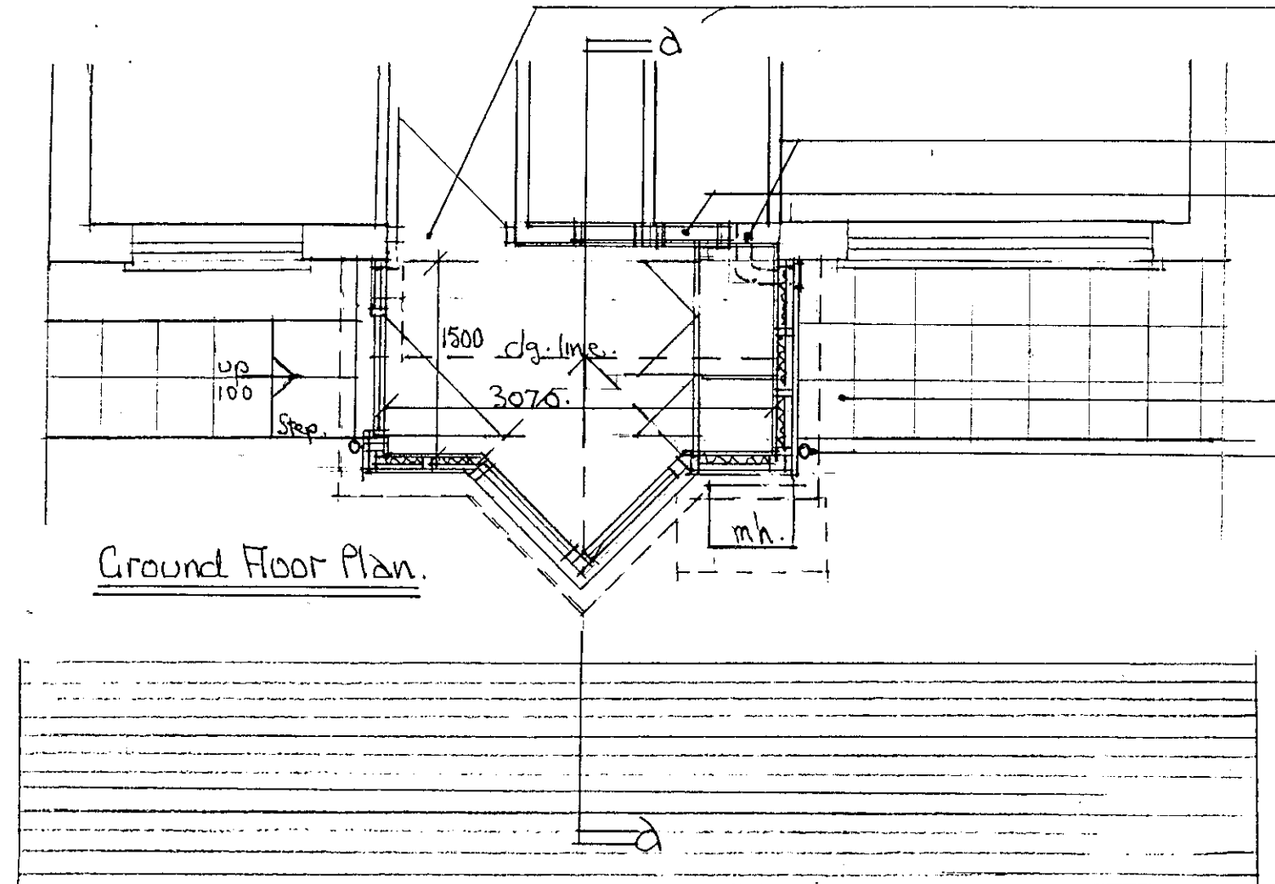

Ground Floor Plan.

remove existing door and frame. new glazed door and lining

extract fan to w.c.


remove existing tile hanging and reuse on new framework infill window and line blockwork with plasterboard.

reinstate paving

65 RWP to soakaways

white upvc door, door frame and oriel bay window.

moisture res. tng chipboard on 25 insul. .50 concrete floor slab with light mesh reinforcement and edge thickening

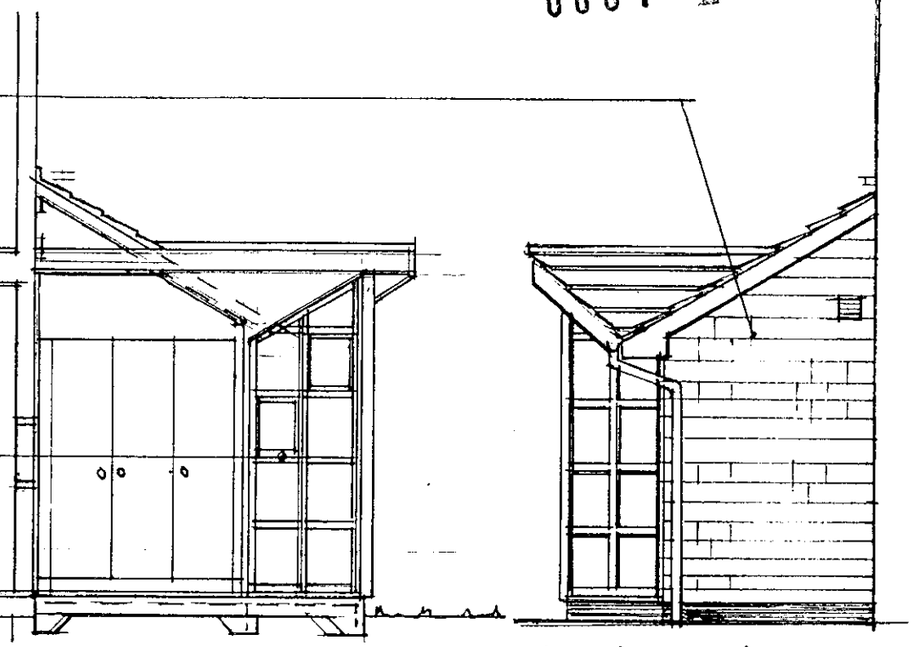

Section a-a.

Side (West) Elev.




All roof and wall framing timbers to be 'protim' or similar pressure preservative treated.

roof tiling to match main roof. tiling battens on 50 x 100 rafters. 50 polystyrene below 'tyvek' sarking under battens. 12.5 foil backed plasterboard.


white upvc barge and gutter boards and soffits. black upvc gutters and rwps.

tile hanging on battens on "tyvek" breather membrane on 12 mm wbp sheathing on 50 x 100 framing 50 polystyrene insulation 12.5 foil backed p'bd.

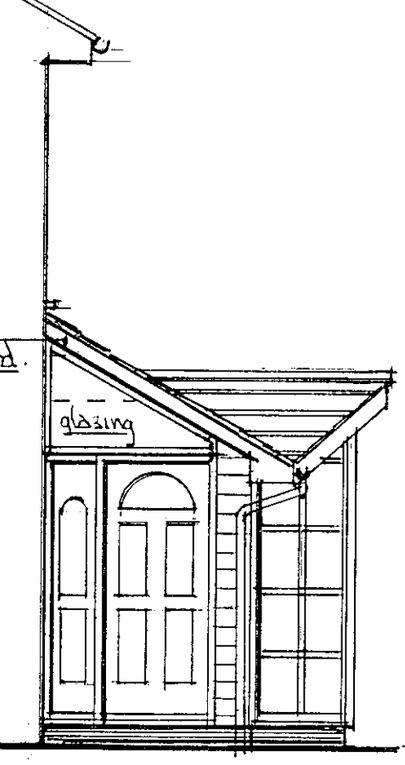

Front (North) Elevation

Side (East) Elevation

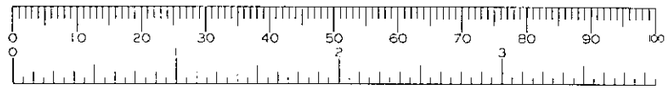

COPIES TO:
a. 03/00 West Elevation added


PDM ASSOCIATES
10 THE GREEN
BRACKNELL
BERKSHIRE RG12 7BG
TELEPHONE
(01344) 423264

30 Chiltern Drive
Charvil Wokingham
Berks. RG 10 9UF

Proposed Extension.

KSM	101	99	02a

date Feb. 2000
scale 1:50

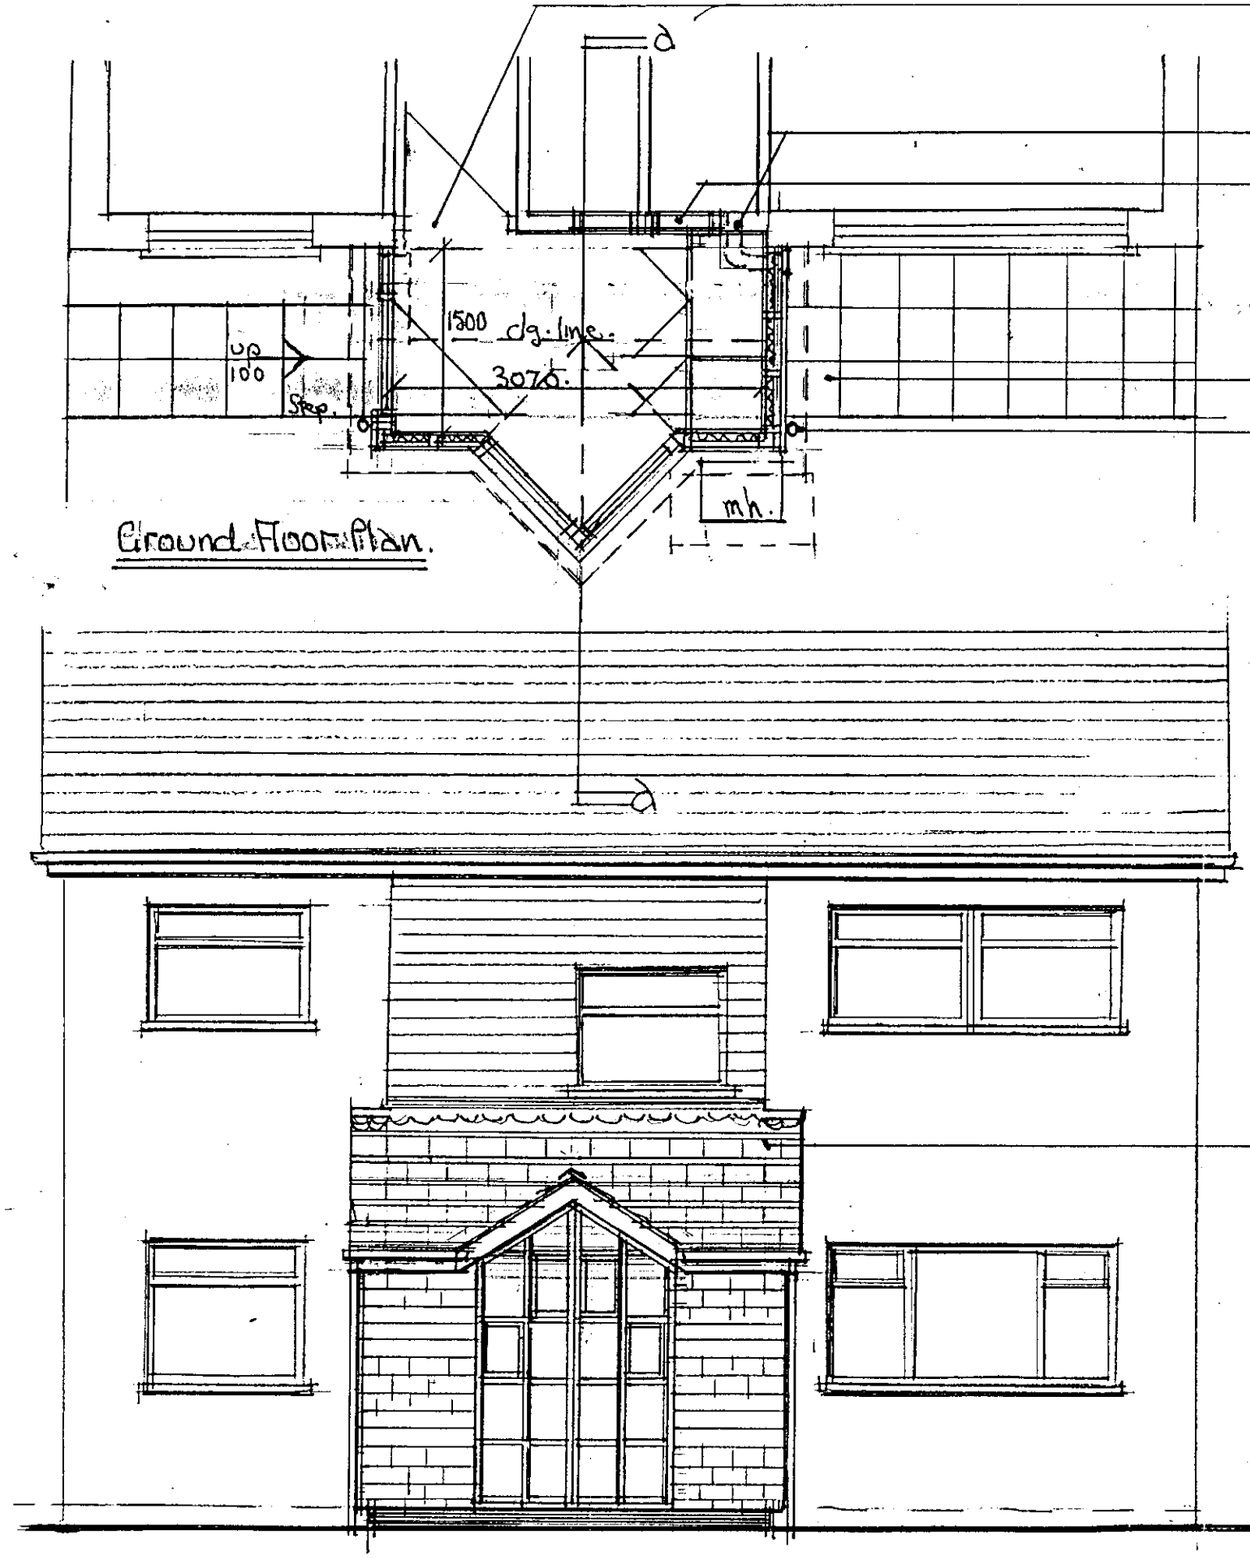

Ground Floor Plan.

remove existing door and frame. new glazed door and lining

extract fan to w.c.


remove existing tile hanging and reuse on new framework infill window and line blockwork with plasterboard.

reinstate paving

65 RWP to soakaways

white upvc door, door frame and oriel bay window.

moisture res. hg chipboard on 25 insul. 150 concrete floor slab with light mesh reinforcement and edge thickening

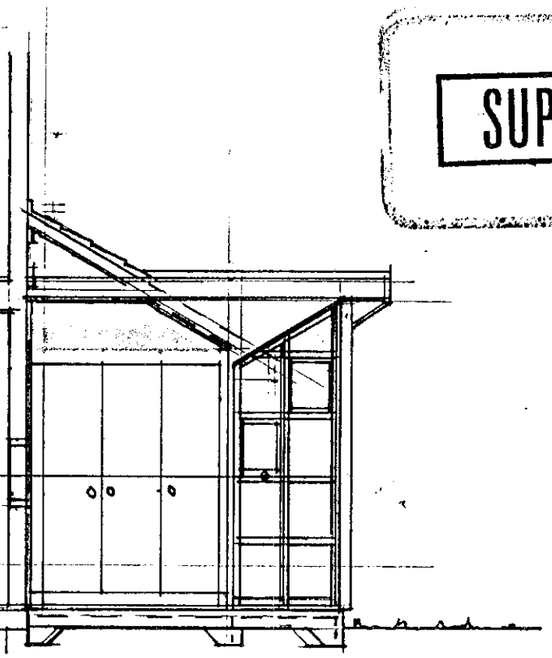


Section a-a.

All roof and wall framing timbers to be 'protim' or similar pressure preservative treated.

roof tiling to match main roof. tiling battens on 50x100 rafters. 50 polystyrene below 'tyvek' soffit. under battens. 12.5 foil backed plasterboard.

white upvc barge and gutter boards and soffits. black upvc gutters and rwps.

tile hanging on battens on "tyvek" breather membrane on 12 mm wbp sheathing on 50x100 framing. 50 polystyrene insulation 12.5 foil backed p'bd.

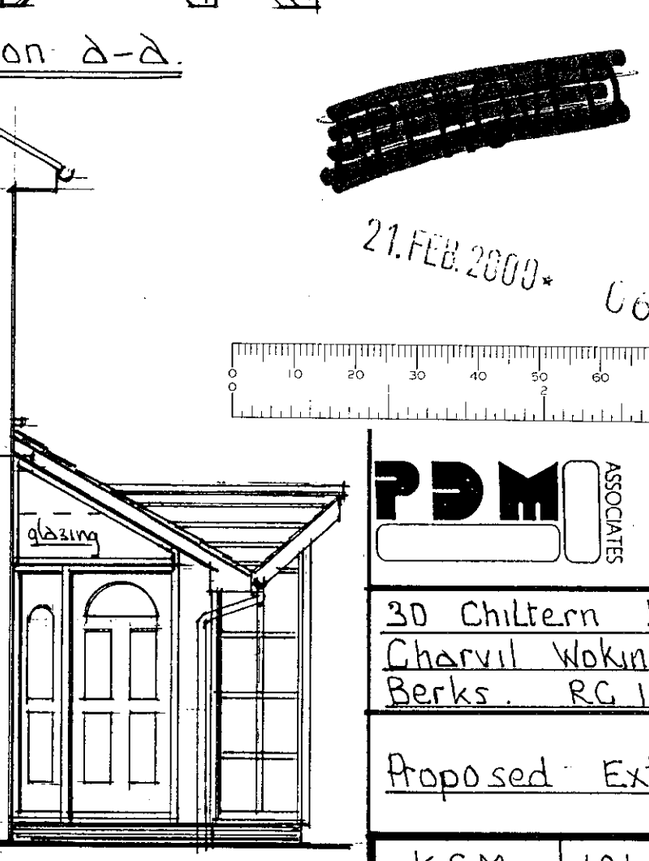

Front (North) Elevation

Side (East) Elevation

(West Similar omitting door & frame)

SUPERSEDED

21. FEB. 2000 * 0687

PDM ASSOCIATES
10 THE GREEN
BRACKNELL
BERKSHIRE RG12 7BG
TELEPHONE
(01344) 423264


30 Chiltern Drive
Charvil Wokingham
Berks. RG10 9UF

Proposed Extension.

KSM	101	99	02

date

scale

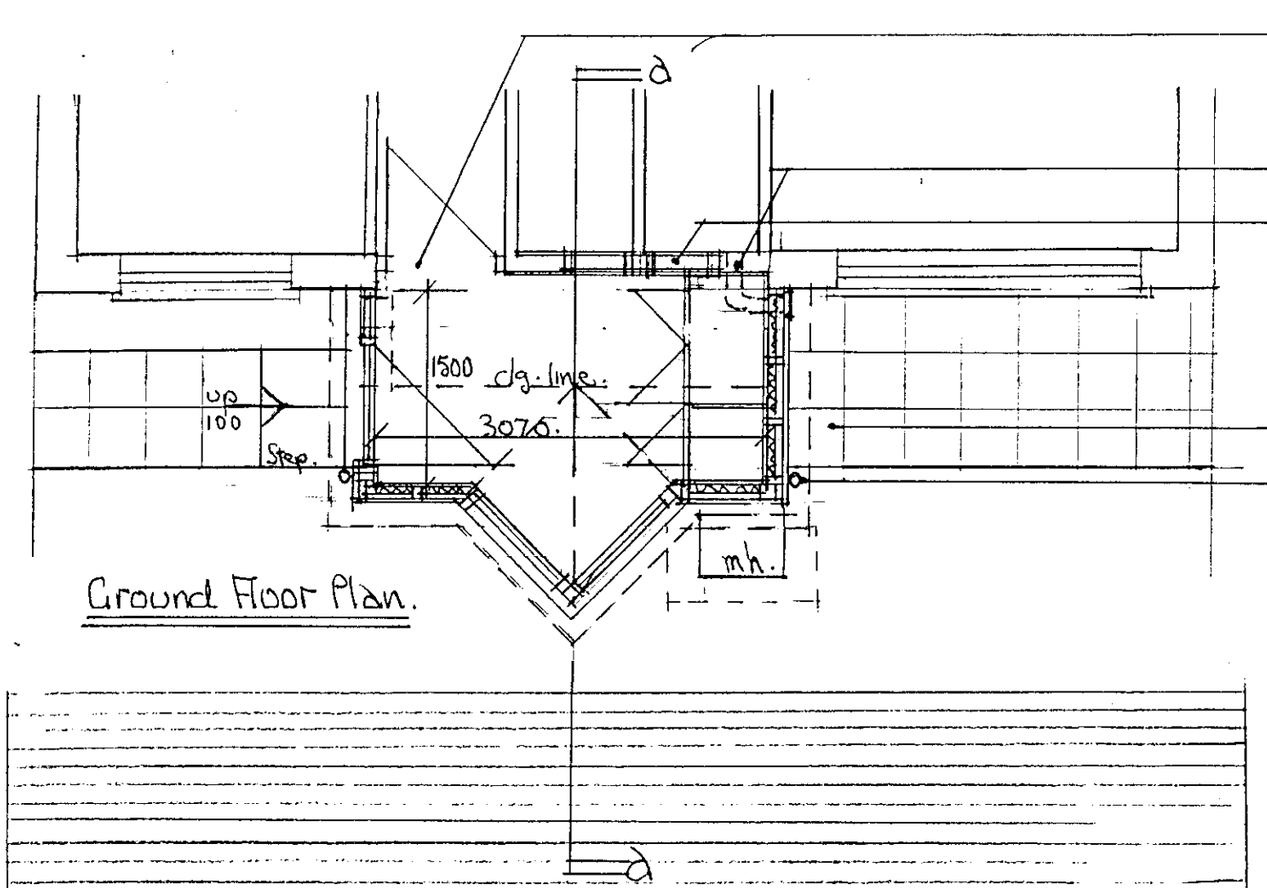

Ground Floor Plan.

remove existing door and frame. new glazed door and lining

extract fan to w.c.


remove existing tile hanging and reuse on new framework infill window and line blockwork with plasterboard.

reinstate paving

65 RWP to soakaways

white upvc door, door frame and oriel bay window.

moisture res. tng chipboard on 25 insul. 150 concrete floor slab with light mesh reinforcement and edge thickening

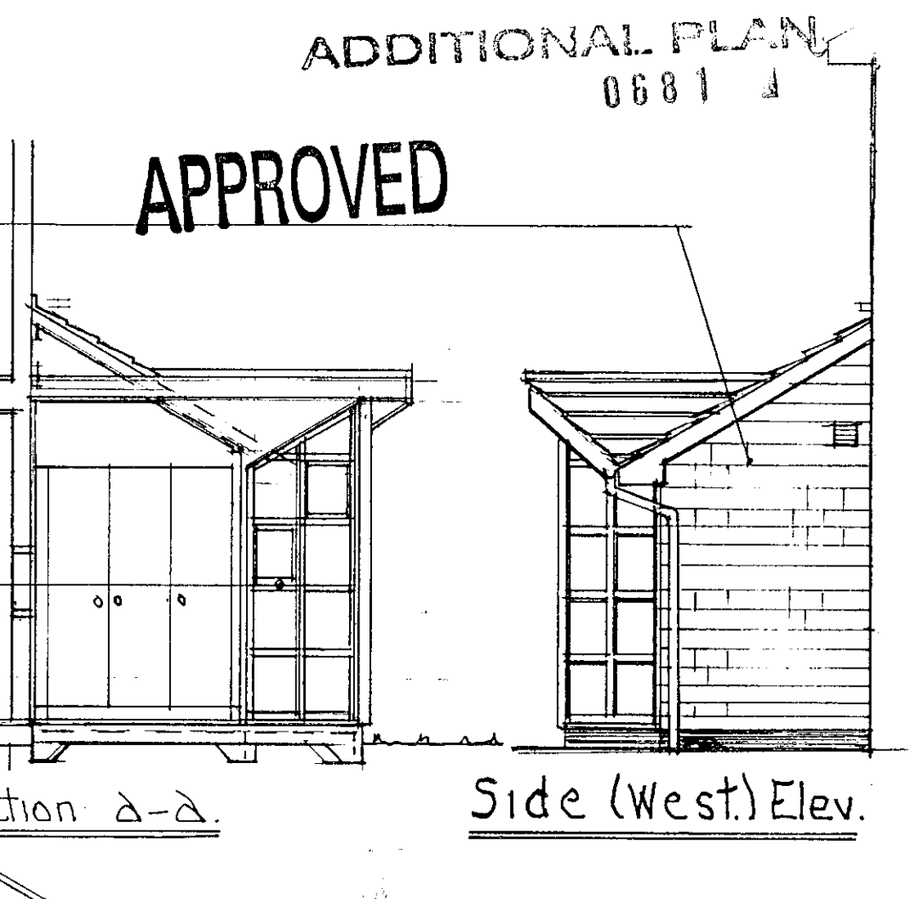

Section a-a.


Side (West) Elev.



Front (North) Elevation

All roof and wall framing timbers to be 'protim' or similar pressure preservative treated. roof tiling to match main roof. Tiling battens on 50 x 100. rafters. 50 polystyrene below 'tyvek' sarking under battens. 12.5 foil backed plasterboard. white upvc barge and gutter boards and soffits. black upvc gutters and rwps.

tile hanging on battens on "tyvek" breather membrane on 12mm wbp sheathing on 50x100 framing 50 polystyrene insulation 12.5 foil backed p'bd.

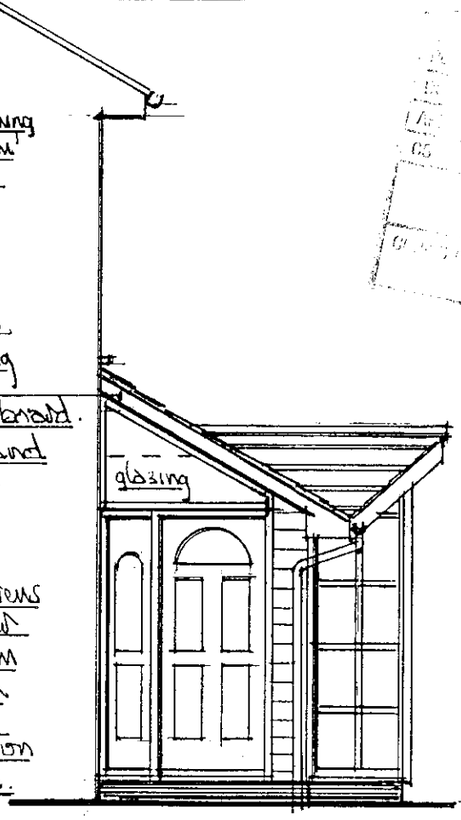

Side (East) Elevation

ADDITIONAL PLAN
0681 A

APPROVED

a 03/00 West Elevation added

PDM ASSOCIATES
10 THE GREEN
BRACKNELL
BERKSHIRE RG12 7BG
TELEPHONE
(01344) 423264


30 Chiltern Drive
Charvil Wokingham
Berks. RG10 9UF

Proposed Extension.

KSM	101	99	02a

date Feb. 2000
scale 1:50


APPROVED

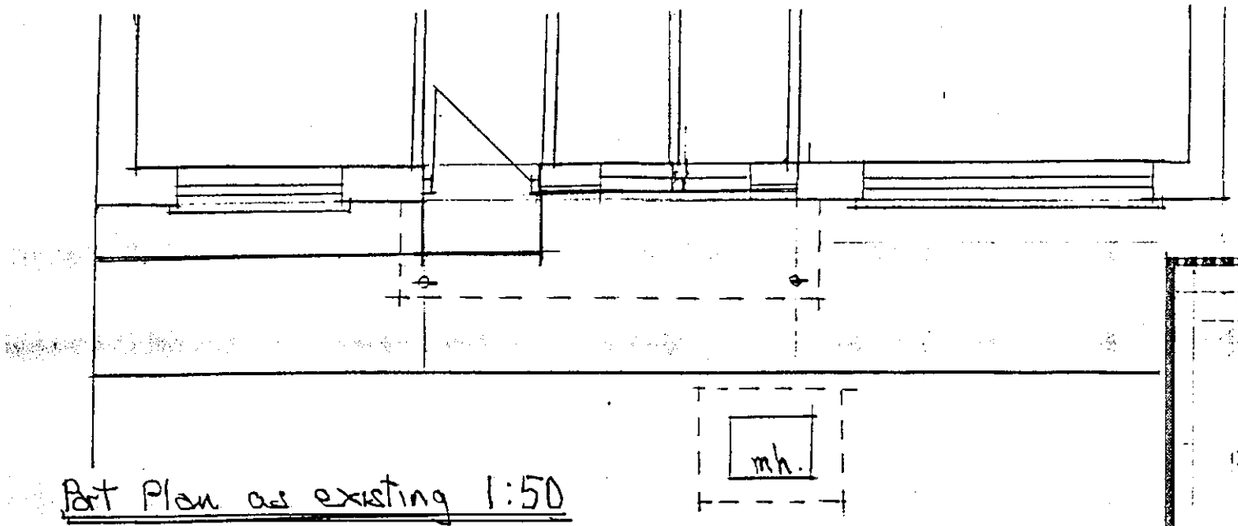


Part Plan as existing 1:50




Elevation as existing 1:50

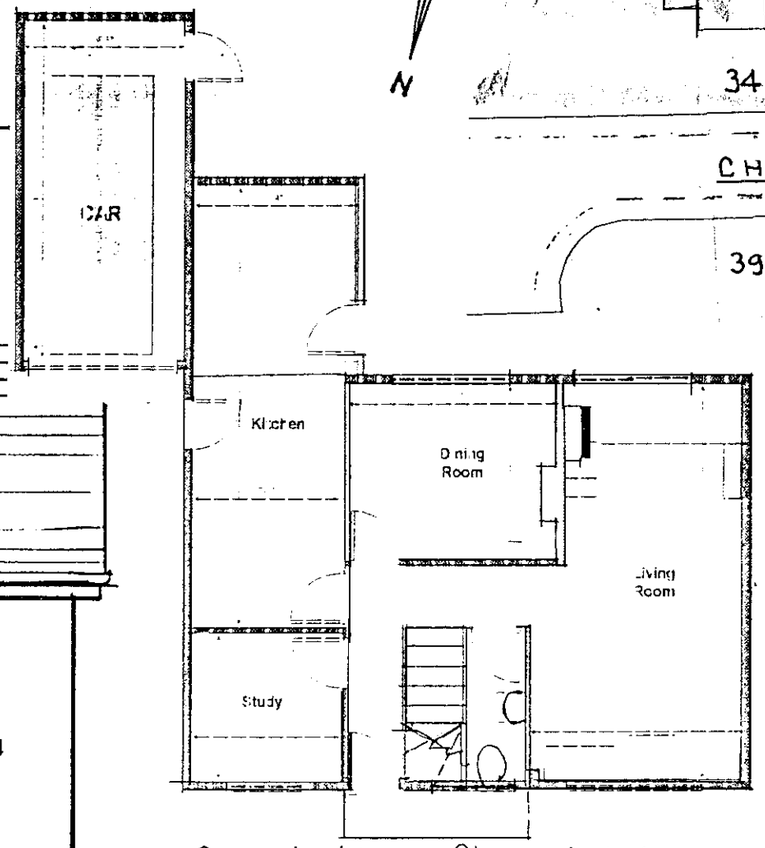

Ground Floor Plan. 1:100.

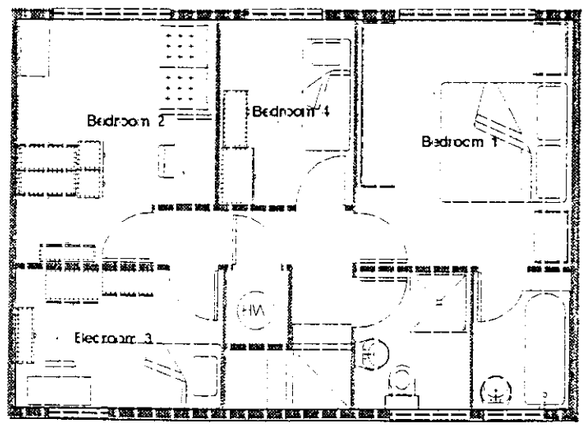

First Floor Plan. 1:100

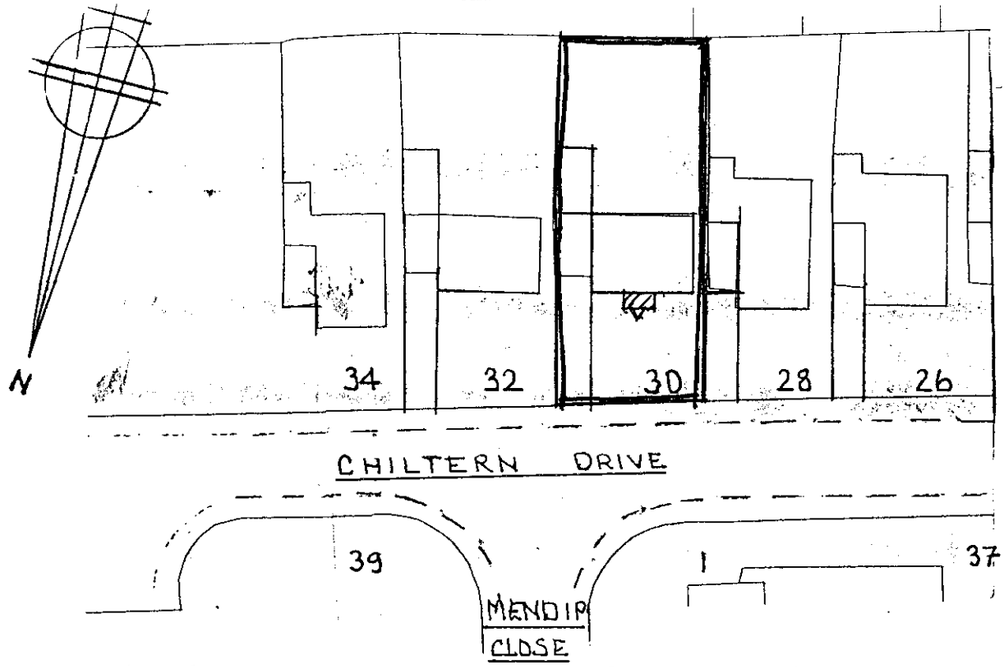

Site Plan. 1:500.

APPROVED

21.FEB.2000* 0681

PDM ASSOCIATES
10 THE GREEN
BRACKNELL
BERKSHIRE RG12 7PG
TELEPHONE
(01344) 423264

30 Chiltern Drive
Charvil Wokingham
Berks. RG10 9UF

Premises as Existing

KSM.	101	99	01

date Feb. 2000

scale As stated.