24.JAN.2000* 0447

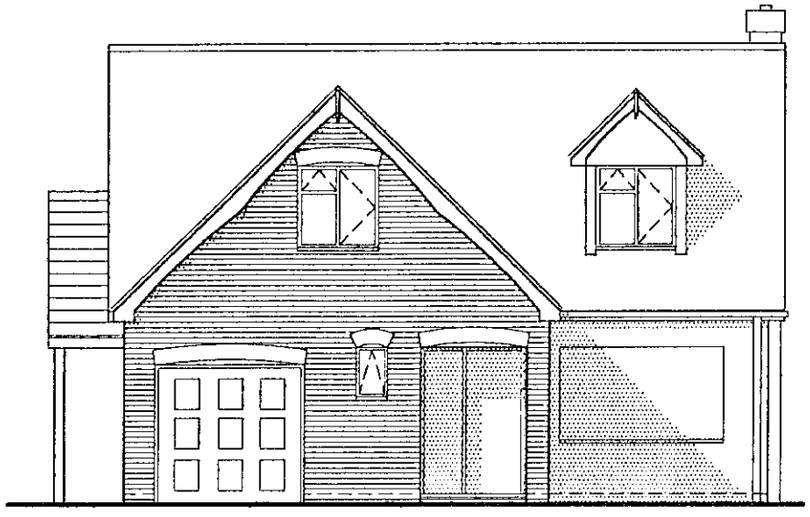

Front Elevation

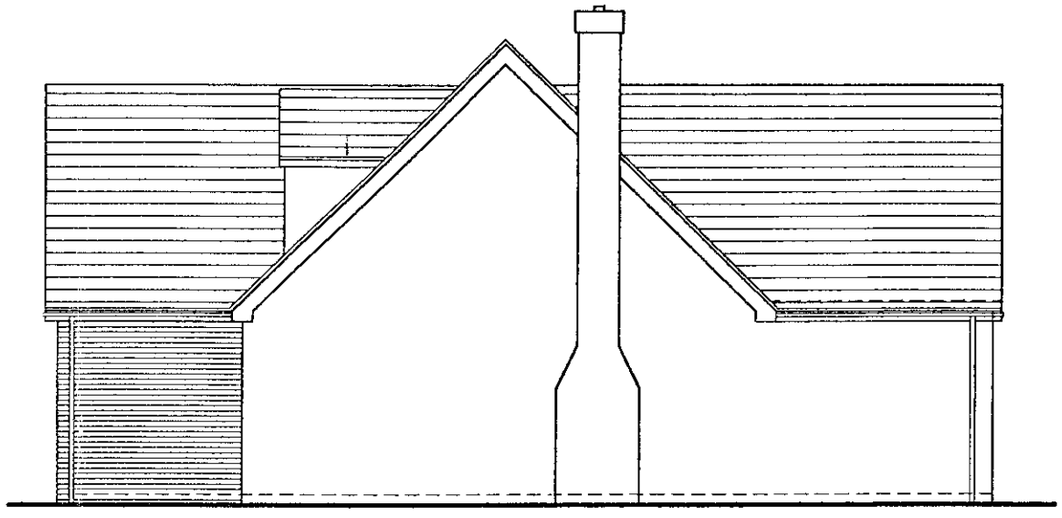

Side Elevation

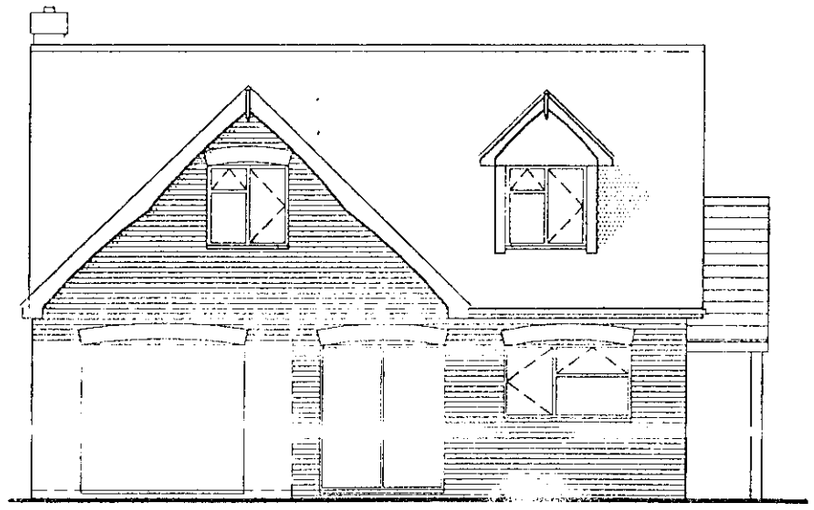

Rear Elevation

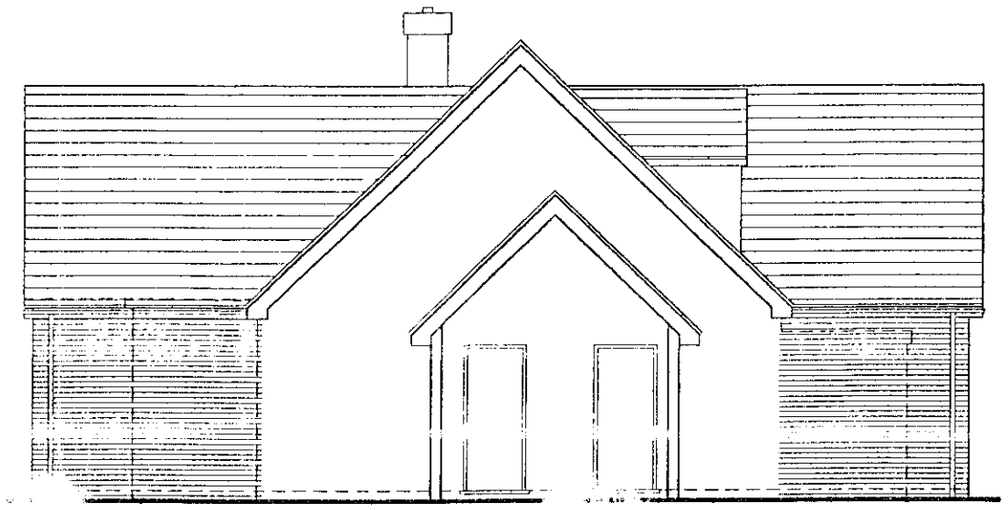

Side Elevation

SUPERSEDED BY 99739/5A received 27.1.00

Materials

Roof:	Concrete tiles to match existing
Walls:	Brickwork to match existing
Windows:	Pvc-u double glazed (white)

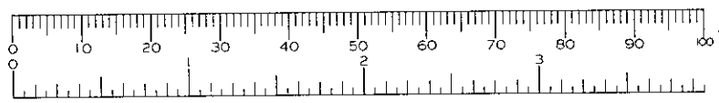

Job: 'The Chalet' Barkham Road, Wokingham	Date: Jan 00	Building contractor to verify all dimensions prior to setting out, commencing works or detailing shop drawings. Any discrepancies are to be reported to the supervising officer immediately. Do not scale from this drawing. © Copyright	Architectural Services 21 Fairway Avenue, Elehurst, Reading RG30 4QA Tel: Reading (0118) 942 1655 Architectural Design–Planning–Appeals–Surveys
Drawing Title: Proposed Front & Rear Extensions Proposed Elevations	Scale: 1:100		
	Drawn by: PS	Drawing No: 99739/05 Revision	

24.JAN.2000* 0447



Front Elevation

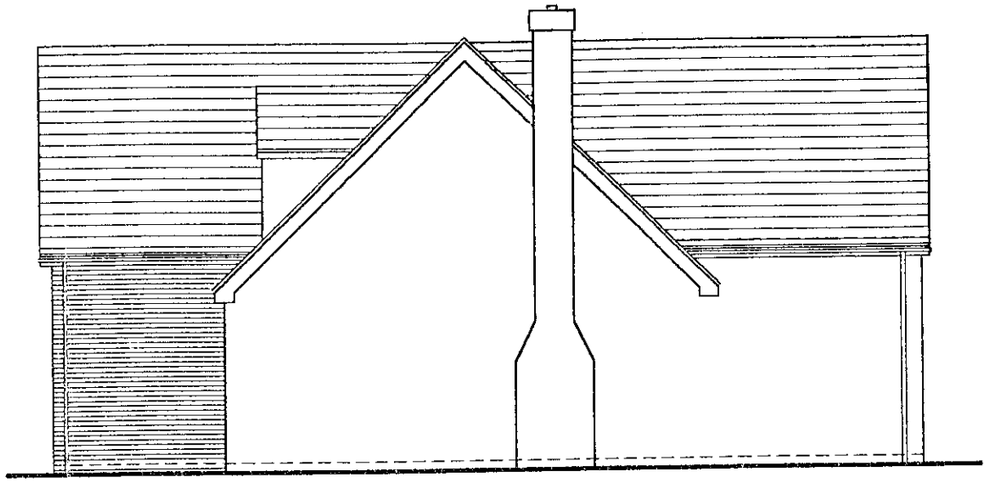

Side Elevation



Rear Elevation

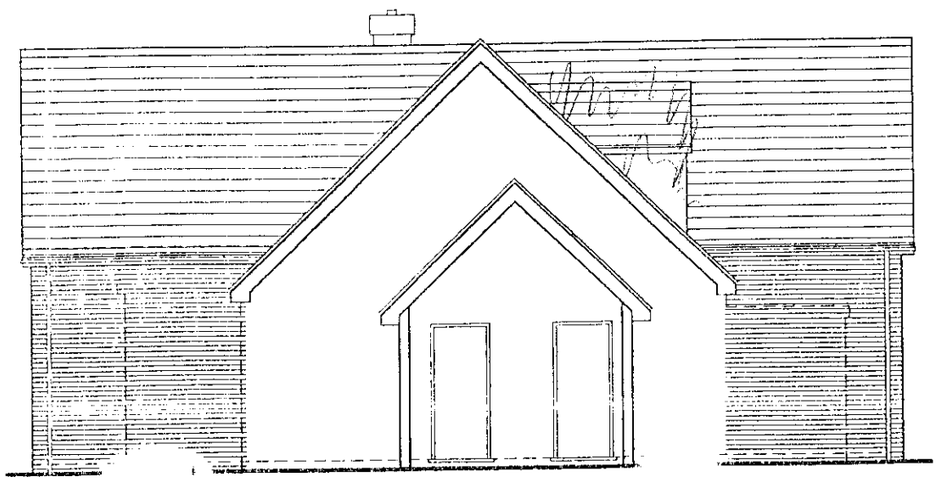

Side Elevation *facing 358*

CD 2/5/00

Materials

Roof:	Concrete tiles to match existing
Walls:	Brickwork to match existing
Windows:	Pvc-u double glazed (white)

Revision A January 2000
Ridge line to extensions adjusted

Job: 'The Chalet' Barkham Road, Wokingham	Date: Jan 00	Building contractor to verify all dimensions prior to setting out, commencing works or detailing shop drawings. Any discrepancies are to be reported to the supervising officer immediately. Do not scale from this drawing. © Copyright	Architectural Services 21 Fairway Avenue, Tilehurst, Reading RG30 4QA Tel: Reading (0118) 942 1655 Architectural Design–Planning–Appeals–Surveys
Drawing Title: Proposed Front & Rear Extensions Proposed Elevations	Scale: 1:100		
	Drawn by: PS	Drawing No: 99739/05	Revision: A

24.JAN.2000* 0447

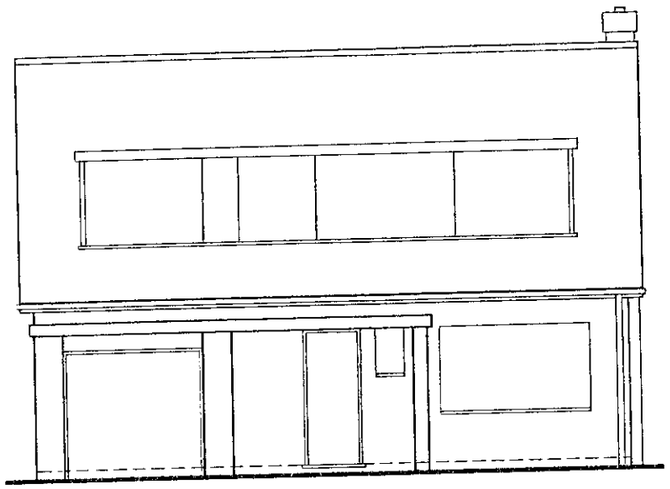

Front Elevation

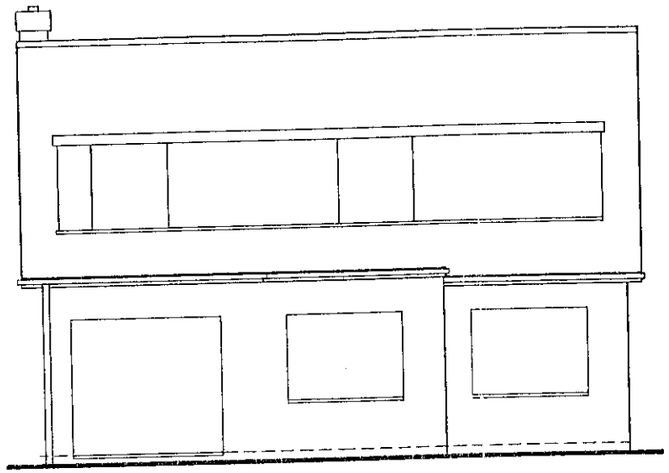

Rear Elevation

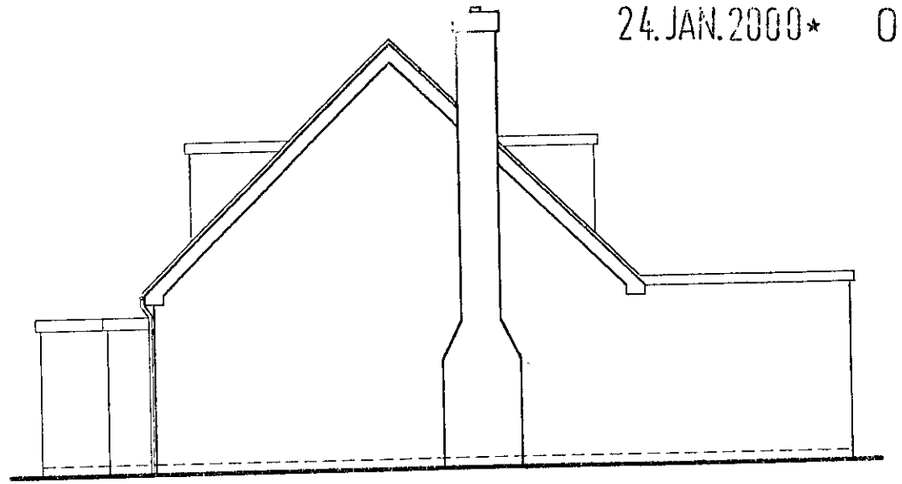

Side Elevation

APPROVED

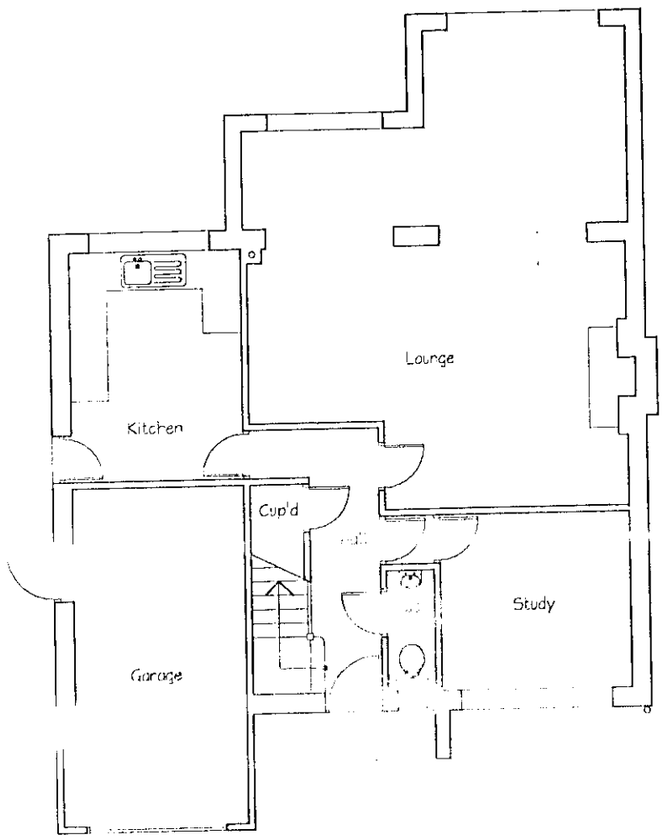

Ground Floor Plan

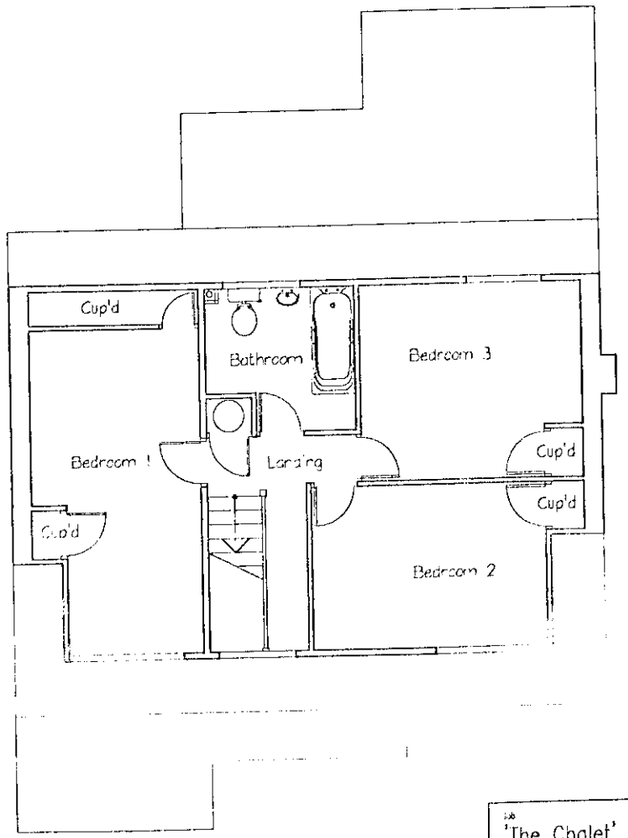

First Floor Plan

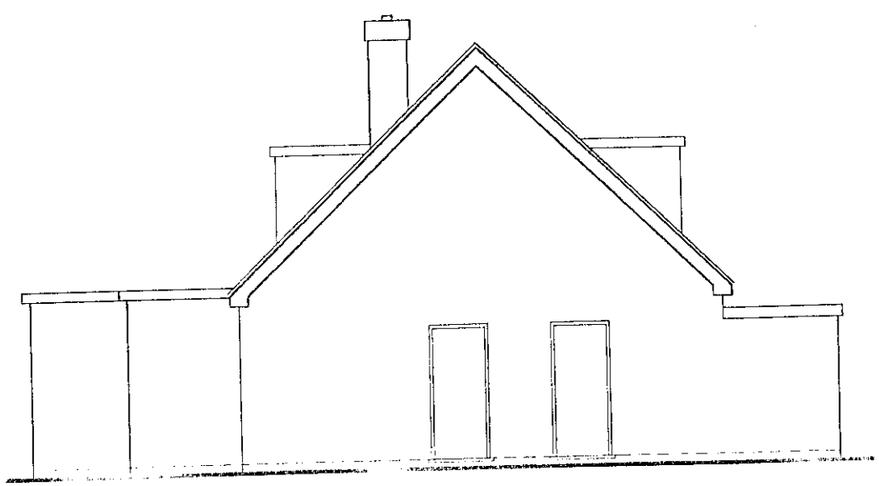

Side Elevation



Job: 'The Chalet' Barkham Road, Wokingham	Date: Jan 00	Building contractor to verify all dimensions prior to setting out, commencing works or detailing shop drawings. Any discrepancies are to be reported to the supervising officer immediately. Do not scale from this drawing. © Copyright	Architectural Services 21 Fairway Avenue, Emhurst, Reading RG30 4QA Tel: Reading (0118) 942 1655 Architectural Design-Planning-Appeals-Surveys
Drawing Title: Proposed Front & Rear Extensions Existing Floor Plans & Elevations	Scale: 1:100		
	Drawn by: PS	Drawing No: 99739/03 Revision	

24.JAN.2000* 0447

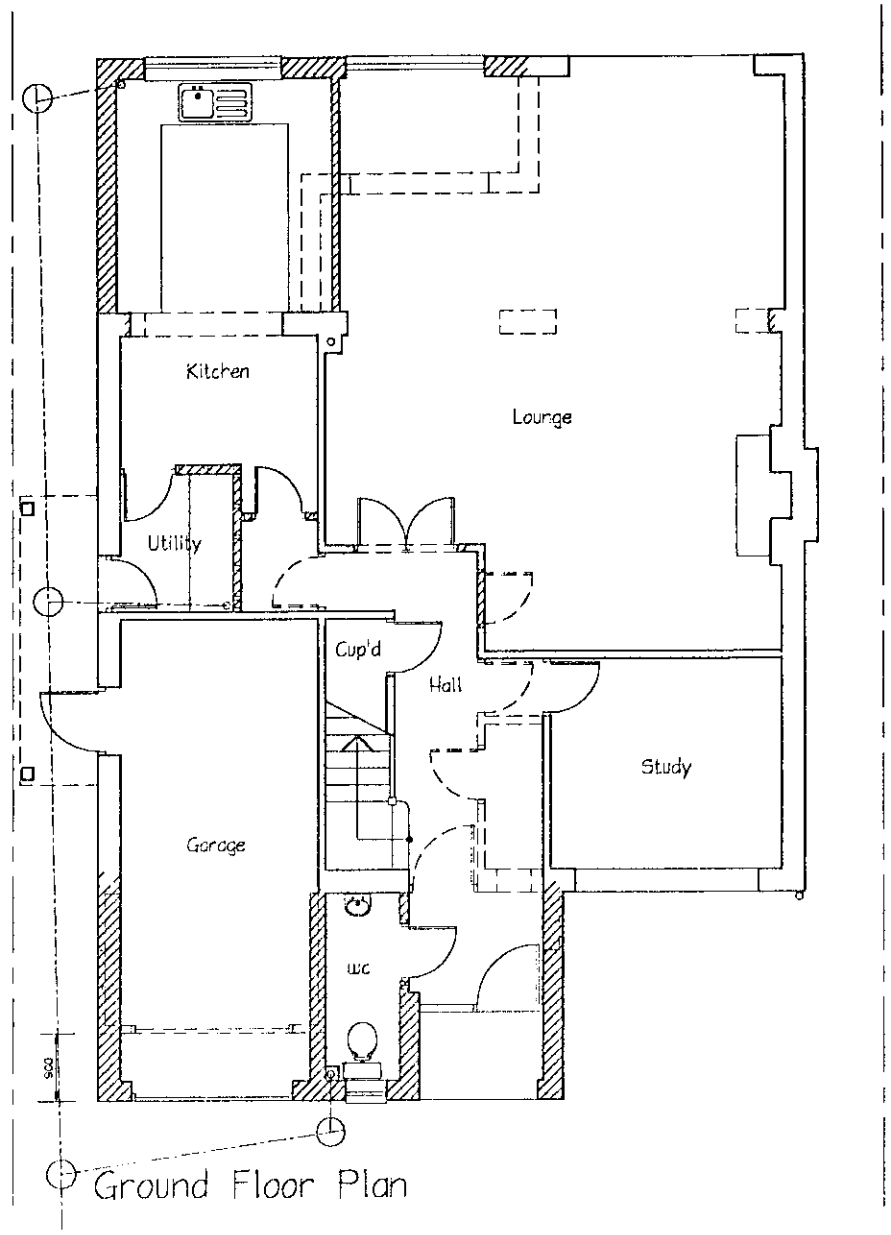

Ground Floor Plan

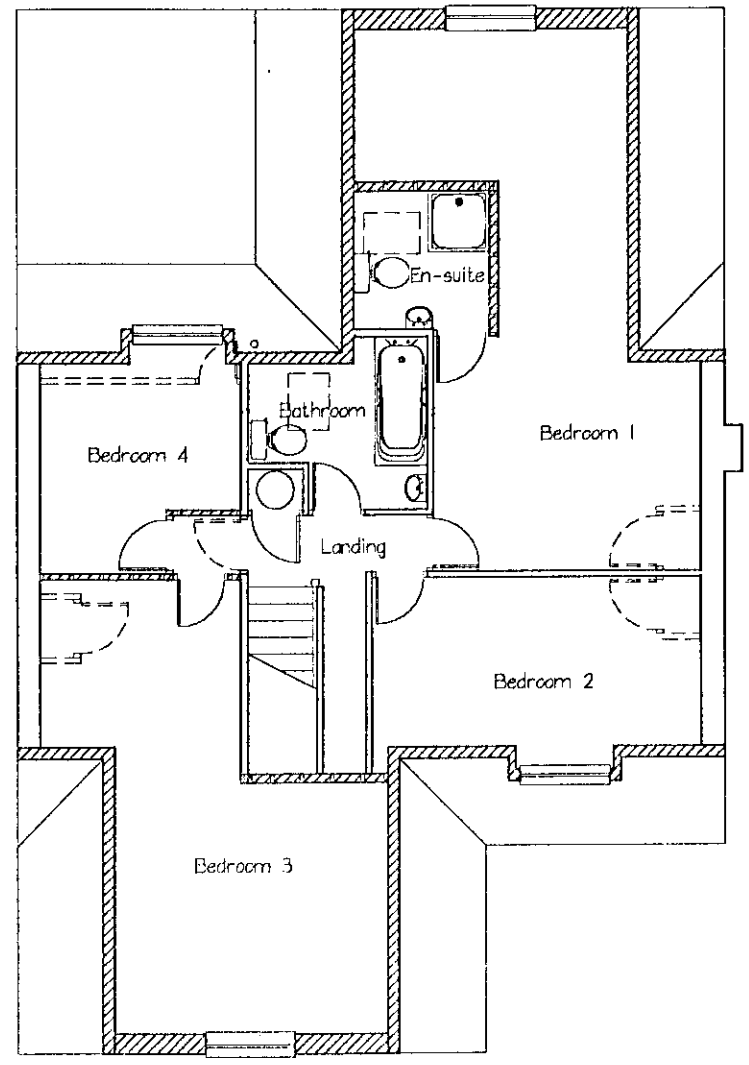

First Floor Plan

APPROVED

0 10 20 30 40 50 60 70 80 90 100
0 2 3

Job: 'The Chalet' Barkham Road, Wokingham	Date: Jan 00	Building contractor to verify all dimensions prior to setting out, commencing works or detailing shop drawings. Any discrepancies are to be reported to the supervising officer immediately. Do not scale from this drawing. © Copyright	Architectural Services 21 Fairway Avenue, Tilehurst, Reading RG30 4QA Tel: Reading (0118) 942 1655 Architectural Design-Planning-Appeals-Surveys
Drawing Title: Proposed Front & Rear Extensions Proposed Floor Plans	Scale: 1:100		
	Drawn by: PS	Revision: 99739/04	

2/1/00.