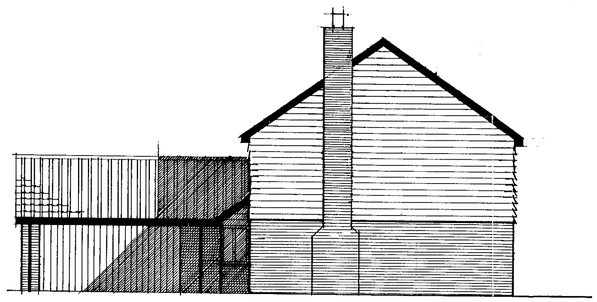

END ELEVATION



END ELEVATION

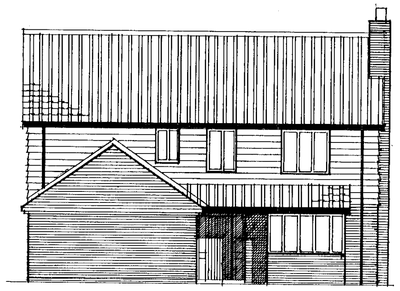

FRONT ELEVATION

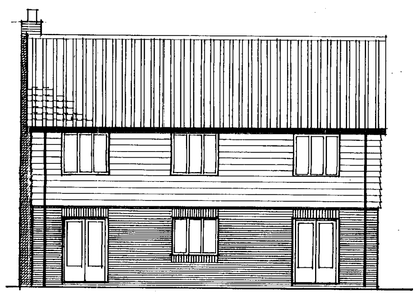

REAR ELEVATION

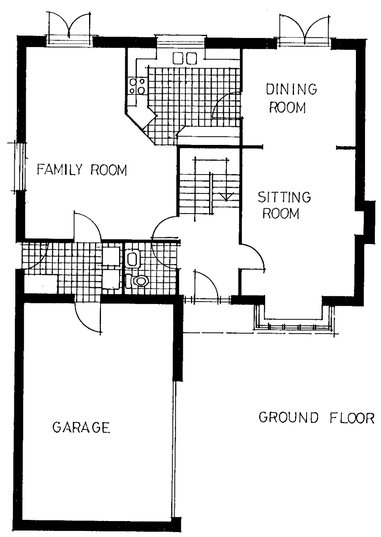

GROUND FLOOR

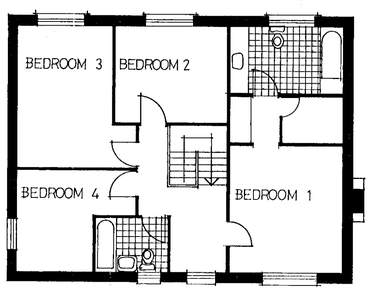

FIRST FLOOR

27 JAN 2000 0468

REFUSED

Notes:
All dimensions must be checked on site and not scaled from this drawing.

PROPOSED MATERIALS
(RESERVED MATTER)

FACING BRICKS:
RED MULTI STOCKS

ROOFING TILES:
RED "FARMHOUSE" INTERLOCKING
DOUBLE RIDGED TILES

WEATHERBOARDING:
STAINED TIMBER

SHARED ACCESS COURT:
INTERLOCKING CONCRETE
PAVIOURS

	Date	Revisions
A		

© copyright

DESIGN-AID
YOUR ARCHITECTURAL SOLUTIONS

DAVID BENTLEY RIBA
11 CUMBERLAND ROAD
LONDON N22 7TD
Tel: 0181 881 7684

Client
S. LYSTER
L. SEYMOUR

Job Title
PROPOSED DEVELOPMENT OF LAND ADJACENT TO MAPLEDEAN
176 HYDE END ROAD
SHINFIELD

Drawing Title
DETAILS OF HOUSE FOR PLOTS A,B,C,D.

Scale 1:100

Date SEP 99 | Drawn by DB.

Drg. No. 99070/2 | Rev.

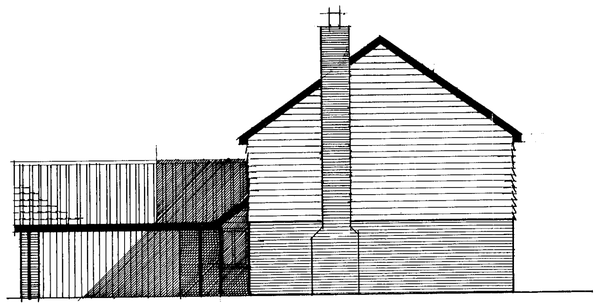

END ELEVATION



END ELEVATION

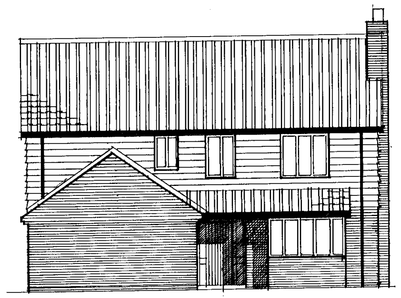

FRONT ELEVATION

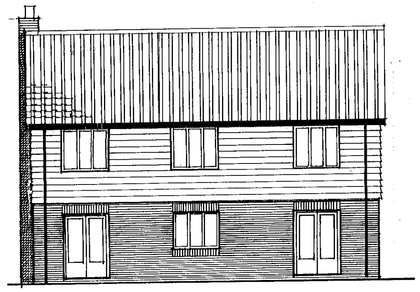

REAR ELEVATION

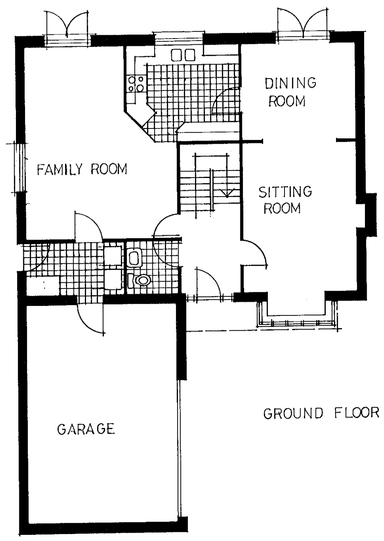

GROUND FLOOR

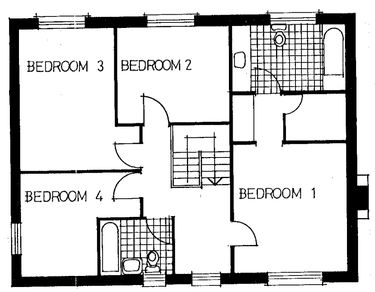

FIRST FLOOR

22 JAN 2000* 0468

REFUSED

Notes:
All dimensions must be checked on site and not scaled from this drawing.

PROPOSED MATERIALS
(RESERVED MATTER)

FACING BRICKS:
RED MULTI STOCKS

ROOFING TILES:
RED "FARMHOUSE" INTERLOCKING DOUBLE RIDGED TILES

WEATHERBOARDING:
STAINED TIMBER

SHARED ACCESS COURT:
INTERLOCKING CONCRETE PAVIOURS

A		
	Date	Revisions

© copyright

DESIGN-AID
YOUR ARCHITECTURAL SOLUTIONS

DAVID BENTLEY RIBA
11 CUMBERLAND ROAD
LONDON N22 7TD
Tel: 0181 881 7684

Client
S. LYSTER
L. SEYMOUR

Job Title
PROPOSED DEVELOPMENT OF LAND ADJACENT TO MAPLEDEAN
176 HYDE END ROAD
SHINFIELD

Drawing Title
DETAILS OF HOUSE FOR PLOTS A,B,C,D.

Scale 1:100

Date SEP 99 | Drawn by DB.

Drg. No. 99070/2 | Rev.

Azographics E 292

594 x 841mm A1

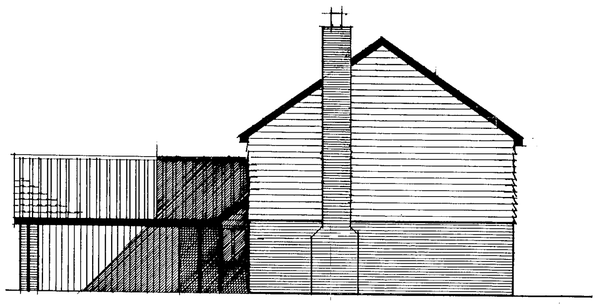

END ELEVATION

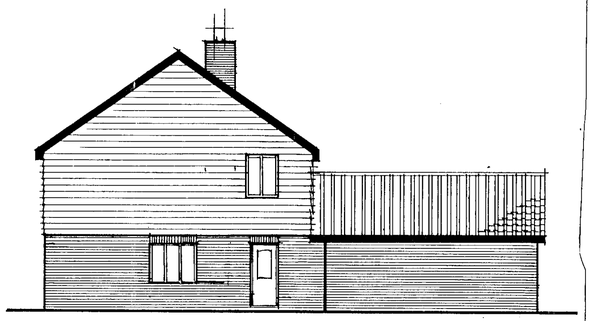

END ELEVATION

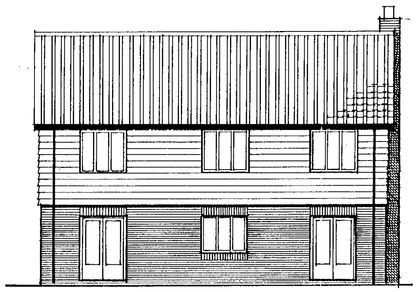

REAR ELEVATION

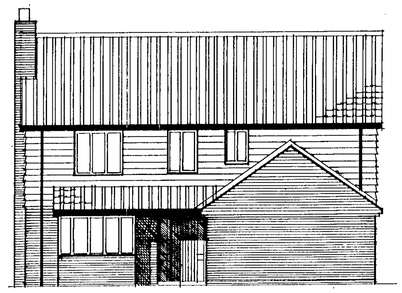

FRONT ELEVATION

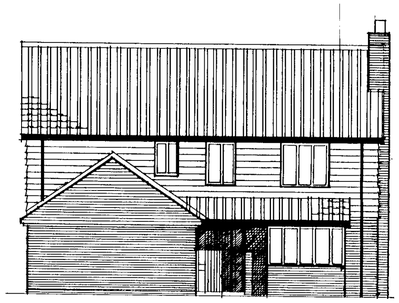

FRONT ELEVATION

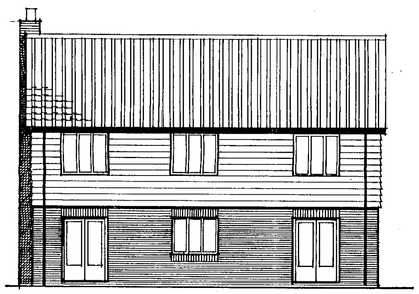

REAR ELEVATION

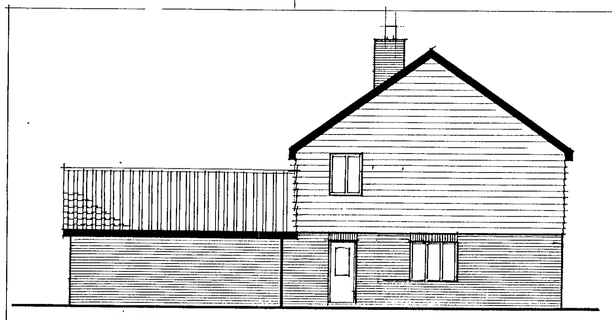

END ELEVATION

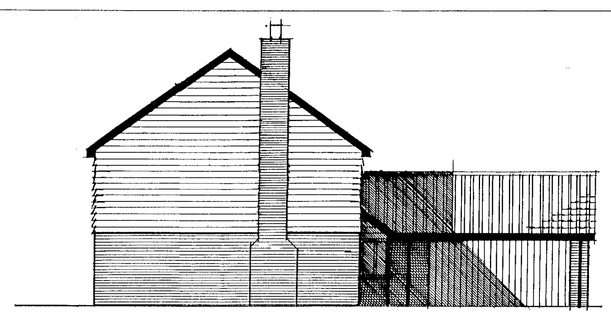

END ELEVATION

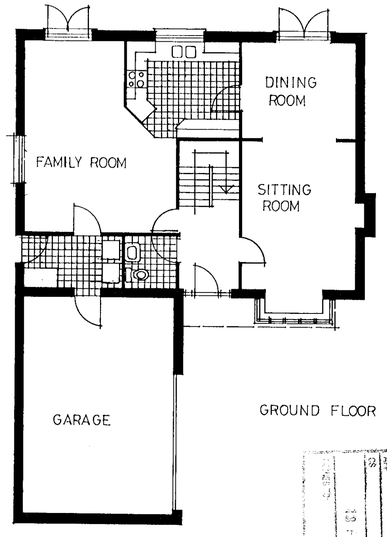

GROUND FLOOR

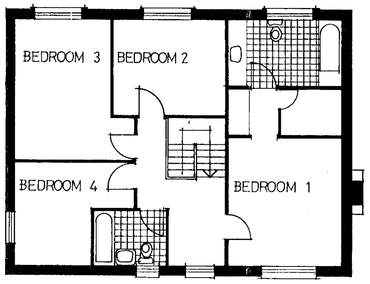

FIRST FLOOR

HOUSE FOR PLOT D

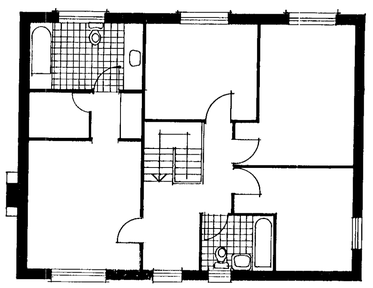

FIRST FLOOR

HOUSE FOR PLOTS A.B.C.

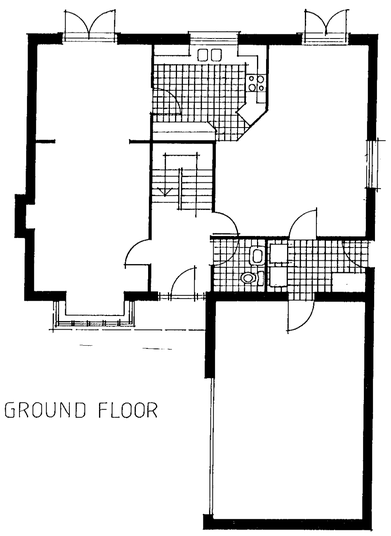

GROUND FLOOR

PLANNING SERVICES
POL
DC
APP
CS
HPT
TLS
EMF
CS
18 FEB 2000
COPIES TO:

REFUSED

Notes:
All dimensions must be checked on site and not scaled from this drawing.

PROPOSED MATERIALS
(RESERVED MATTER)

FACING BRICKS:
RED MULTI STOCKS

ROOFING TILES:
RED "FARMHOUSE" INTERLOCKING DOUBLE RIDGED TILES

WEATHERBOARDING:
STAINED TIMBER

SHARED ACCESS COURT:
INTERLOCKING CONCRETE PAVIOURS

0468

ADDITIONAL PLAN

	Date	Revisions
A		

© copyright

DESIGN-AID
YOUR ARCHITECTURAL SOLUTIONS

DAVID BENTLEY RIBA
11 CUMBERLAND ROAD
LONDON N22 7TD
Tel: 0181 881 7684

Client
S. LYSTER
L. SEYMOUR

Job Title
PROPOSED DEVELOPMENT OF LAND ADJACENT TO MAPLEDEAN
176 HYDE END ROAD
SHINFIELD

Drawing Title
DETAILS OF HOUSE FOR PLOTS A,B,C,D.

Scale 1:100

Date SEP 99 | Drawn by DB

Drg. No. 99070/2 | Rev.

Azographics E 292

594 x 841mm A1

Notes:
All dimensions must be checked on site and not scaled from this drawing.

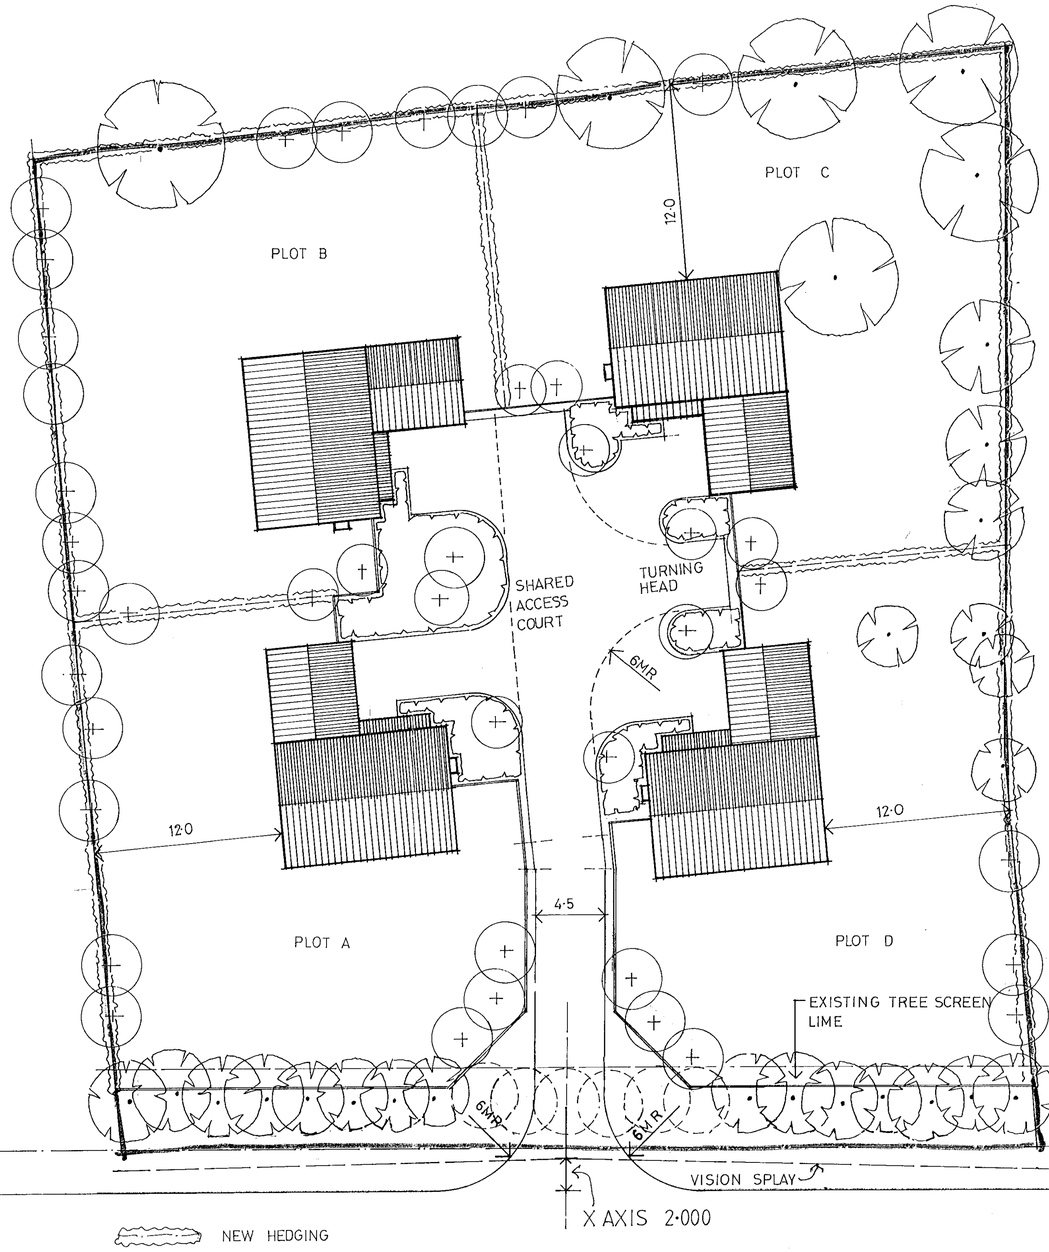

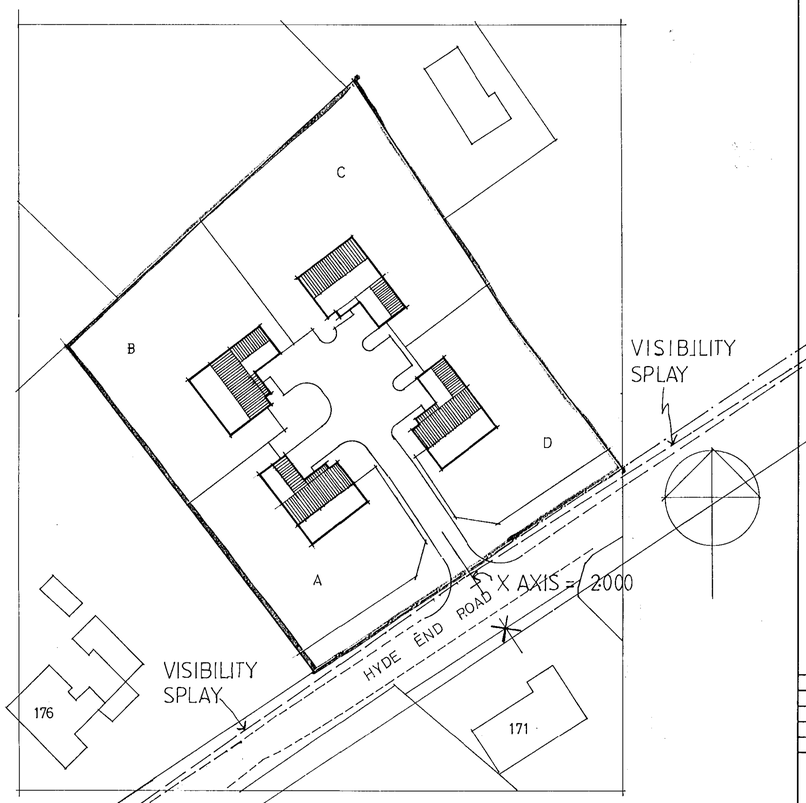

27 JAN 2000* 0468

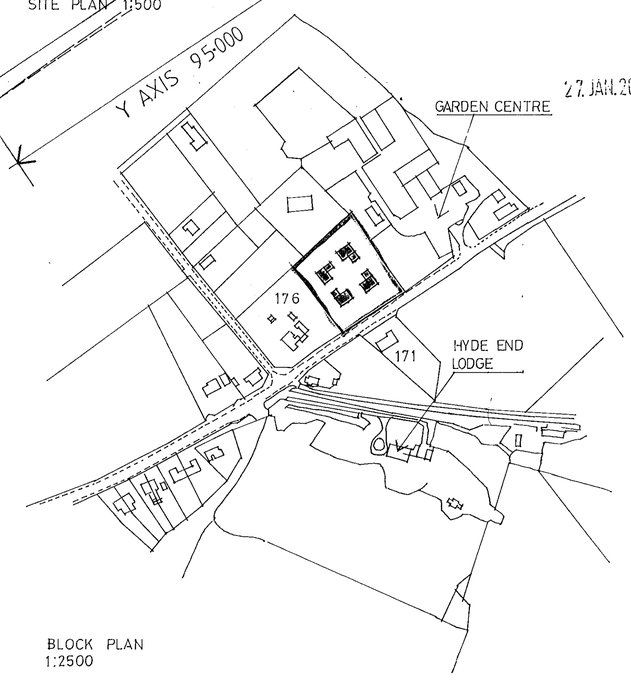

BLOCK PLAN
1:2500

NB
ROAD DETAILS TAKEN FROM L A's PLANNING EXTRACT

A			
	Date	Revisions	

© copyright

DESIGN-AID
YOUR ARCHITECTURAL SOLUTIONS

DAVID BENTLEY RIBA
11 CUMBERLAND ROAD
LONDON N22 7TD
Tel: 0181 881 7684

Client
S. LYSTER
L. SEYMOUR

Job Title
PROPOSED DEVELOPMENT OF LAND ADJACENT TO 'MAPLEDEAN' 176 HYDE END ROAD SHINFIELD

Drawing Title
PROPOSED LAYOUT
SITE PLAN
BLOCK PLAN

Scale 1 200 1 500 1 2500

Date SEP 99 | Drawn by DB

Drg. No. 99070/1 | Rev.

REFUSED

Azographics E 292

594 x 841mm A1

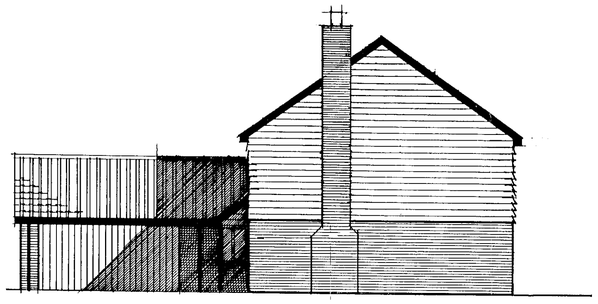

END ELEVATION



END ELEVATION

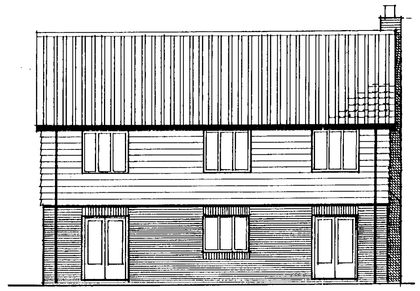

REAR ELEVATION

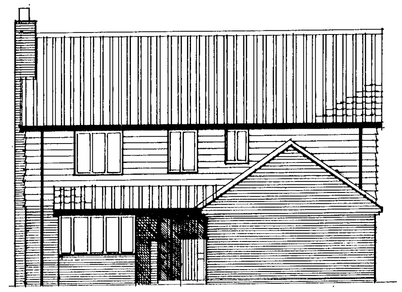

FRONT ELEVATION

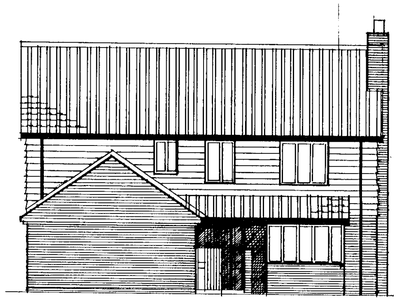

FRONT ELEVATION

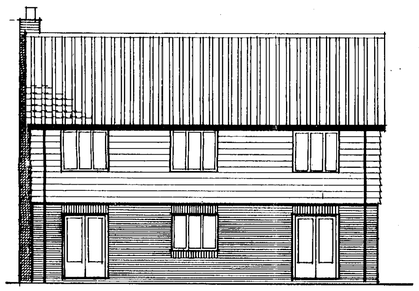

REAR ELEVATION



END ELEVATION

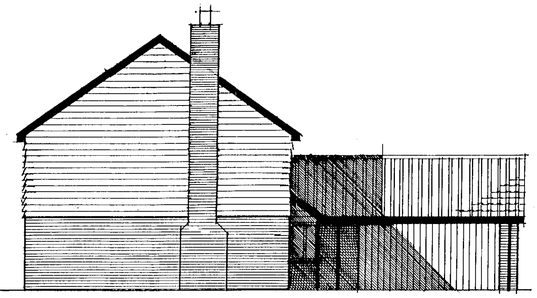

END ELEVATION

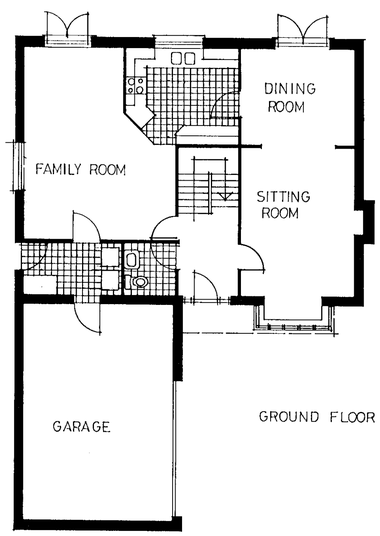

GROUND FLOOR

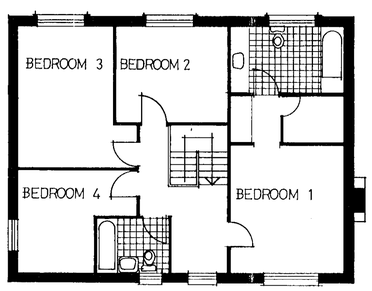

FIRST FLOOR

HOUSE FOR PLOT D

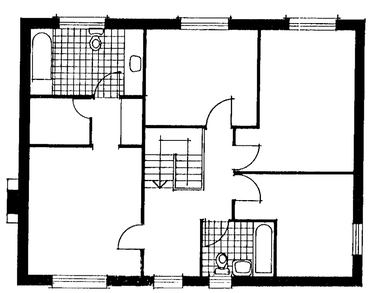

FIRST FLOOR

HOUSE FOR PLOTS A.B.C.

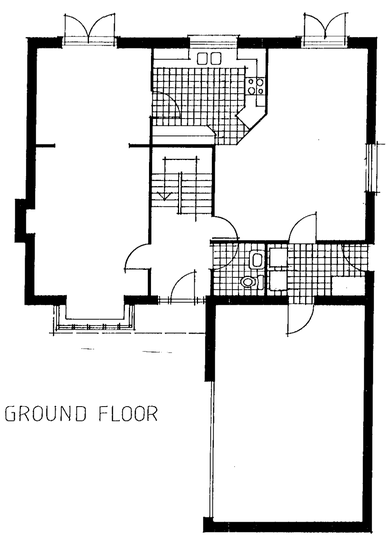

GROUND FLOOR

REFUSED

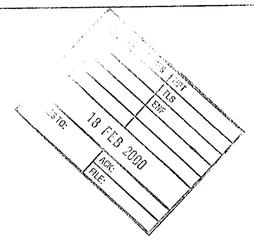

Notes:
All dimensions must be checked on site and not scaled from this drawing.

PROPOSED MATERIALS
(RESERVED MATTER)

FACING BRICKS:
RED MULTI STOCKS

ROOFING TILES:
RED "FARMHOUSE" INTERLOCKING DOUBLE RIDGED TILES

WEATHERBOARDING:
STAINED TIMBER

SHARED ACCESS COURT:
INTERLOCKING CONCRETE PAVIOURS

ADDITIONAL PLAN
0468



	Date	Revisions
A		

© copyright

DESIGN-AID
YOUR ARCHITECTURAL SOLUTIONS

DAVID BENTLEY RIBA
11 CUMBERLAND ROAD
LONDON N22 7TD
Tel: 0181 881 7684

Client
S. LYSTER
L. SEYMOUR

Job Title
PROPOSED DEVELOPMENT OF LAND ADJACENT TO MAPLEDEAN
176 HYDE END ROAD
SHINFIELD

Drawing Title
DETAILS OF HOUSE FOR PLOTS A,B,C,D.

Scale 1:100

Date SEP 99 | Drawn by DB.

Drg. No. 99070/2 | Rev.

Azographics E 292

Notes:
All dimensions must be checked on site and not scaled from this drawing.

27 JAN 2000 6468

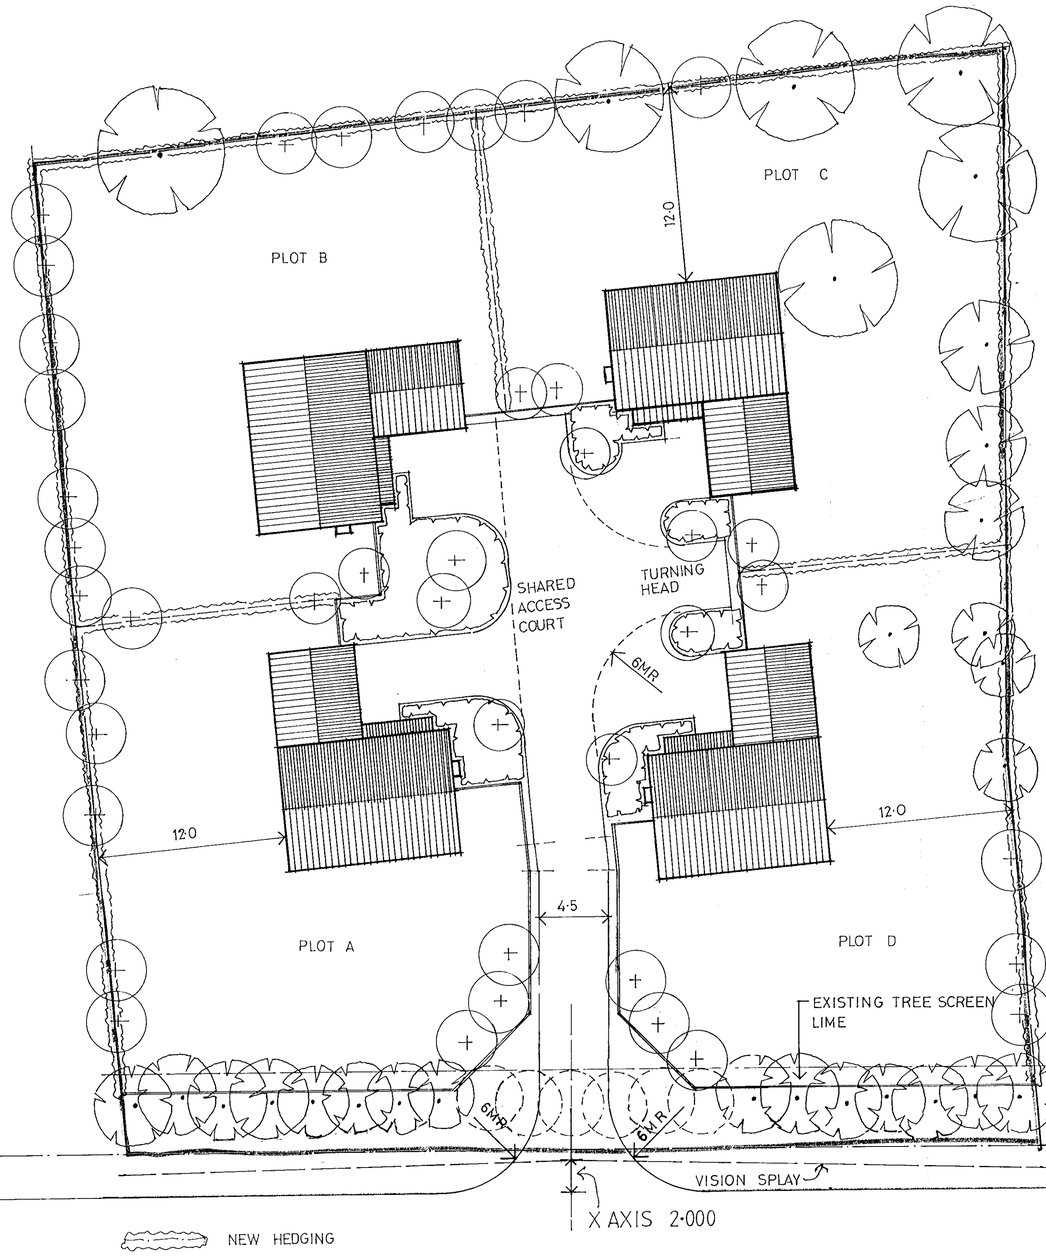

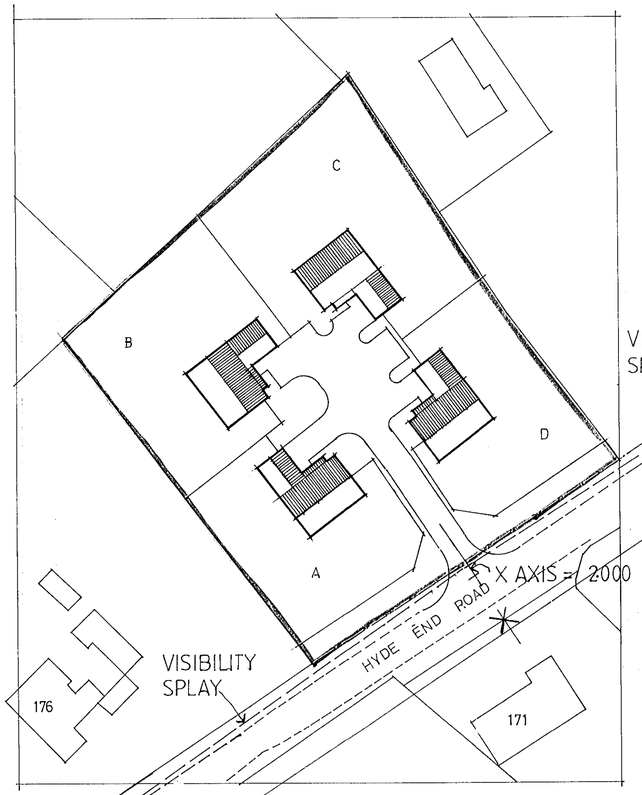

SITE PLAN 1:500

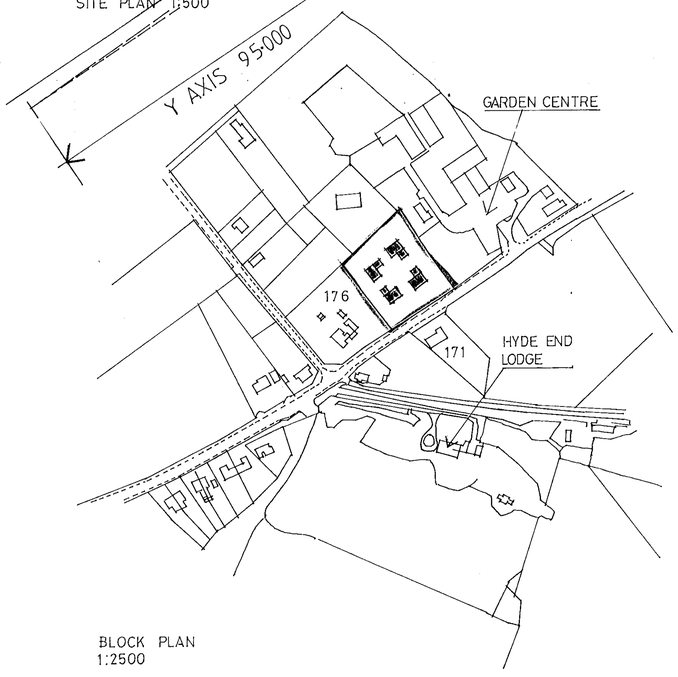

BLOCK PLAN
1:2500

NB
ROAD DETAILS TAKEN FROM L A's PLANNING EXTRACT

A		
	Date	Revisions

© copyright

DESIGN-AID
YOUR ARCHITECTURAL SOLUTIONS

DAVID BENTLEY RIBA
11 CUMBERLAND ROAD
LONDON N22 7TD
Tel: 0181 881 7684

Client
S. LYSTER
L. SEYMOUR

Job Title
PROPOSED DEVELOPMENT OF LAND ADJACENT TO 'MAPLEDEAN' 176 HYDE END ROAD SHINFIELD

Drawing Title
PROPOSED LAYOUT
SITE PLAN
BLOCK PLAN

Scale 1 200 1 500 1 2500

Date SEP 99 | Drawn by DB.

Drg. No. 99070/1 | Rev.

REFUSED

Azographics E 2926

594 x 841mm A1

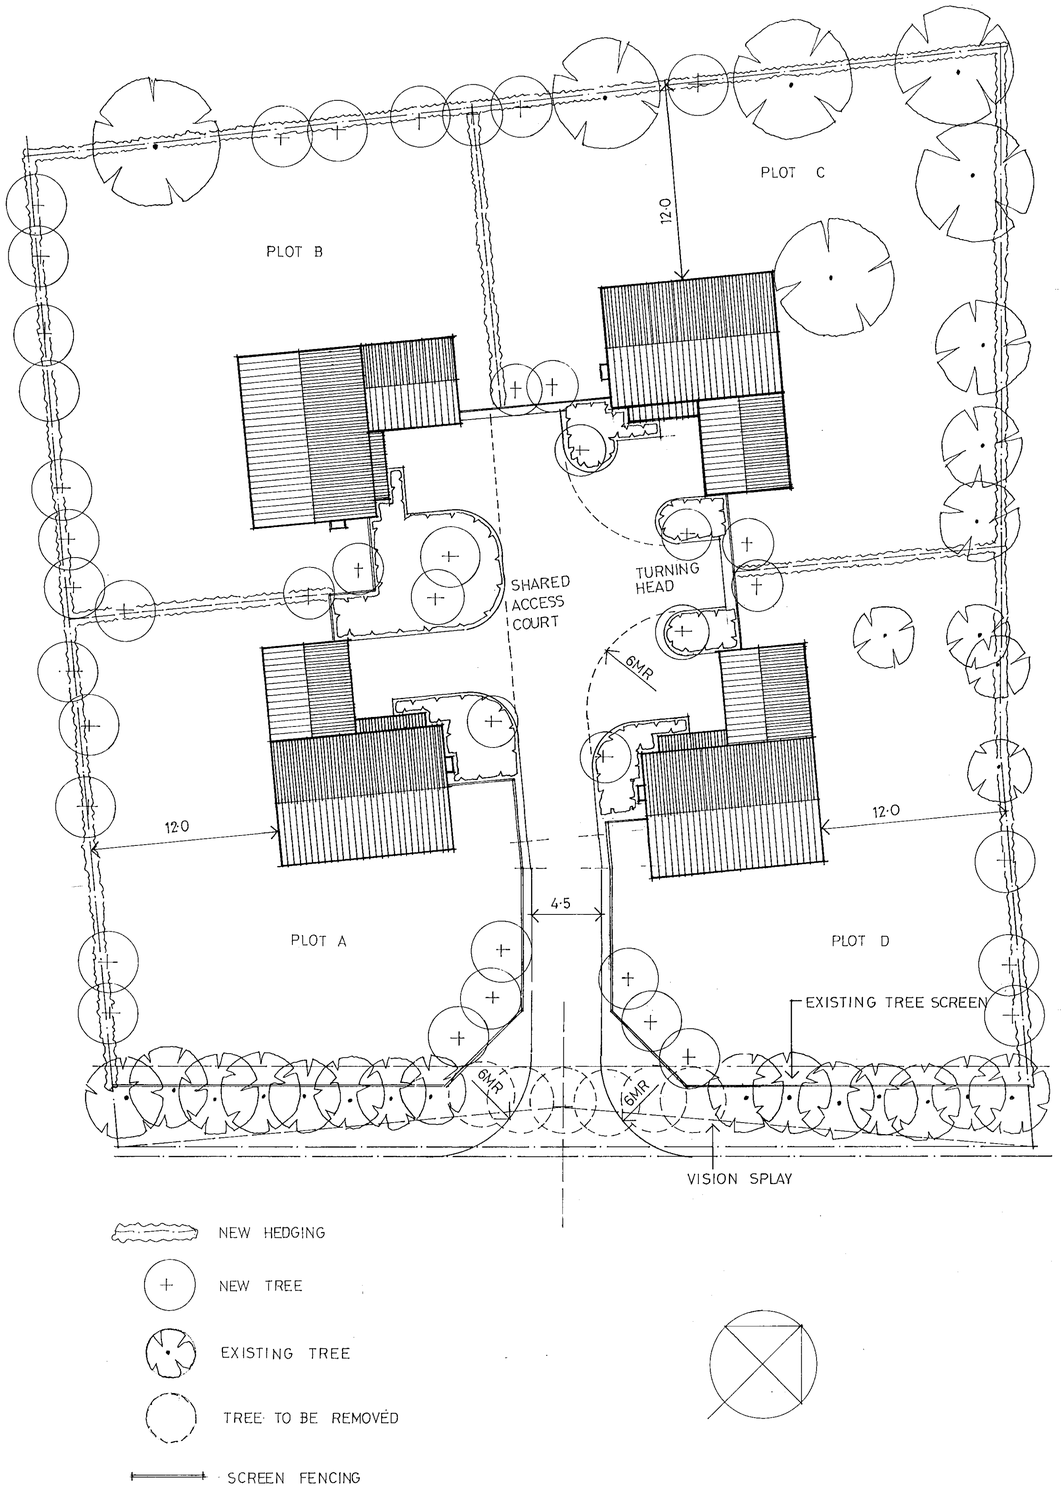

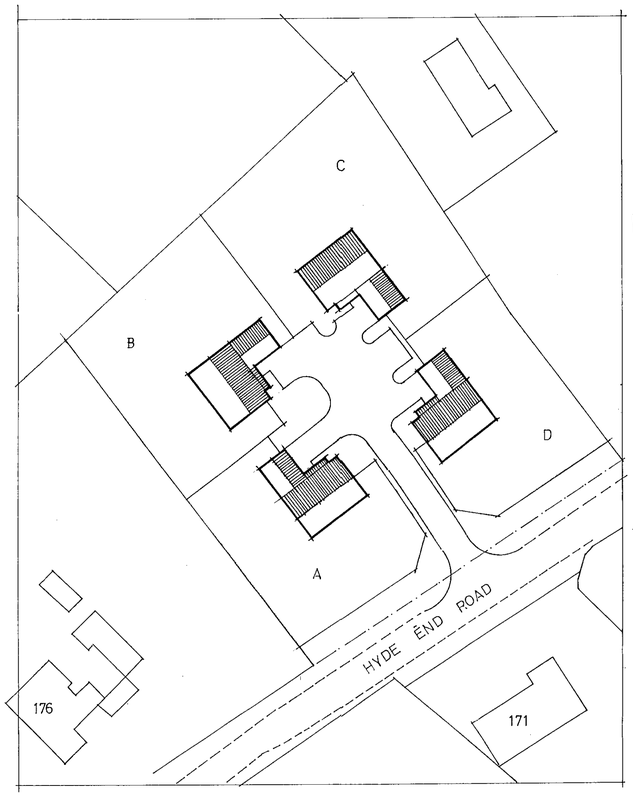

SITE PLAN 1:500

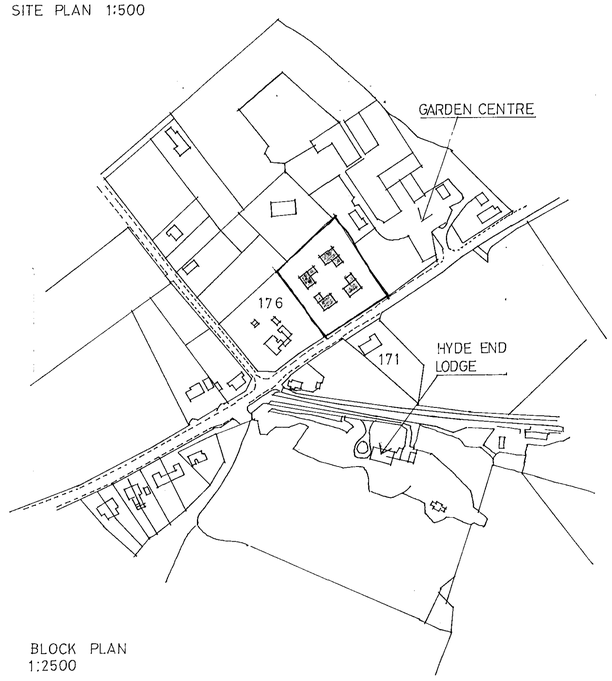

BLOCK PLAN
1:2500

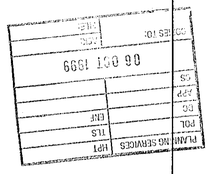

Notes:
All dimensions must be checked on site and not scaled from this drawing.

A		
	Date	Revisions

© copyright

DESIGN-AID
YOUR ARCHITECTURAL SOLUTIONS

DAVID BENTLEY RIBA
11 CUMBERLAND ROAD
LONDON N22 7TD
Tel: 0181 881 7684

Client
S, LYSTER
L. SEYMOUR

Job Title
PROPOSED DEVELOPMENT OF LAND ADJACENT TO 'MAPLEDEAN' 176 HYDE END ROAD SHINFIELD

Drawing Title
PROPOSED LAYOUT
SITE PLAN
BLOCK PLAN

Scale 1:200 1:500 1:2500

Date SEP 99 | Drawn by DB

Drg. No. 99070/1 | Rev.

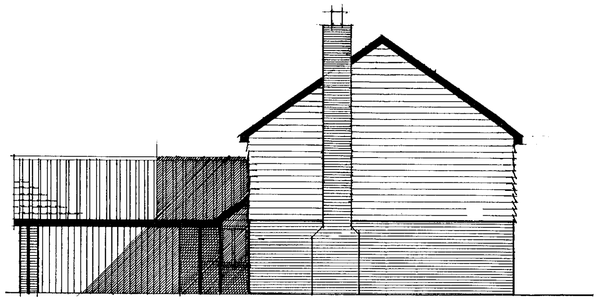

END ELEVATION



END ELEVATION

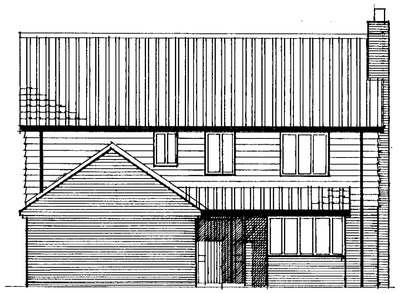

FRONT ELEVATION

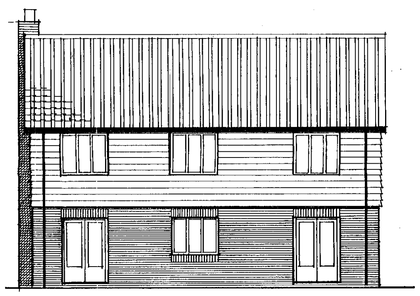

REAR ELEVATION

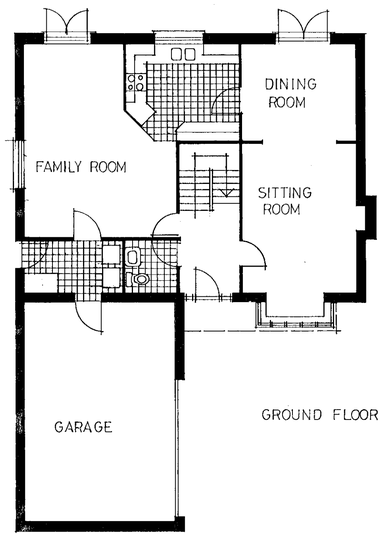

GROUND FLOOR

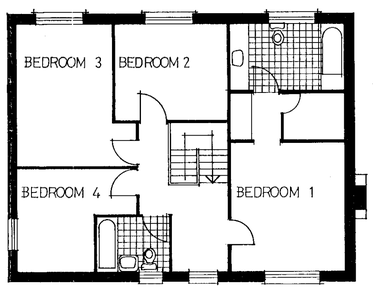

FIRST FLOOR

PLANNING SERVICES	HPT
POL	TLS
DC	ENF
APP	
CS	
	06 OCT 99
	COPIES TO:

Notes:
All dimensions must be checked on site and not scaled from this drawing.

PROPOSED MATERIALS
(RESERVED MATTER)

FACING BRICKS:
RED MULTI STOCKS

ROOFING TILES:
RED "FARMHOUSE" INTERLOCKING DOUBLE RIDGED TILES

WEATHERBOARDING:
STAINED TIMBER

SHARED ACCESS COURT:
INTERLOCKING CONCRETE PAVIOURS

A		
	Date	Revisions

© copyright

DESIGN-AID
YOUR ARCHITECTURAL SOLUTIONS

DAVID BENTLEY RIBA
11 CUMBERLAND ROAD
LONDON N22 7TD
Tel: 0181 881 7684

Client: S. LYSTER
L. SEYMOUR

Job Title:
PROPOSED DEVELOPMENT OF LAND ADJACENT TO MAPLEDEAN
176 HYDE END ROAD
SHINFIELD

Drawing Title:
DETAILS OF HOUSE FOR PLOTS A,B,C,D.

Scale: 1:100

Date: SEP 99 | Drawn by: DB.

Drg. No.: 99070/2 | Rev.:

Azographics E 292

594 x 841mm A1

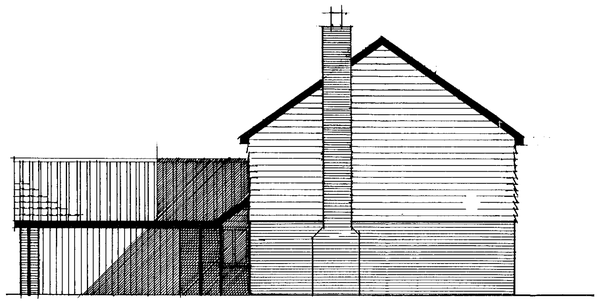

END ELEVATION



END ELEVATION

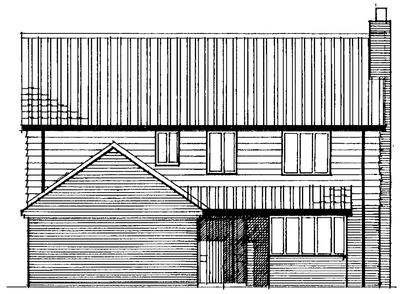

FRONT ELEVATION

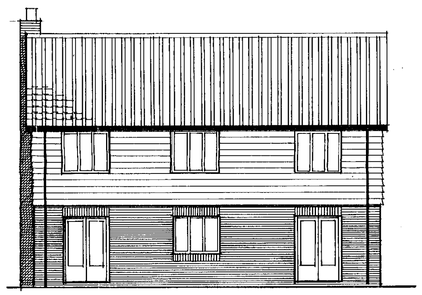

REAR ELEVATION

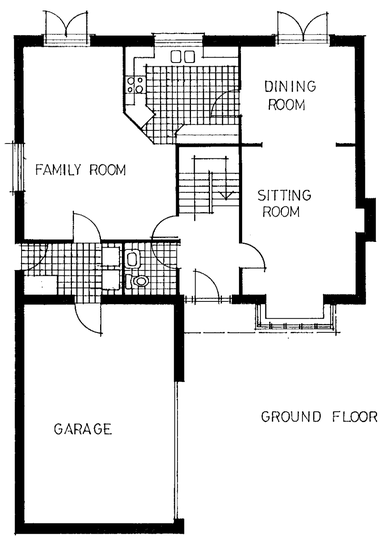

GROUND FLOOR

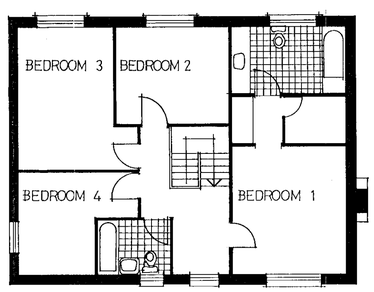

FIRST FLOOR

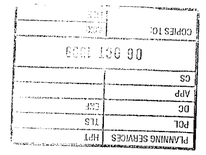

Notes:
All dimensions must be checked on site and not scaled from this drawing.

PROPOSED MATERIALS
(RESERVED MATTER)

FACING BRICKS:
RED MULTI STOCKS

ROOFING TILES:
RED "FARMHOUSE" INTERLOCKING DOUBLE RIDGED TILES

WEATHERBOARDING:
STAINED TIMBER

SHARED ACCESS COURT:
INTERLOCKING CONCRETE PAVIOURS

A		
	Date	Revisions

© copyright

DESIGN-AID
YOUR ARCHITECTURAL SOLUTIONS

DAVID BENTLEY RIBA
11 CUMBERLAND ROAD
LONDON N22 7TD
Tel: 0181 881 7684

Client
S. LYSTER
L. SEYMOUR

Job Title
PROPOSED DEVELOPMENT OF LAND ADJACENT TO MAPLEDEAN
176 HYDE END ROAD
SHINFIELD

Drawing Title
DETAILS OF HOUSE FOR PLOTS A,B,C,D.

Scale 1:100

Date SEP 99 | Drawn by DB.

Drg. No. 99070/2 | Rev.

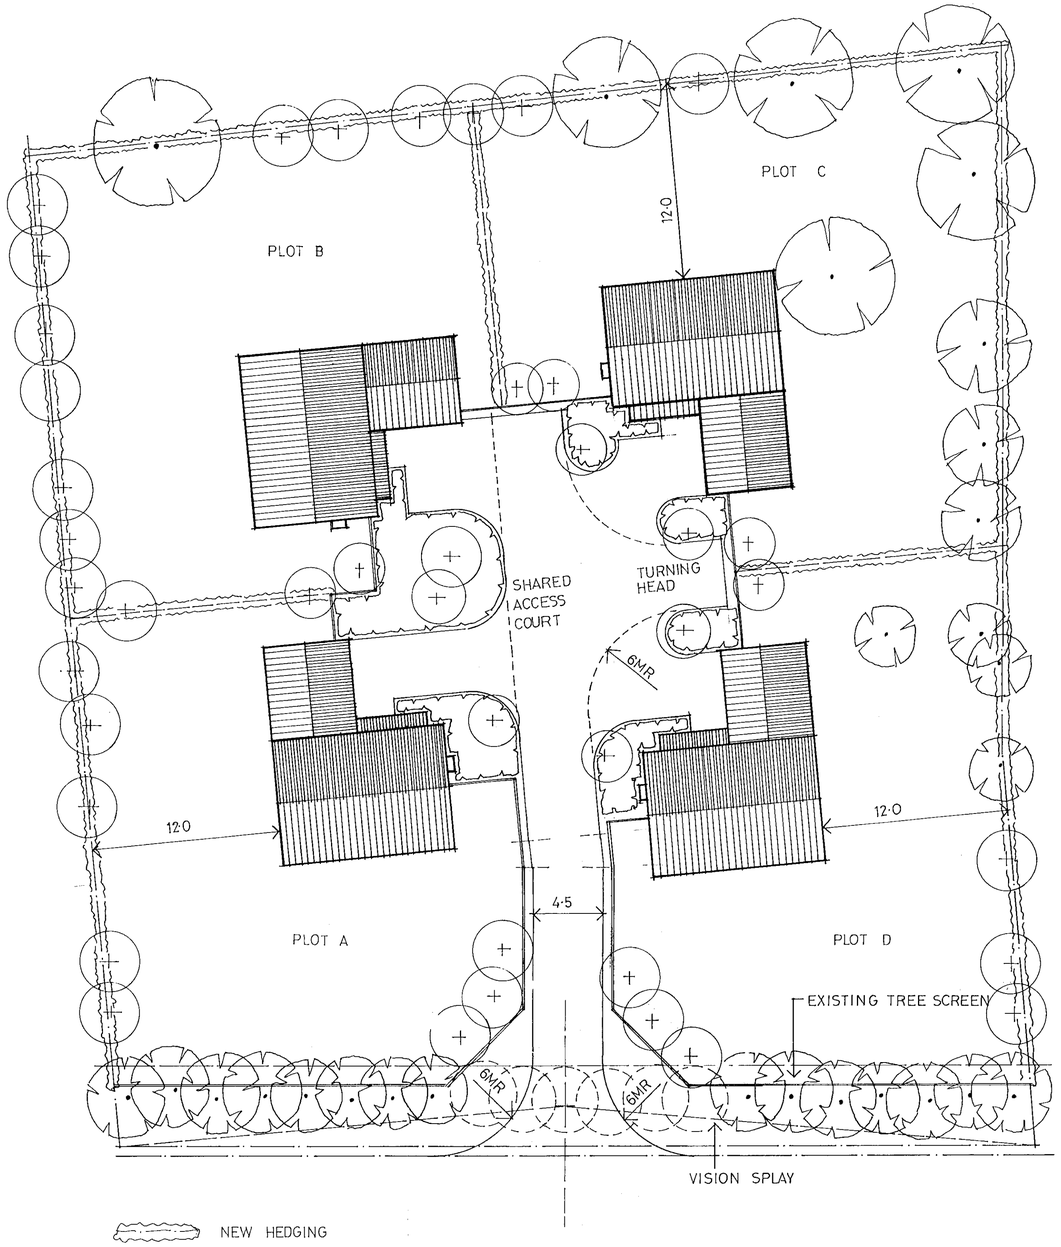

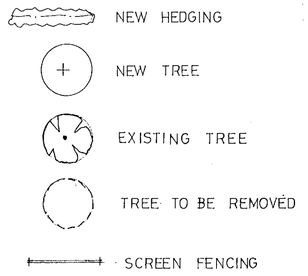

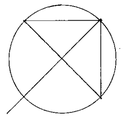

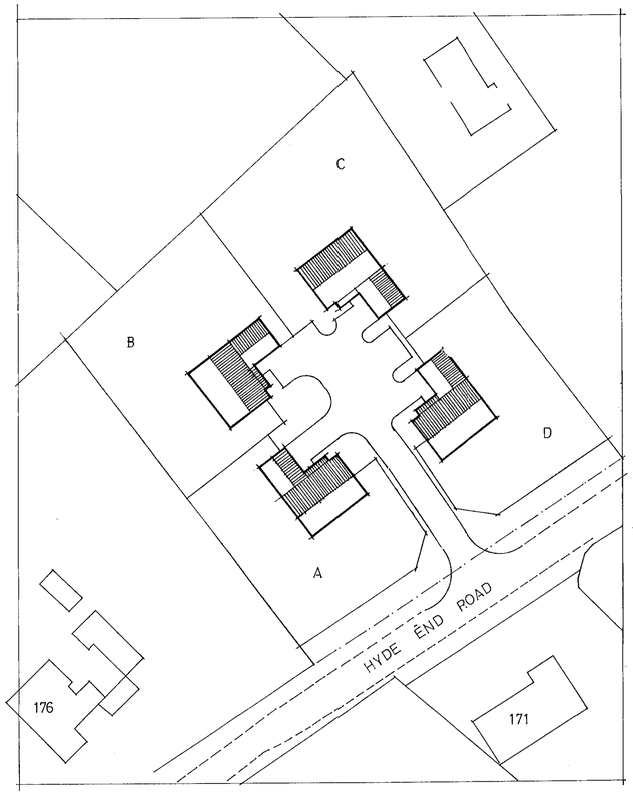

SITE PLAN 1:500

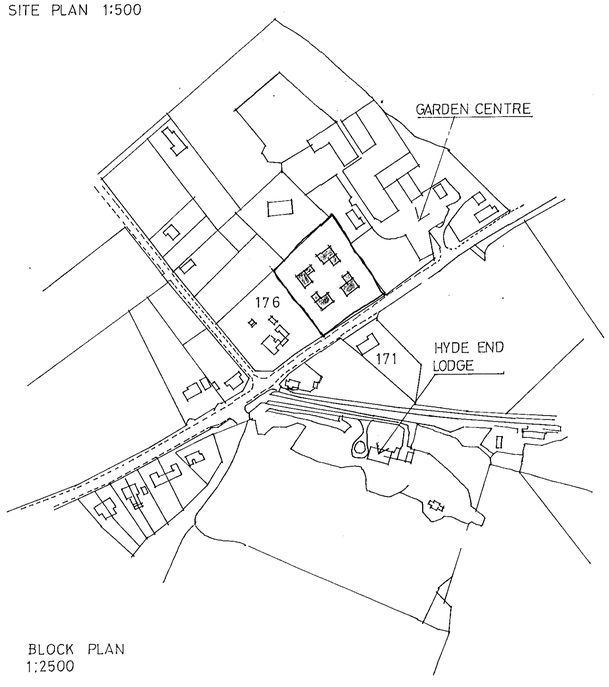

BLOCK PLAN
1:2500

Notes:
All dimensions must be checked on site and not scaled from this drawing.

A	Date	Revisions

© copyright

DESIGN-AID
YOUR ARCHITECTURAL SOLUTIONS

DAVID BENTLEY RIBA
11 CUMBERLAND ROAD
LONDON N22 7TD
Tel: 0181 881 7684

Client
S. LYSTER
L. SEYMOUR

Job Title
PROPOSED DEVELOPMENT OF LAND ADJACENT TO 'MAPLEDEAN'
176 HYDE END ROAD
SHINFIELD

Drawing Title
PROPOSED LAYOUT
SITE PLAN
BLOCK PLAN

Scale 1200 1500 12500

Date SEP 99 | Drawn by DB

Drg. No. 99070/1 | Rev.

Azographics E 292

594 x 841mm A1

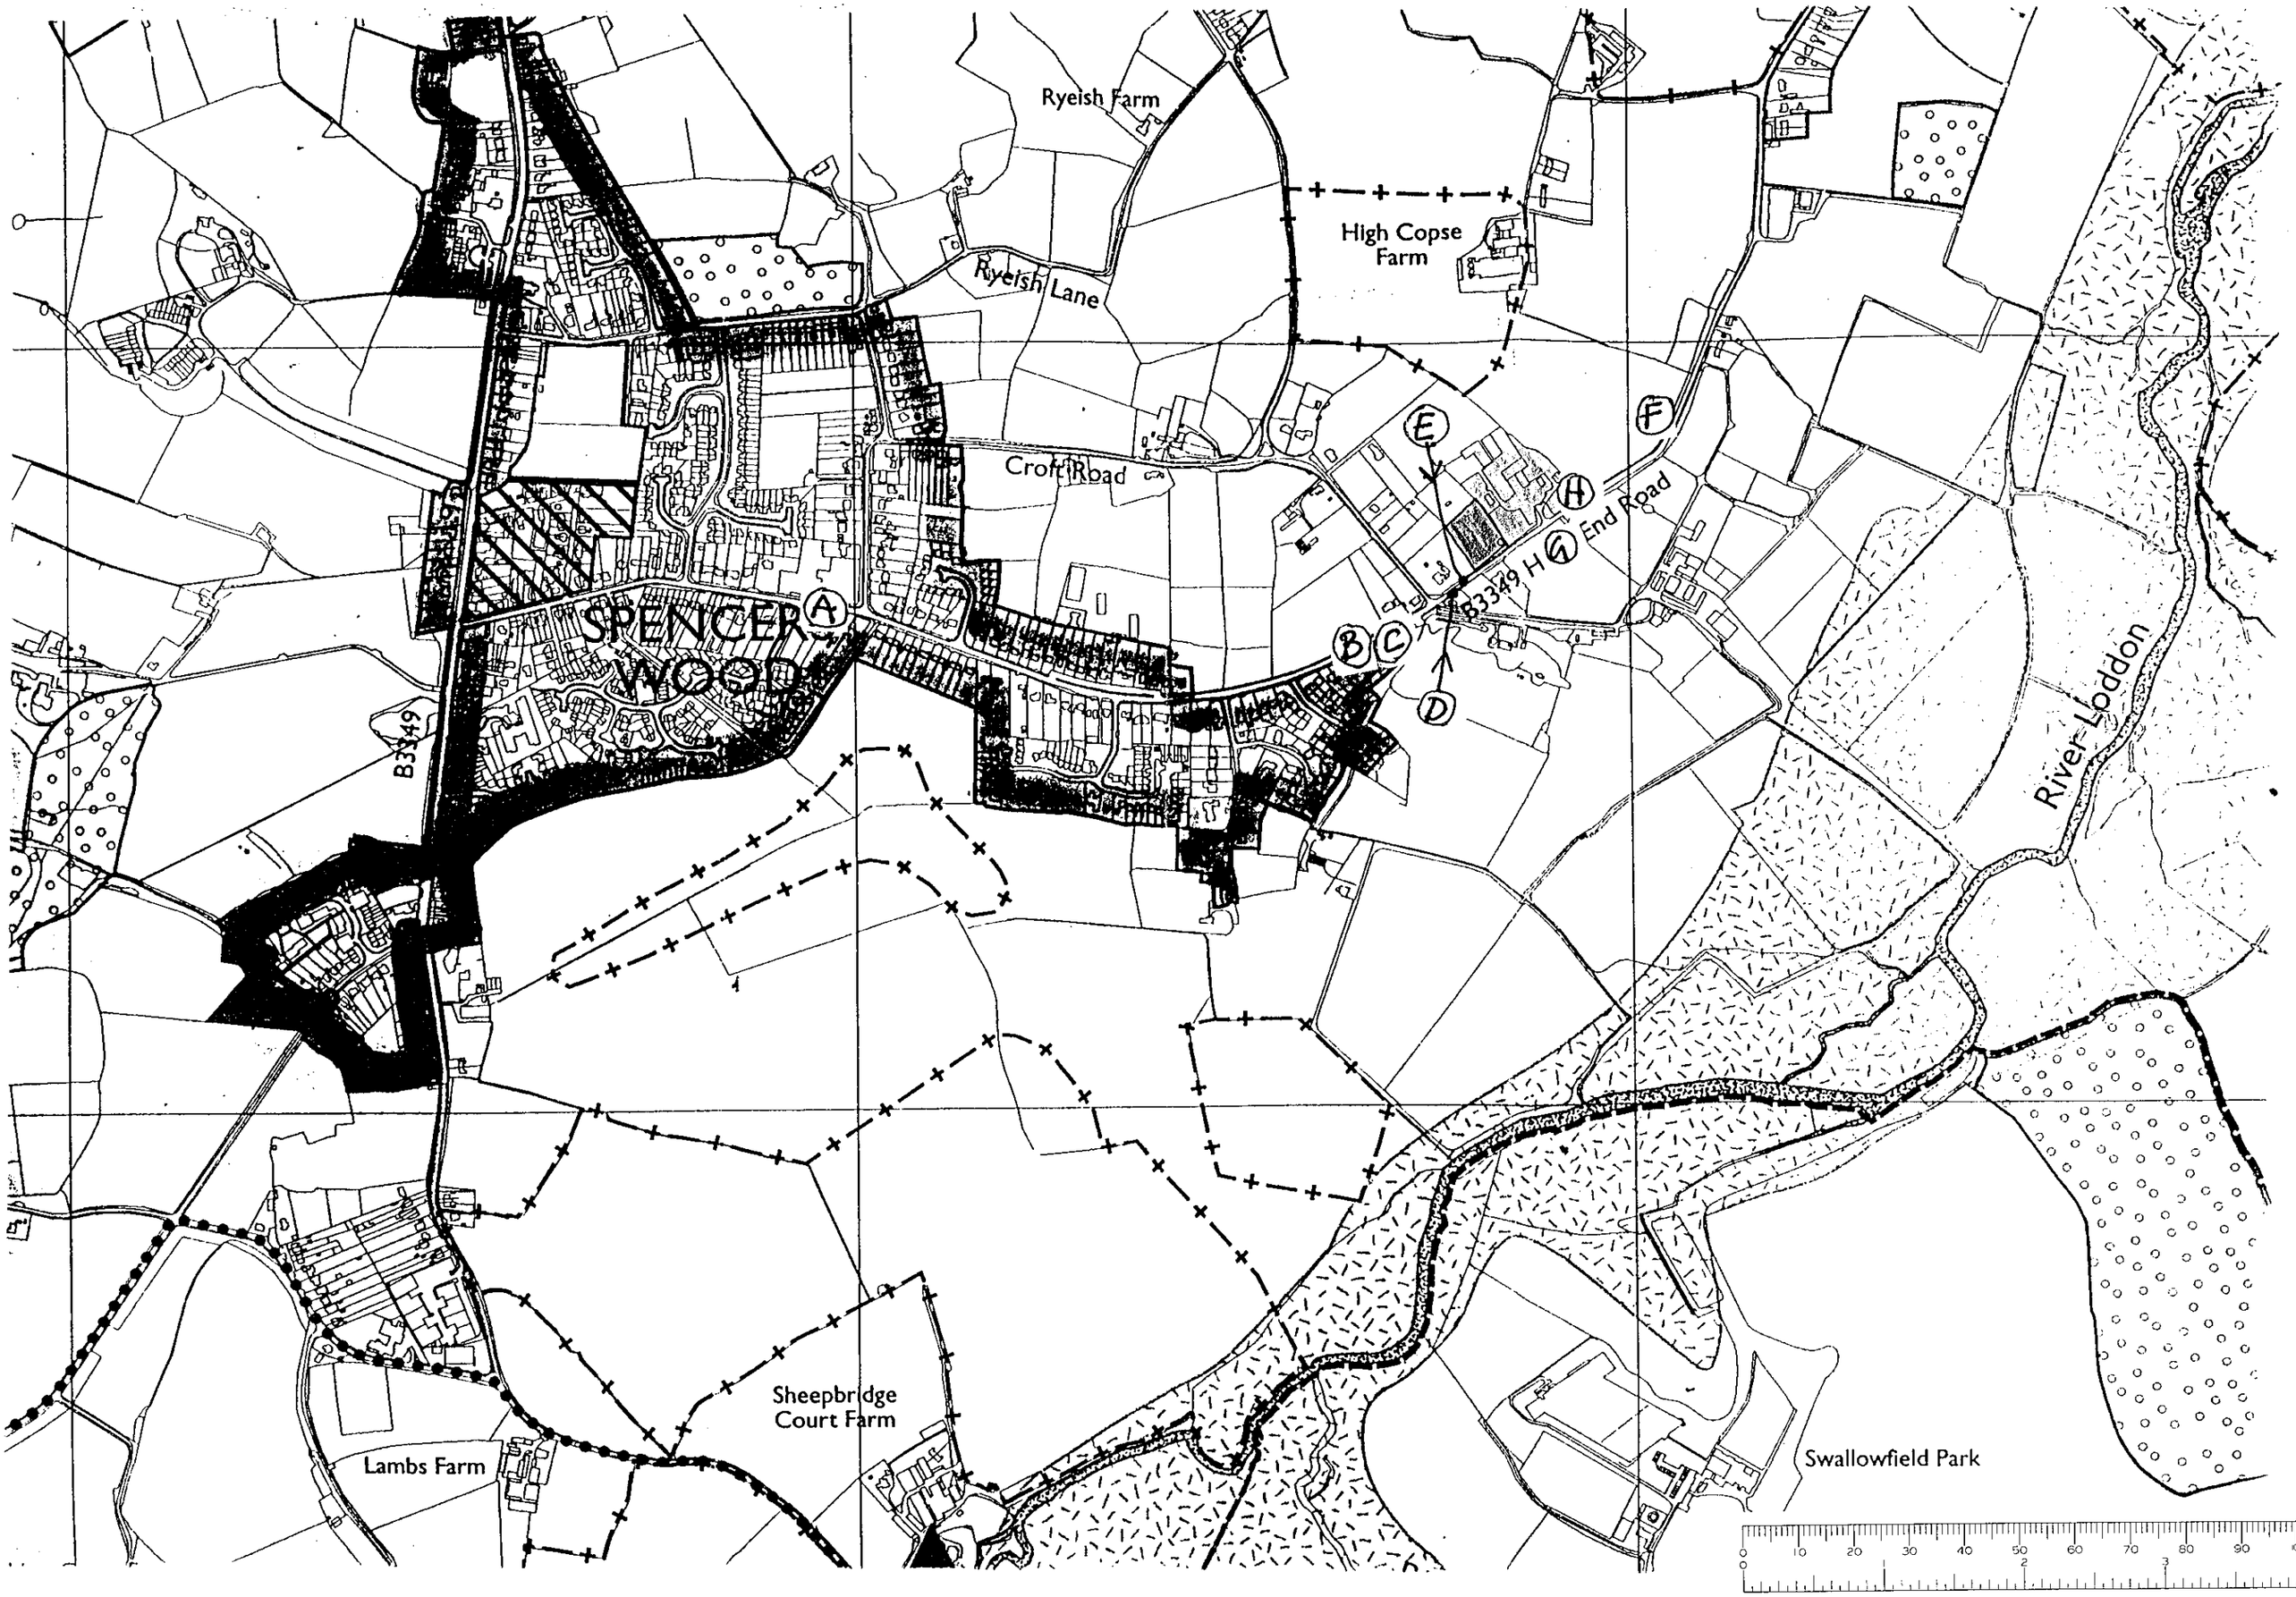
Ryeish Farm
High Copse Farm
Ryeish Lane
Croft Road
End Road
B3349
B3349
SPENCERS WOOD
A
B
C
D
E
F
G
H
River Loddon
Sheepbridge Court Farm
Lambs Farm
Swallowfield Park
0 10 20 30 40 50 60 70 80 90
0 2 3