Notes

- DRAWINGS ARE FOR DESIGN INTENT PURPOSES ONLY & MUST NOT BE USED FOR CONSTRUCTION OR BUILDING REGULATIONS PURPOSES
- DO NOT SCALE
- CHECK ALL DIMENSIONS ON SITE

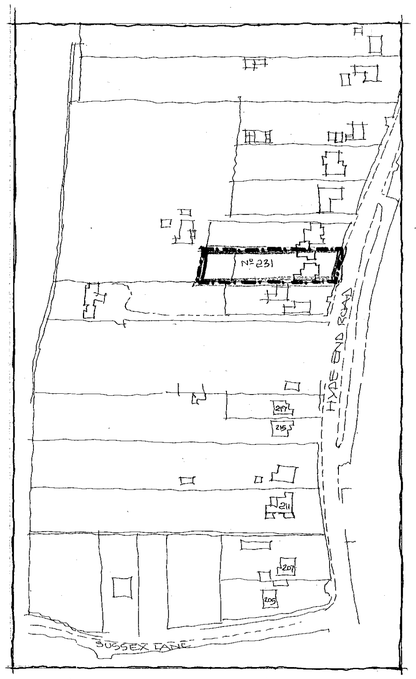

LOCATION PLAN 1:1250

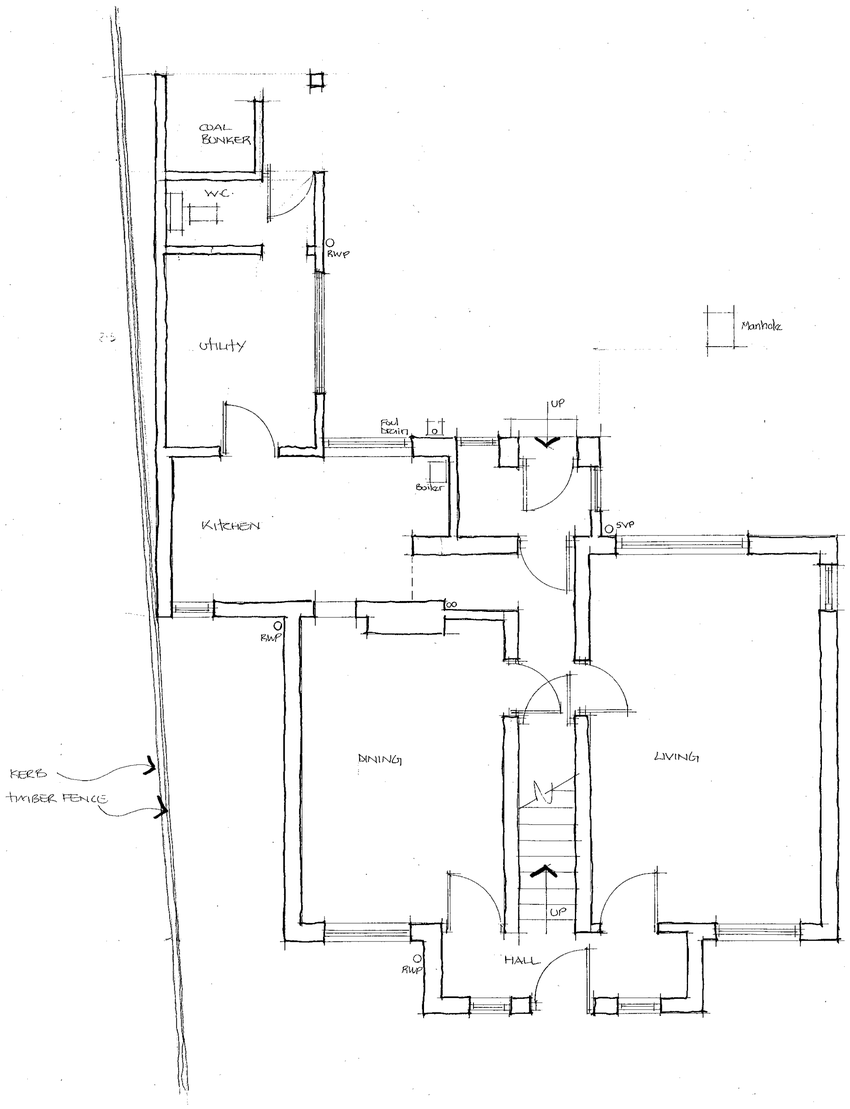

GROUND FLOOR PLAN (EXISTING)

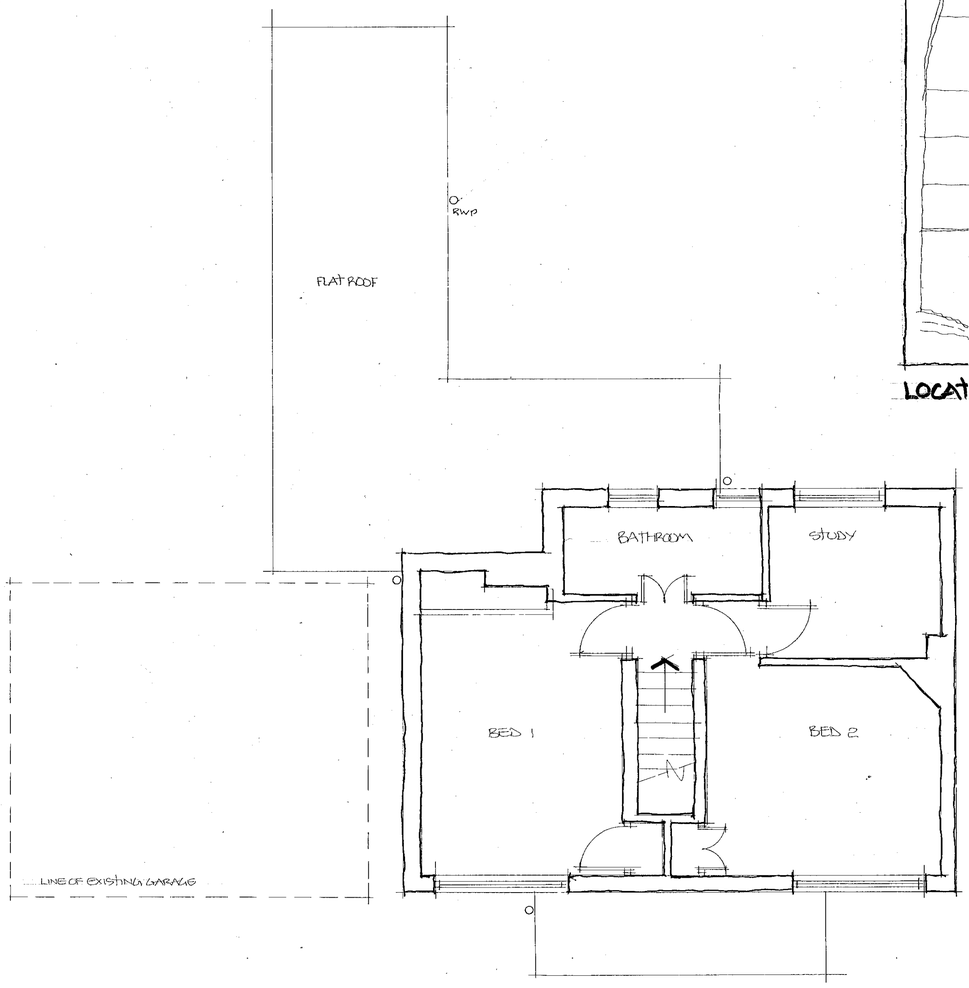

FIRST FLOOR PLAN (EXISTING)

10.MAR2000* 0902

Rev.	Description	Date
B. O. CAD File Reference		
Date Plotted:	Time:	

Building
MRS J FERNANDEZ
231 HYDE END ROAD, SHINFIELD

Project
PROPOSED GROUND FLOOR EXTENSION

Title
EXISTING FLOOR PLANS

Drawn	Date NOV '99
Job Number	Scale 1:50
	Drawing No. 001 / Rev.

10.MAR2000* 0902



EXISTING FRONT ELEVATION

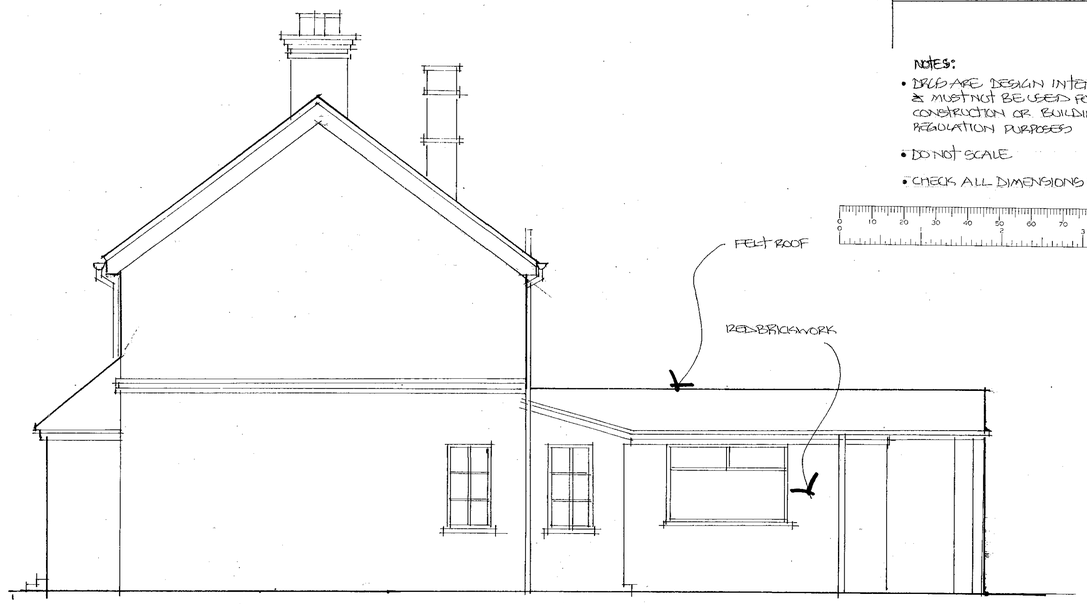

EXISTING SIDE ELEVATION FROM GARDEN



EXISTING REAR ELEVATION

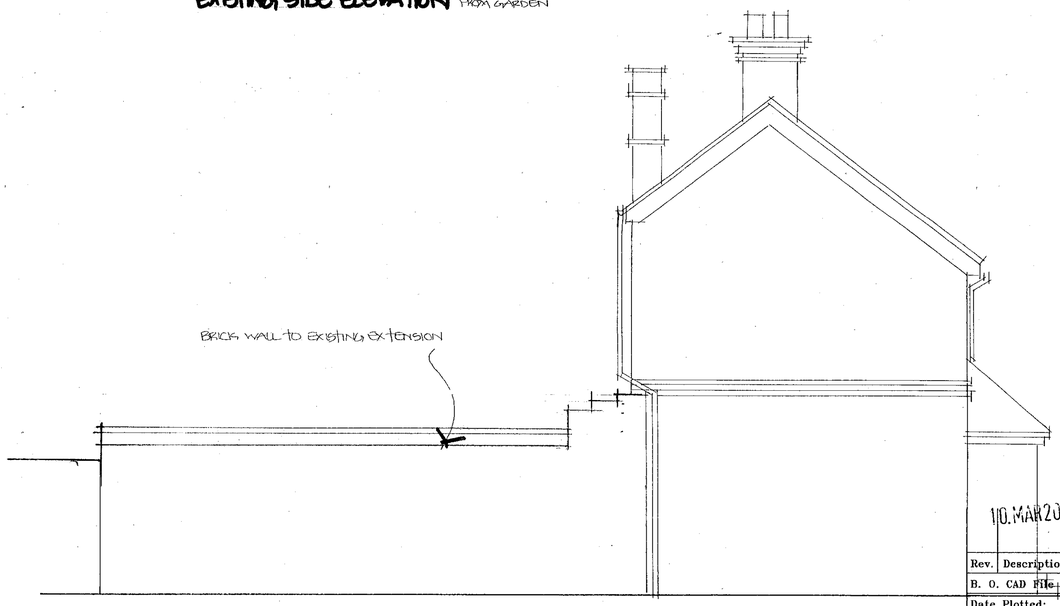

EXISTING SIDE ELEVATION ONTO GARDEN TO SOUTH

10.MAR2000* 0902

Notes

NOTES:

- DRGS ARE DESIGN INTENT ONLY & MUST NOT BE USED FOR CONSTRUCTION OR BUILDING REGULATION PURPOSES
- DO NOT SCALE
- CHECK ALL DIMENSIONS ON SITE

10.MAR2000* 0902

Rev.	Description	Date
B. O. CAD File Reference		
Date Plotted:	Time:	

Building
MR J FERNANDEZ
231 HYDE END ROAD, SHINFIELD

Project
PROPOSED GROUND FLOOR EXTENSION

Title
EXISTING ELEVATION

Drawn	Date
Job Number	Scale
	Drawing No. 002 / Rev.

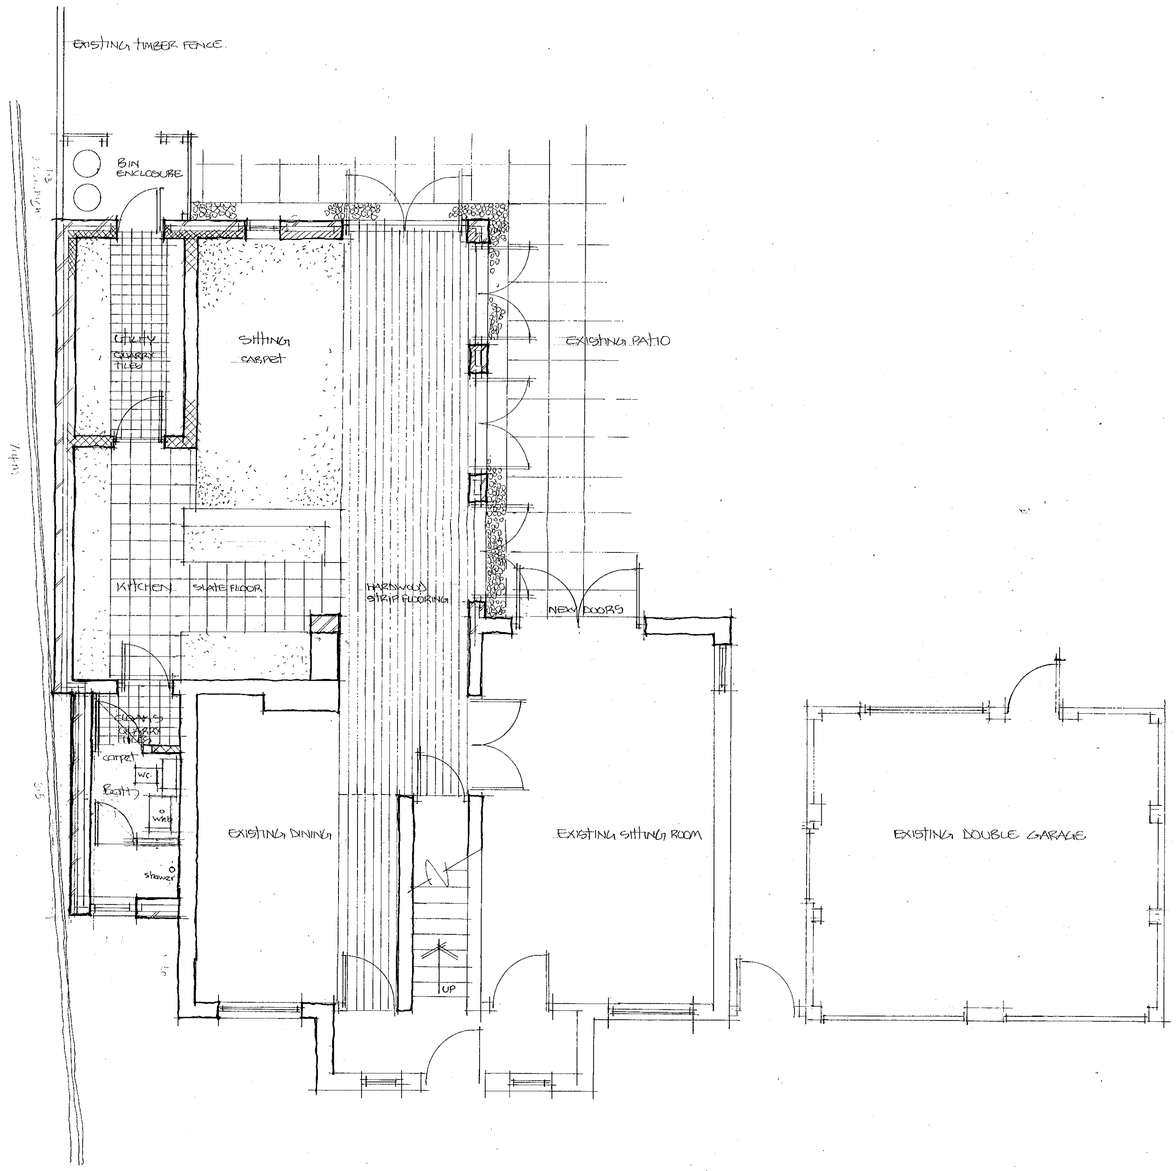

PROPOSED GROUND FLOOR PLAN

Notes

- DRAWINGS ARE DESIGN INTENT ONLY AND MUST NOT BE USED FOR CONSTRUCTION OR BUILDING REGULATION PURPOSES
- DO NOT SCALE
- CHECK ALL DIMENSIONS ON SITE

APPROVED

10.MAR2000* C962

Rev.	Description	Date
B. O. CAD File Reference		
Date Plotted:	Time:	

Building
MRS J FERNANDEZ
231 HYDE END ROAD, SHINFIELD

Project
PROPOSED GROUND FLOOR EXTENSION

Title
PROPOSED GROUND FLOOR PLAN

Drawn	Date
Job Number	Scale

		Drawing No.	Rev.
		004	



PROPOSED FRONT ELEVATION

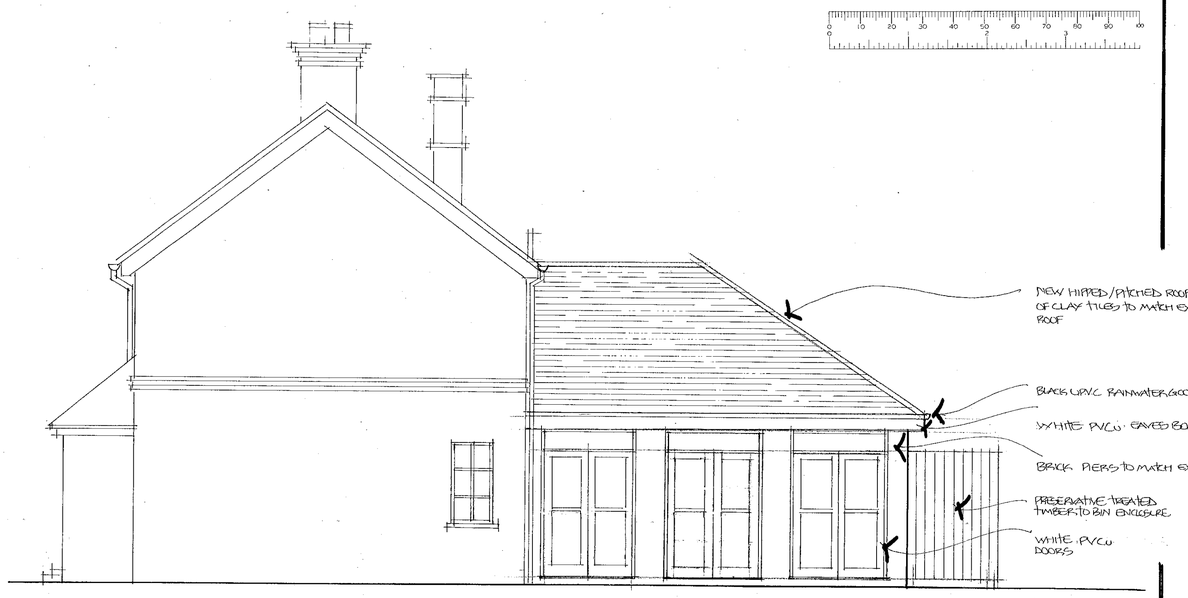

PROPOSED SIDE ELEVATION FROM GARDEN



PROPOSED REAR ELEVATION

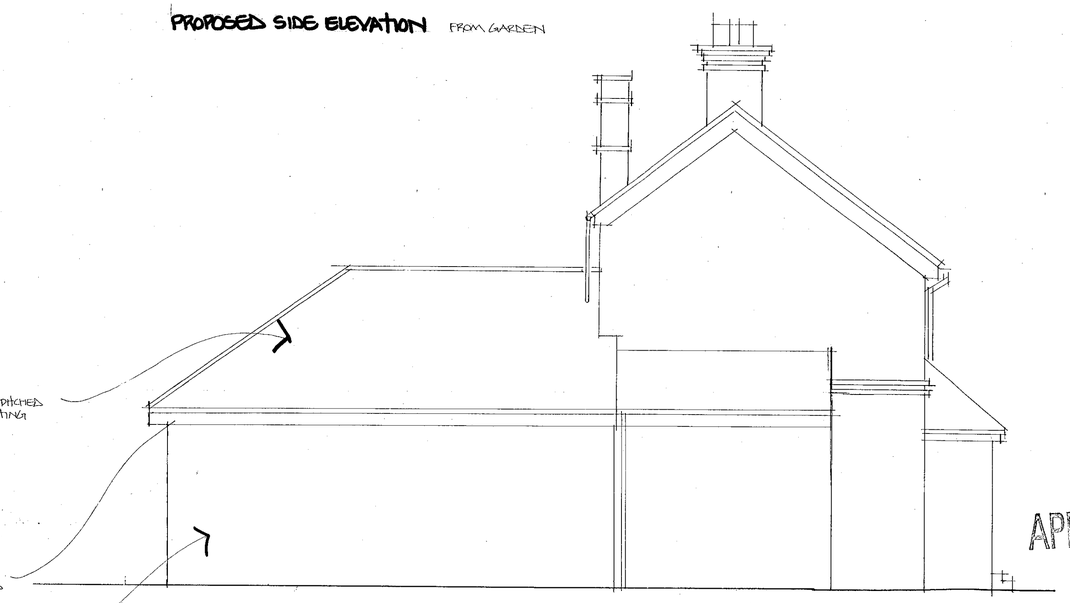

PROPOSED SIDE ELEVATION ONTO GARDEN TO SOUTH

APPROVED

10 MARCH 2000

MRS J FERNANDEZ
231 HYDE END ROAD SHINFIELD

PROPOSED GROUND FLOOR EXTENSION.

PROPOSED ELEVATIONS

DATE
JAN 2000

SCALE
1:50

DRG Nº
003