This drawing is copyright and may not be reproduced without the written consent of the Architect.

REAR TO FROM 2204/05.

ROOF :- TILES ON BATTENS ON FELT ON JOISTS WITH INSULATION 200MM ROCK WOOL & SLOPING MATERIAL AS NOTED ON DETAILS TO ACHIEVE U VALUE 0.20 W/M²K.

DRAINAGE :- ALL 100 MM Ø PIPE WITH FLEXIBLE JOINTS BED & SURROUND WITH PEA SHINGLE OR LEAN MIX PIPES WITHIN 1.0M OF FOUNDS ENCASE 150MM MIN CONC. FOUNDS WITHIN 1.0M OF DRAIN TAKE BELOW INVERT.

SURFACE WATER :- CONNECT SOAKAWAY MIN. 5M FROM HOUSE OR ANY BUILDING. 100 Ø PIPE ARRANGE SOAKAWAY TEST WITH L/A AS NHBC 50% FILLED GRANULAR MATERIAL PARTICLE SIZE 10MM TO 150MM COVER PC SHEET.

DORMER WALLS :- 100X50 S/W @ 300 C/C SUD PLY 19MM BREATHER PAPER TILES & BATTENS WITH FELT. 120MM ROOF INSULATION PB & SKIM.

FRONT



REAR

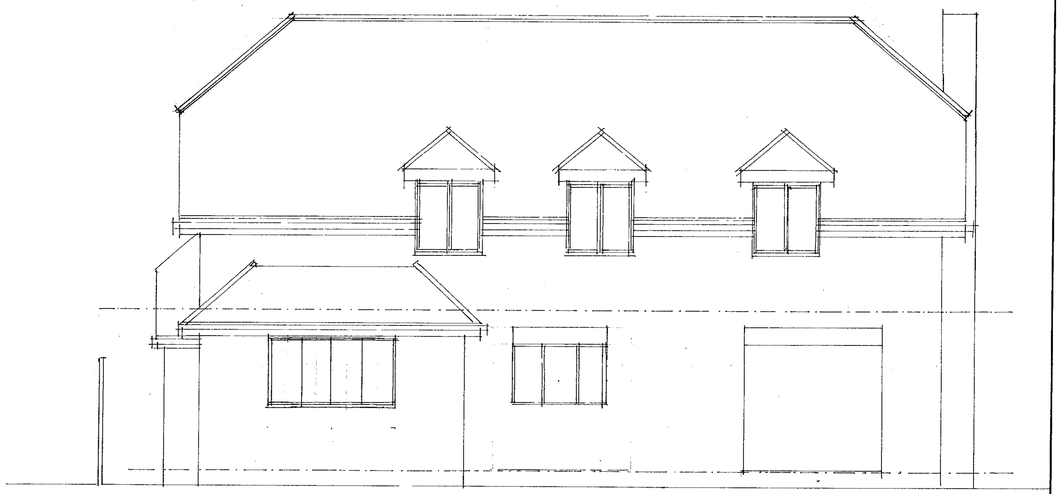

FRONT

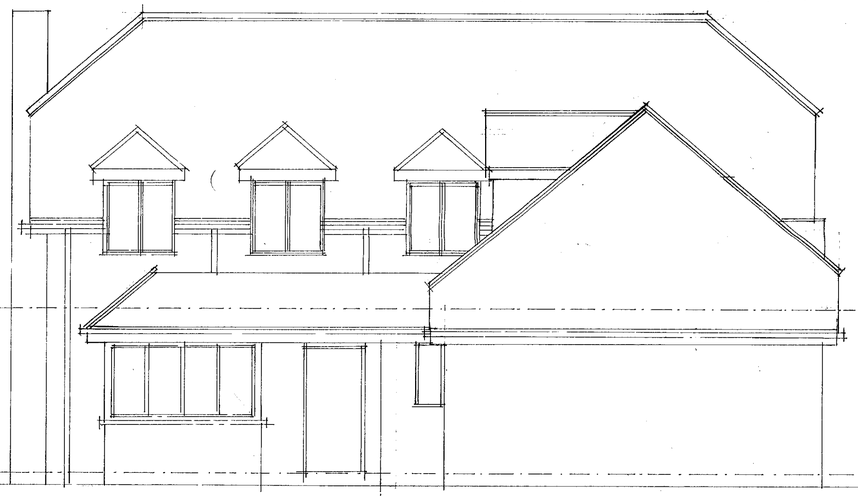

SIDE

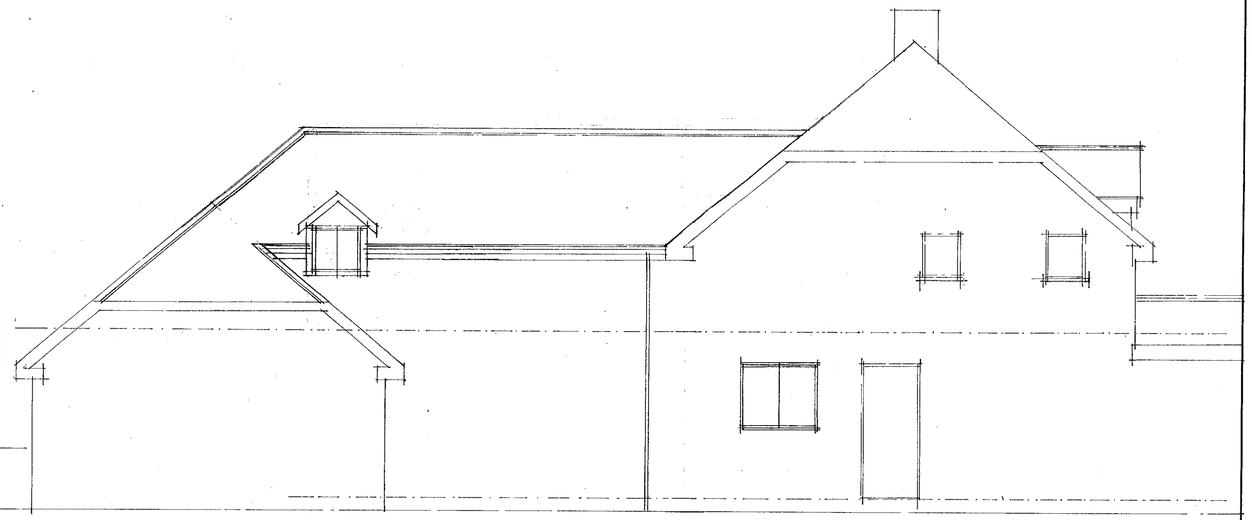

SIDE

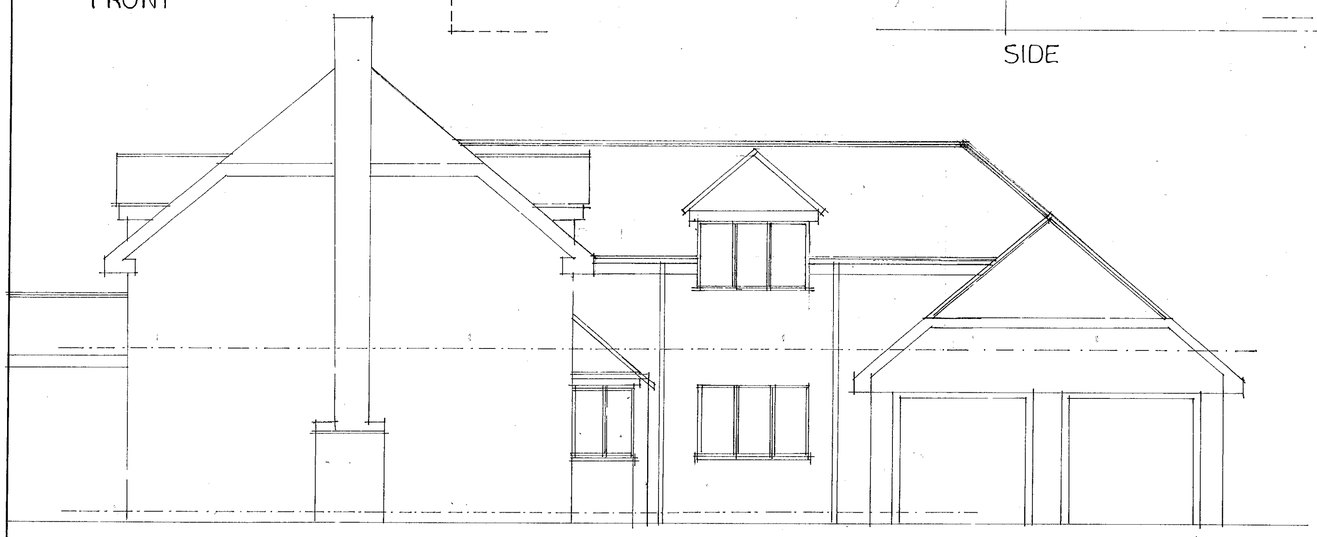

APPROVED

B MINOR CHANGES — 9th Feb 99
A BUILDING REGS. — 16 JULY 98.

W.M. GRAHAM ASSOCIATES
CHARTERED ARCHITECTS

1 Rectory Road,
Wokingham,
Berkshire, RG40 1DJ
Tel: 0118 9770464
Fax: 0118 9770482

Job
TWIN PINES
SOUTHLANDS ROAD
WOKINGHAM

Title
PROPOSED ELEVATIONS

Scale	Date	Drawn By
1:50	JUNE 98.	
Job No.	**Drawing No.**	**Revision**
2204	04	B

ARTWORKER 932001/C

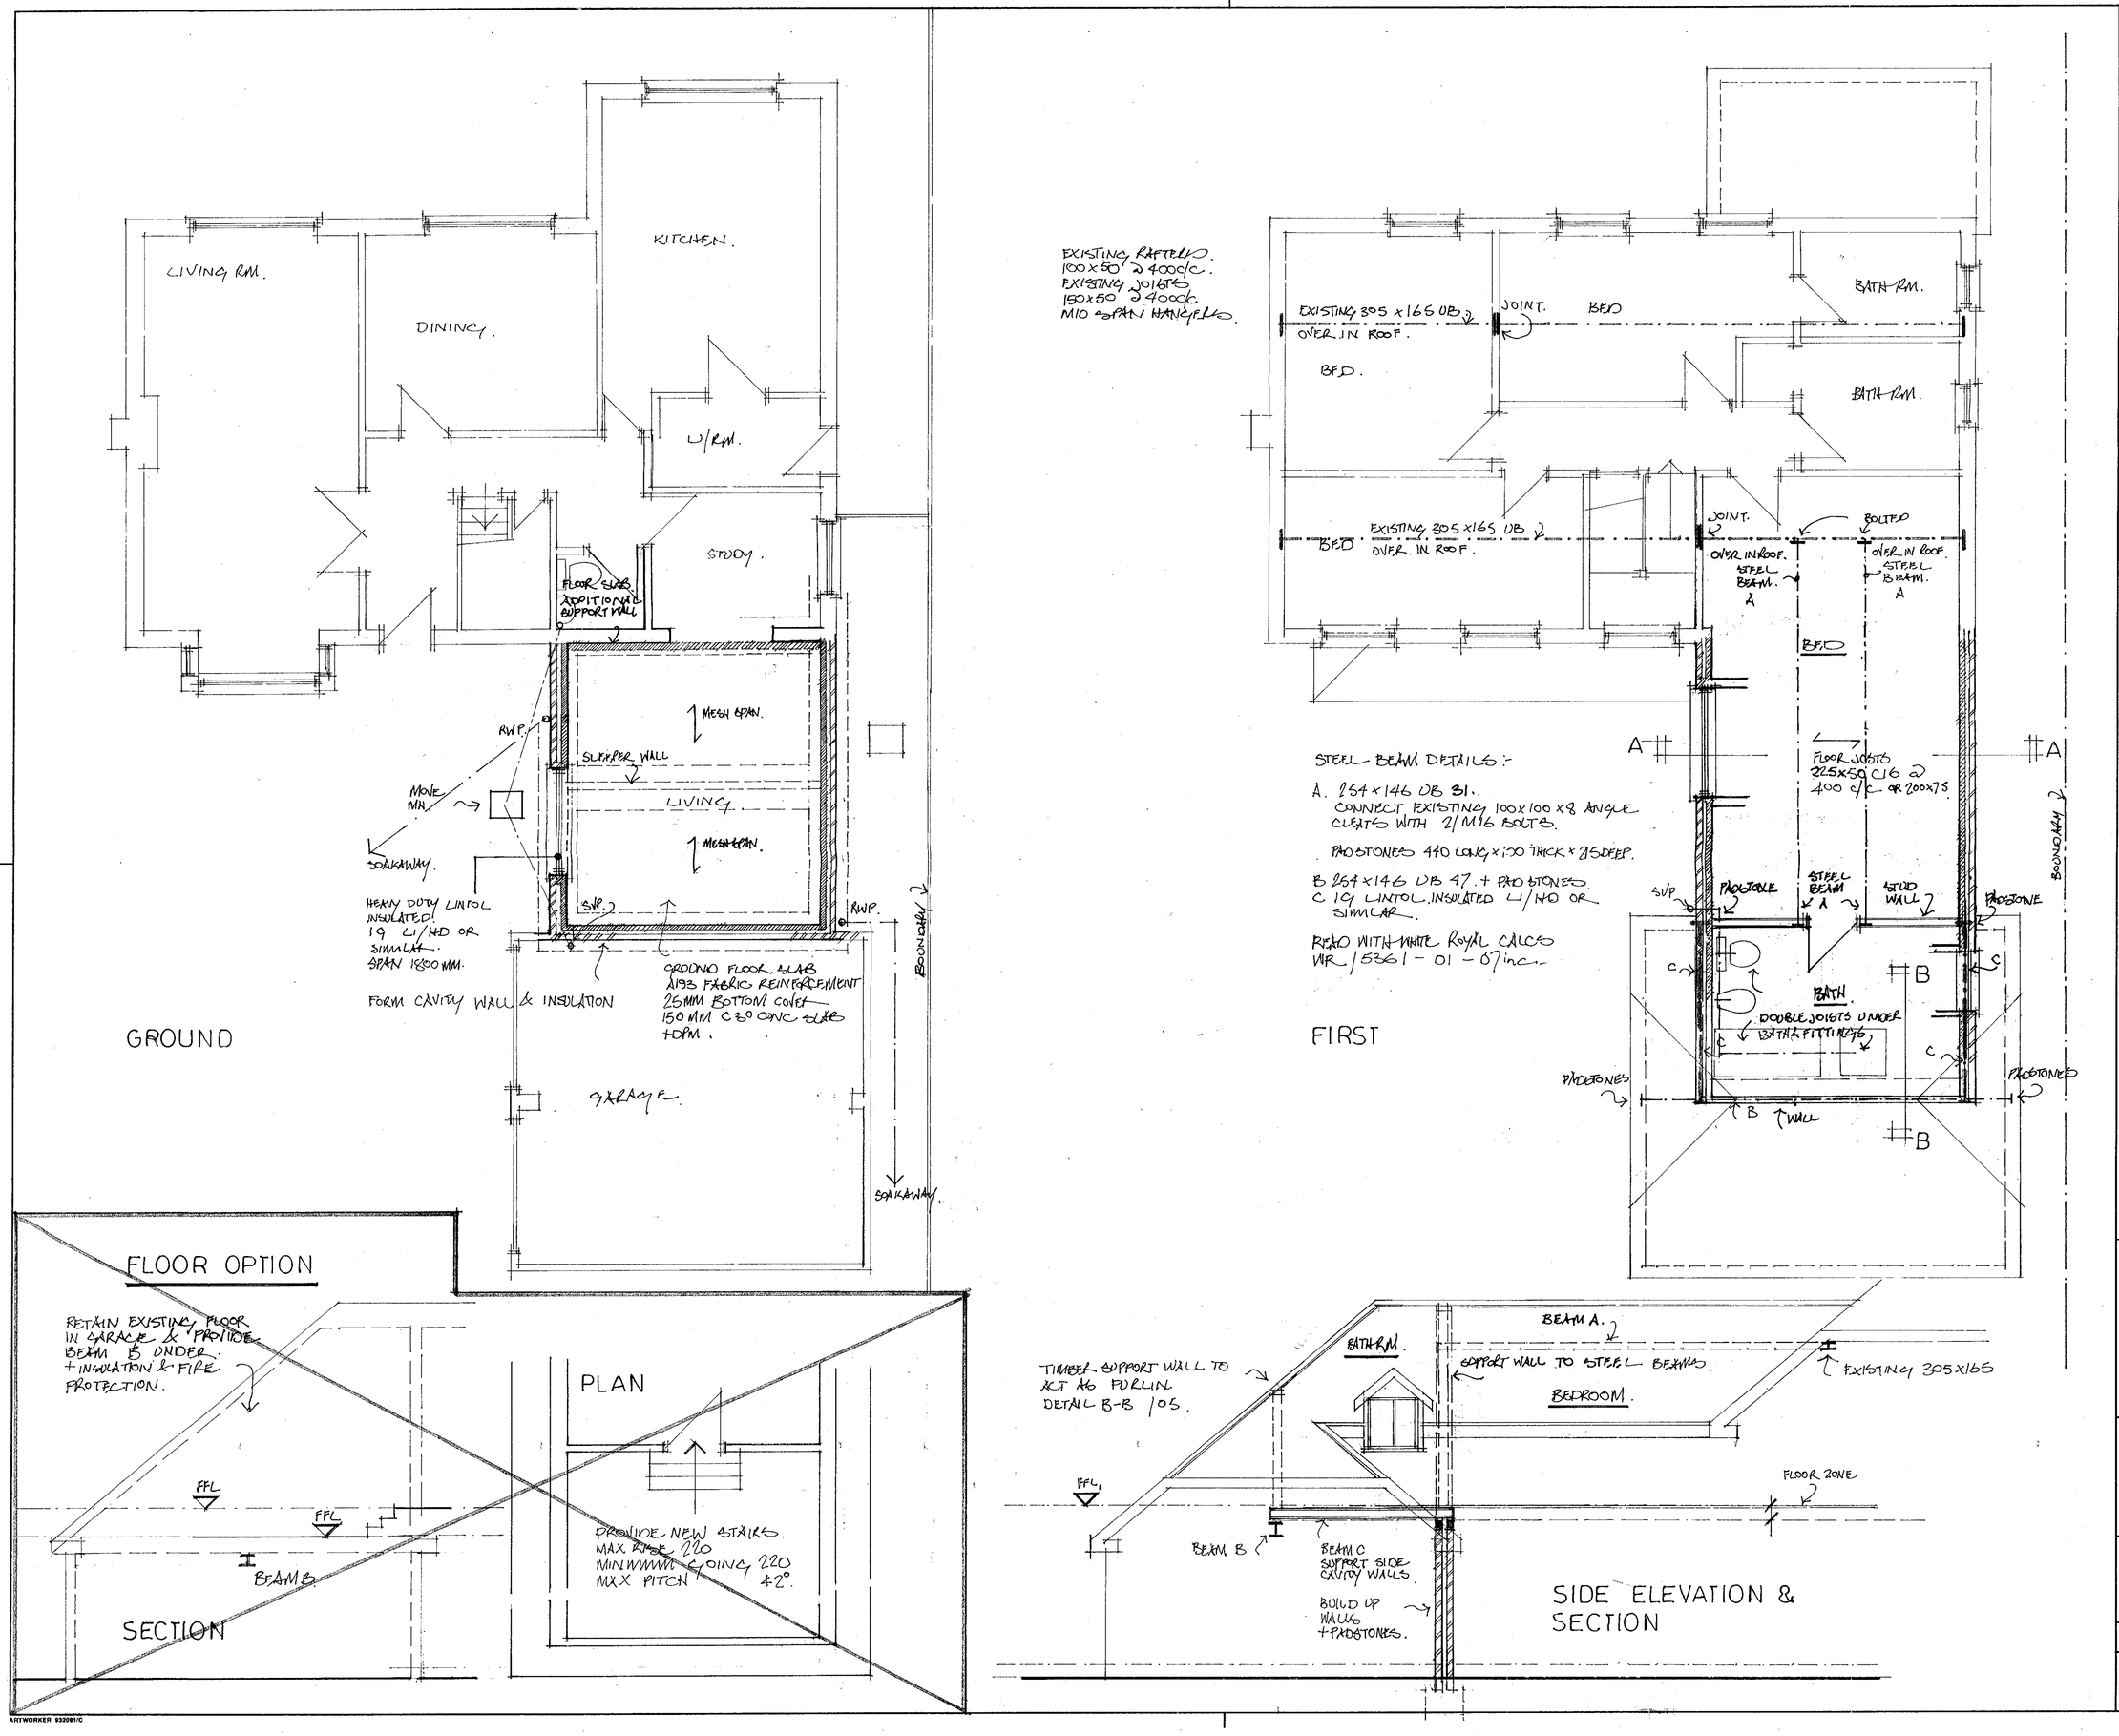

This drawing is copyright and may not be reproduced without the written consent of the Architect.

03.MAR... 628

APPROVED

C. MINOR CHANGES 4th Feb 99
B FLOOR OPTION. 5.10.98.
A BUILDING REQS. 16.July.98

W.M. GRAHAM ASSOCIATES
CHARTERED ARCHITECTS
1 Rectory Road,
Wokingham,
Berkshire, RG40 1DJ
Tel: 0118 9770464
Fax: 0118 9770482

Job
TWIN PINES
SOUTHLANDS ROAD
WOKINGHAM

Title
PROPOSED PLANS

Scale 1:50	Date JUNE 98	Drawn By
Job No. 2204	Drawing No. 03	Revision C.

ARTWORKER 932081/C

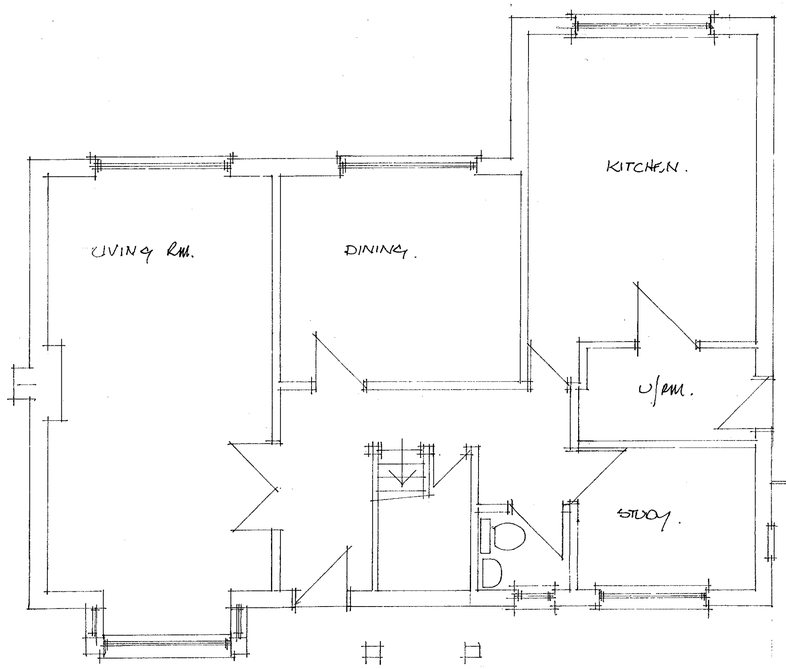

GROUND

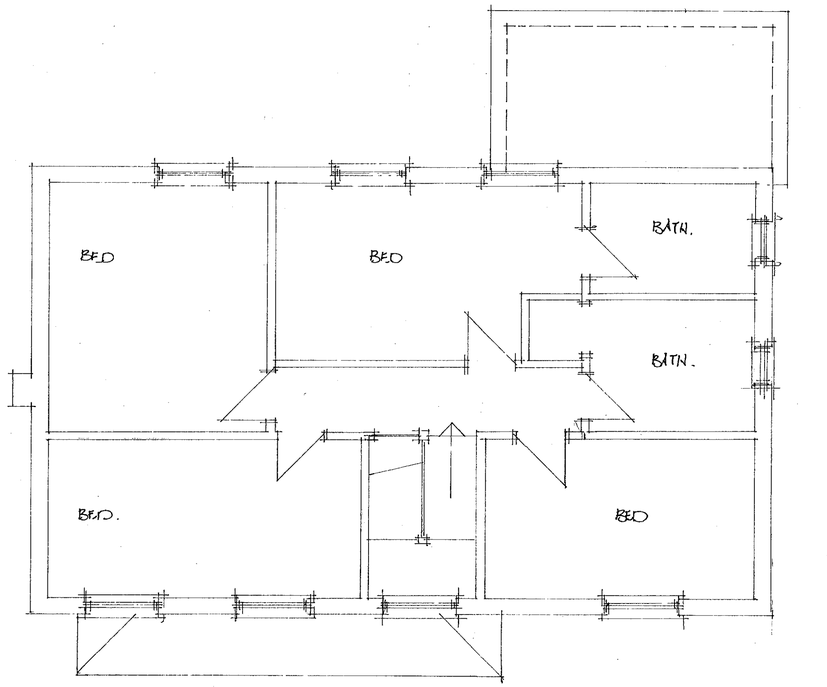

FIRST

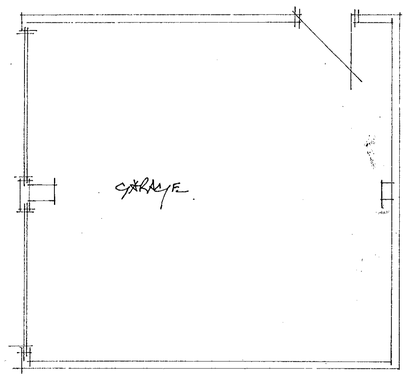

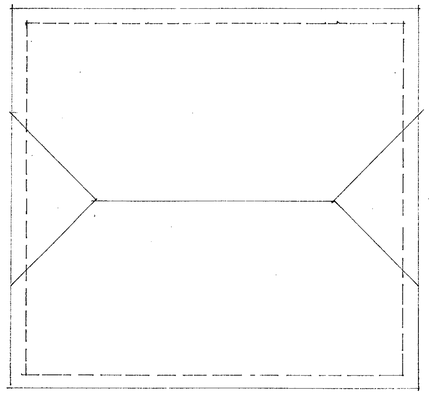

This drawing is copyright and may not be reproduced without the written consent of the Architect.

W.M. GRAHAM ASSOCIATES
CHARTERED ARCHITECTS
1 Rectory Road,
Wokingham,
Berkshire, RG40 1DJ
Tel: 0118 9770464
Fax: 0118 9770482

Job
TWIN PINES
SOUTHLANDS ROAD
WOKINGHAM

Title
EXISTING PLANS

Scale 1:50	Date JUNE 98	Drawn By
Job No. 2204	Drawing No. 01	Revision

ARTWORKER 932091/C

This drawing is copyright and may not be reproduced without the written consent of the Architect.

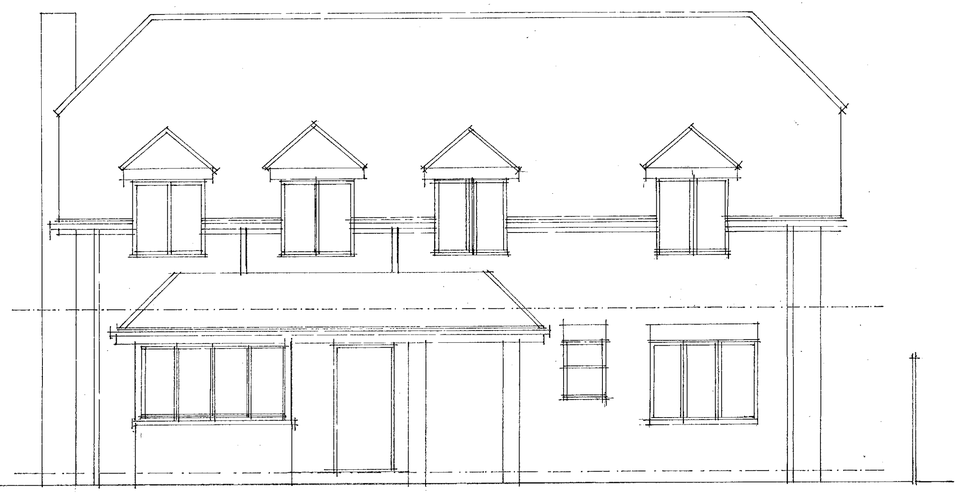

FRONT

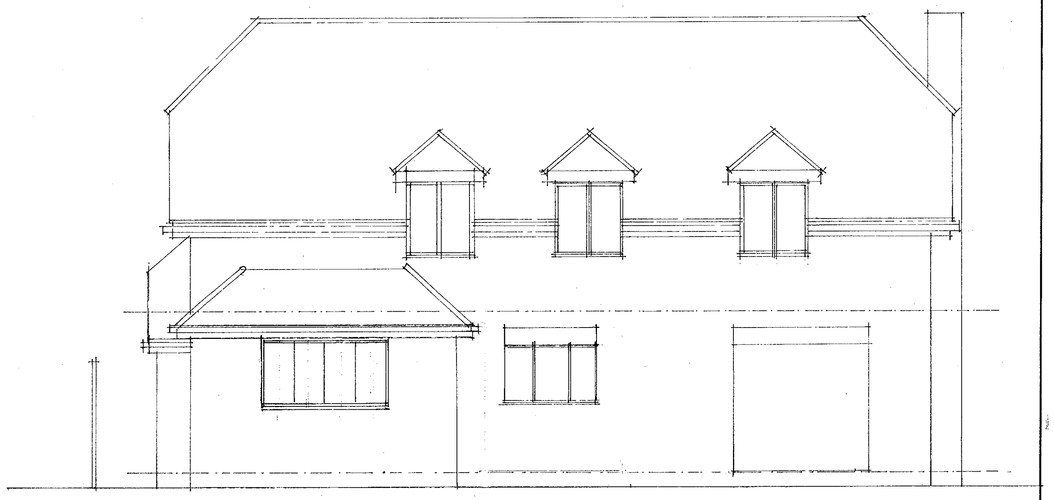

REAR

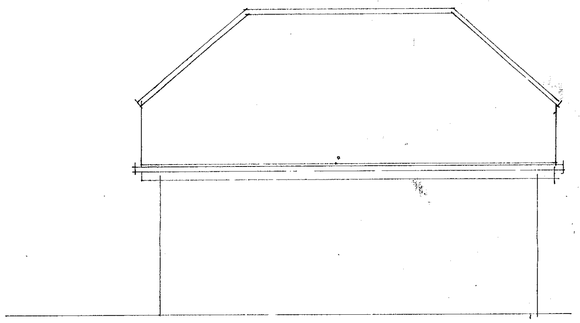

SIDE

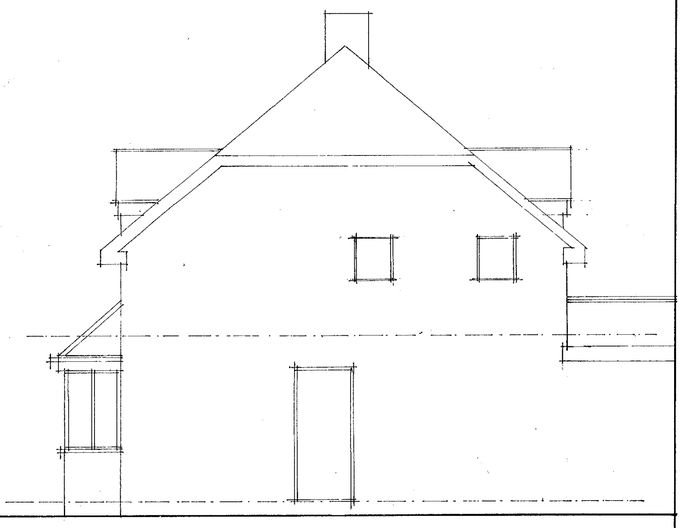

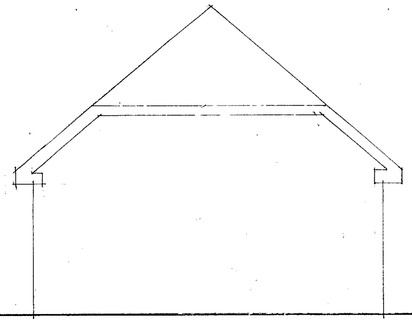

SIDE

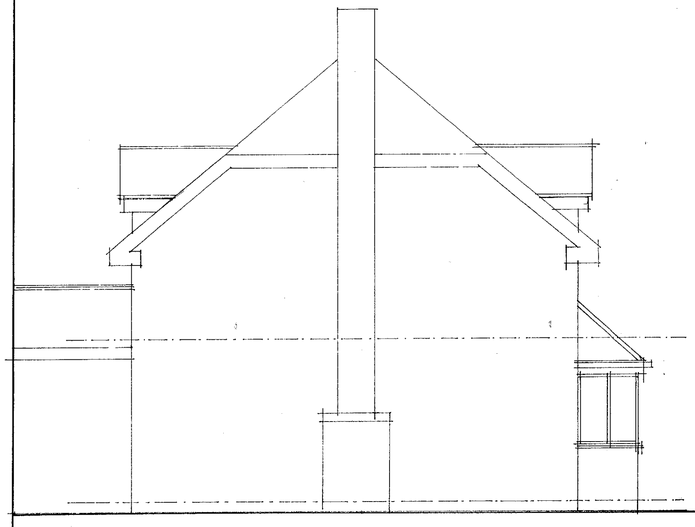

SIDE

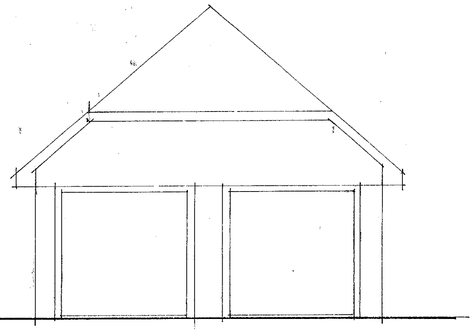

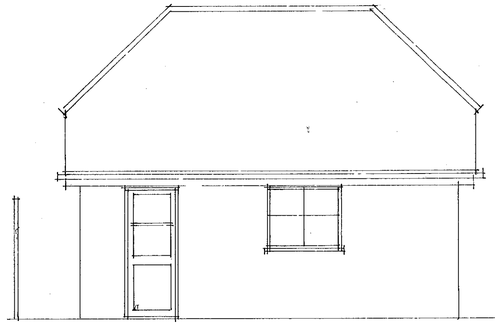

SIDE



03 MAR 2000 C628

W. M. GRAHAM ASSOCIATES
CHARTERED ARCHITECTS

1 Rectory Road,
Wokingham,
Berkshire, RG40 1DJ
Tel: 0118 9770464
Fax: 0118 9770482

Job
TWIN PINES
SOUTHLANDS ROAD
WOKINGHAM

Title
EXISTING ELEVATIONS

Scale 1:50	Date JUNE 98	Drawn By
Job No. 2204	Drawing No. 02	Revision

ARTWORKER 932091/C