
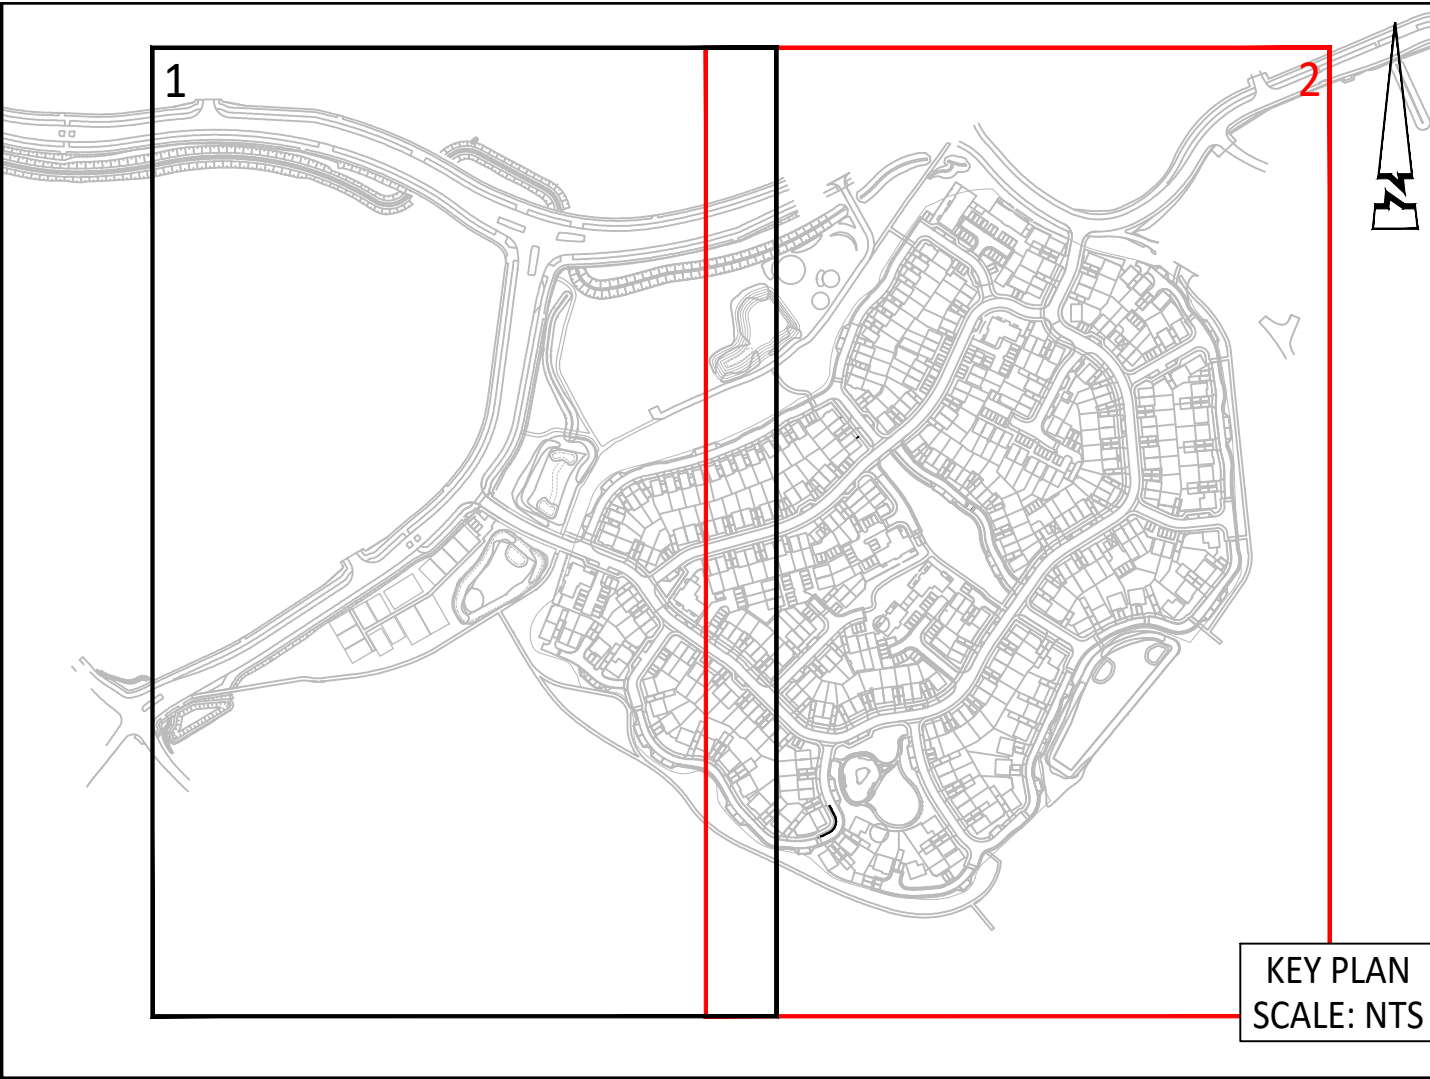


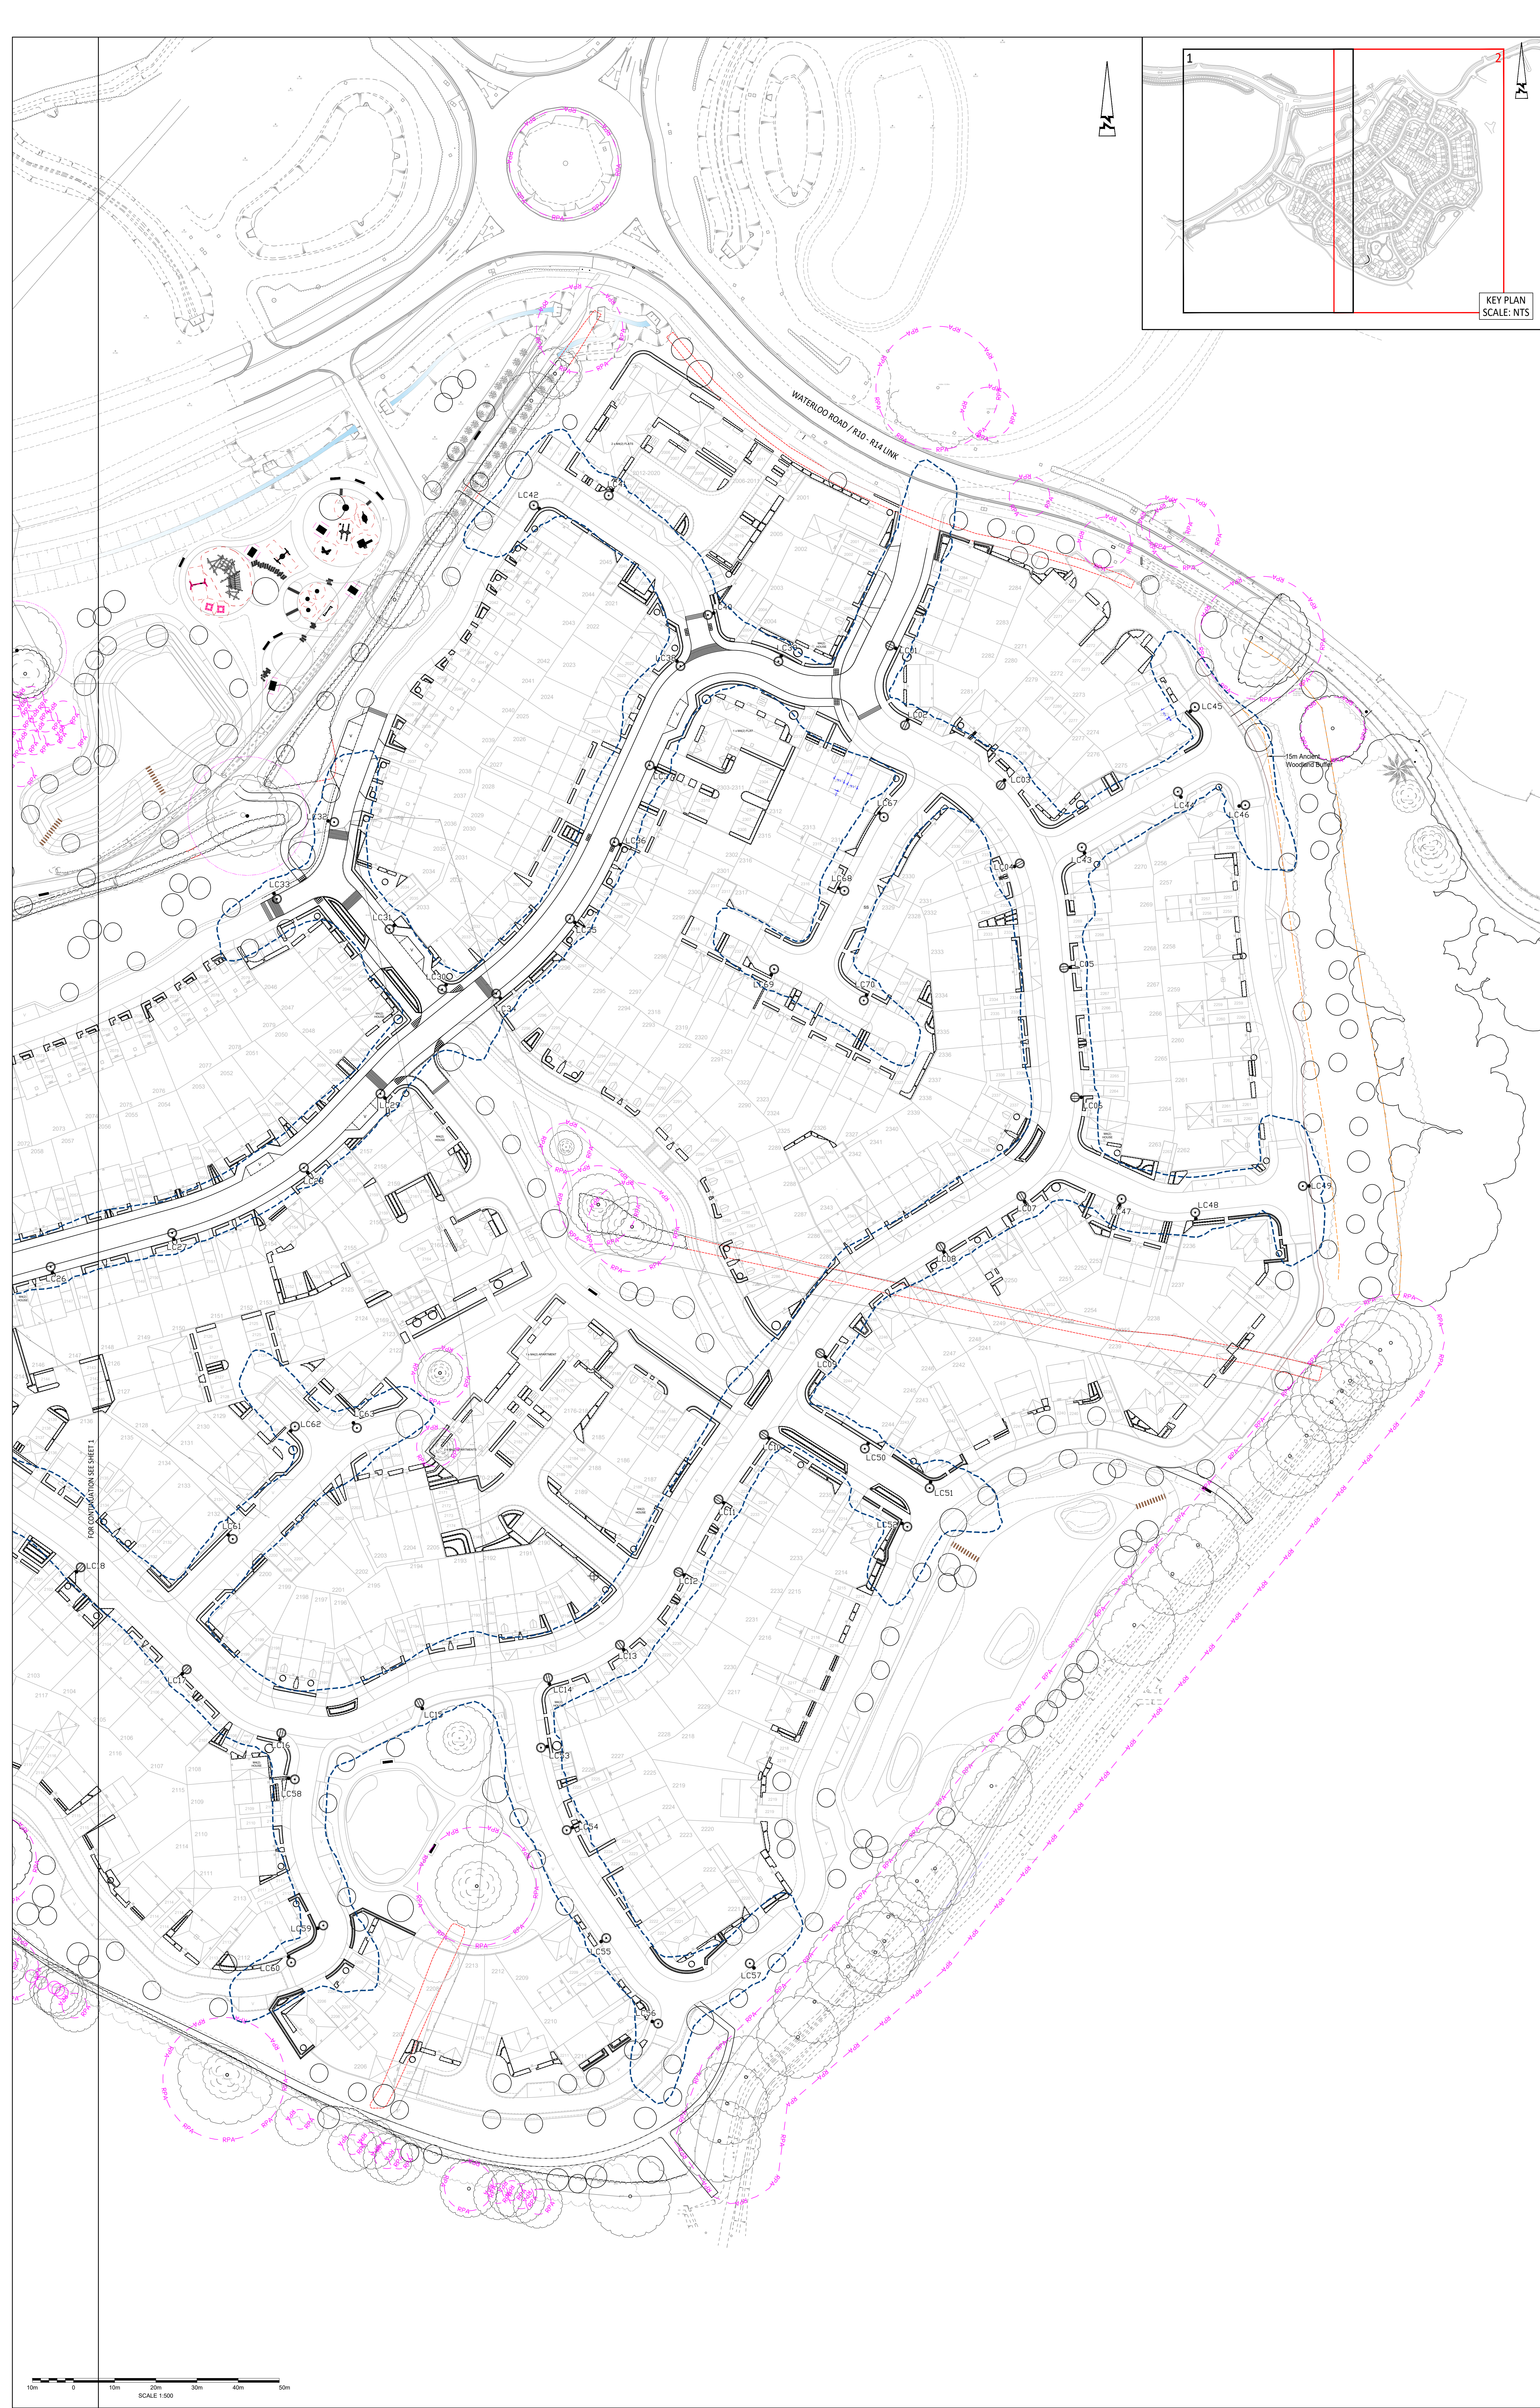

© ABLEY LETCHFORD PARTNERSHIP LTD.
This drawing should not be reproduced without consent.

STREET LIGHTING NOTES:
1. Do not scale.
2. This drawing is to be read in conjunction with and checked against all other drawings, Engineering details, Specification and any structural, Geotechnical or other specialist document provided.
3. Any anomaly or contradiction between any of the above is to be reported to the Engineer.
4. Lighting design to be in accordance with the Highway Authority and the Manufacturer's specification.

ADOPTABLE LIGHTING:
 Proposed 6m aluminium lighting company central tapered column with post top mounted Philips Luma Gen 2 micro BGP702, DM10 optic with BL1 near down, 10 LED, 2700K and 2000 lumen output. Luminaire to be installed with 0 degree tilt. (R&L denotes Raise and Lower Columns)
 Proposed 6m aluminium lighting company central tapered column with post top mounted Philips Luma Gen 2 micro BGP702, DM10 Optic with BL1 near down, 10 LED, 2700K and 2000 lumen output. Luminaire to be installed with 0 degree tilt. (R&L denotes Raise and Lower Columns)
R&L: R&L Denotes Raise and Lower Columns
→ Direction of Fall of Raise and Lower Columns

LIGHTING LUX KEY:
- - - 0.6 Lux Contour (Min. for PS)
Adaptable areas lit to Lighting Class PS in accordance with BS EN 15203:2013

GENERAL KEY:
 Proposed Tree
 Root Protection Area

LIGHTING NOTES:
1. Private lighting NOT controlled by WBC Telemas CMS system.
2. Control / Dimmer Unit: to be Telemas 5 pin NEMA Telcelcol with integral Telemas Dimming Module (DALI standard) and GPS positioning.
3. Cut-Out Type: Lucy MCO4025F with 6 amp H.R.C. fuse as standard fuse size may be increased as appropriate where feeds to other units are required - fuse size to conform to IEE regulations.
4. Isolator - Charles Manufacturing IS-02/5F or Lucy Trojan Mini Isolator unit with 6 amp fuse (fuse size may be increased as appropriate where feeds to other units are required - fuse size to conform to IEE regulations).
5. Constant Light Output (CLO) to be disabled on the LED drivers to avoid clash with Telemas CMS system.

CD	20.25	LAYOUT UPDATED	GLL	RF
CD	22.25	STREET LIGHTING AND LAYOUT UPDATED	AGG	RF
A	23.25	FIRST ISSUE	JSB	RF
Rev	Draw	Description	Drawn	Checked

www.ableyletchford.co.uk

Client
KIER PROPERTY DEVELOPMENTS LIMITED

Project
SOUTH WOKINGHAM SDL PHASE 28 R11 RESERVED MATTERS APPLICATION

File
LIGHTING LUX PLAN SHEET 2

Status			
Scale	Date	Drawn	Checked
1:500 @ A0	1 MARCH 2025	JJS	RF
Drawing No A389-R11-RM-1302			Revision C