



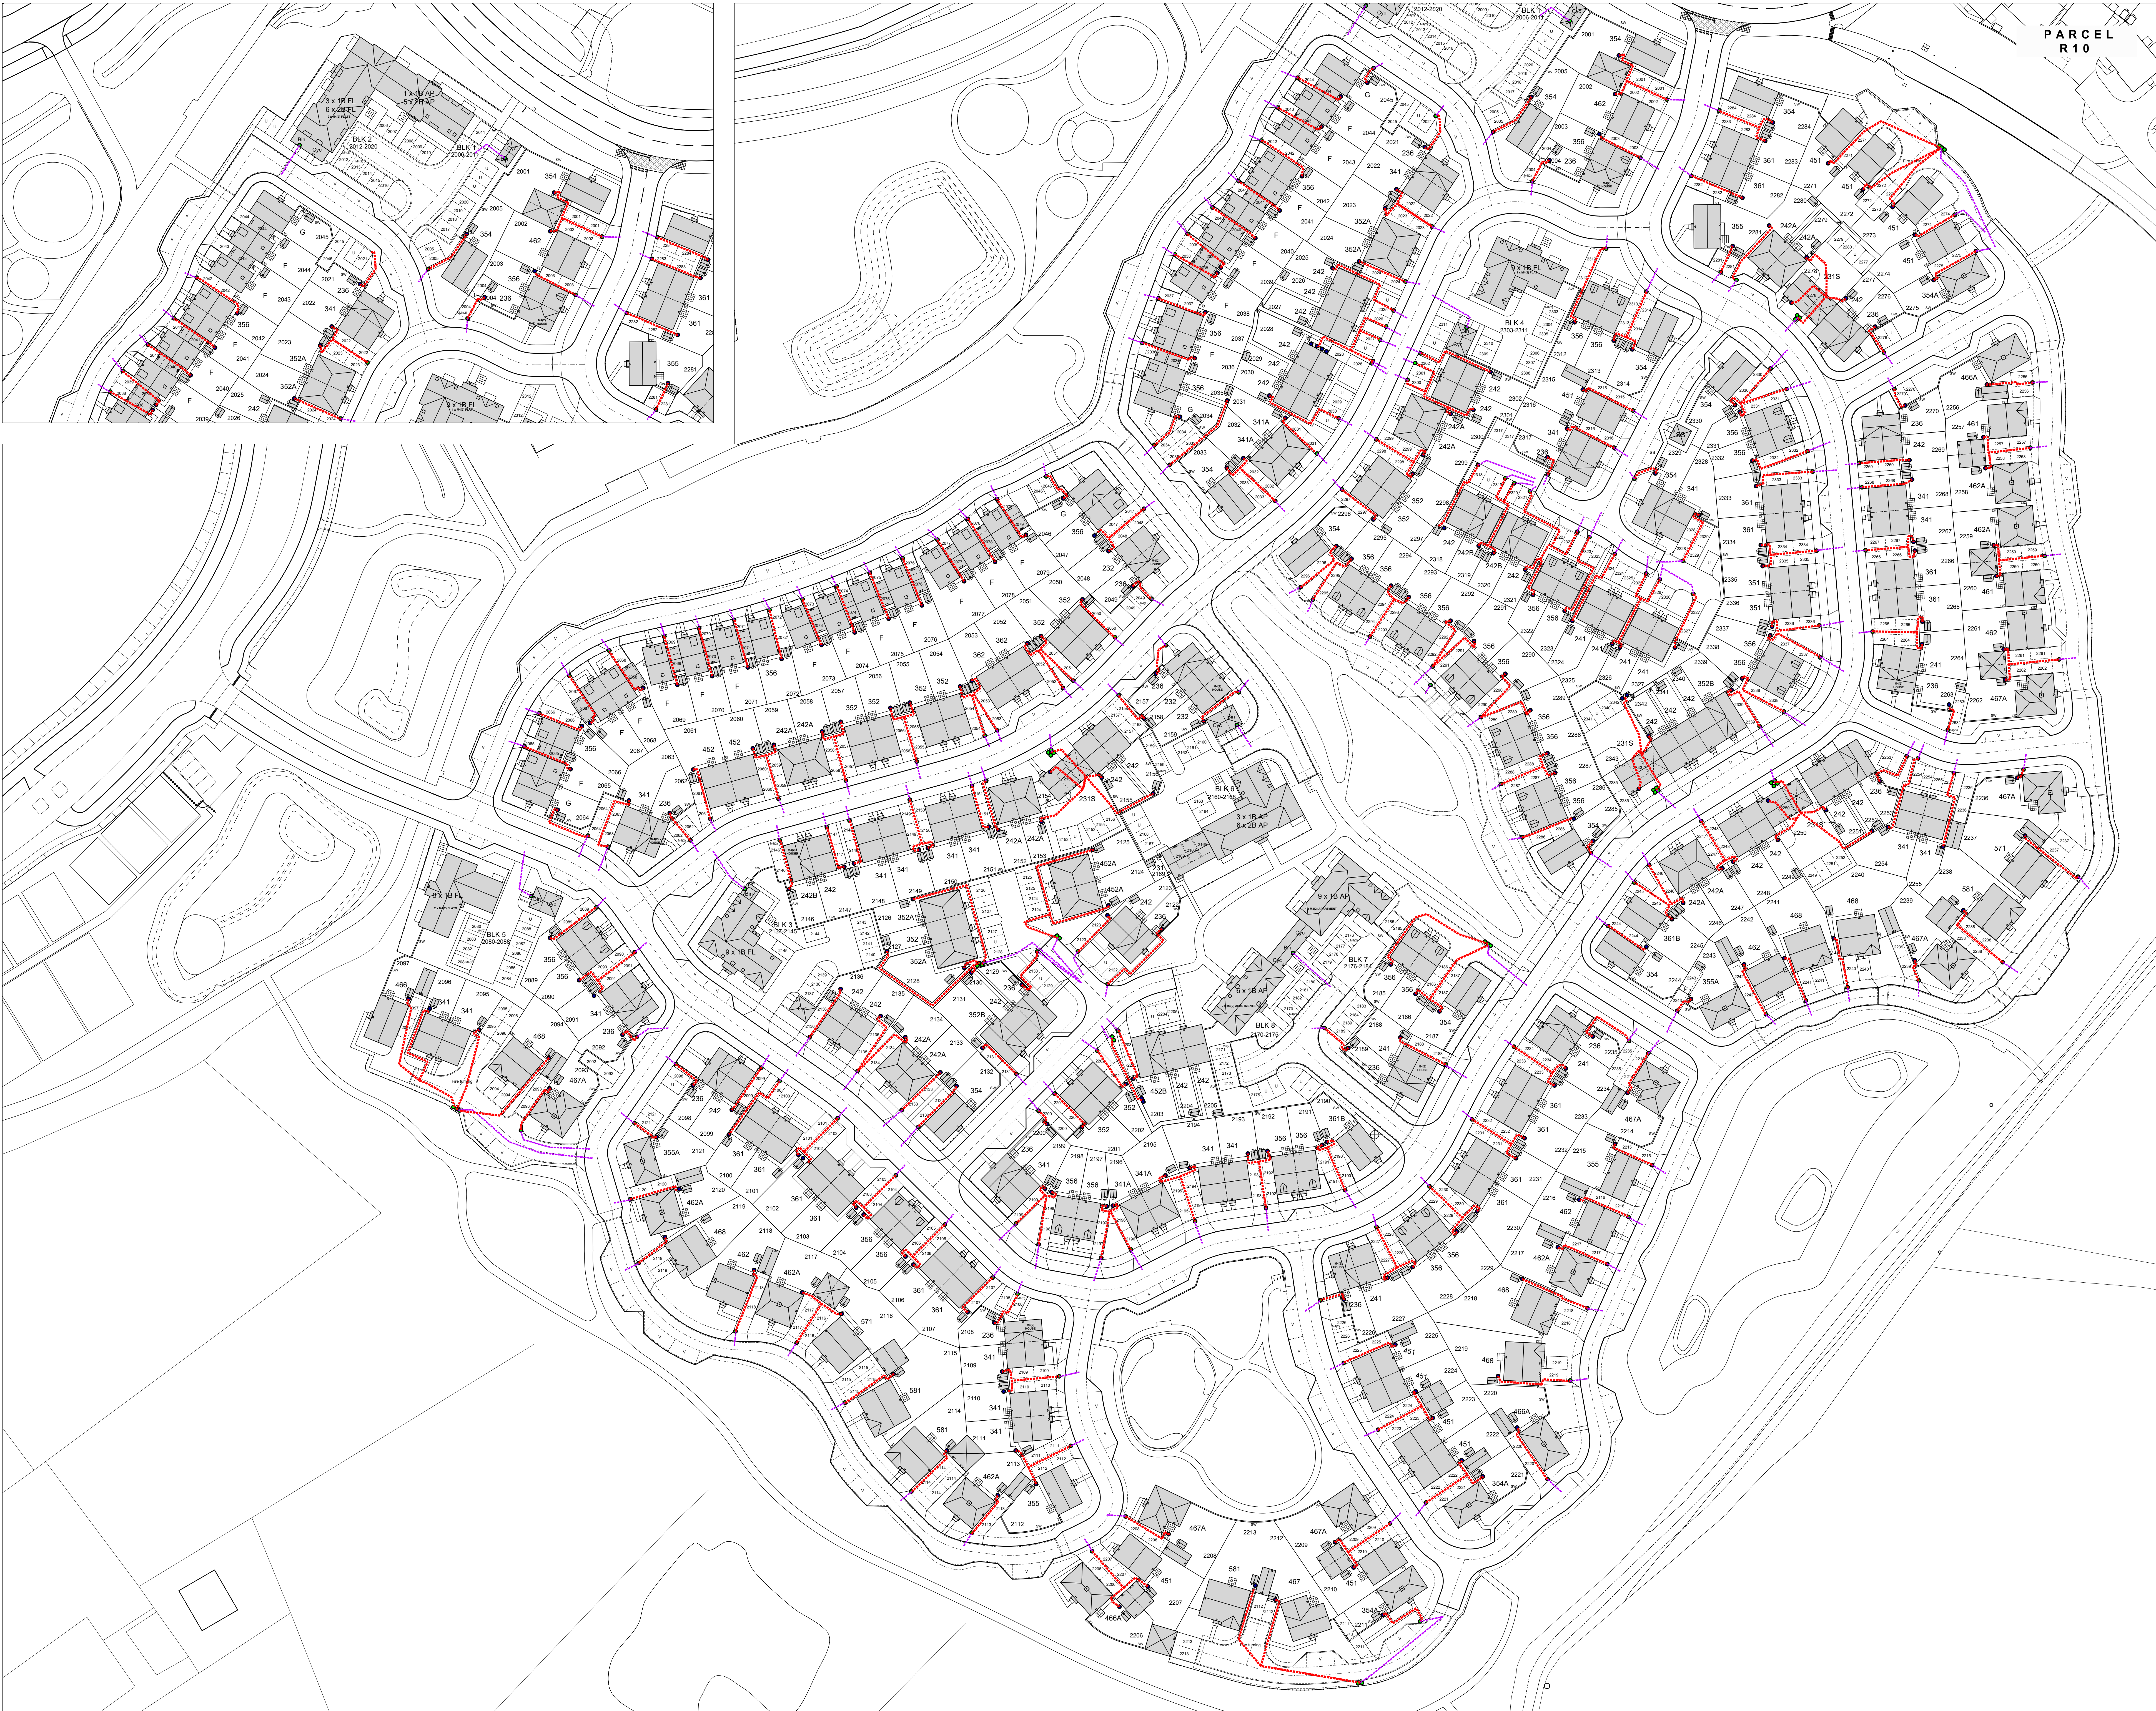


PARCEL
R10

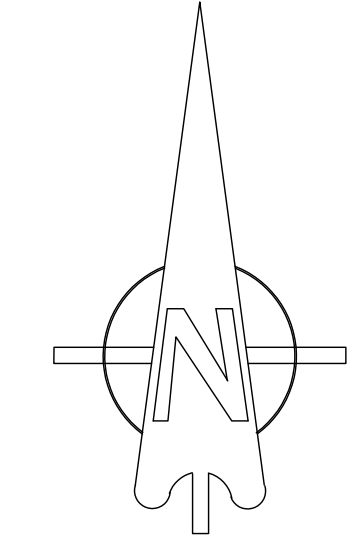


0 5 10 15 20 25m


General provisions for individual plots refuse carry routes through parking bays

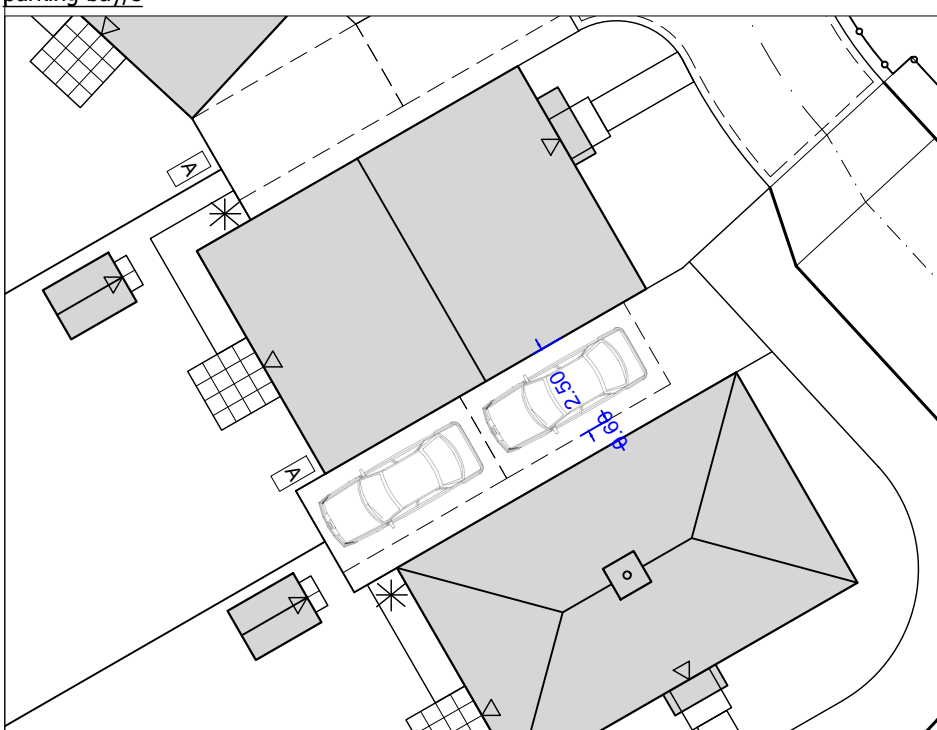

Single Occupancy Parking Bays

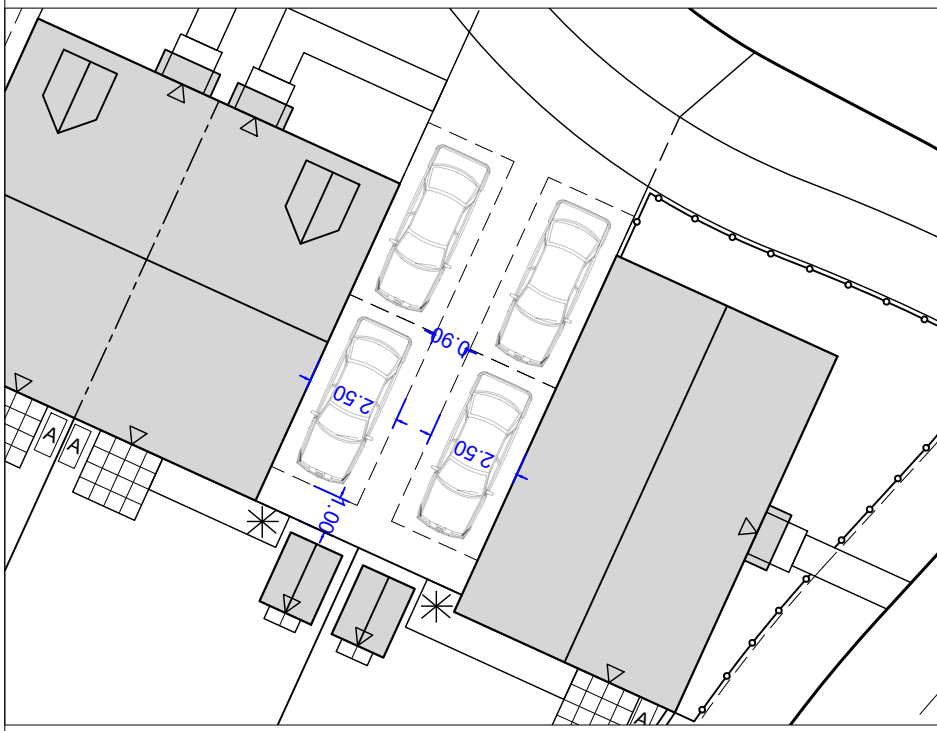

Dual Occupancy Parking Bays

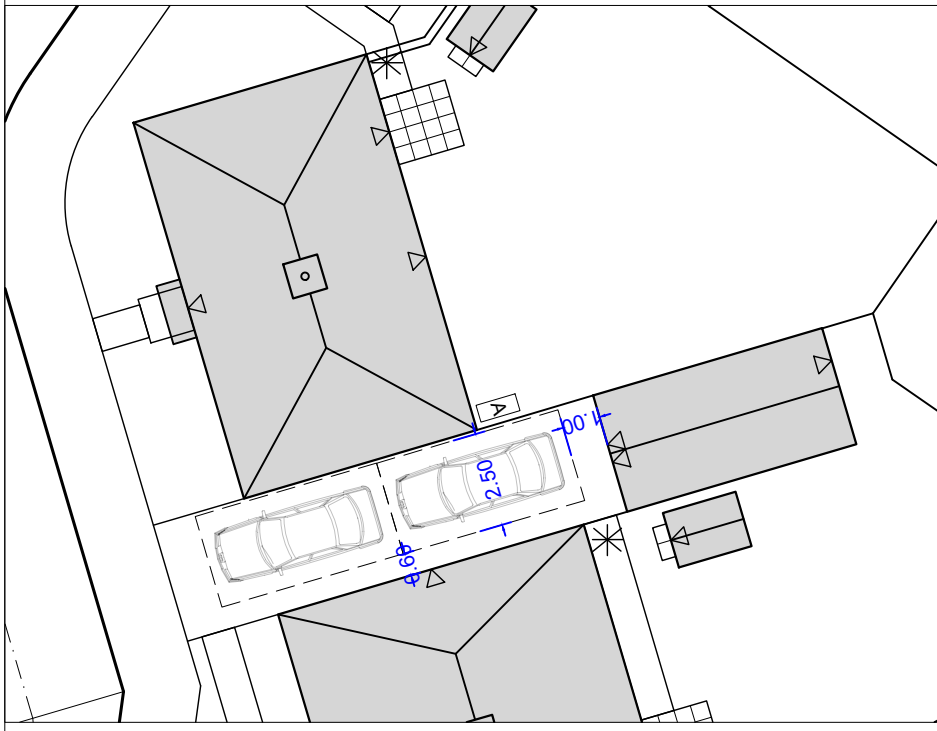

Garage Parking Bays

REFUSE STRATEGY:

Private Refuse Storage for houses is located in rear gardens and moved by residents on collection day, to kerbside (on curtilage) or collection points.
Private Refuse Collection is from kerbside, adjacent to the dwelling boundary or from collection points.
Communal Refuse Storage is provided for apartments.

- Private refuse storage locations, generally in rear gardens. Moved on collection day by resident.
- Kerbside refuse collection points for individual houses.

Travel Distances

- Operatives - Generally 3-5m (25m max.)
- Residents - Generally <30m

Refuse Provision for Houses

- One 240 ltr. Wheeled Bin (Refuse)
- One 240 ltr. Wheeled Bin (Recycling)
- One 25 lb. Kitchen Bin (Not Shown)

L	10.09.25	Layout updated in line with Planning Layout.	DGP	DGP
K	01.09.25	Layout updated in line with Planning Layout.	DGP	DGP
J	30.06.25	Layout updated to current presentation layout REV V.	SR	DGP
H	05.06.25	Layout updated to current presentation layout REV U.	SR	DGP
G	17.03.25	Layout updated to current layout.	SR	DGP
F	06.03.25	Layout updated to current layout.	SR	DGP
E	17.02.25	Layout updated to current presentation layout REV P.	SR	DGP
D	10.02.25	Layout updated to current presentation layout REV N.	SR	DGP
C	22.01.25	Layout updated to current presentation layout REV M.	SR	DGP
B	23.12.24	Drawing amended to Presentation Layout	SR	DGP
A	11.12.24	Drawing amended to Presentation Layout REV K	SR	DGP

Rev.	Date	Description	Rev.	Drawn	Checked
------	------	-------------	------	-------	---------

Client
KIER
Project
South Wokingham
Phase R11

Drawing Title
Proposed
Refuse Strategy Layout

Scale
1:500 @ A0

Date
August 2024

File
P1904.R11.01

Dwg No
P1904.R11.06

Rev.
L

PLANNING

AAP Architecture Ltd
Unit A, Monument Business Centre, Monument Way East, Woking, Surrey GU21 5LG
T: 01483 727345 E: project@aap-arc.co.uk W: aap-arc.co.uk

Under the Intellectual Property Act 2014, this drawing is the copyright of AAP Architecture Ltd.