


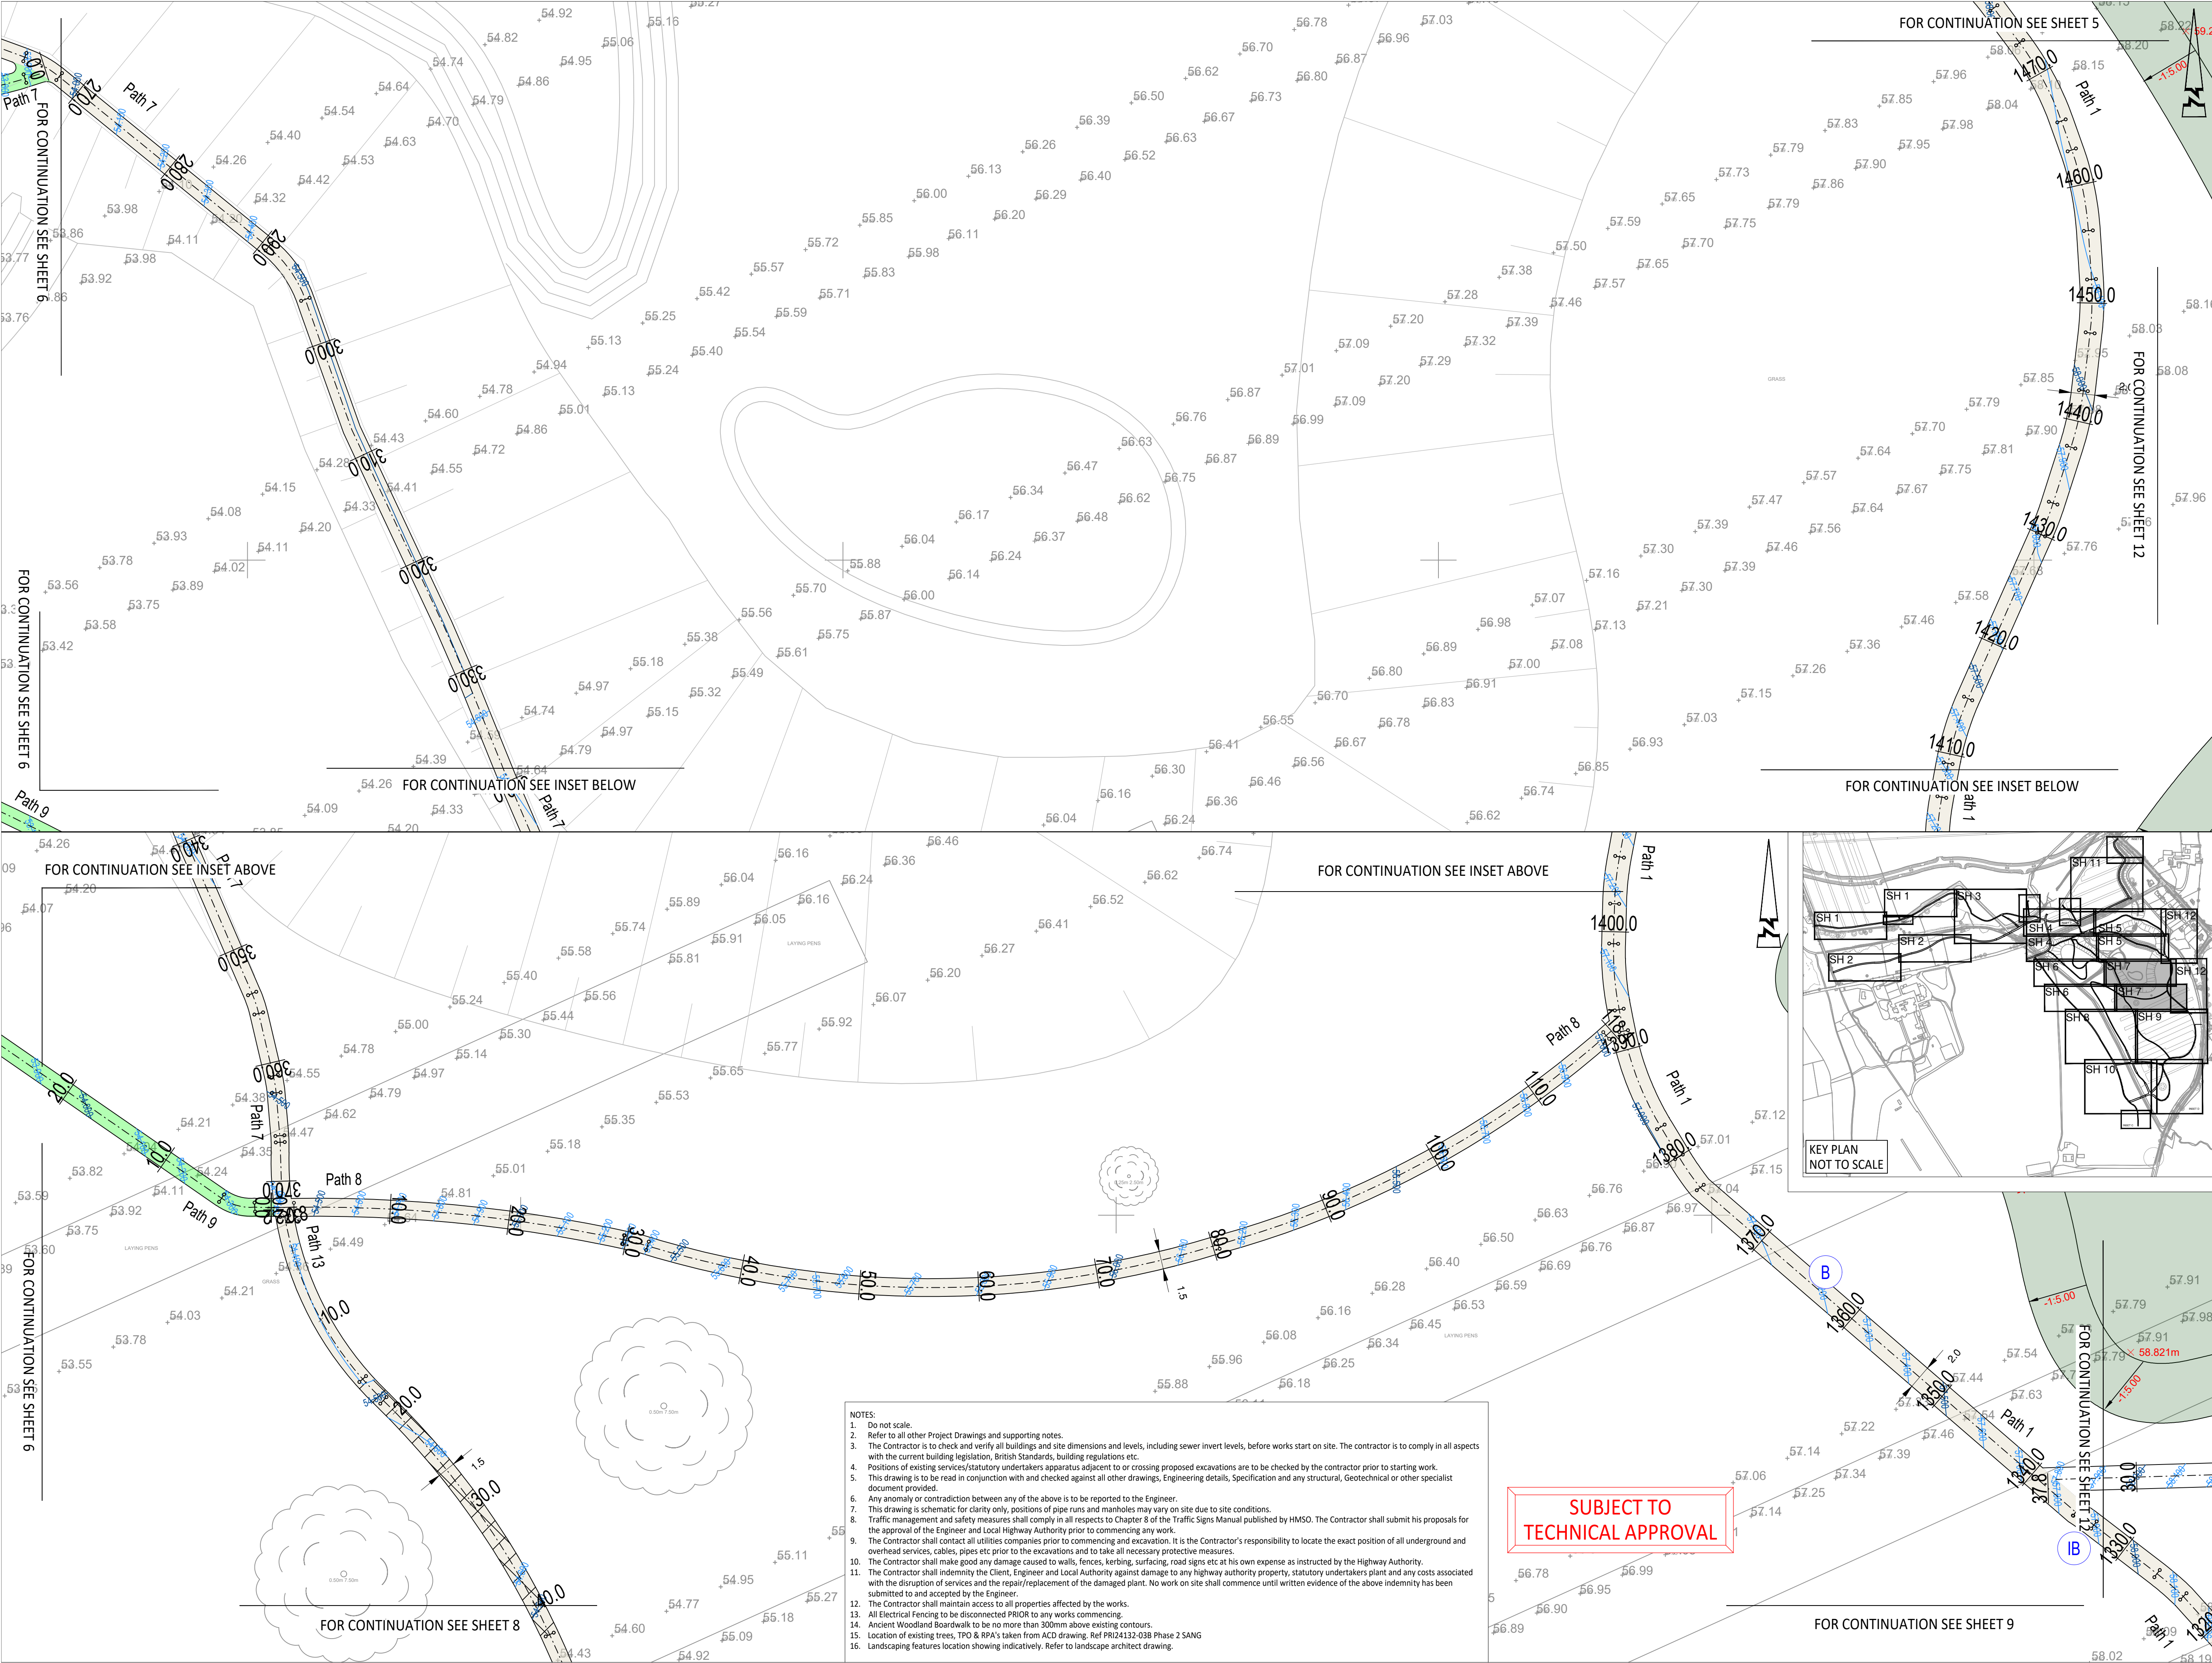

© ABLEY LETCHFORD PARTNERSHIP LTD.
This drawing should not be reproduced without consent.

NOTES:
See 'General Arrangement Overview Sheet' for Detailed Notes.

GENERAL:

- RPA — Root Protection Area
- TPO — Tree Preservation Order
- + 54.27 — Existing levels from topographic survey
- 100 — Proposed Footpath Centreline and Marker
- 55.75 — Footpath contours (major at 500mm, minor at 100mm)
- × 56.269m — Proposed mound level

EXISTING:

- Ancient Woodland Area
- Dense Foliage
- Existing Tree to be Removed
- Existing Vegetation (Hedgerow) to be Removed
- Existing Public Right of Way ref: 'WOKWIO'
- Existing Track to Remain
- Existing Track to be removed and reinstated as vegetation
- Existing Track to be broken down in preparation for Edged Gravel Path Construction
- Existing Watercourse/ Main River
- Existing Fence to Remain
- Existing Fence to be removed and disposed offsite
- Existing Gate to Remain
- Existing Gate to be Removed

PROPOSED (Refer to A389-SANG-711 for Construction Details and Pegasus Drawings):

- Proposed Mown Path
- Proposed Breedon Gravel Path (Edged), Existing field topsoil to be stripped to a maximum depth of 465mm
- Proposed KBI Flexistone Path
- Proposed No Dig 'Cellweb' Breedon Gravel Path Through Ancient Woodland
- Proposed Boardwalk Ramp
- Proposed Pedestrian Bridge
- Proposed Maintenance Bridge
- Proposed No Dig 'Cellweb' Construction
- Proposed Earthworks Mound (Up to 1m High with a Max 1 in 3 Slopes)
- Proposed Dog Beach refer to Landscape Package for Details
- Proposed Timber Playground Fencing, Refer to Landscape Package for Details
- Proposed SANG Dog Proof Boundary Fence
- Proposed 1.2m 2 Person Bench
- Proposed 1.8m 6 Person Picnic Table
- Proposed Bolt Down Fixed Litter Bin
- Proposed Post Mounted Dog Waste Bin
- Proposed Information Board
- Proposed Height Restrictor

P4	08.26	UPDATED TO SUIT LATEST LAYOUT	RF	RF
P3	07.26	UPDATED TO SUIT LATEST LAYOUT	CLL	RF
P2	10.25	UPDATED PATH ALIGNMENT	AS	RF
P1	09.24	FIRST ISSUE	AS	CS
Rev	Date	Description	Drawn	Checked

www.ableyletchford.co.uk

Client

**MILLER HOMES
KIER VENTURES**

Project

SOUTH WOKINGHAM SDL

Title

**HOLME PARK SANG
GENERAL ARRANGEMENT
SHEET 7**

Status

Scale	Date	Drawn	Checked
1:250 @ A1	SEPT 2024	AS	CS

Drawing No	Revision
A389-SANG-107	P4