


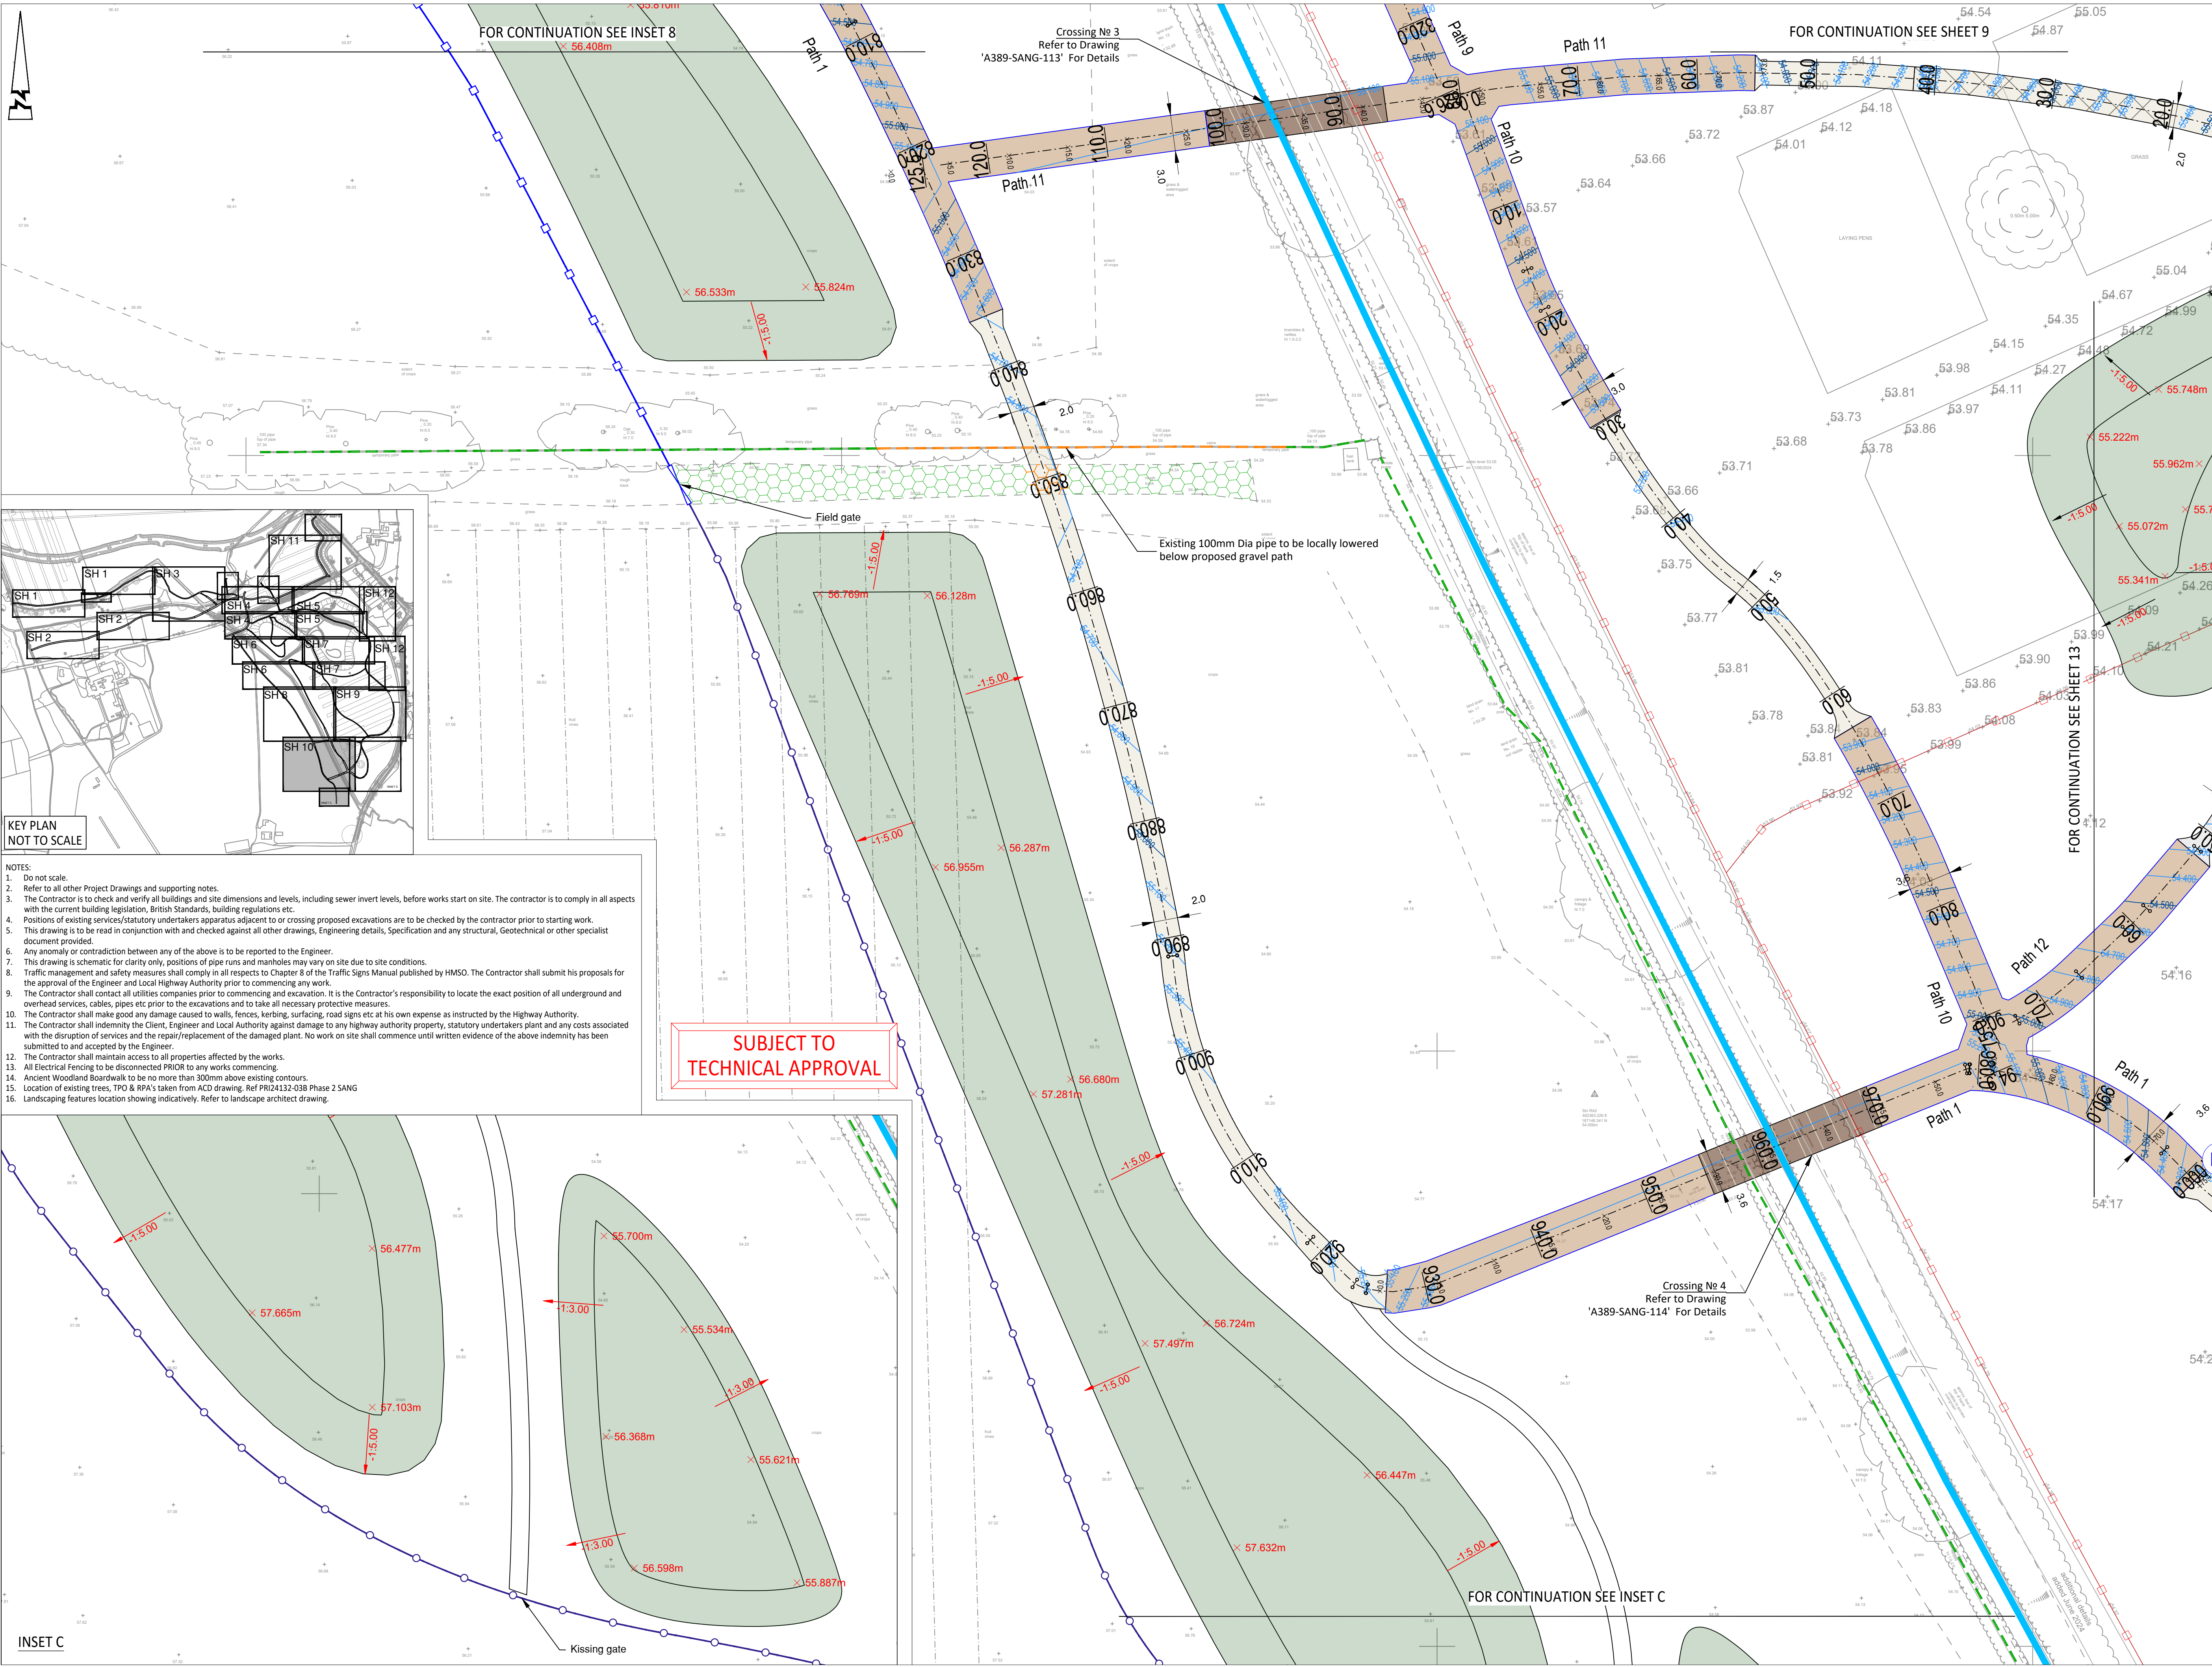

© ABLEY LETCHFORD PARTNERSHIP LTD.
This drawing should not be reproduced without consent.

NOTES:
See 'General Arrangement Overview Sheet' for Detailed Notes.

KEY

GENERAL:

- RPA Root Protection Area
- TPD Tree Preservation Order
- Existing levels from topographic survey
- Footpath Centreline and Marker
- Footpath contours (major at 500mm, minor at 100mm)
- Proposed Mound level

EXISTING:

- Ancient Woodland Area
- Dense Foliage
- Existing Tree to be Removed (See note 17)
- Existing Vegetation (Hedgerow) to be Removed
- Existing Track to Remain
- Existing Track to be removed and reinstated as vegetation
- Existing Track to be broken down in preparation for Edged Gravel Path Construction
- Existing Watercourse/ Main River
- Existing Fence to Remain
- Existing Fence to be removed and disposed offsite (Assumed)
- Existing 1000 Pipe to Remain (Assumed)
- Existing 1000 Pipe to be Diverted (Assumed)
- Existing Gate to Remain
- Existing Gate to be Removed

PROPOSED (Refer to A389-SANG-711 for Construction Details and Pegasus Drawings):

- Proposed Mown Path
- Proposed Breedon Gravel Path (Edged). Existing field topsoil to be stripped to a maximum depth of 465mm
- Proposed KBI Flexistone Path
- Proposed No Dig 'Cellweb' Breedon Gravel Path Through Ancient Woodland
- Proposed Boardwalk Ramp
- Proposed Pedestrian Bridge
- Proposed Maintenance Bridge
- Proposed No Dig 'Cellweb' Construction
- Proposed Earthworks Mound (Up to 1m High with a Max 1 in 3 Slopes)
- Proposed Dog Beach refer to Landscape Package for Details
- Proposed Timber Playground Fencing. Refer to Landscape Package for Details
- Proposed SANG Dog Proof Boundary Fence
- Proposed 1.2m 2 Person Bench
- Proposed 1.8m 6 Person Picnic Table
- Proposed Bolt Down Fixed Litter Bin
- Proposed Post Mounted Dog Waste Bin
- Proposed Information Board
- Proposed Height Restrictor

P4	07.26	UPDATED TO SUIT LATEST LAYOUT	CLL	RF
P3	10.25	UPDATED PATH ALIGNMENT	AS	RF
Rev	Date	Description	Drawn	Checked

www.ableyletchford.co.uk

Client:

MILLER HOMES
KIER VENTURES

Project:

SOUTH WOKINGHAM SDL

Title:

HOLME PARK SANG
GENERAL ARRANGEMENT
SHEET 10

Status:

Scale	Date	Drawn	Checked
1:250 @ A1	SEPT 2024	AS	CS

Drawing No.	Revision
A389-SANG-110	P4