
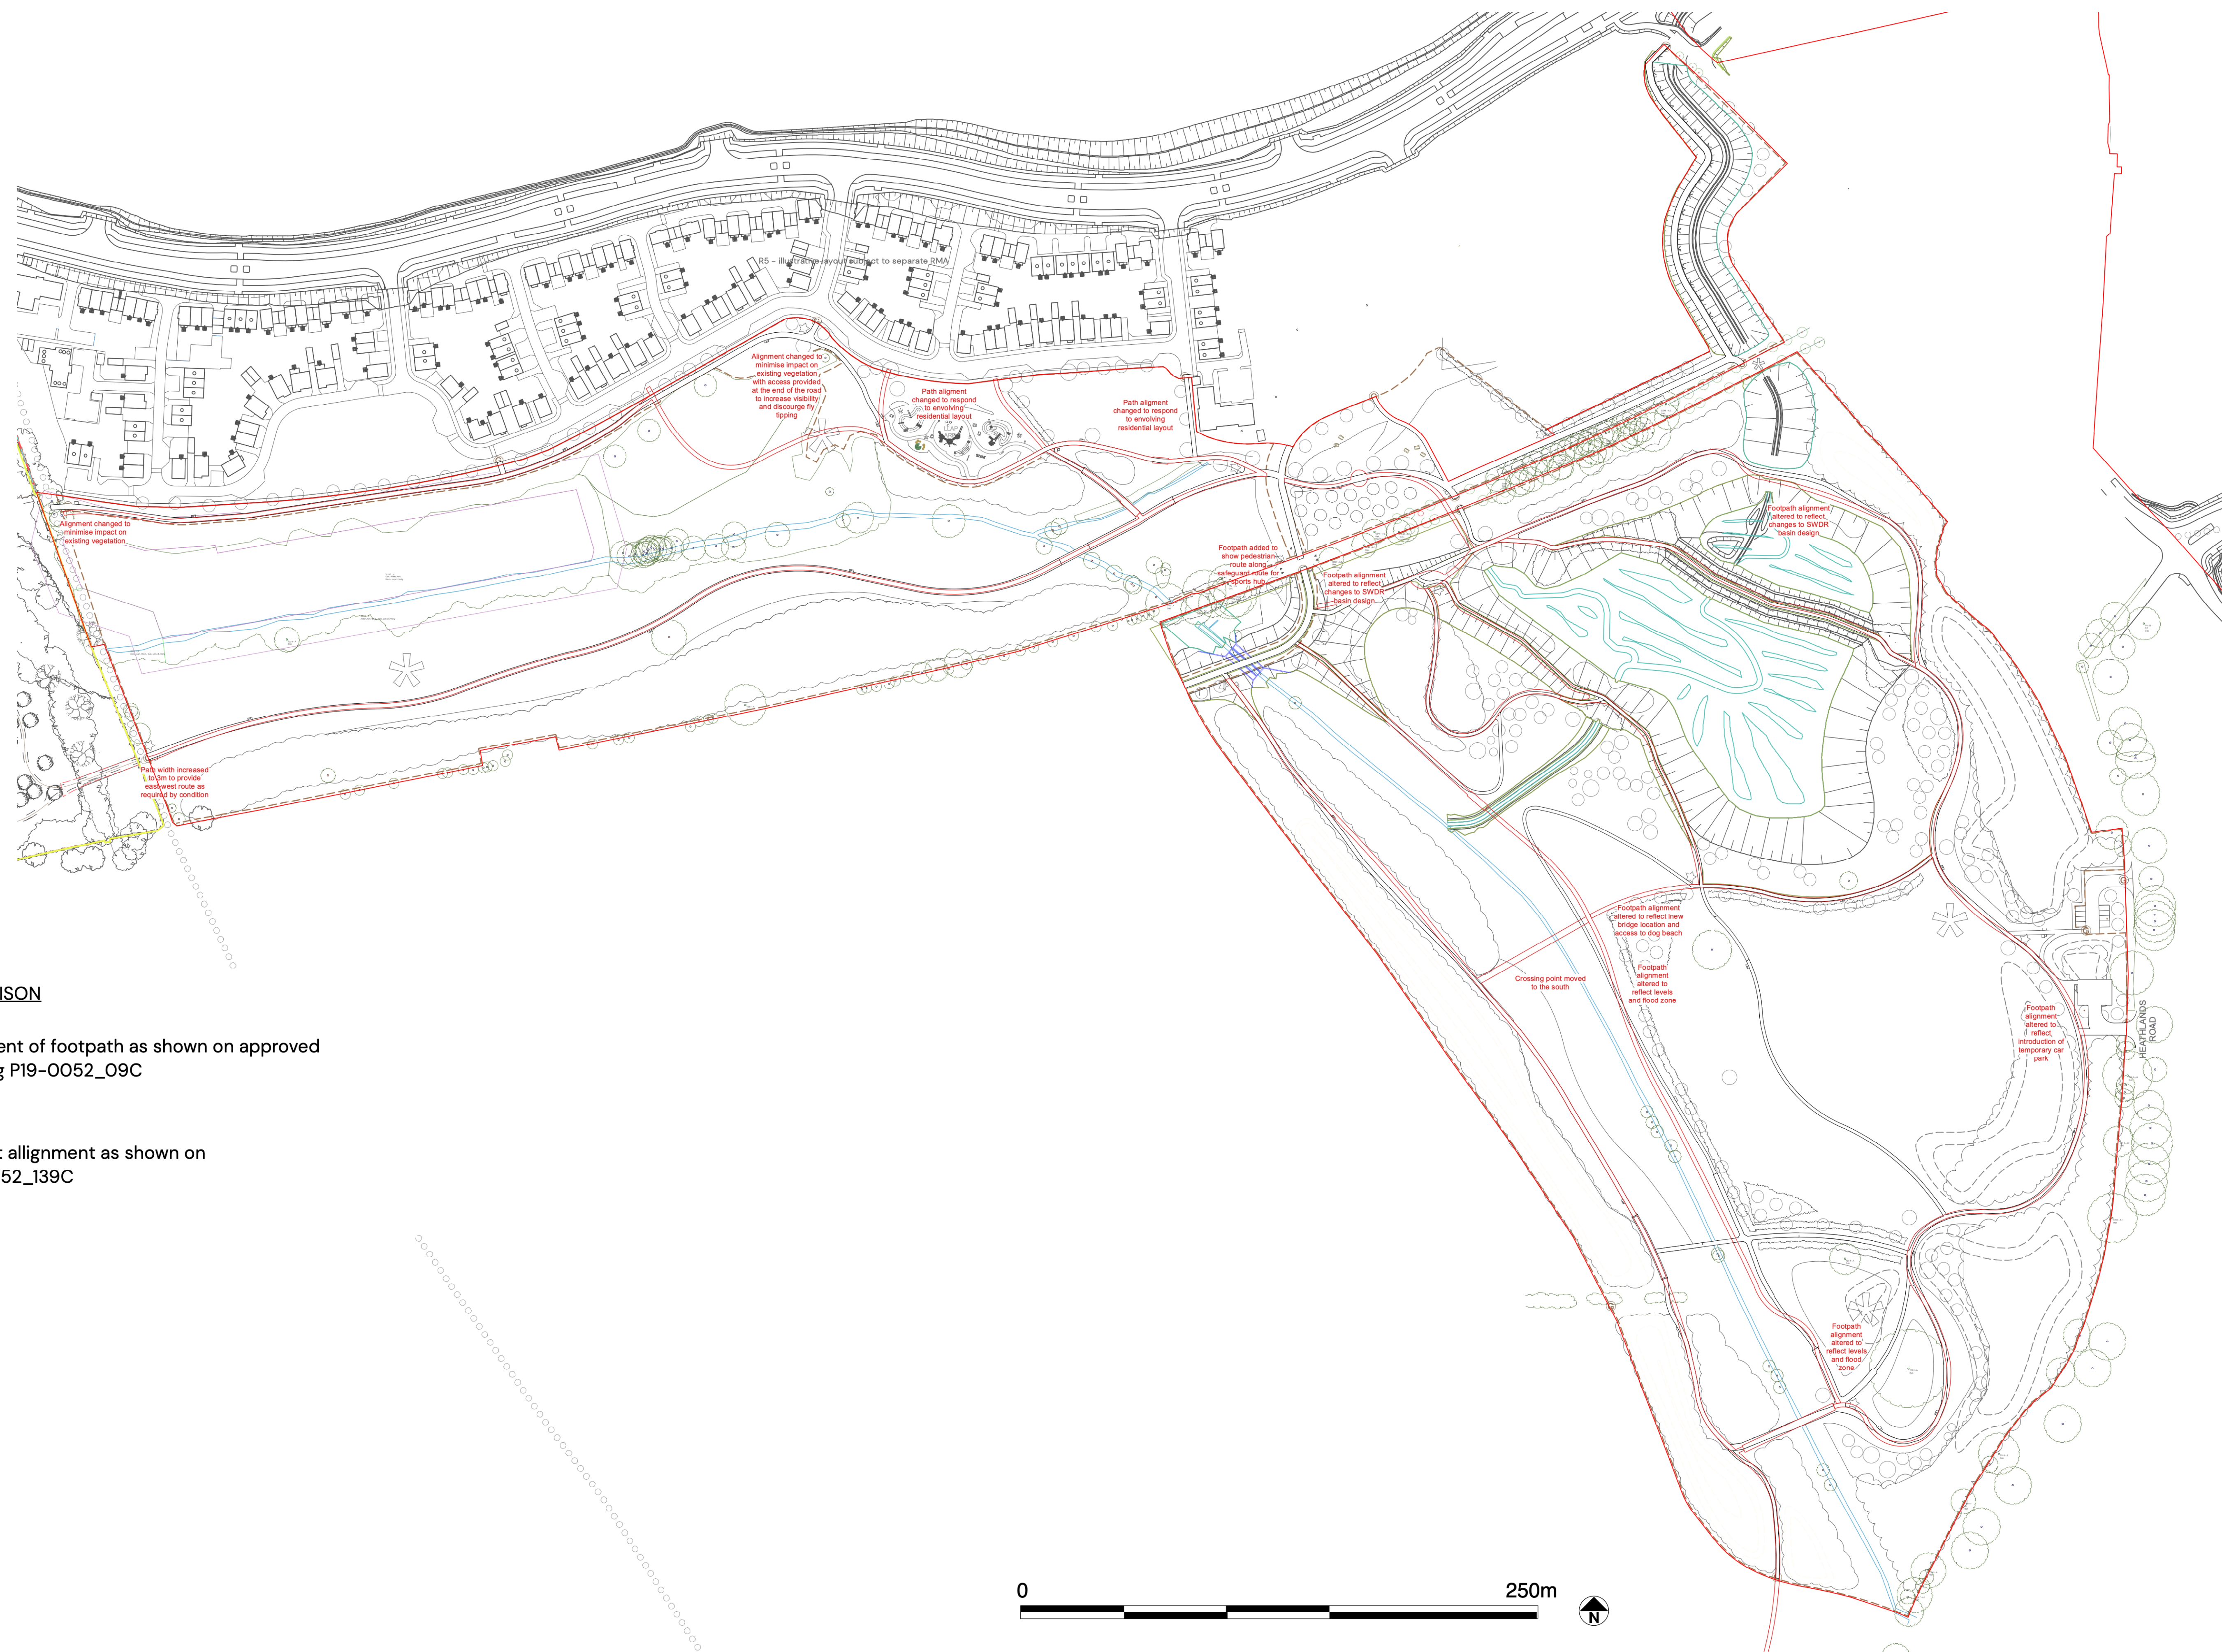


 

**FOOTPATH COMPARISON**

- |                                                                                     |                                                                 |
|-------------------------------------------------------------------------------------|-----------------------------------------------------------------|
|  | Alignment of footpath as shown on approved drawing P19-0052_09C |
|  |                                                                 |
|  |                                                                 |
|  | Current alignment as shown on P19-0052_139C                     |
|  |                                                                 |
|  |                                                                 |

**Holme Park SANG – Holme Park SANG Footpath Comparison**

| PEGASUSGROUP.CO.UK | TEAM/DRAWN BY: ASK | APPROVED BY: ASK | DATE: 12/08/2026 | SCALE: 1:1500@ISO A1 | DRWG: P19-0052\_EN\_I72 | CLIENT: Kier Ventures Ltd and Miller Homes |

