

Play Specification

- (A) Timber play totem/sculpture


- (B) Stainless steel tower slide with wave (on mound) - Jupiter Play (FHS-Holztechnik) Age: 3 - 10 years


- (C) Climbing log (on mound) Jupiter Play (FHS-Holztechnik) Age: from 3 years


- (D) Scramble net (on mound) Jupiter Play (FHS-Holztechnik) Age: from 3 years


- (E) Climbing Ramp (on mound) Russell Play (Spielart) Age: from 3 years


- (F) Fiberglass Play Boulder - Lil' Buddy and Ever-Rest Climber (colour - brown) Nicos Age: from 3 years


- (G) Varioset Freising Jupiter Play (FHS-Holztechnik) Age: from 6 years


- (H) Triple-spring bouncing disk Jupiter Play (FHS-Holztechnik) Age: from 4 - 10 years


- (I) Zigzag balancing Bridge Jupiter Play (FHS-Holztechnik) Age: from 5 - 12 years


- (J) Slide platform (on mound) Russell Play (Spielart) Age: 3 - 10 years


- (K) Play structure Immenstadt (on mound) Russell Play (Spielart) Age: 3 - 10 years

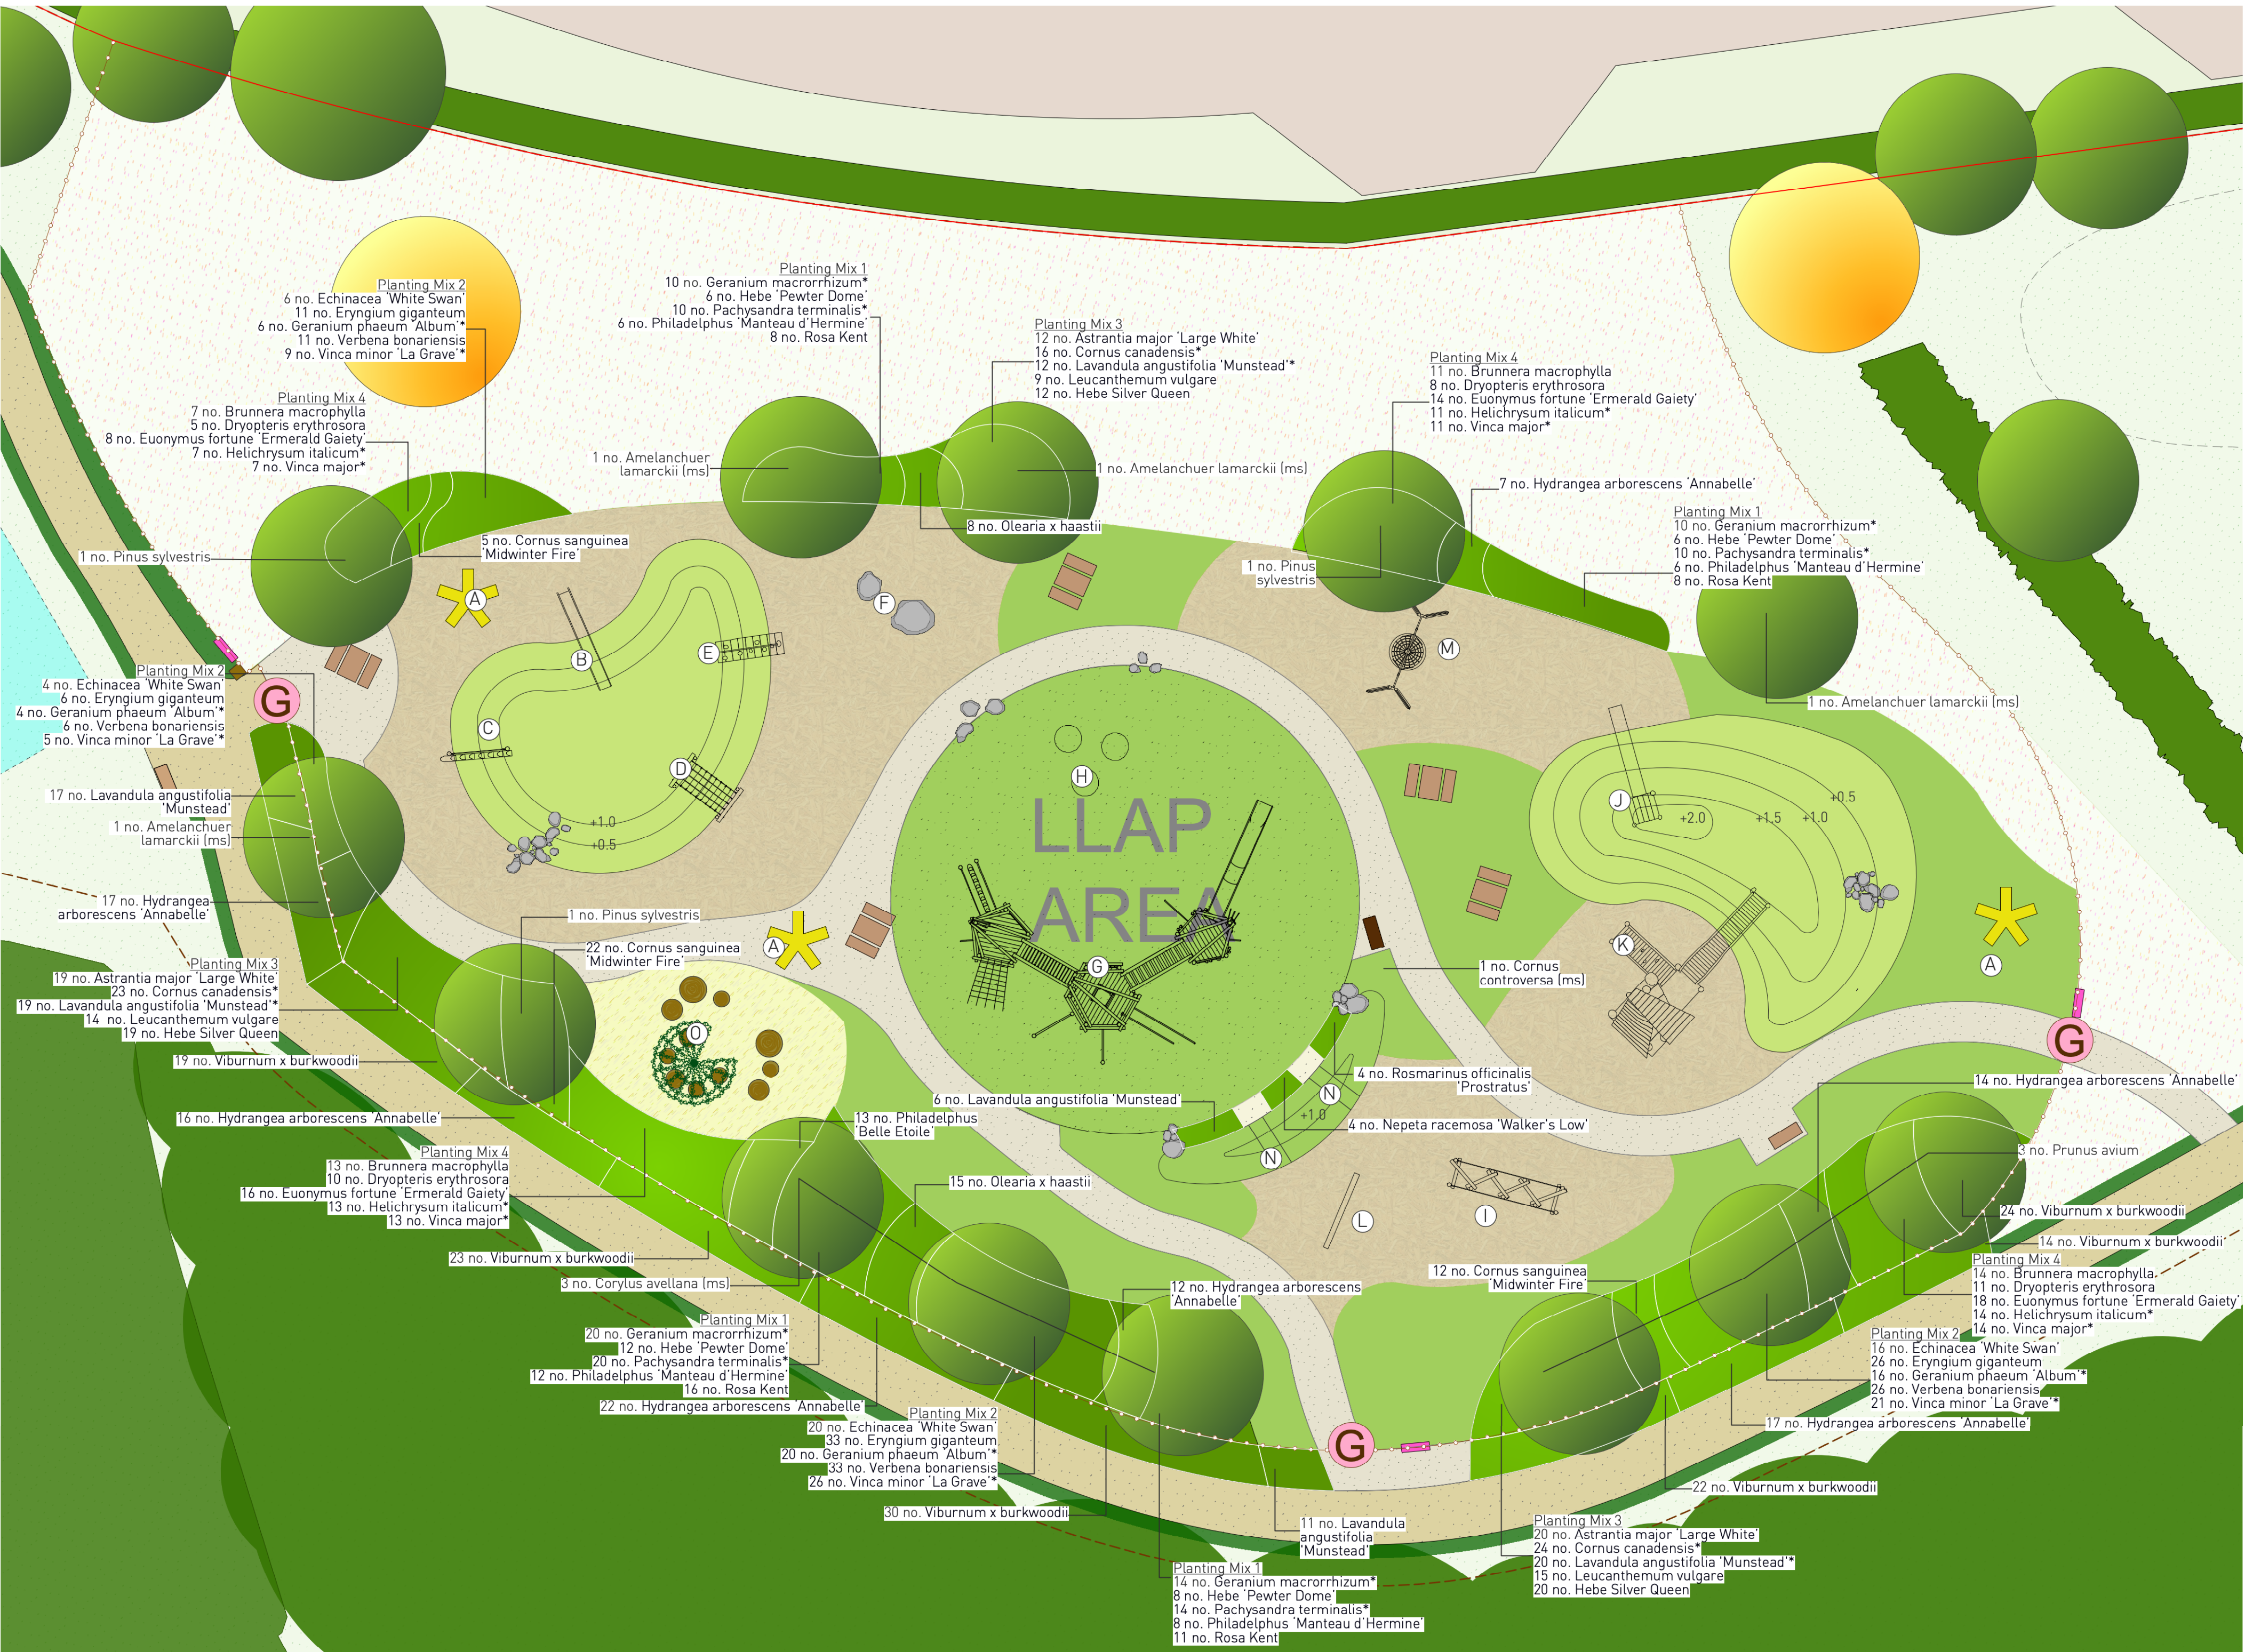

- (L) Spring-mounted rocker beam Jupiter Play (FHS-Holztechnik) Age: from 3 - 12 years


- (M) Nest Swing Frame Jupiter Play (FHS-Holztechnik) Age: from 3 years


- (N) Underground Tunnel Fahr Industries Ltd Age: from 2 years


- (O) Willow dome Handmade places Age: from 3 years





Phase 2B LLAP Planting Schedule

Tree Planting

Species	Form	Girth cm	Height (cm)	Clear Stem (cm)	Root Condition
Amelanchier lamarckii (ms)	Multi-Stem	-	250-300	3 stems min	RB
Cornus controversa (ms)	Multi-Stem	-	400-450	-	RB
Corylus avellana (ms)	Multi-Stem	-	250-300	3 stems min	RB
Pinus sylvestris	EHF	-	250-300	-	RB
Prunus avium	EHF	14-16	425-600	Min. 200	RB

Semi-ornamental shrub and herbaceous planting - Mixes

Mix	Species	%	Height/spread	Habit	Root Condition	Density
1	Geranium macrorrhizum*	25	-	Full Pot	3L	4/m ²
	Hebe 'Pewter Dome'	15	20-30	Bushy	3L	
	Pachysandra terminalis*	25	15-30	Several Shoots	3L	
	Philadelphus 'Manteau d' Hermine'	15	30-40	Branched	3L	
	Rosa Kent	20	30-40	Bush	3L	
2	Echinacea 'White Swan'	15	-	Full Pot	3L	5/m ²
	Eryngium giganteum	25	-	Full Pot	3L	
	Geranium phaeum 'Album'	15	-	Full Pot	3L	
	Veronica bonariensis	25	-	Full Pot	3L	
	Vinca minor 'La Grave'	20	20-30	Several Shoots	3L	
3	Astrantia major 'Large White'	20	-	Full Pot	3L	5/m ²
	Cornus canadensis*	25	15-20	Several Shoots	3L	
	Leucanthemum vulgare	20	-	Full Pot	3L	
	Lavandula angustifolia 'Munstead'	15	20-30	Bushy	3L	
	Hebe Silver Queen	20	20-30	Bushy	3L	
4	Brunnera macrophylla	20	-	Full Pot	3L	4/m ²
	Dryopteris erythrosora	15	-	Full Pot	3L	
	Euonymus fortune 'Emerald Gaiety'	25	20-30	Bushy	3L	
	Helichrysum italicum*	20	20-30	Bushy	3L	
	Vinca major*	20	20-30	Several Shoots	3L	

*Species to be planted at edge of beds

Semi-ornamental shrub and herbaceous planting

Species	Height/spread	Habit	Root Condition	Density
Cornus sanguinea 'Midwinter Fire'	60-80	Branched	5L	2
Hydrangea arborescens 'Annabelle'	60-80	Branched	5L	2
Lavandula angustifolia 'Munstead'	20-30	Bushy	3L	3
Nepeta racemosa 'Walker's Low'	-	Full Pot	3L	4
Olearia x haastii	40-60	Bushy	5L	2
Philadelphus 'Belle Etoile'	40-60	Branched	5L	2
Rosemarinus officinalis 'Prostratus'	20-30	Bushy	3L	3
Viburnum x burkwoodii	20-30	Bushy	3L	2

KEY

- 

Proposed scattered trees
- 

Introduced shrub
Ornamental planting around LLAP
- 

Modified Grassland
Mown amenity grass
- 

Formal circular route - 2m wide with timber edging - compacted self binding gravel 'Breedon Golden Amber' (or similar approved)
- 

Proposed play equipment refer to play specification
- 

Play Bark to comply with BS EN 1176. Installed to a suitable depth to cover critical fall height. Needs to be free draining with a geotextile membrane. e.g. Melcourt playbark or similar approved. To be edged with rubber border edging e.g. Rubber Kerb Playground Surface Edging by Online Playgrounds or similar approved
- 

Play Sand to comply with BS EN 1176 and 71-3. Installed to a suitable depth to cover critical fall height. To be installed above layer of clean gravel and geotextile e.g. Melcourt playsand or similar approved with timber edging
- 

Wetpour Safety Surfacing
Wetpour rubber playground safety surfacing in a green colour suitable for childrens play (e.g. RubbaSmart by Play Smart UK) and laid to the critical fall heights and extent as specified by the manufacturer. All play safety surfaces to be laid to BS EN1176 + BS EN 1177.
- 

Grass Mound
with smooth flowing contours. Gradient to be a max 1:3 except where play equipment requires a localised steeper gradient
- 

Play Boulders
To be naturally smooth or have a slightly rough surface with no sharp edges. Must not be slippery when wet. To be sustainably sourced - locally where possible. Location to provide suitable offset to fall height
- 

Play log seats
To be locally sourced where possible, to be range of sizes between 200mm and 400mm width and 100mm and 300mm high.
- 

Picnic Bench and Table
Cheshunt 6 person (CHS 4), bolt down fixing (or similar approved)
- 

Fence to Play Space
Timber playground fencing eg Jackson Wooden Playground Fencing (or similar approved) 1.05m high with natural finish.
- 

Gate to Play Space
Timber play gate with steel frame eg Jackson Fencing Playtime Gate (or similar approved) inward opening with self closing operation with natural finish to timber gate and powder coating to steel frame.
- 

Seat
Cheshunt seat 2 person with backrest (CHS 4), bolt down fixing (or similar approved)
- 

Bench
Cheshunt bench 2 person (CHS B4), bolt down fixing (or similar approved)
- 

Timber litter bin
120L Okehampton Redwood litter bin, Broxap (BX17 4030), bolt down fixing (or similar approved)
- 

Play Space Information Board
Aluminium information board to be fixed to playground fencing near to gates with information (to be agreed with WBC prior to installation) for example:
- Operational information (rules of the space)
- Dogs to be kept on leads and no dog fouling
- Name and telephone number of the operator of the facility with an invitation to report any incident or damage

Refer to P19-0052_EN_139 for wider SANG hard and soft landscaping proposals
Refer to NBS Hard and Soft Landscape Specification P19-0052_63 for further details
Note: Final locations for all benches, picnic tables, litter bins, dog waste bins, and information boards to be confirmed in the field before final installation.
Content of information boards to be confirmed with WBC prior to installation.

Holme Park SANG - LLAP Detailed Landscape Proposals