


Shed Plan
Scale - 1@50 @A1

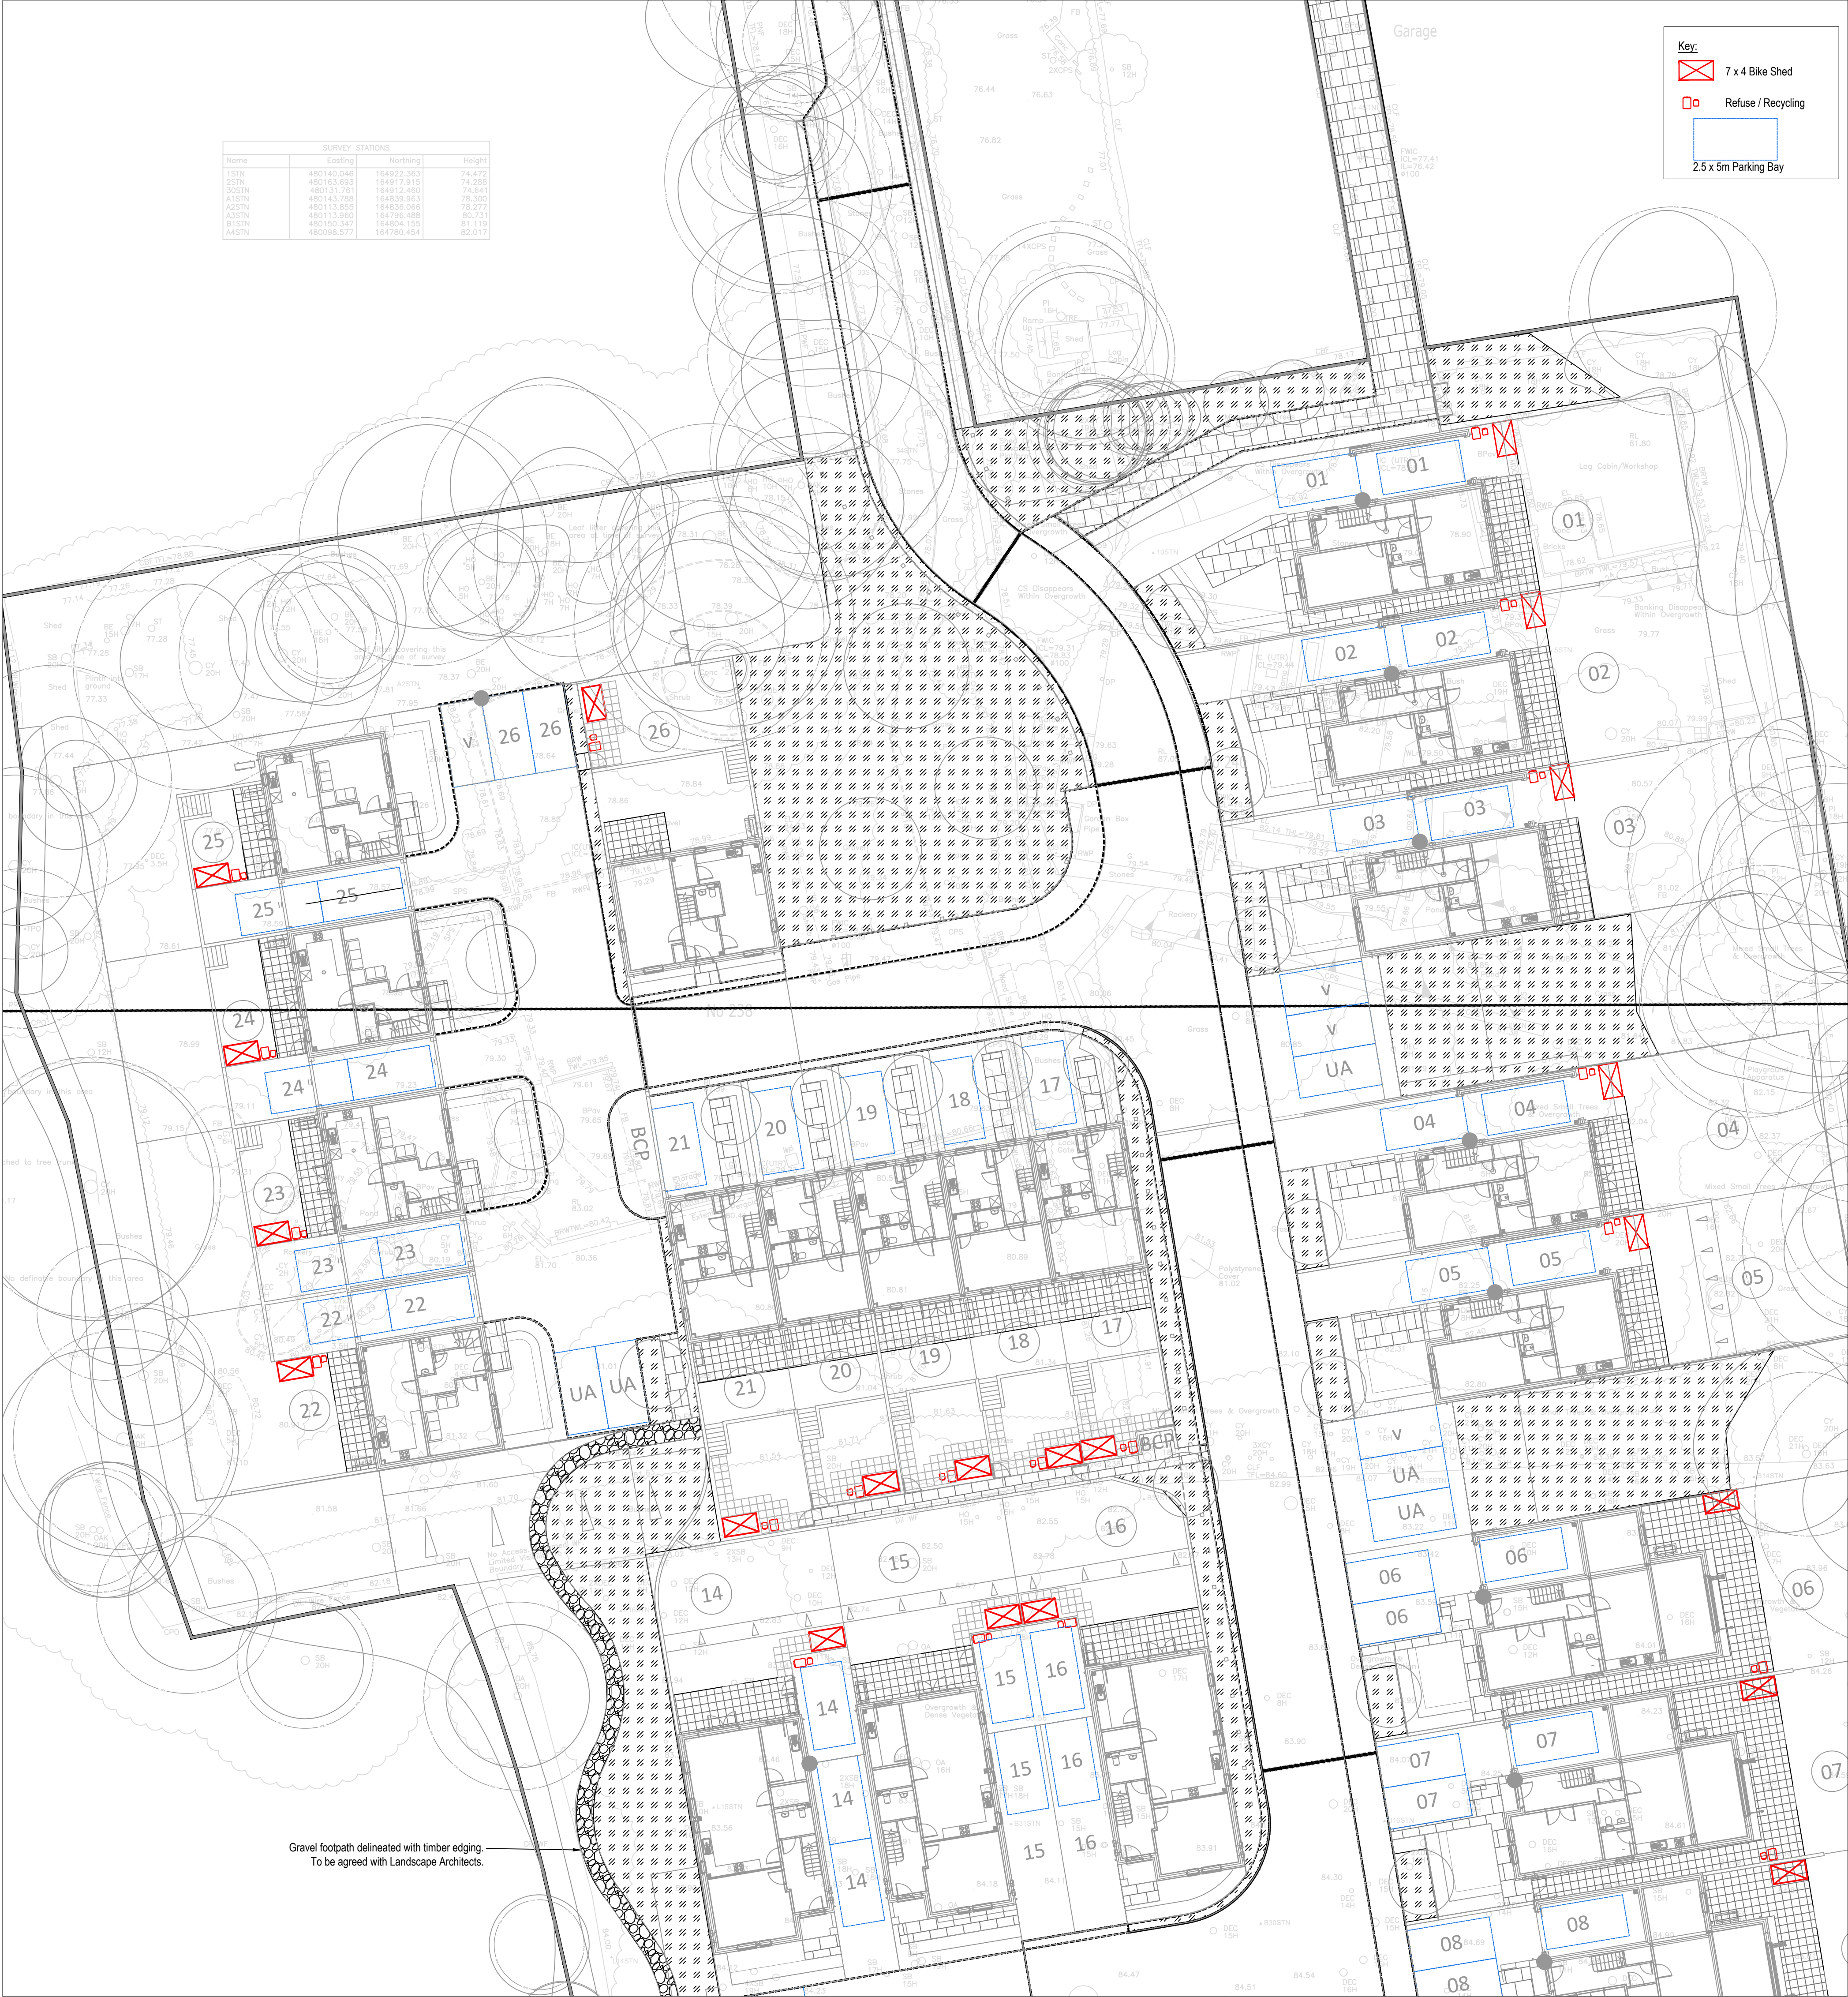


7 x 4 (2.05 x 1.15m) Pent Shed
Adequate for 3 adult bikes or 4 children's bikes,
with room for accessories.

Security:
Doors to either have mortise lock or hasp and staple with padlock.




Anchor point to be fitted through to shed base

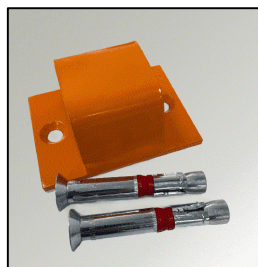

Refuse and Recycling Bins:
Rubbish in a 180-litre black bin, recycling in green recycling bag and a 23-litre food bin provided by Wokingham Borough Council.

A hard paved area will be constructed to each property to store the bins.

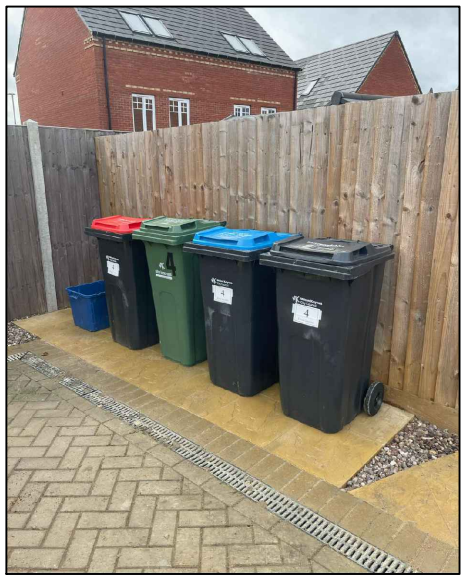

B 10.07.25 Bin and cycle stores relocated to plots 22 - 25 CD
A 08.07.25 Parking bays indicated to each plot. Sheds & bin stores added plots 17 - 21 CD

REF	DATE	REVISION	BY	APP
SCALE @A1	DATE	DRAWN BY	CHECKED BY	
1:200 @A1	23.06.25	CD		

DRAWING:

Bin and Cycle Store

Details

Sheet 1 of 2

PROJECT:

238 and 240 Nine Mile Ride
Finchampstead



Elivia Homes Central,
Suites 5 & 6 Woodlands Court
Burnham Road, Beaconsfield,
HP9 2SF
T: 01494 685 930
W: eliviahomes.co.uk

DRG No:
EH-0085-P-001

REV
B