


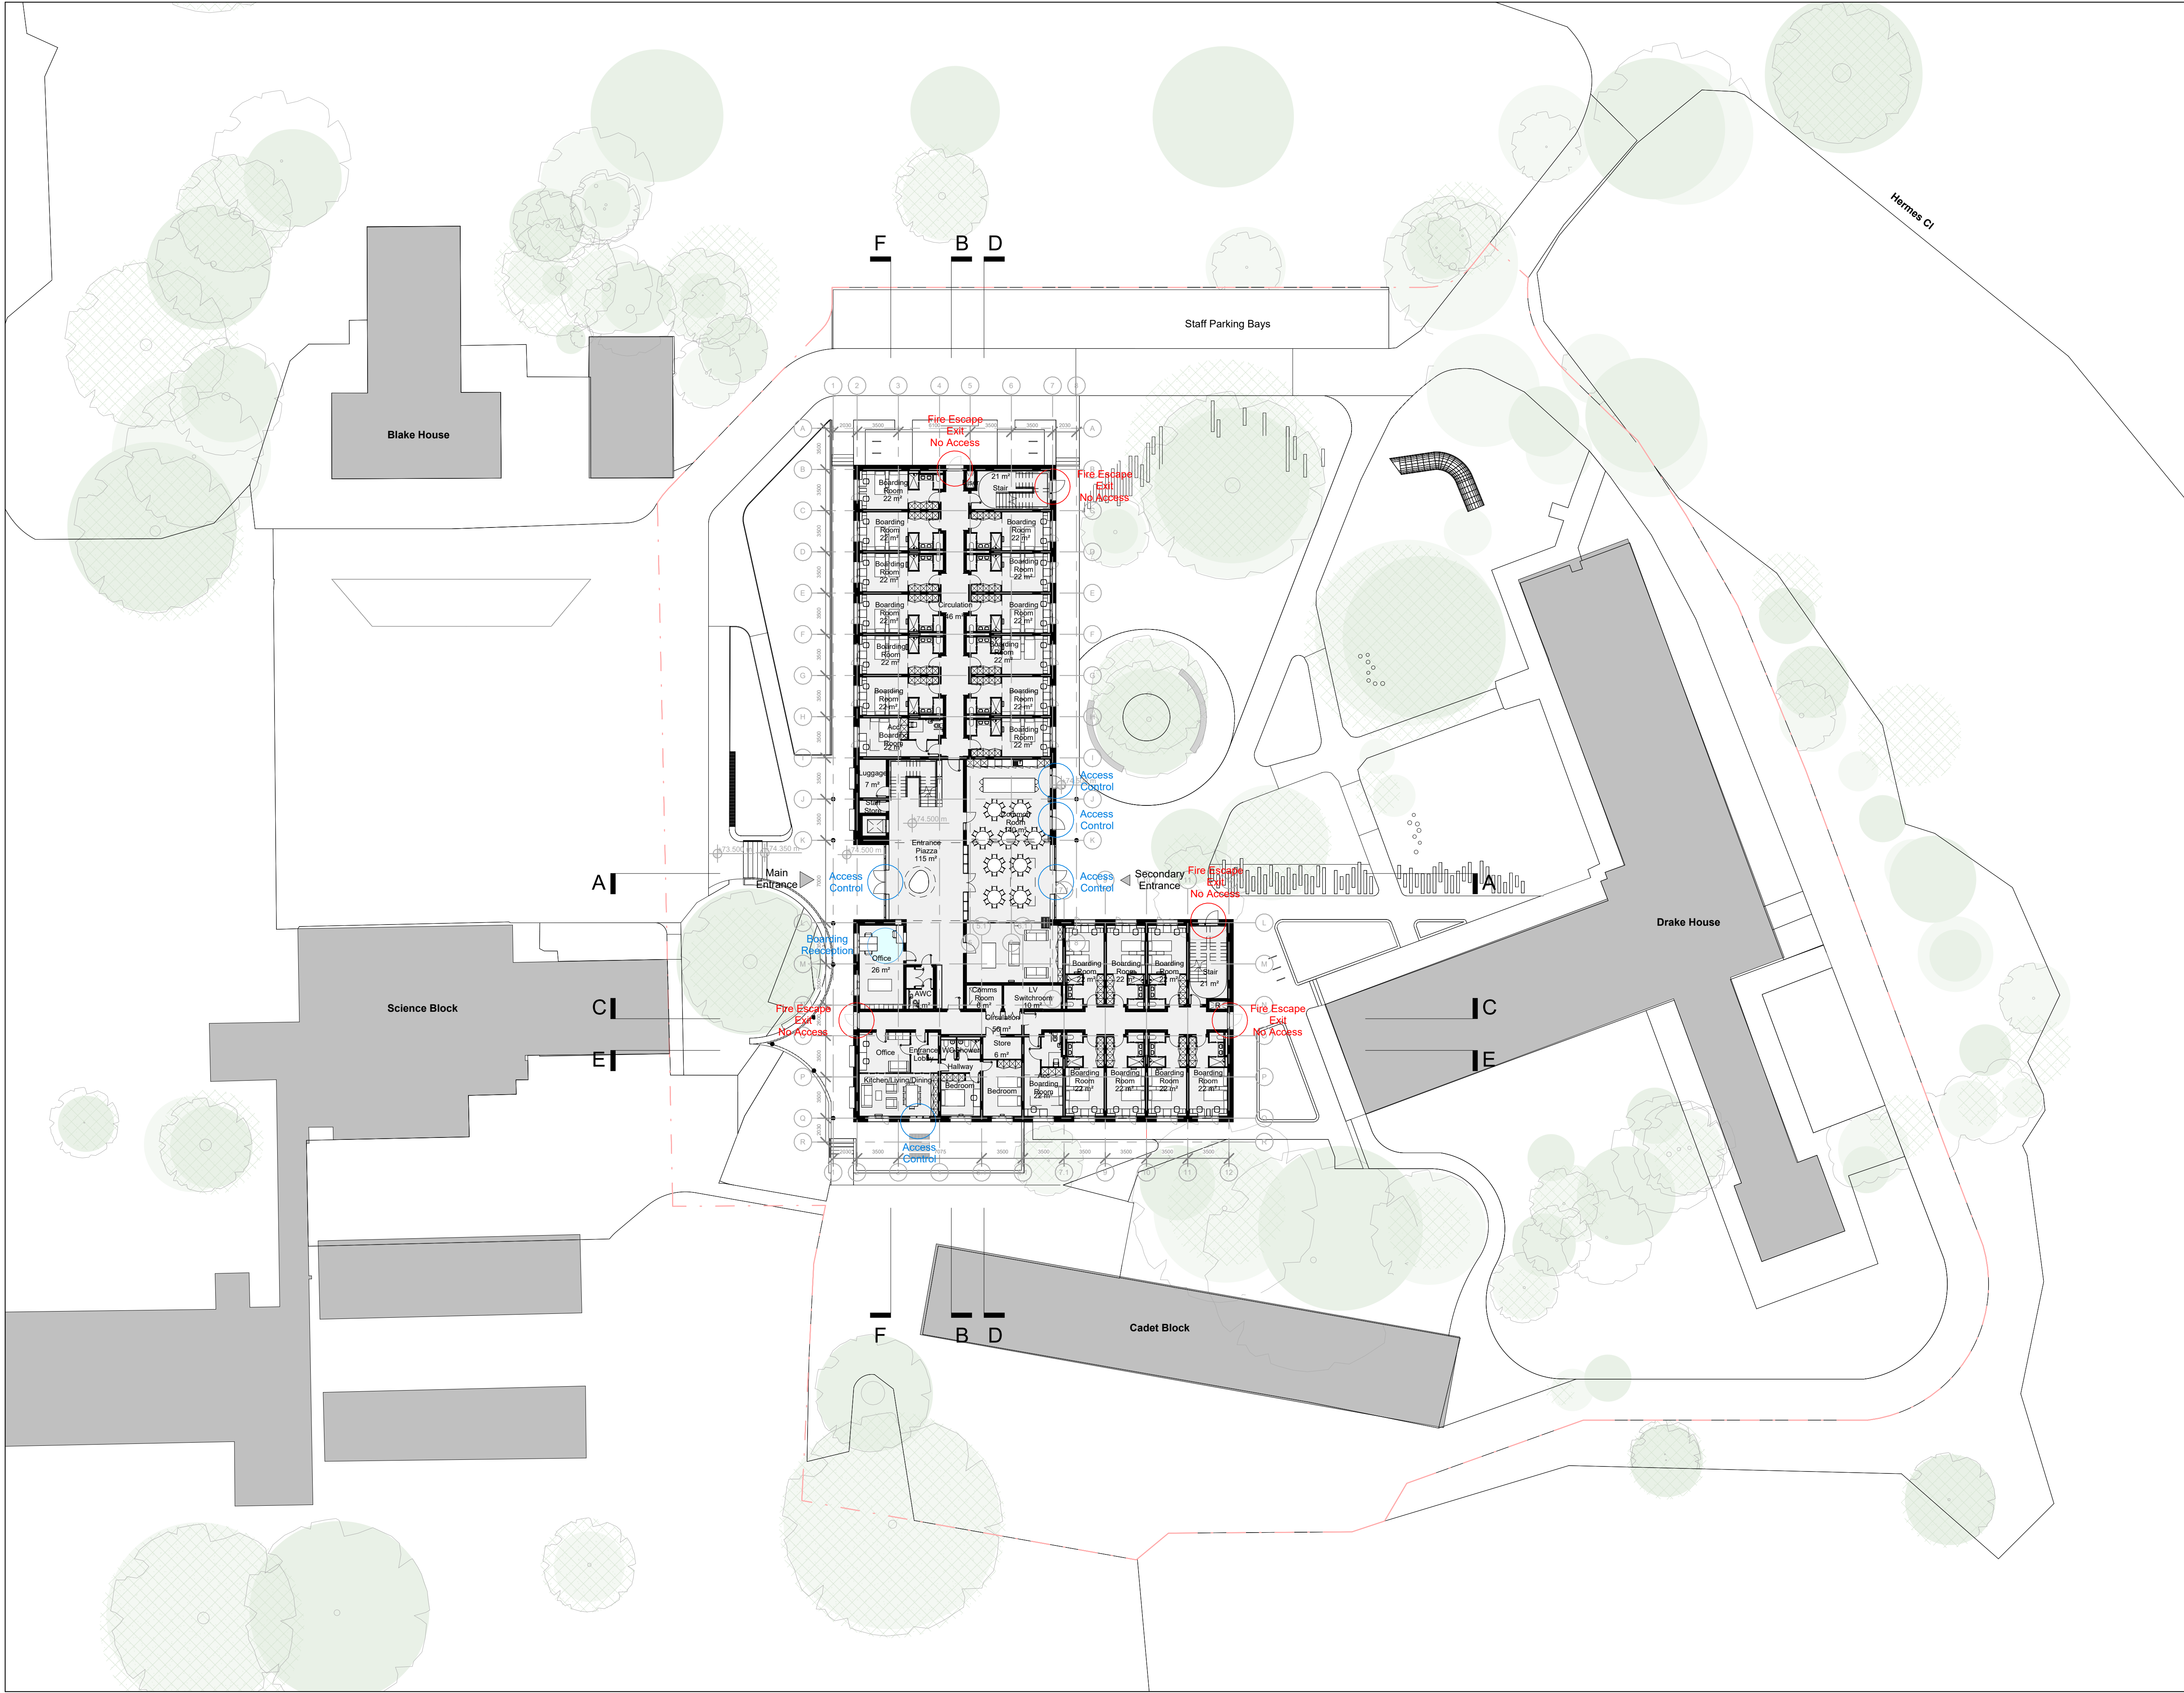

HAPTIC

Royle Studios, Unit 2 23-41 Wenlock Road London N1 7SG

+44 (0) 207 099 2933 studio@hapticarchitects.com
www.hapticarchitects.com

General Notes:

- Do not scale off this drawing.
- Use figured dimensions only.
- All dimensions to be verified prior to the commencement of any work or the production of any shop drawing.
- All omissions and discrepancies to be reported to the Architect immediately.
- This drawing is to be read in conjunction with all related Architect's and Engineer's drawings and any other relevant information.

Key

--- Site Boundary

Security key

--- School Gate

○ Access Control Access

○ Reception Area

○ Fire Escape - Exit Only

Security notes

- CCTV will be extended to include coverage of the new building, New Reddam Boarding.
- CCTV externally is to cover access points, & internally to cover corridors only.
- Communal doorsets should be to a minimum-security standard of LPS 1175 SR2 or equivalent. Alternatively, the door sets should meet individual standards for both physical security and durability eg PAS 24:2022 and BS 6375

revision	date	by	appr	description
Key Plan				

100m

150m

250m

500m

750m

1000m

graphical scale

NORTH

Client

Inspired Education

Project Name

Reddam House - New Boarding

Project Address

Reddam House, Berkshire, RG41 5BG

Design Stage

Stage 3+

Drawing Title

Security Strategy - Ground Floor

Scale	Sheet Size	Date
1 : 250	A1	28/02/2025
1 : 500	A3	

Drawn	Checked	Approved
SAR	LBE	SGR

Revision	Suitability Code
	For Planning

Drawing No.

RDH - HAP - ZZ - 00 - DR - A - 72001

© 2021 Haptic Architects Ltd