
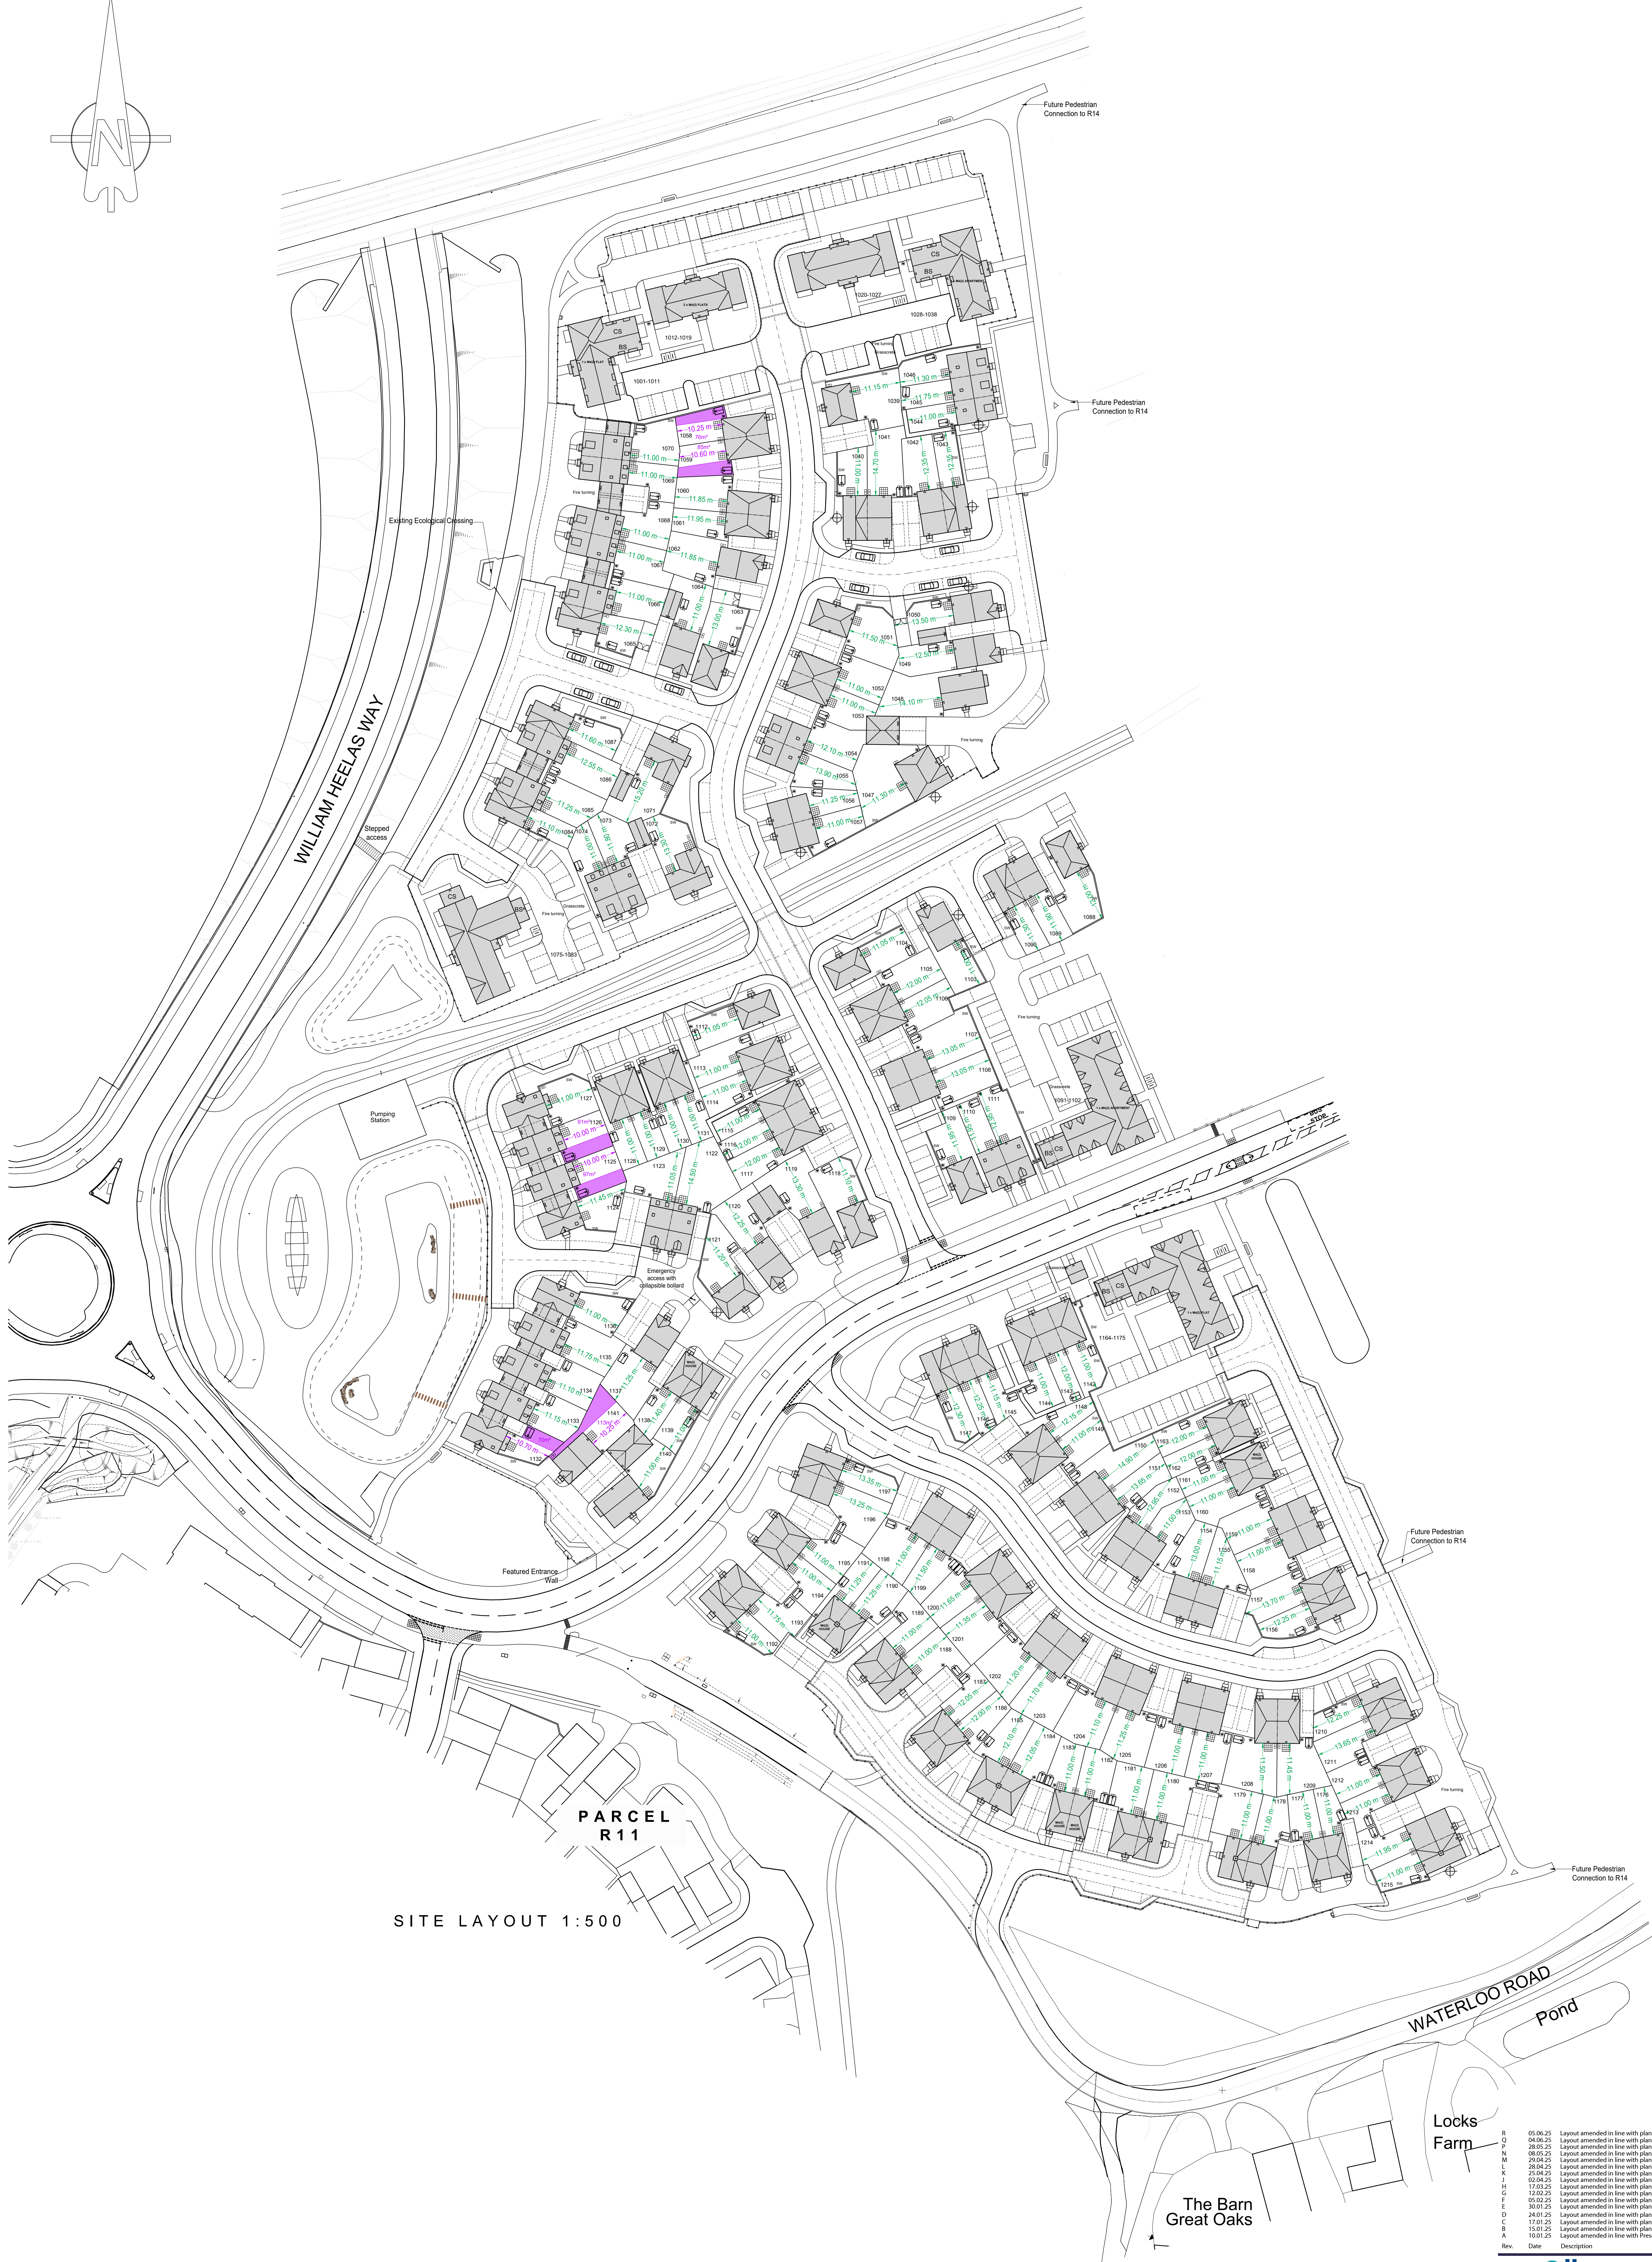


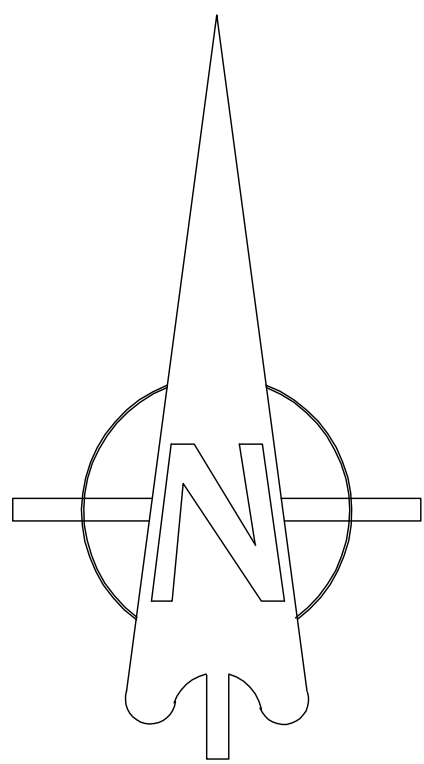

0 5 10 15 20 25m

R	05.06.25	Layout amended in line with planning layout REVAM	SR	DGP
Q	06.06.25	Layout amended in line with planning layout REVAM & A1	SR	DGP
P	28.05.25	Layout amended in line with planning layout REV A1	SR	DGP
M	08.05.25	Layout amended in line with planning layout REV A1	SR	DGP
L	25.04.25	Layout amended in line with planning layout REV A1	DGP	DGP
K	23.04.25	Layout amended in line with planning layout REV A1 & A2	SR	DGP
J	02.04.25	Layout amended in line with planning layout REV A1	SR	DGP
I	17.03.25	Layout amended in line with planning layout REV A1	SR	DGP
G	12.02.25	Layout amended in line with planning layout REV V	SR	DGP
F	05.02.25	Layout amended in line with planning layout REV V	SR	DGP
E	30.01.25	Layout amended in line with planning layout REV W	SR	DGP
D	24.01.25	Layout amended in line with planning layout REV V	SR	DGP
C	17.01.25	Layout amended in line with planning layout REV T & U	SR	DGP
B	15.01.25	Layout amended in line with planning layout REV S	SR	DGP
A	10.01.25	Layout amended in line with Presentation Layout rev Z	SR	DGP

Rev	Date	Description	Drawn	Checked
-----	------	-------------	-------	---------

Client **miller homes** **aap architecture**

Project South Wokingham Phase R10

Drawing Title Proposed Garden Depth Layout

Scale 1:500 @ A0 Drawn SR Checked DGP

Date DECEMBER 2024 File P1914.R10.01 Drawing Status

Dwg No P1914.R10.15 Rev R PLANNING

AAP Architecture Ltd
Unit A, Monument Business Centre, Monument Way East, Woking, Surrey GU21 5LG
T 01483 727345 E projects@aap-arc.co.uk W aap-arc.co.uk

Under the Intellectual Property Act 2014, this drawing is the copyright of AAP Architecture Ltd.