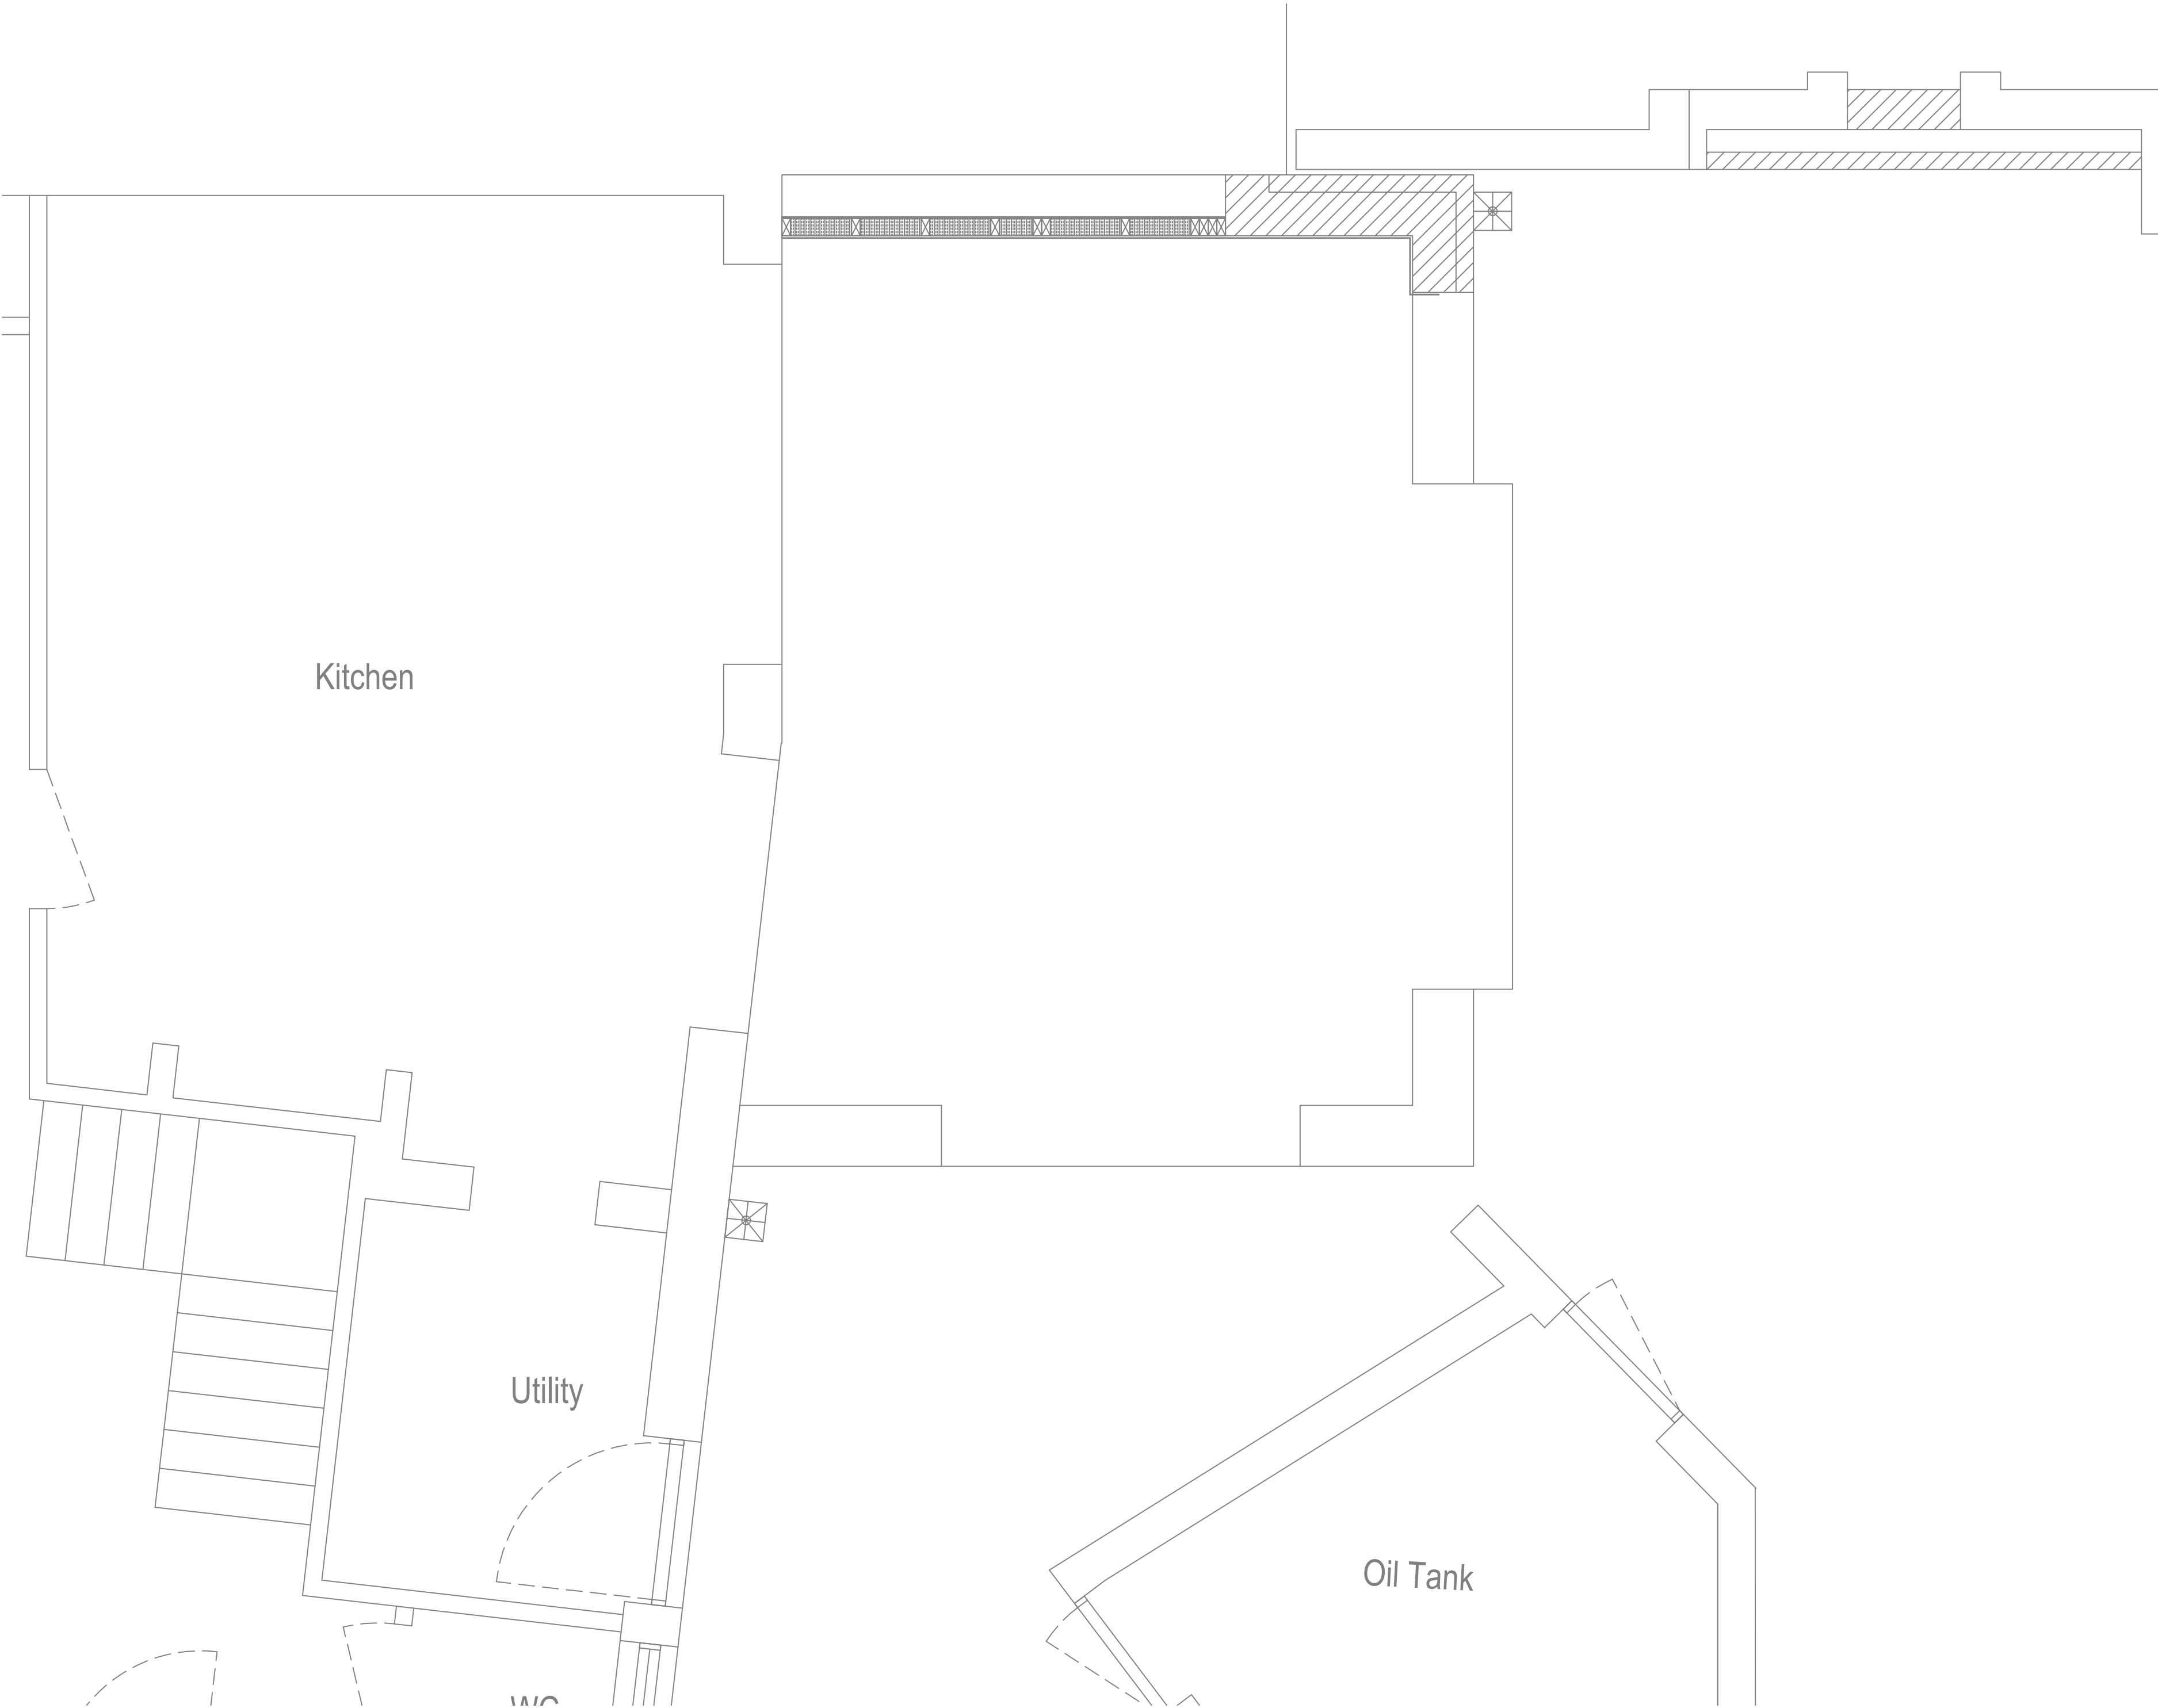


A	29.04.2025	New Parapet wall against garden wall. Neighbours Oil Tank Housing removed.
REVISION	DATE	COMMENT

client	South Scarletts Scarletts Lane Reading Berkshire RG10 9XD		
Drawing:	Proposed Base Plan		
scale: 1:25@A2	dwg: 12940 /02a	rev: A	
date: March '24			


David Salisbury

Bennett Road,
Isleport Business Park,
Highbridge, Somerset, TA9 4PW
Tel: 01278-764400 Fax:
01278-764422