

PROPOSED CROSSING
ARRANGEMENT



© ABLEY LETCHFORD PARTNERSHIP LTD
This drawing should not be reproduced without consent.


NOTE:
This concept crossing arrangements is indicative to inform S106 Contributions, and is based upon the best information available to the designer at the time of publication. Any engineer using this concept forward should ensure appropriate data such as 85th%ile, vehicle speed, and confirmation of land ownership is obtained before preparing to construction.

- KEY
- Public Right of Way
 - Proposed Diversion of PRoW
 - PRoW to be Extinguished

ADMINISTRATIVE BOUNDARIES



VISIBILITY ASSESSMENT

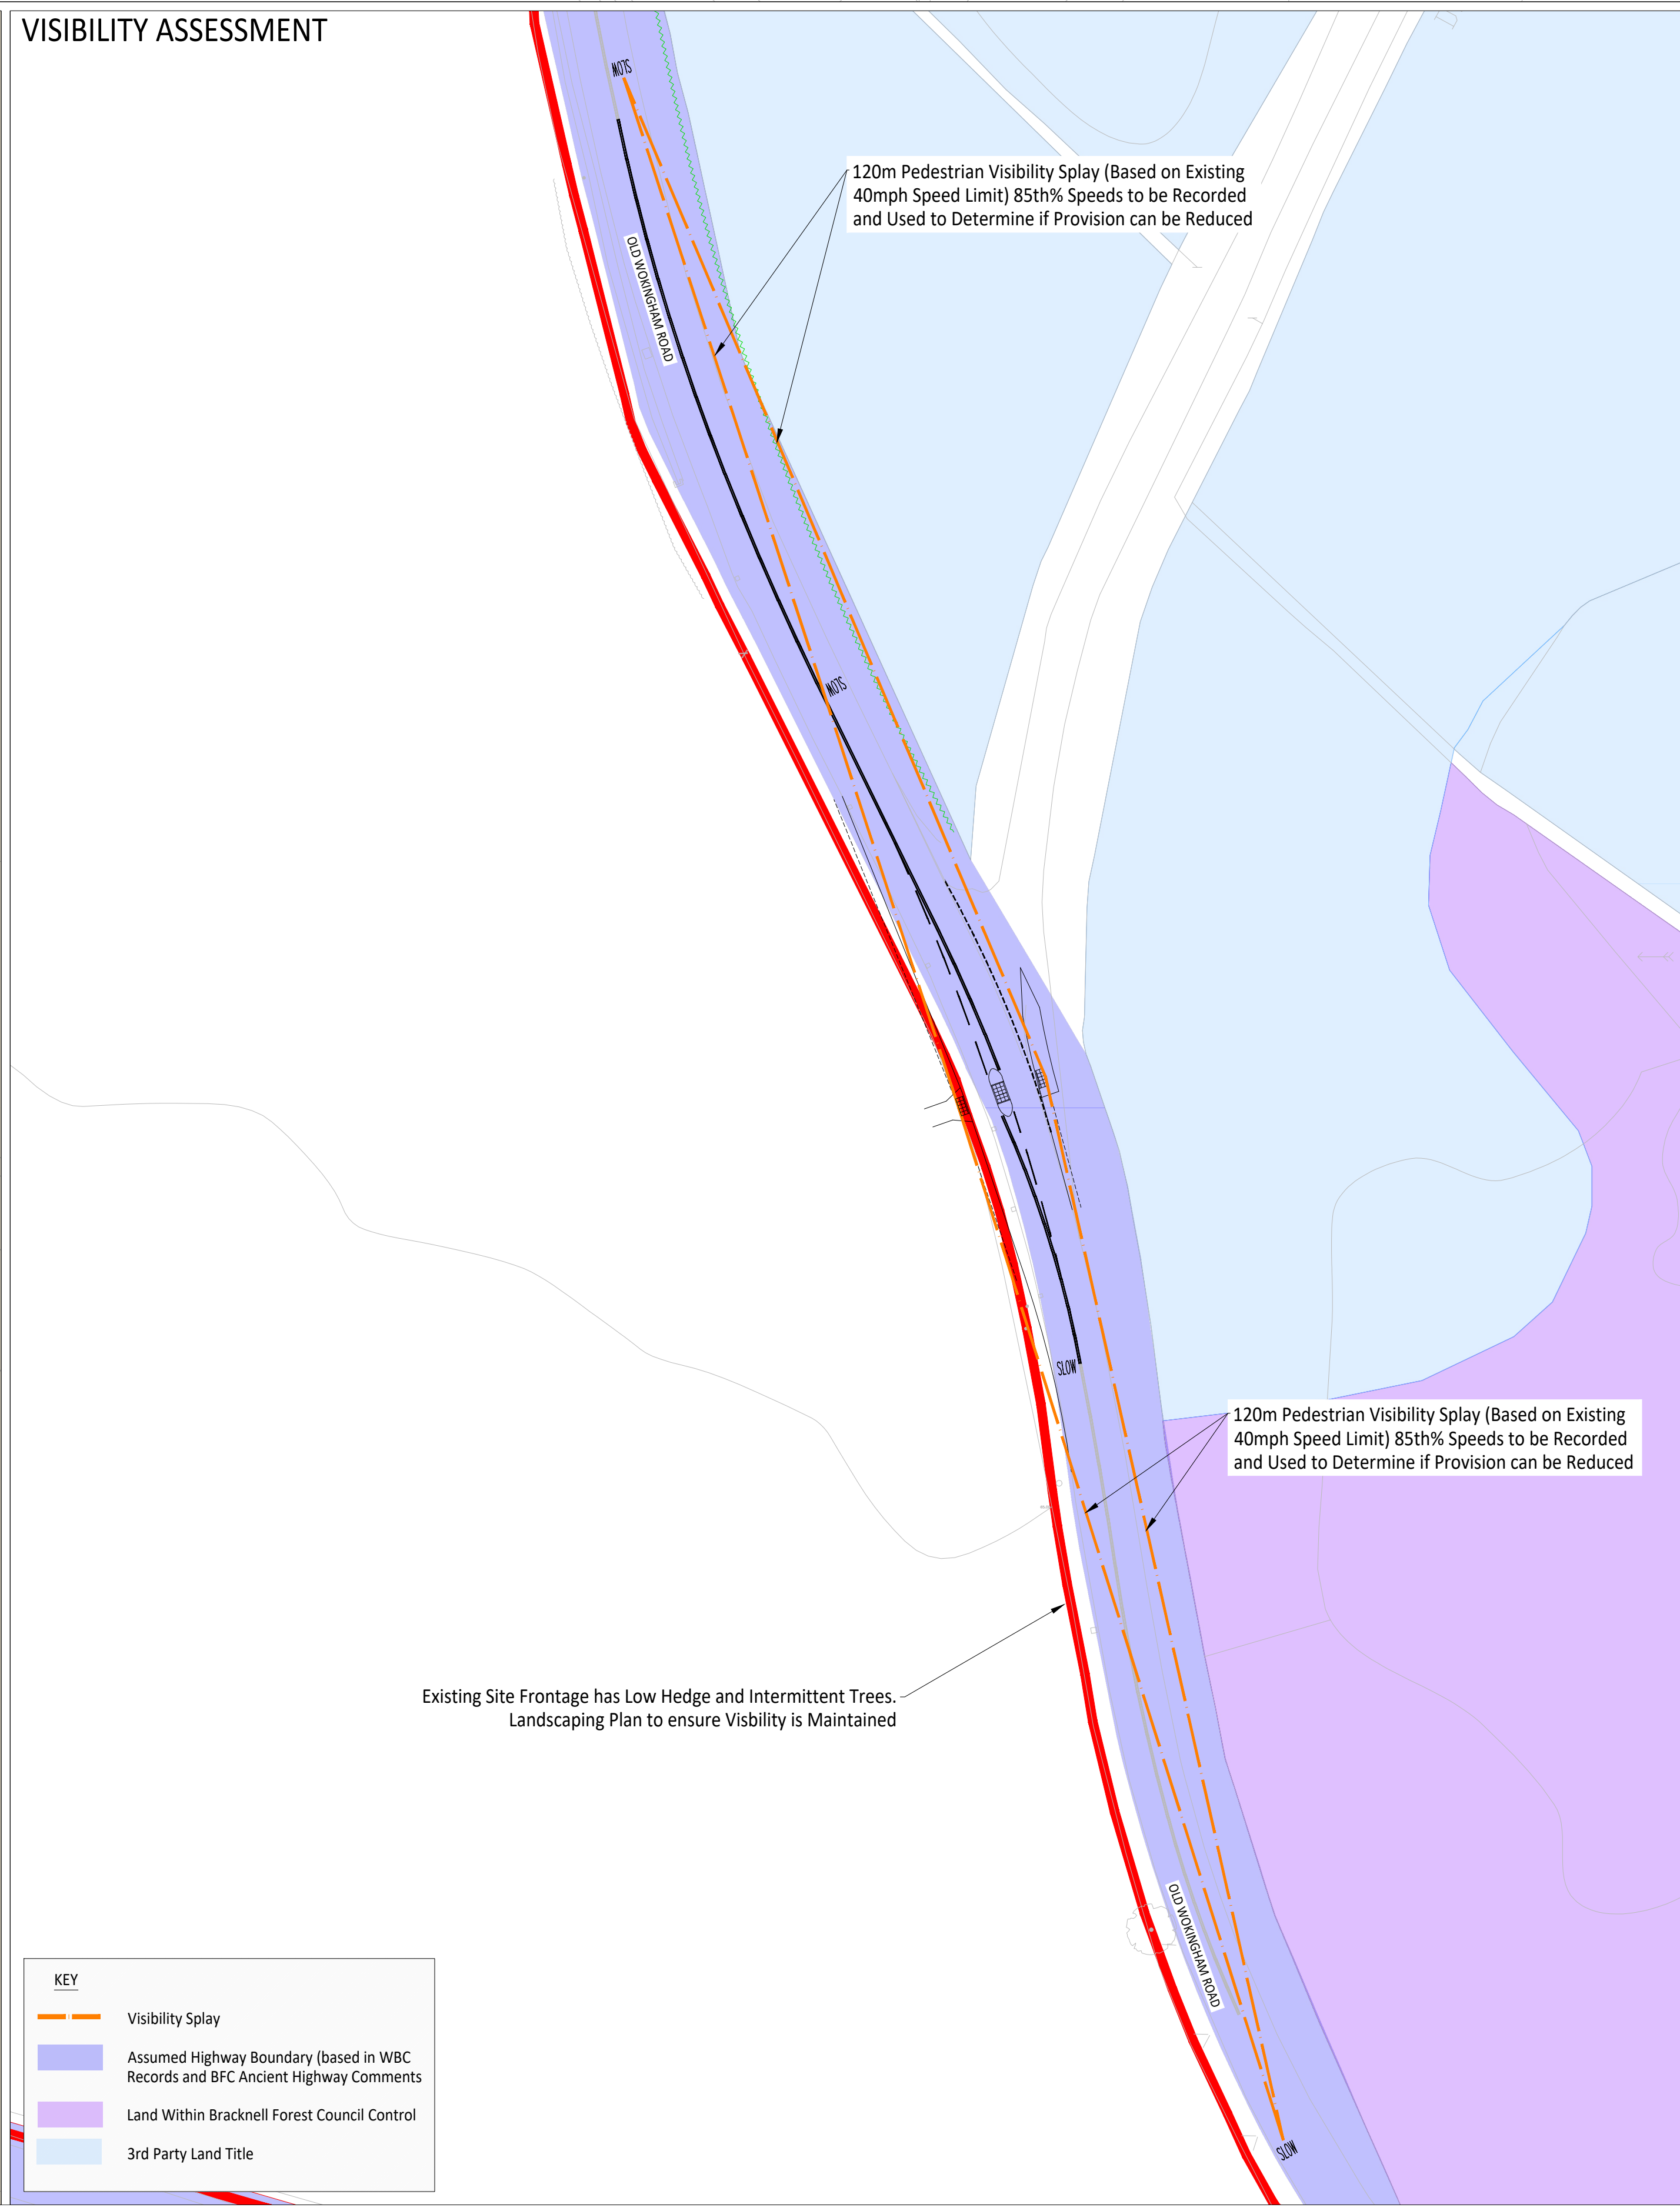

P4	04.26	Minor Amendments to Viewport	TDM	PJ
P3	03.26	Minor Amendments to Listing	TDM	PJ
P2	03.26	PRoW Diversion Added	TDM	JO
P1	02.26	FIRST ISSUE	TDM	JO
Rev	Date	Description	Drawn	Checked



Client
LIGHTWOOD STRATEGIC

Project
**SOUTH WOKINGHAM SDL
PRIORS FARM**

Title
**CROSSING IMPROVEMENT
S106 SCHEME
(OPTION 2)**

Status
FOR DISCUSSIONS

Scale	Date	Drawn	Checked	JO
1:500 @ A0	FEB 2026	TDM		
Drawn by			Revised	
A218-060				P4