


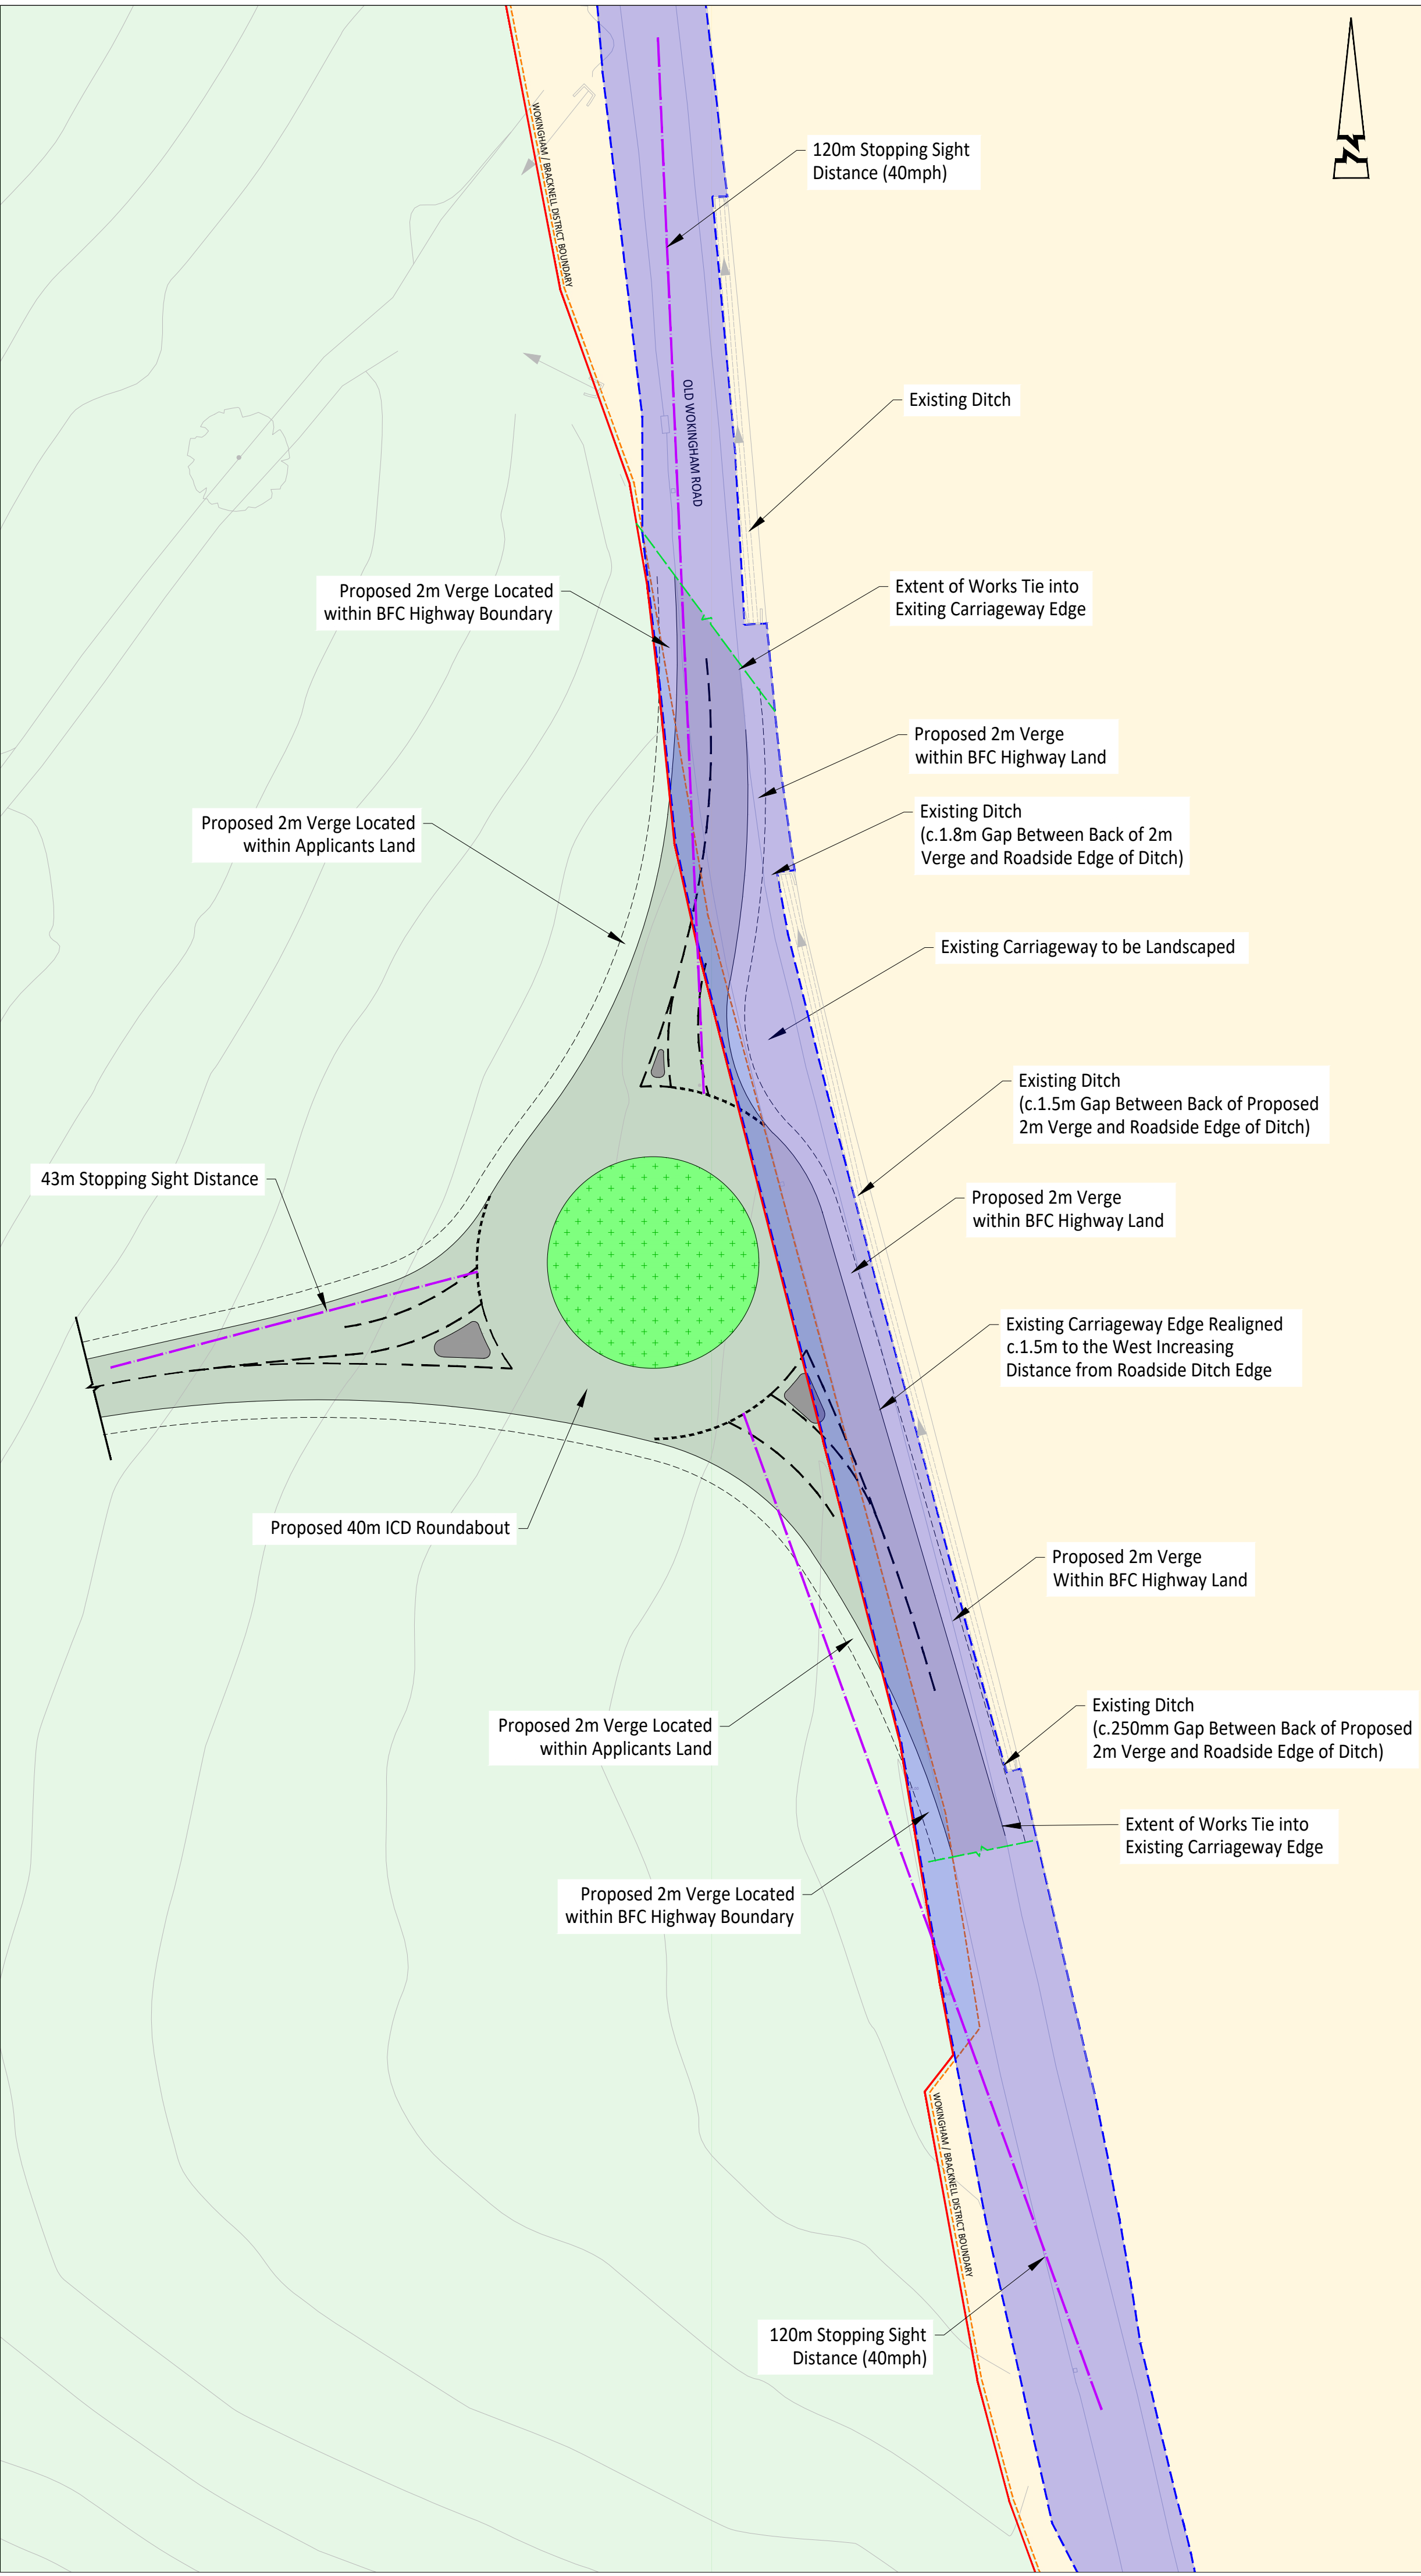

© ABLEY LETCHFORD PARTNERSHIP LTD.
This drawing should not be reproduced without consent.

KEY

- Application Redline Boundary
- Ancient Highway Extents
- Wokingham / Bracknell District Boundary Line
- Wokingham Council
- Bracknell Forest Council
- Extent of Proposed Works

- Notes:
- Ancient Highway Extents have been defined using topographic survey based on BFC Criteria
 - Roundabout Design is Shown Drawn to Topographical Survey

P2	05.26	Verges Increased to 2m and Additional Notes	TDM	JO
P1	03.26	First Issue	TDM	PJ
Rev	Date	Description	Drawn	Checked



www.ableyletchford.co.uk

Client

LIGHTWOOD STRATEGIC

Project

SOUTH WOKINGHAM SDL
SDL EXTENSION,
PRIORS FARM

Title

PROPOSED ACCESS
HIGHWAY BOUNDARY PLAN
(BASED ON TOPO SURVEY)

Status

PRELIMINARY

Scale	Date	Drawn	Checked
1:500 @ A2	MARCH 2026	TDM	PJ
Drawing No	Revision		
A218-063	P2		