




LARGE REFUSE LEFT TURN OUT NORTHBOUND
DELIVERY VAN LEFT TURN SOUTHBOUND FROM PRIVATE DRIVEWAY

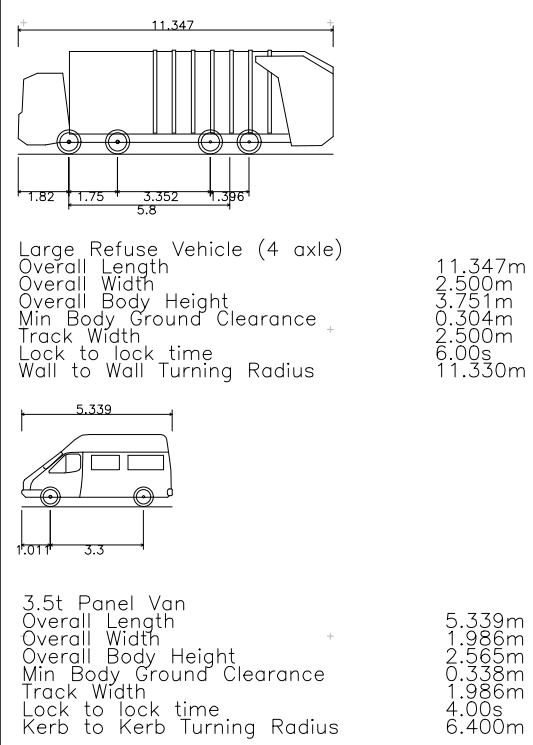

LARGE REFUSE LEFT TURN IN NORTHBOUND

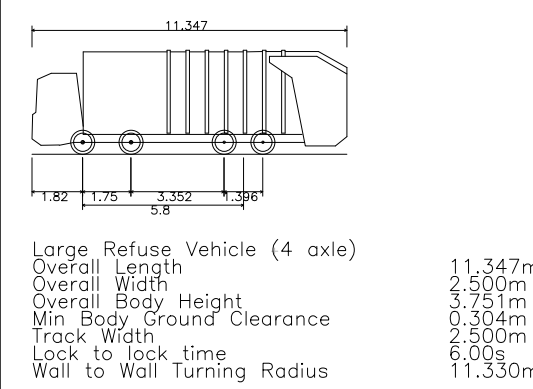

VISIBILITY ASSESSMENT

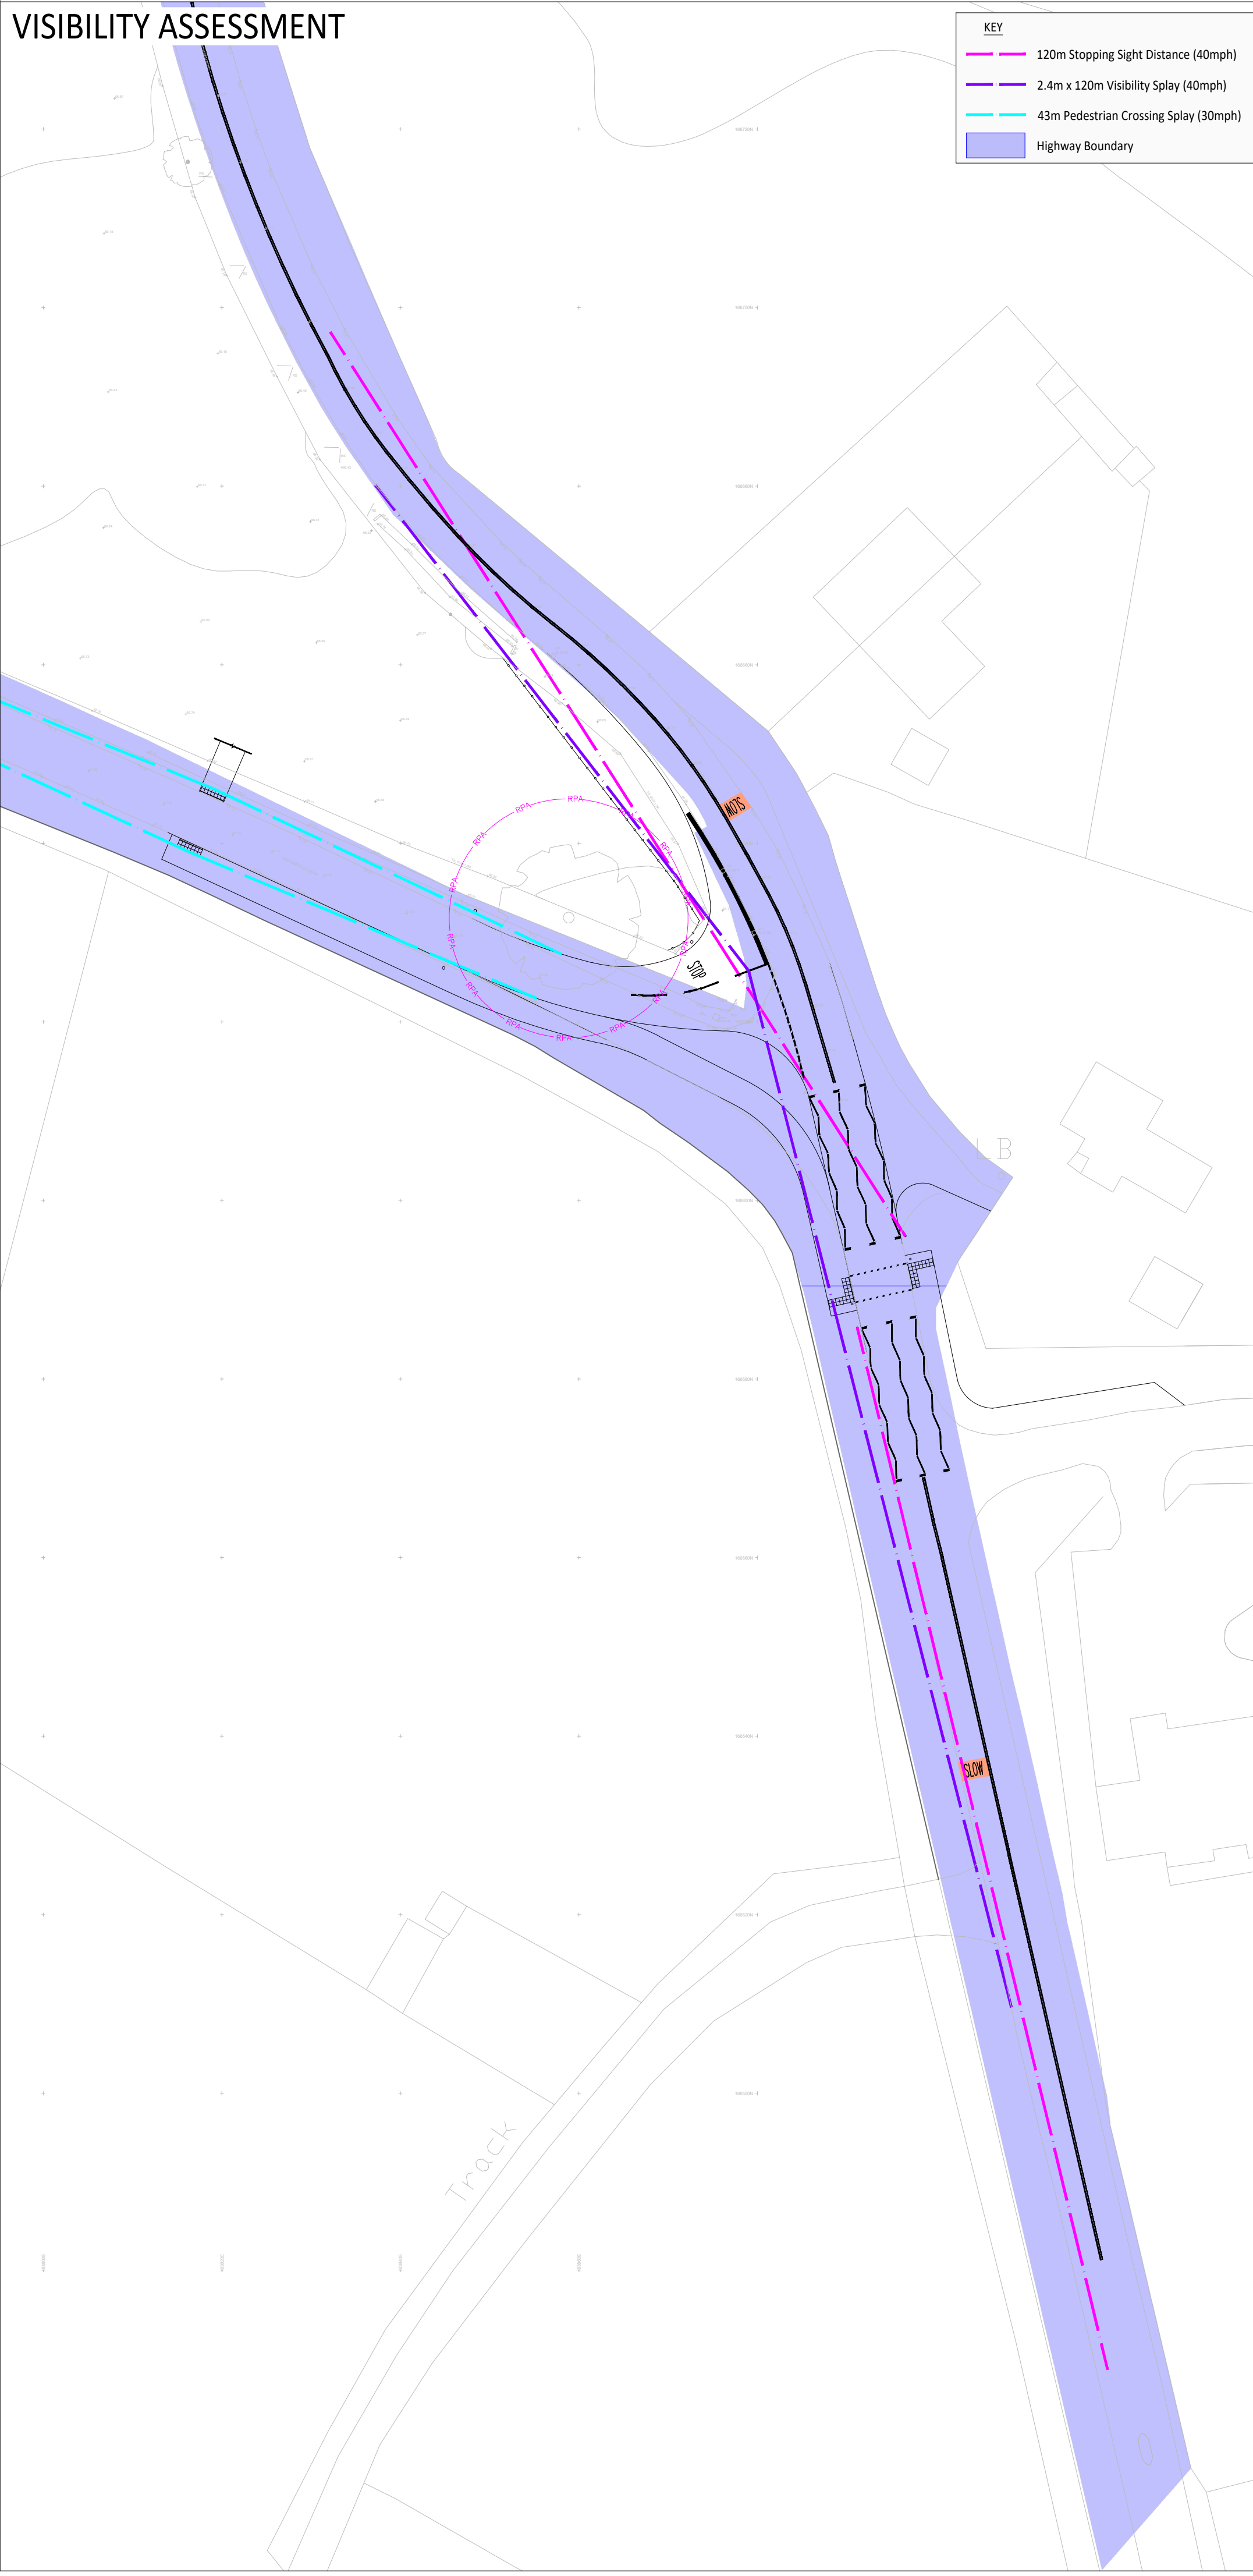

PROPOSED SCHEME

