


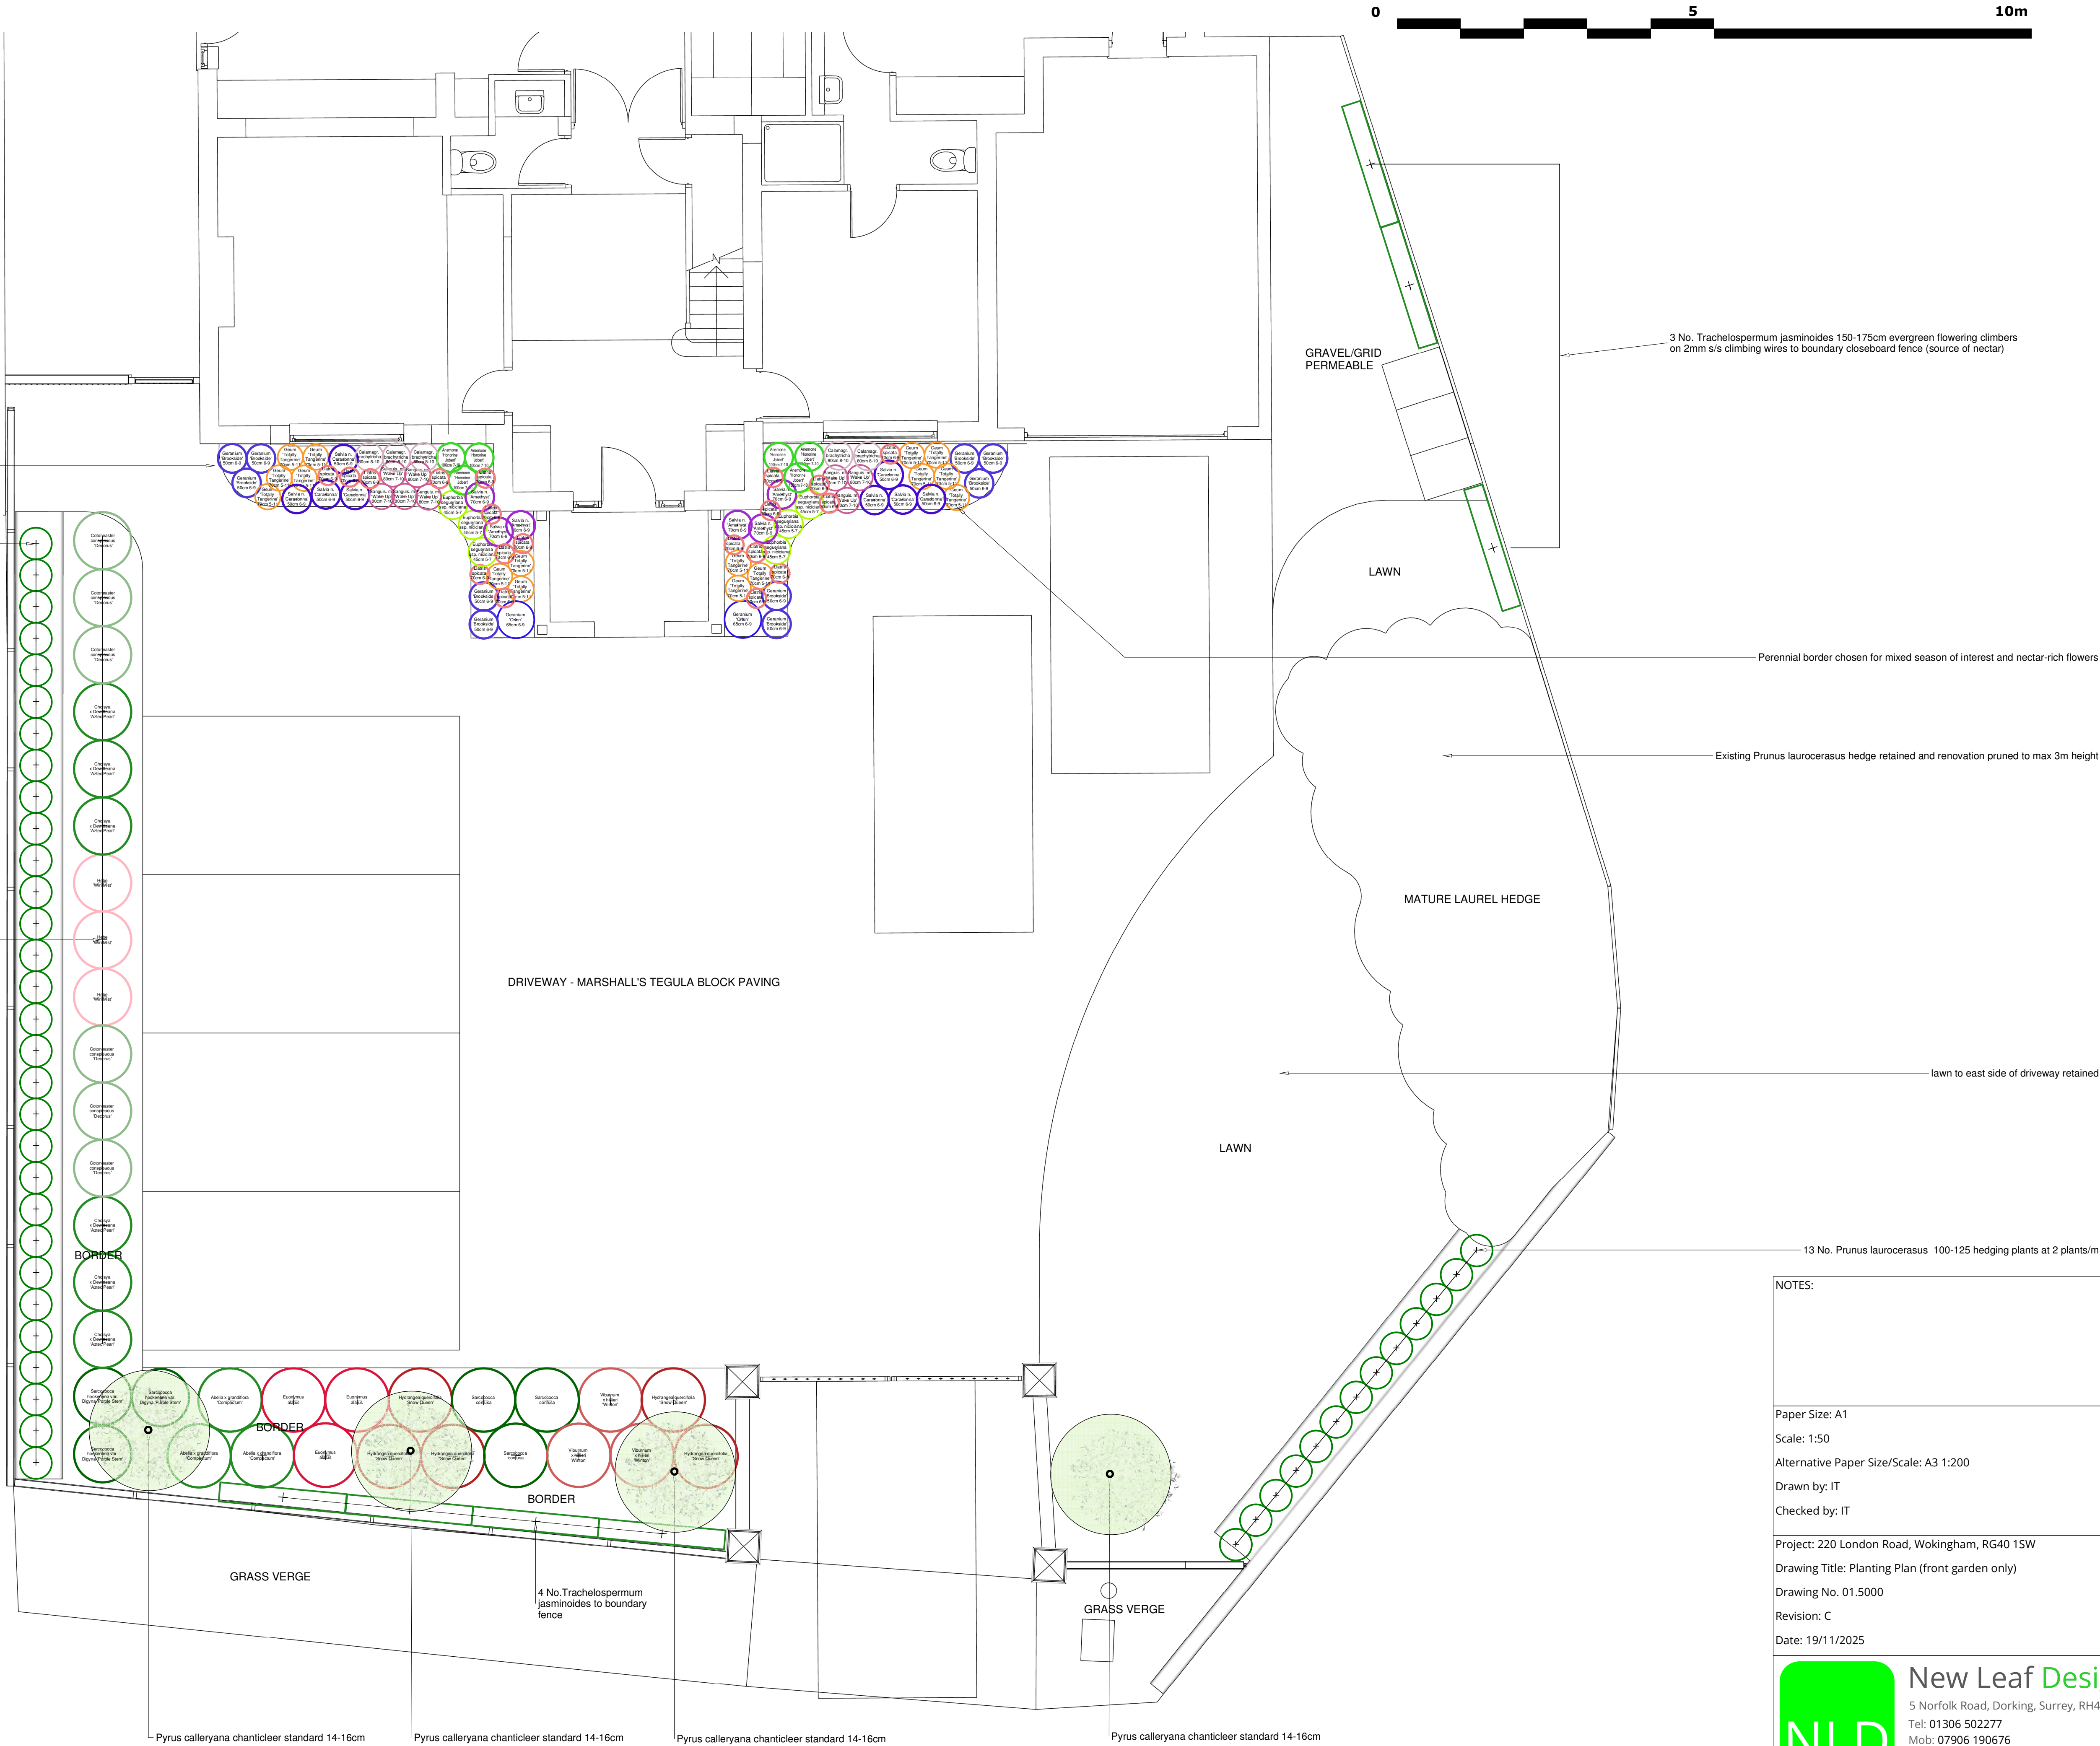

NOTES:

Paper Size: A1
Scale: 1:50
Alternative Paper Size/Scale: A3 1:200
Drawn by: IT
Checked by: IT

Project: 220 London Road, Wokingham, RG40 1SW
Drawing Title: Planting Plan (front garden only)
Drawing No. 01.5000
Revision: C
Date: 19/11/2025