


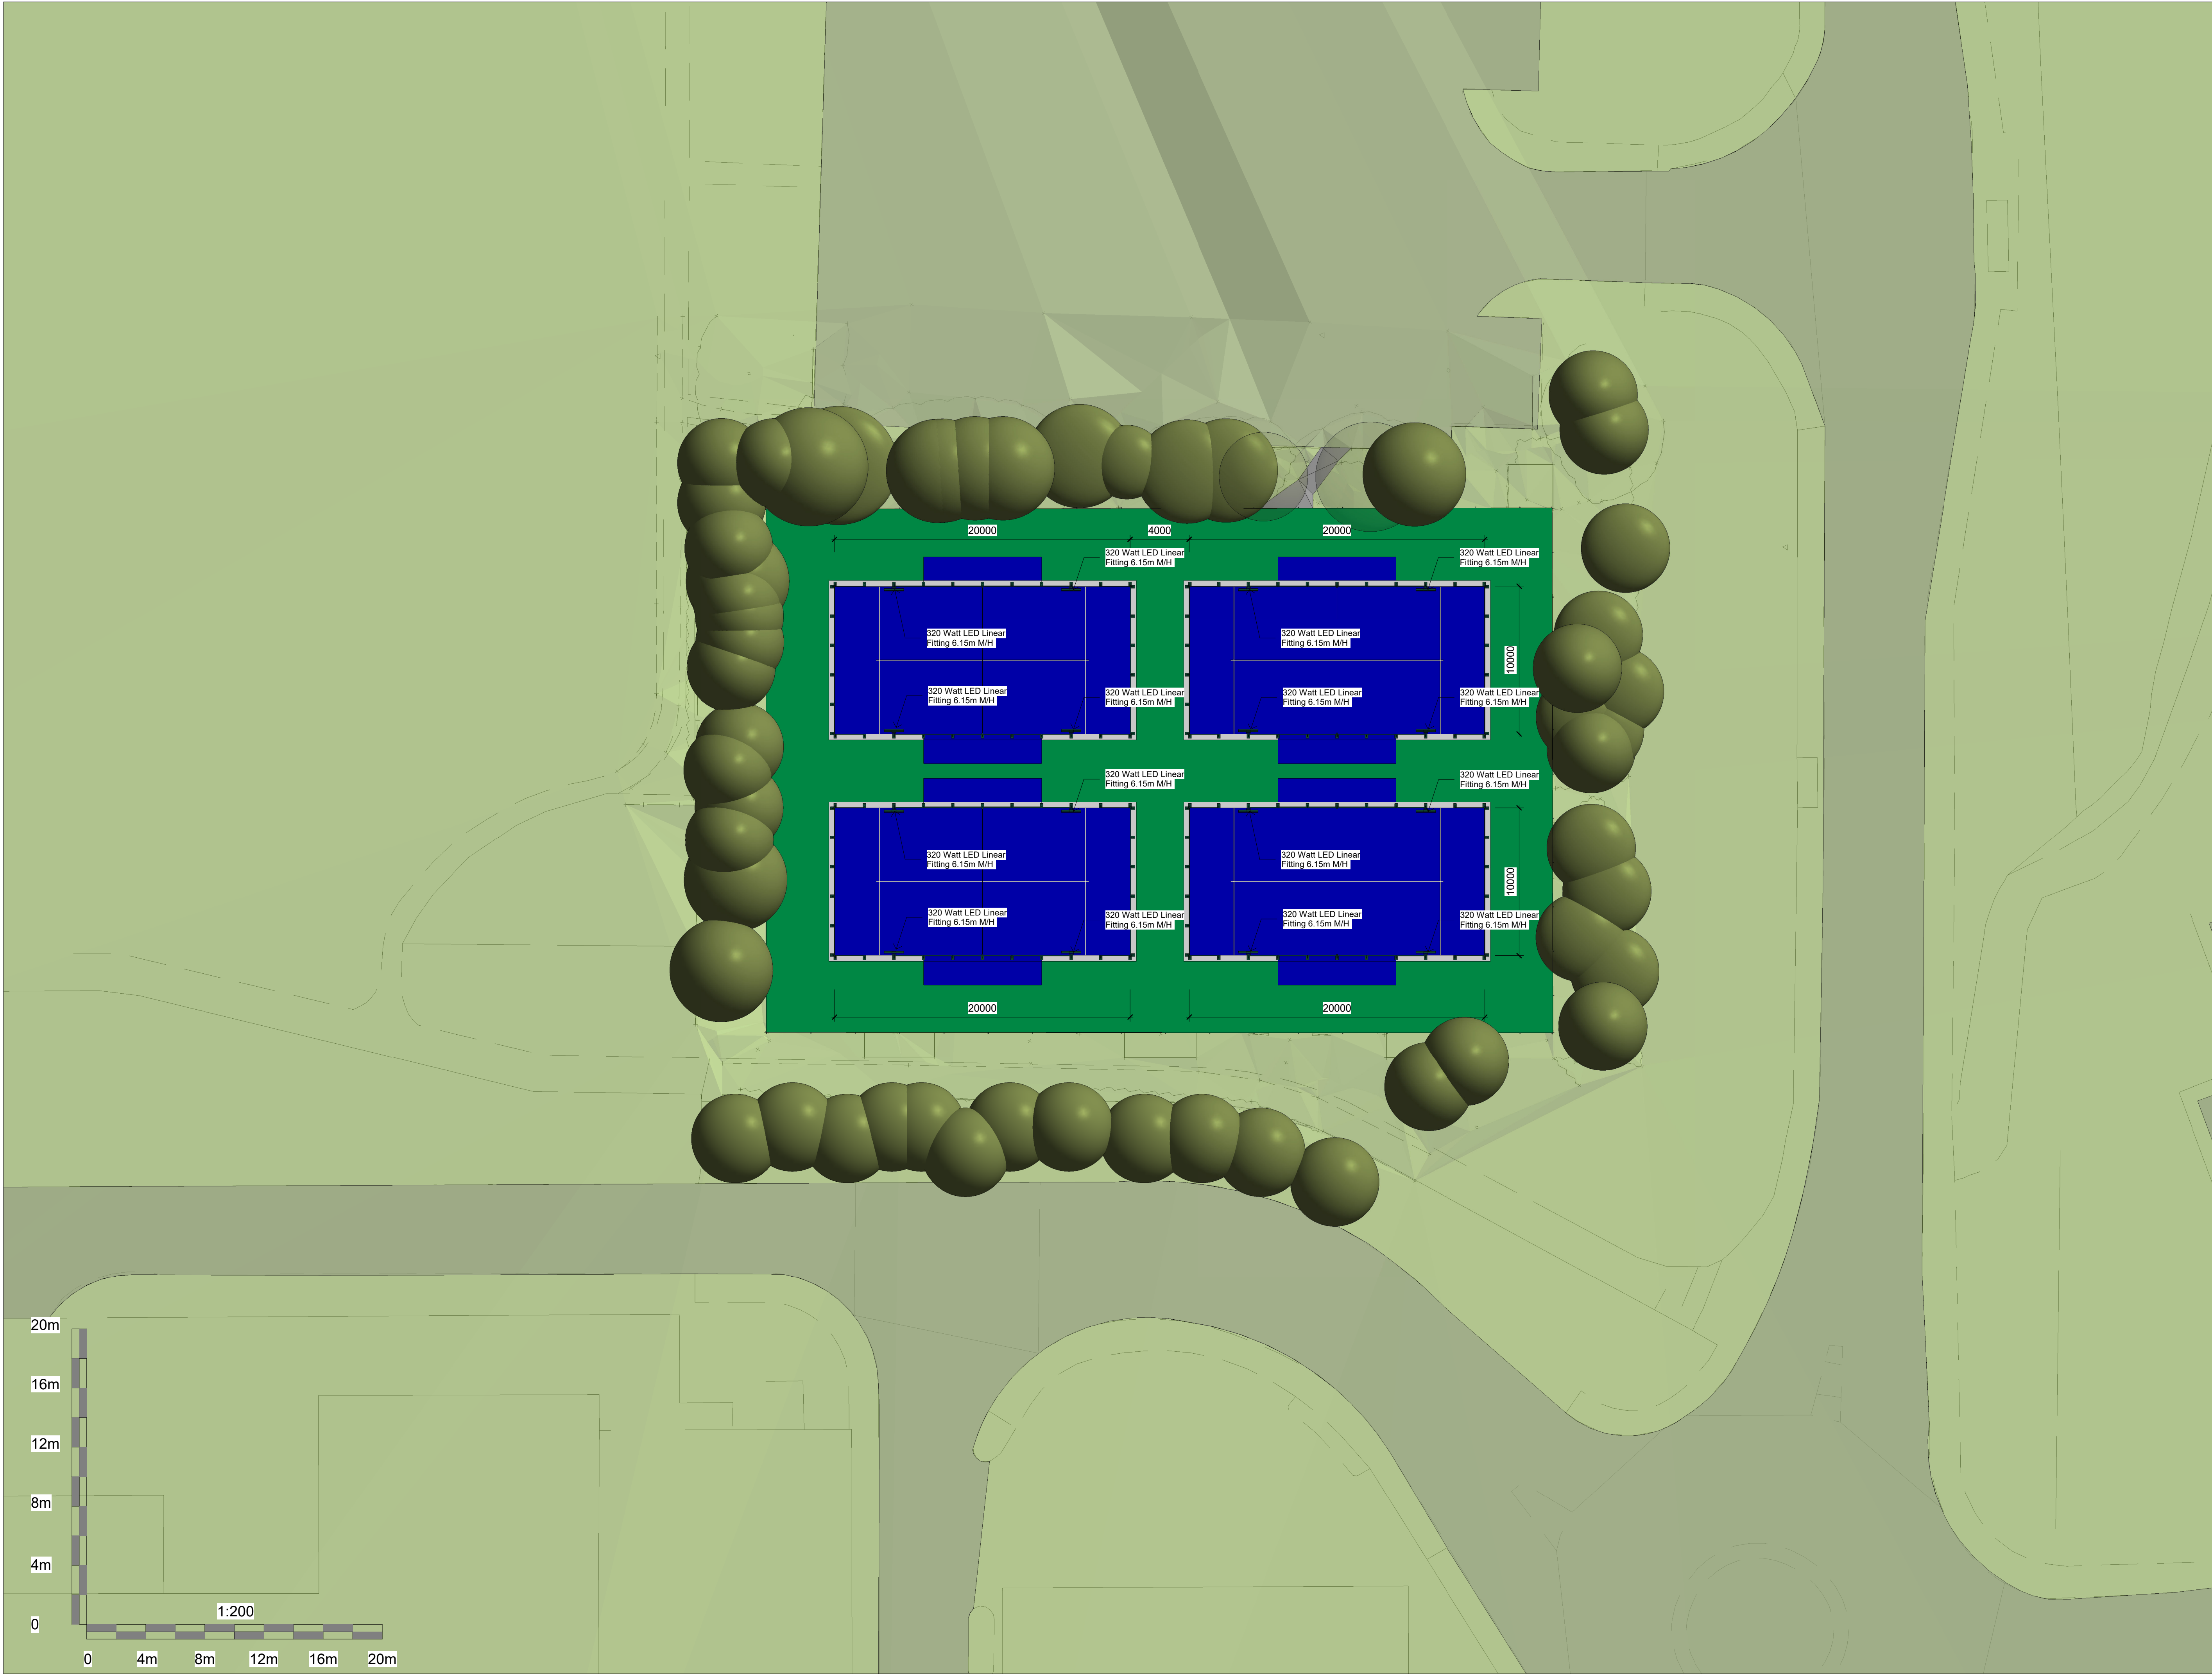

Notes
This is an A1 Drawing at a scale of
1 : 200

Rev	Date	Description
A	30.07.25	Layout
B	01.06.26	Project Scope
C	27.07.26	Pathway

SITE LOCATION
Loddon Valley Leisure Centre
Rushey Way
Lower Earley
BERKSHIRE, RG6 4GD.

PROJECT
Four Floodlit Padel Courts

CLIENT
Places Leisure Limited

DRAWING TITLE
Proposed Layout

S.F.P.D. SPORTSFACILITY
PLANNING&DESIGNLTD

39 Hemwood Road, Windsor, Berkshire, SL4 4YX
Telephone: (01753) 850123, Mob: 07770 366299
Email: office@sfpd.co.uk

CONSULTANCY SERVICES

DRAWN BY L.West	CHECKED BY S.F.P.D.
SCALE 1 : 200	DATE 30.07.25
DRAWING NUMBER 2023 CAS 051 02 014 C	REVISION NO. C