


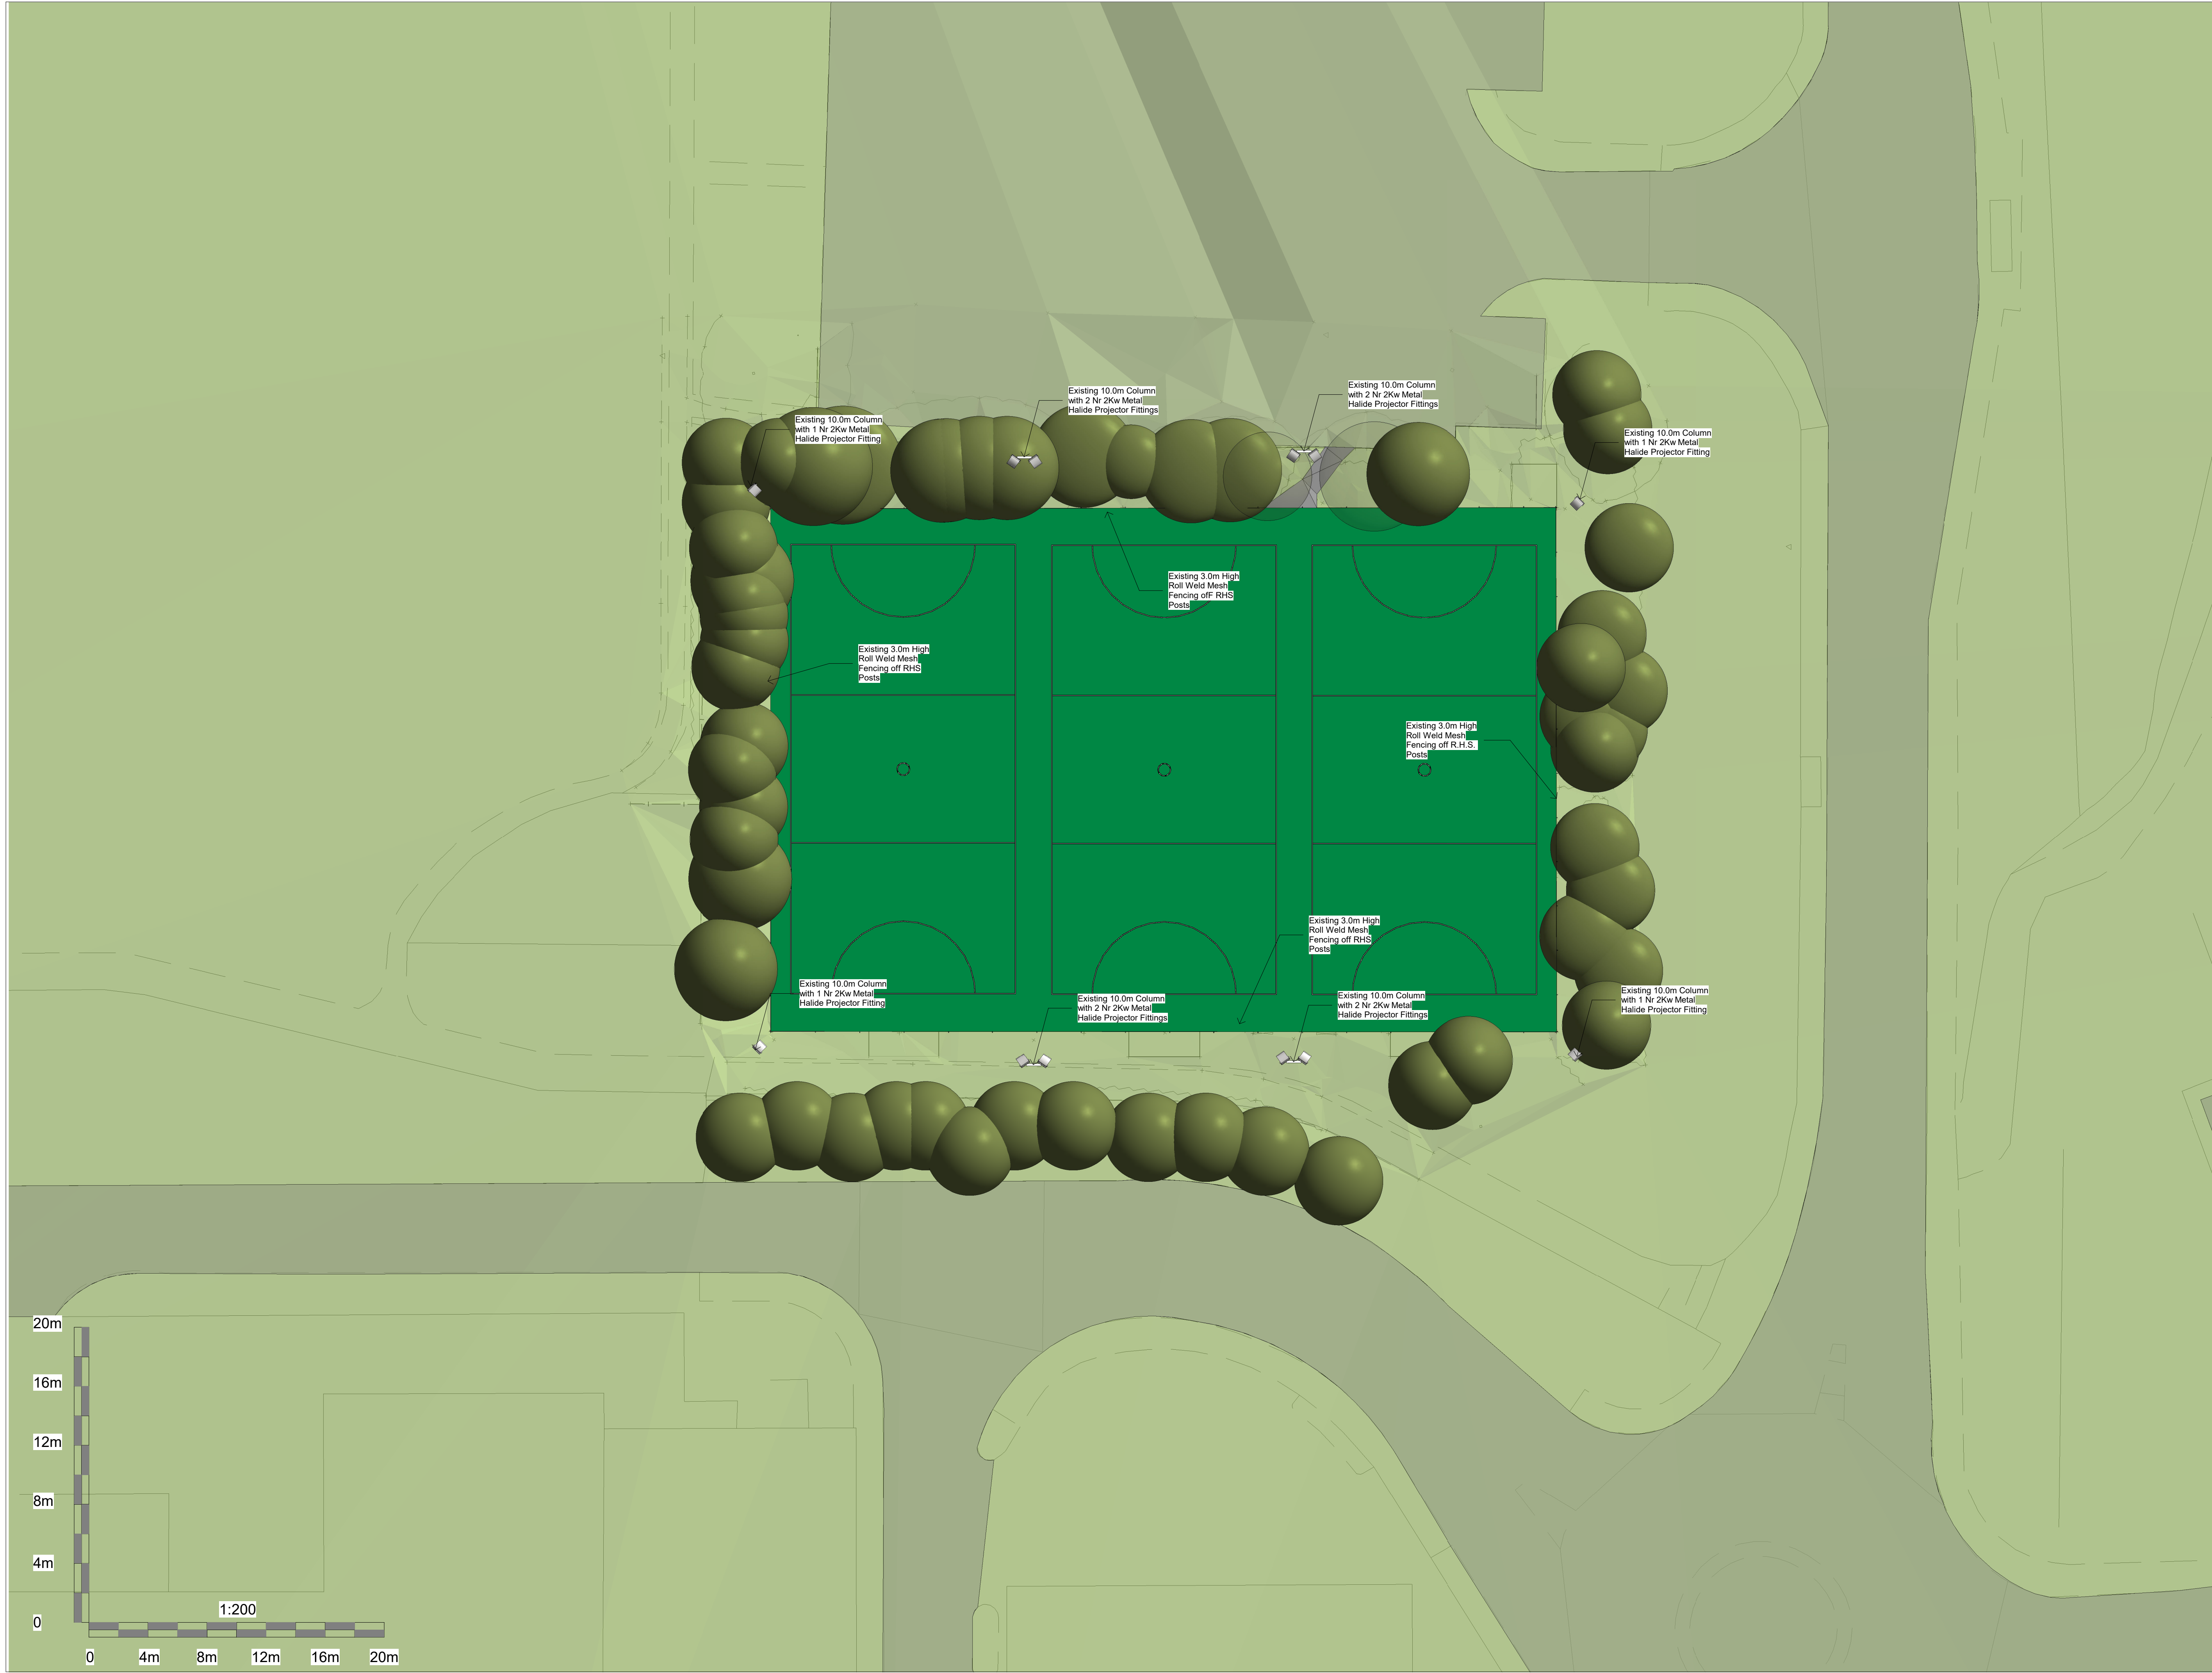

Notes
This is an A1 Drawing at a scale of
1 : 200

Rev	Date	Description
A	30.07.25	Layout
B	01.06.26	Project Scope
C	17.07.26	Pathway

SITE LOCATION
Loddon Valley Leisure Centre
Rushey Way
Lower Earley
BERKSHIRE. RG6 4GD.
PROJECT
Four Floodlit Padel Courts
CLIENT
Places Leisure Limited

DRAWING TITLE
Existing Layout

Sf SPORTSFACILITY
Pd PLANNING&DESIGNLTD

39 Hemwood Road, Windsor, Berkshire, SL4 4YX
Telephone: (01753) 850123 Mob: 07770 366299
Email: office@sfpd.co.uk

CONSULTANCY SERVICES

DRAWN BY L. West	CHECKED BY S.F.P.D.
SCALE 1 : 200	DATE 30.07.25
DRAWING NUMBER 2023 CAS 051 02 012 C	REVISION NO. C