
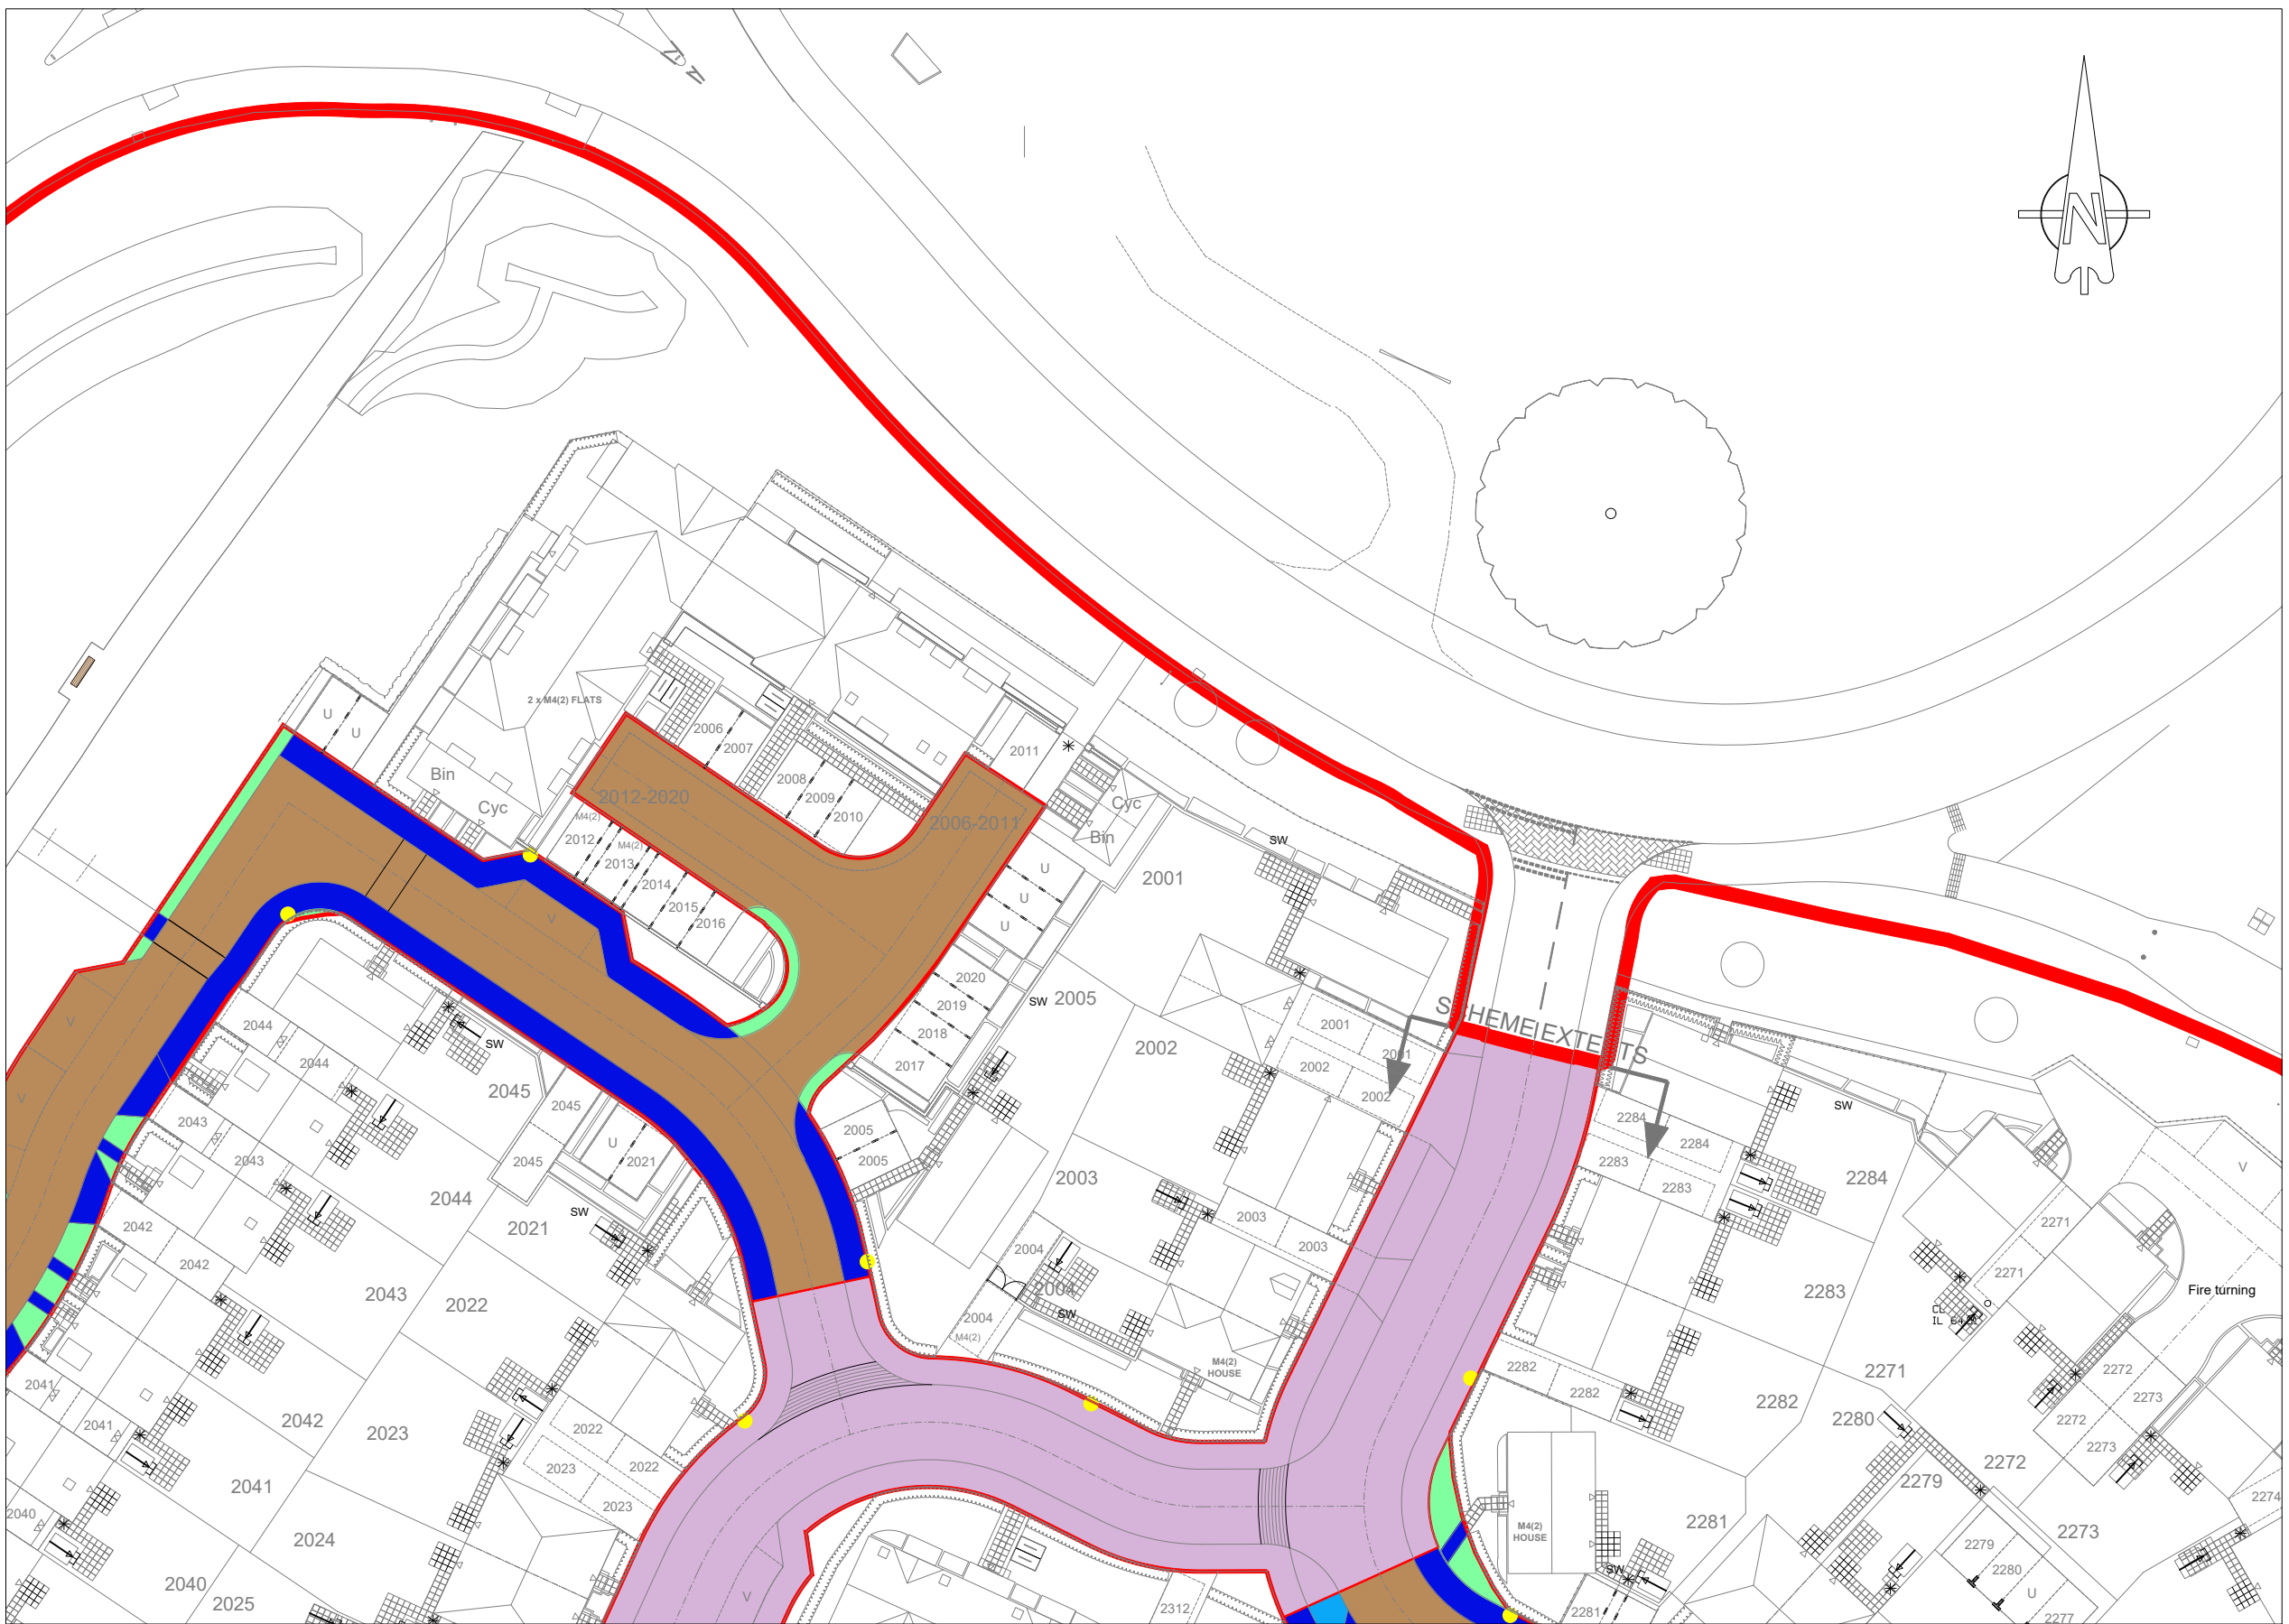


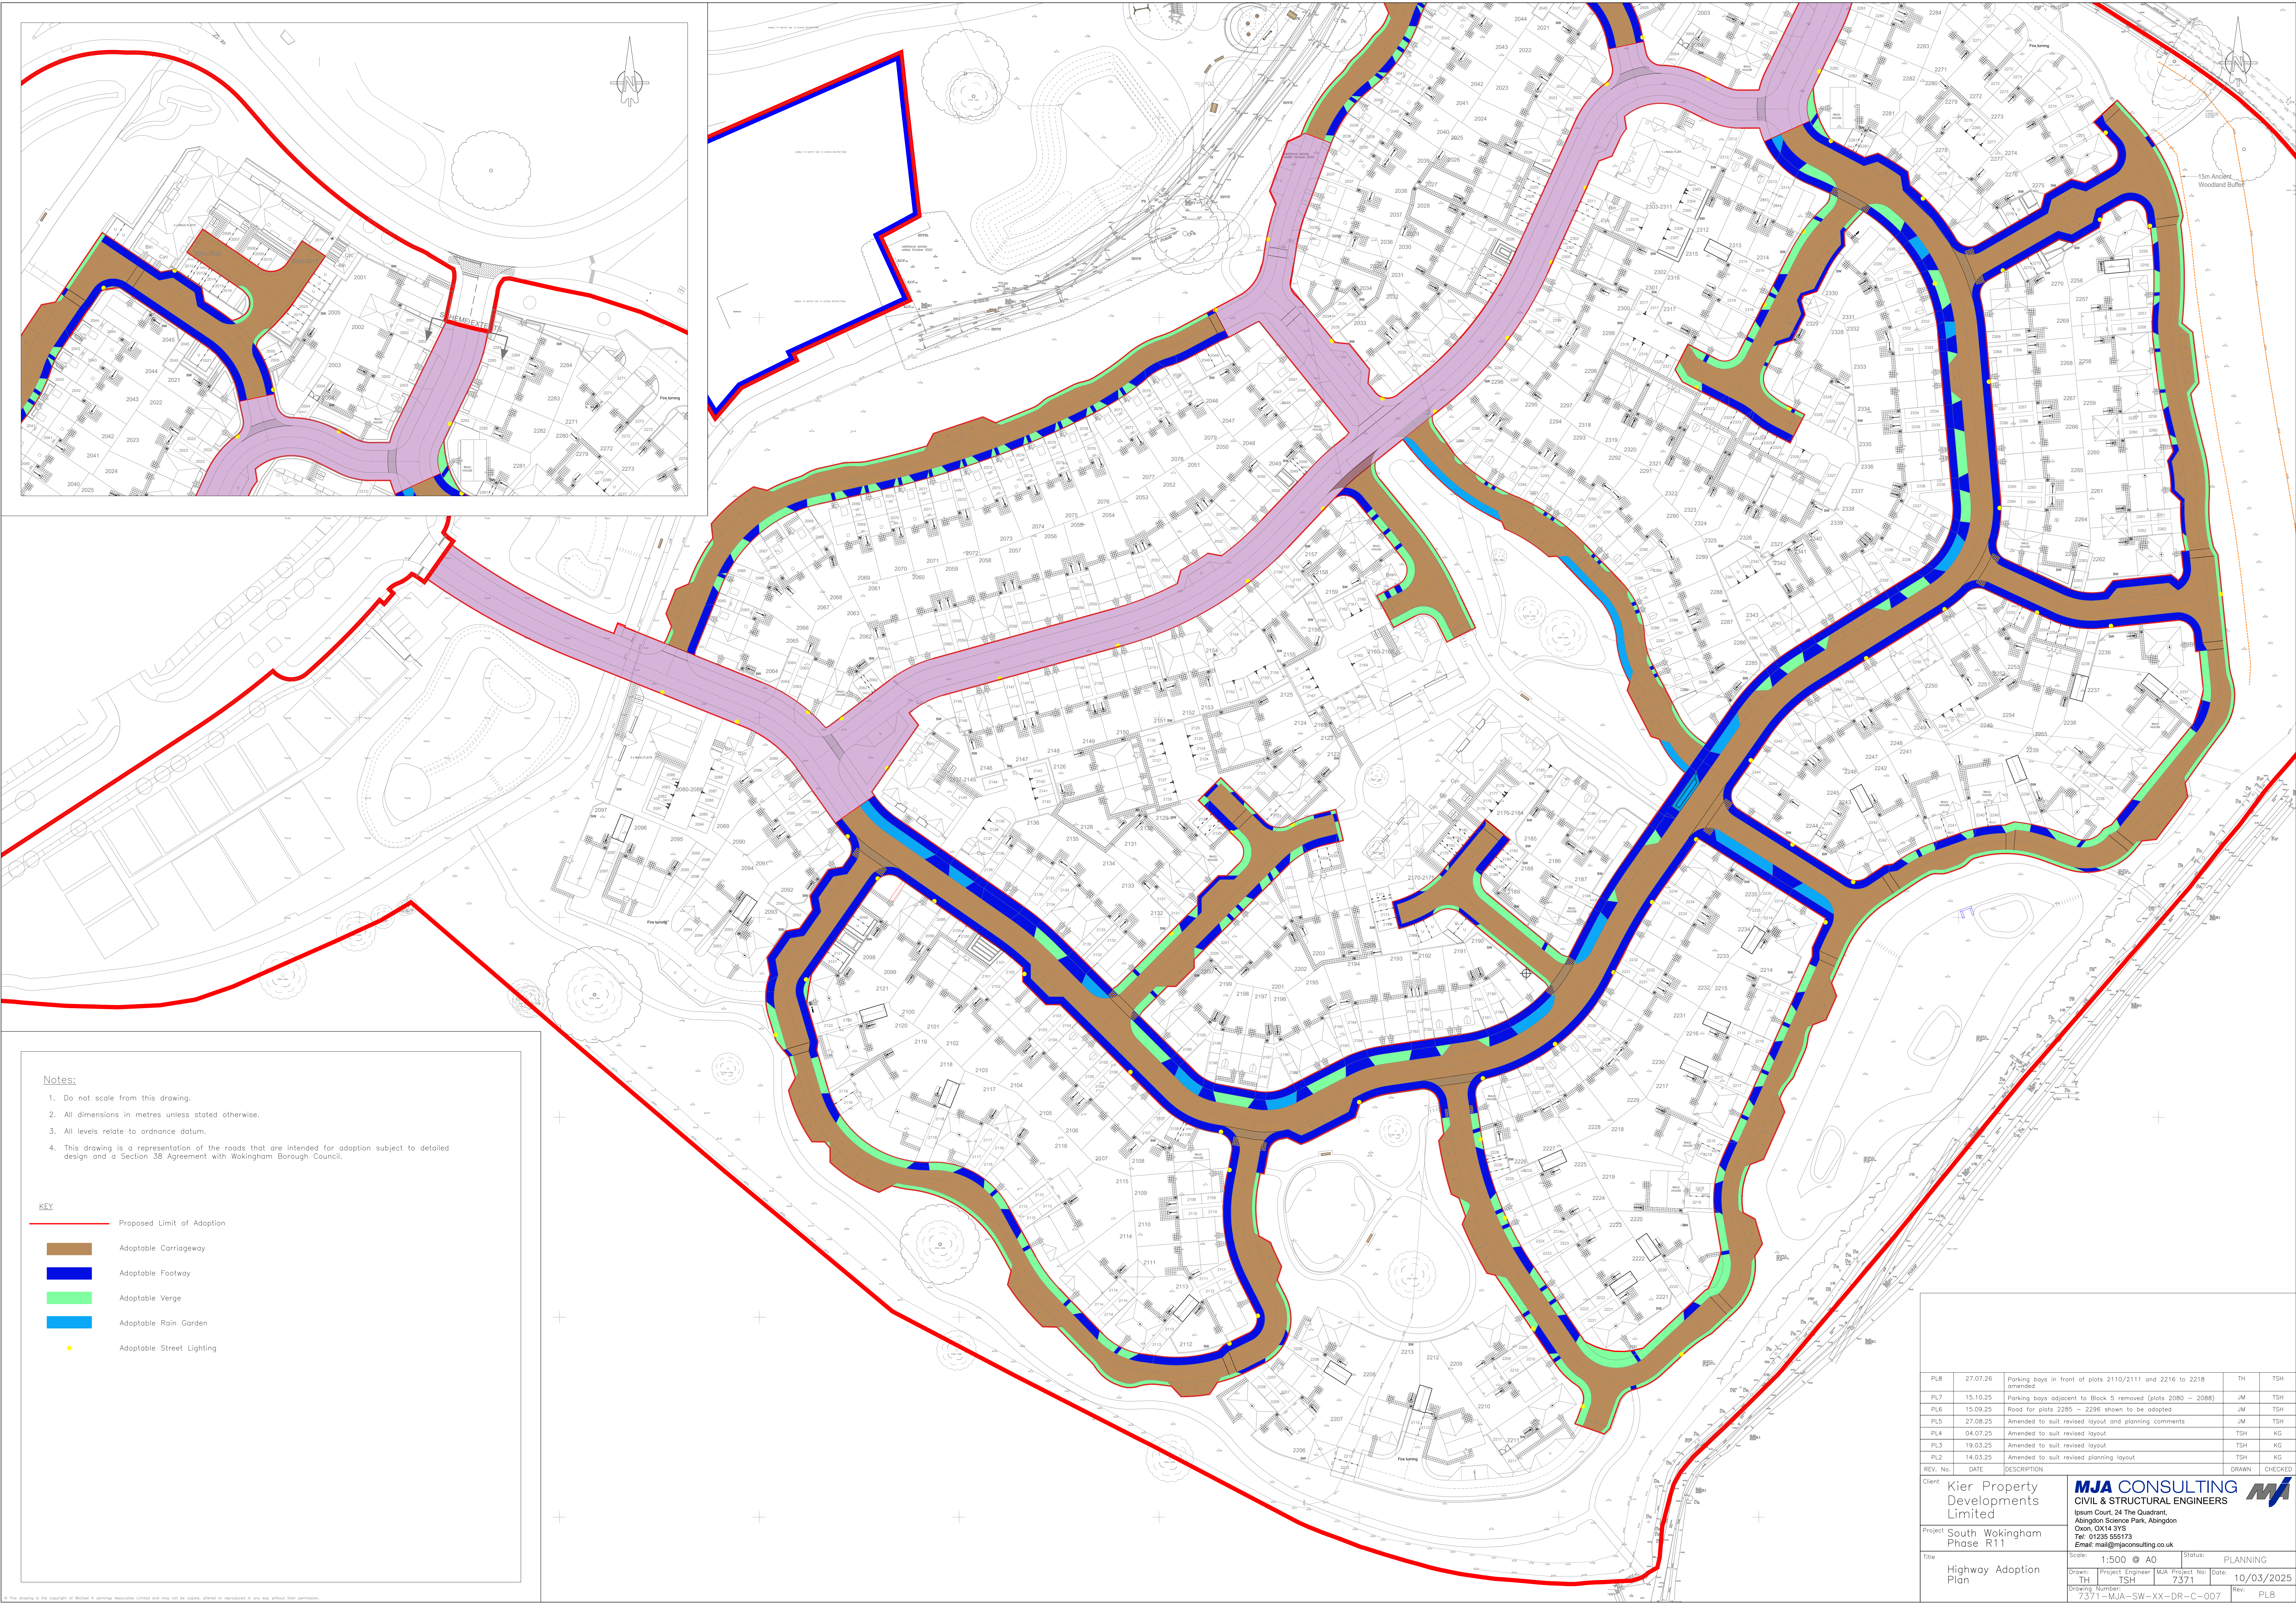

Notes:

1. Do not scale from this drawing.
2. All dimensions in metres unless stated otherwise.
3. All levels relate to ordnance datum.
4. This drawing is a representation of the roads that are intended for adoption subject to detailed design and a Section 38 Agreement with Wokingham Borough Council.

KEY

- Proposed Limit of Adoption
- Adoptable Carriageway
- Adoptable Footway
- Adoptable Verge
- Adoptable Rain Garden
- Adoptable Street Lighting

PL8	27.07.26	Parking bays in front of plots 2110/2111 and 2216 to 2218 amended	TH	TSH
PL7	15.10.25	Parking bays adjacent to Block 5 removed (plots 2080 - 2088)	JM	TSH
PL6	15.09.25	Road for plots 2285 - 2296 shown to be adopted	JM	TSH
PL5	27.08.25	Amended to suit revised layout and planning comments	JM	TSH
PL4	04.07.25	Amended to suit revised layout	TSH	KG
PL3	19.03.25	Amended to suit revised layout	TSH	KG
PL2	14.03.25	Amended to suit revised planning layout	TSH	KG
REV. No.	DATE	DESCRIPTION	DRAWN	CHECKED
Client: Kier Property Developments Limited				
Project: South Wokingham Phase R11				
Title: Highway Adoption Plan				
Scale: 1:500 @ A0		Status: PLANNING		
Drawn: TH	Project Engineer: TSH	MJA Project No: 7371	Date: 10/03/2025	
Drawing Number: 7371-MJA-SW-XX-DR-C-007			Rev: PL8	

MJA CONSULTING
CIVIL & STRUCTURAL ENGINEERS
Ipsium Court, 24 The Quadrant,
Abingdon Science Park, Abingdon
Oxon, OX14 3YB
Tel: 01235 555173
Email: mail@mjaconsulting.co.uk