

GENERAL NOTES:

1. Do not scale.
2. This drawing is to be read in conjunction with and checked against all other drawings, Engineering details, Specification and any structural, Geotechnical or other specialist document provided.
3. The proposed works on this drawing could impact on existing services/ statutory undertakers apparatus, therefore the contractor should check the position of existing services on site prior to starting work.
4. Any anomaly or contradiction between any of the above is to be reported to the Engineer.

KEY

diagram number	length	gap	width	Proposed Road Marking Details to
				TSRGD 2022

E	07.24	LAYOUT UPDATED	CLL	RF
D	10.25	LAYOUT UPDATED	JJS	RF
C	09.24	LAYOUT UPDATED	CLL	RF
B	07.24	Layout Updated	JJS	RF
A	03.24	First Issue	JJS	RF

Rev	Date	Description	Drawn	Checked
-----	------	-------------	-------	---------



www.ableletchford.co.uk

Client
KIER PROPERTY DEVELOPMENTS LIMITED

Project
**SOUTH WOKINGHAM SDL
PHASE 2B R11 RESERVED
MATTERS APPLICATION**

Title
**ROAD SIGNS AND
MARKINGS PLAN**

Status

Scale
1:500 @ A1


Date
MARCH 2025

Drawn
JJS

Checked
RF

Drawing No.
A389-R11-RM-1201

Revision
E

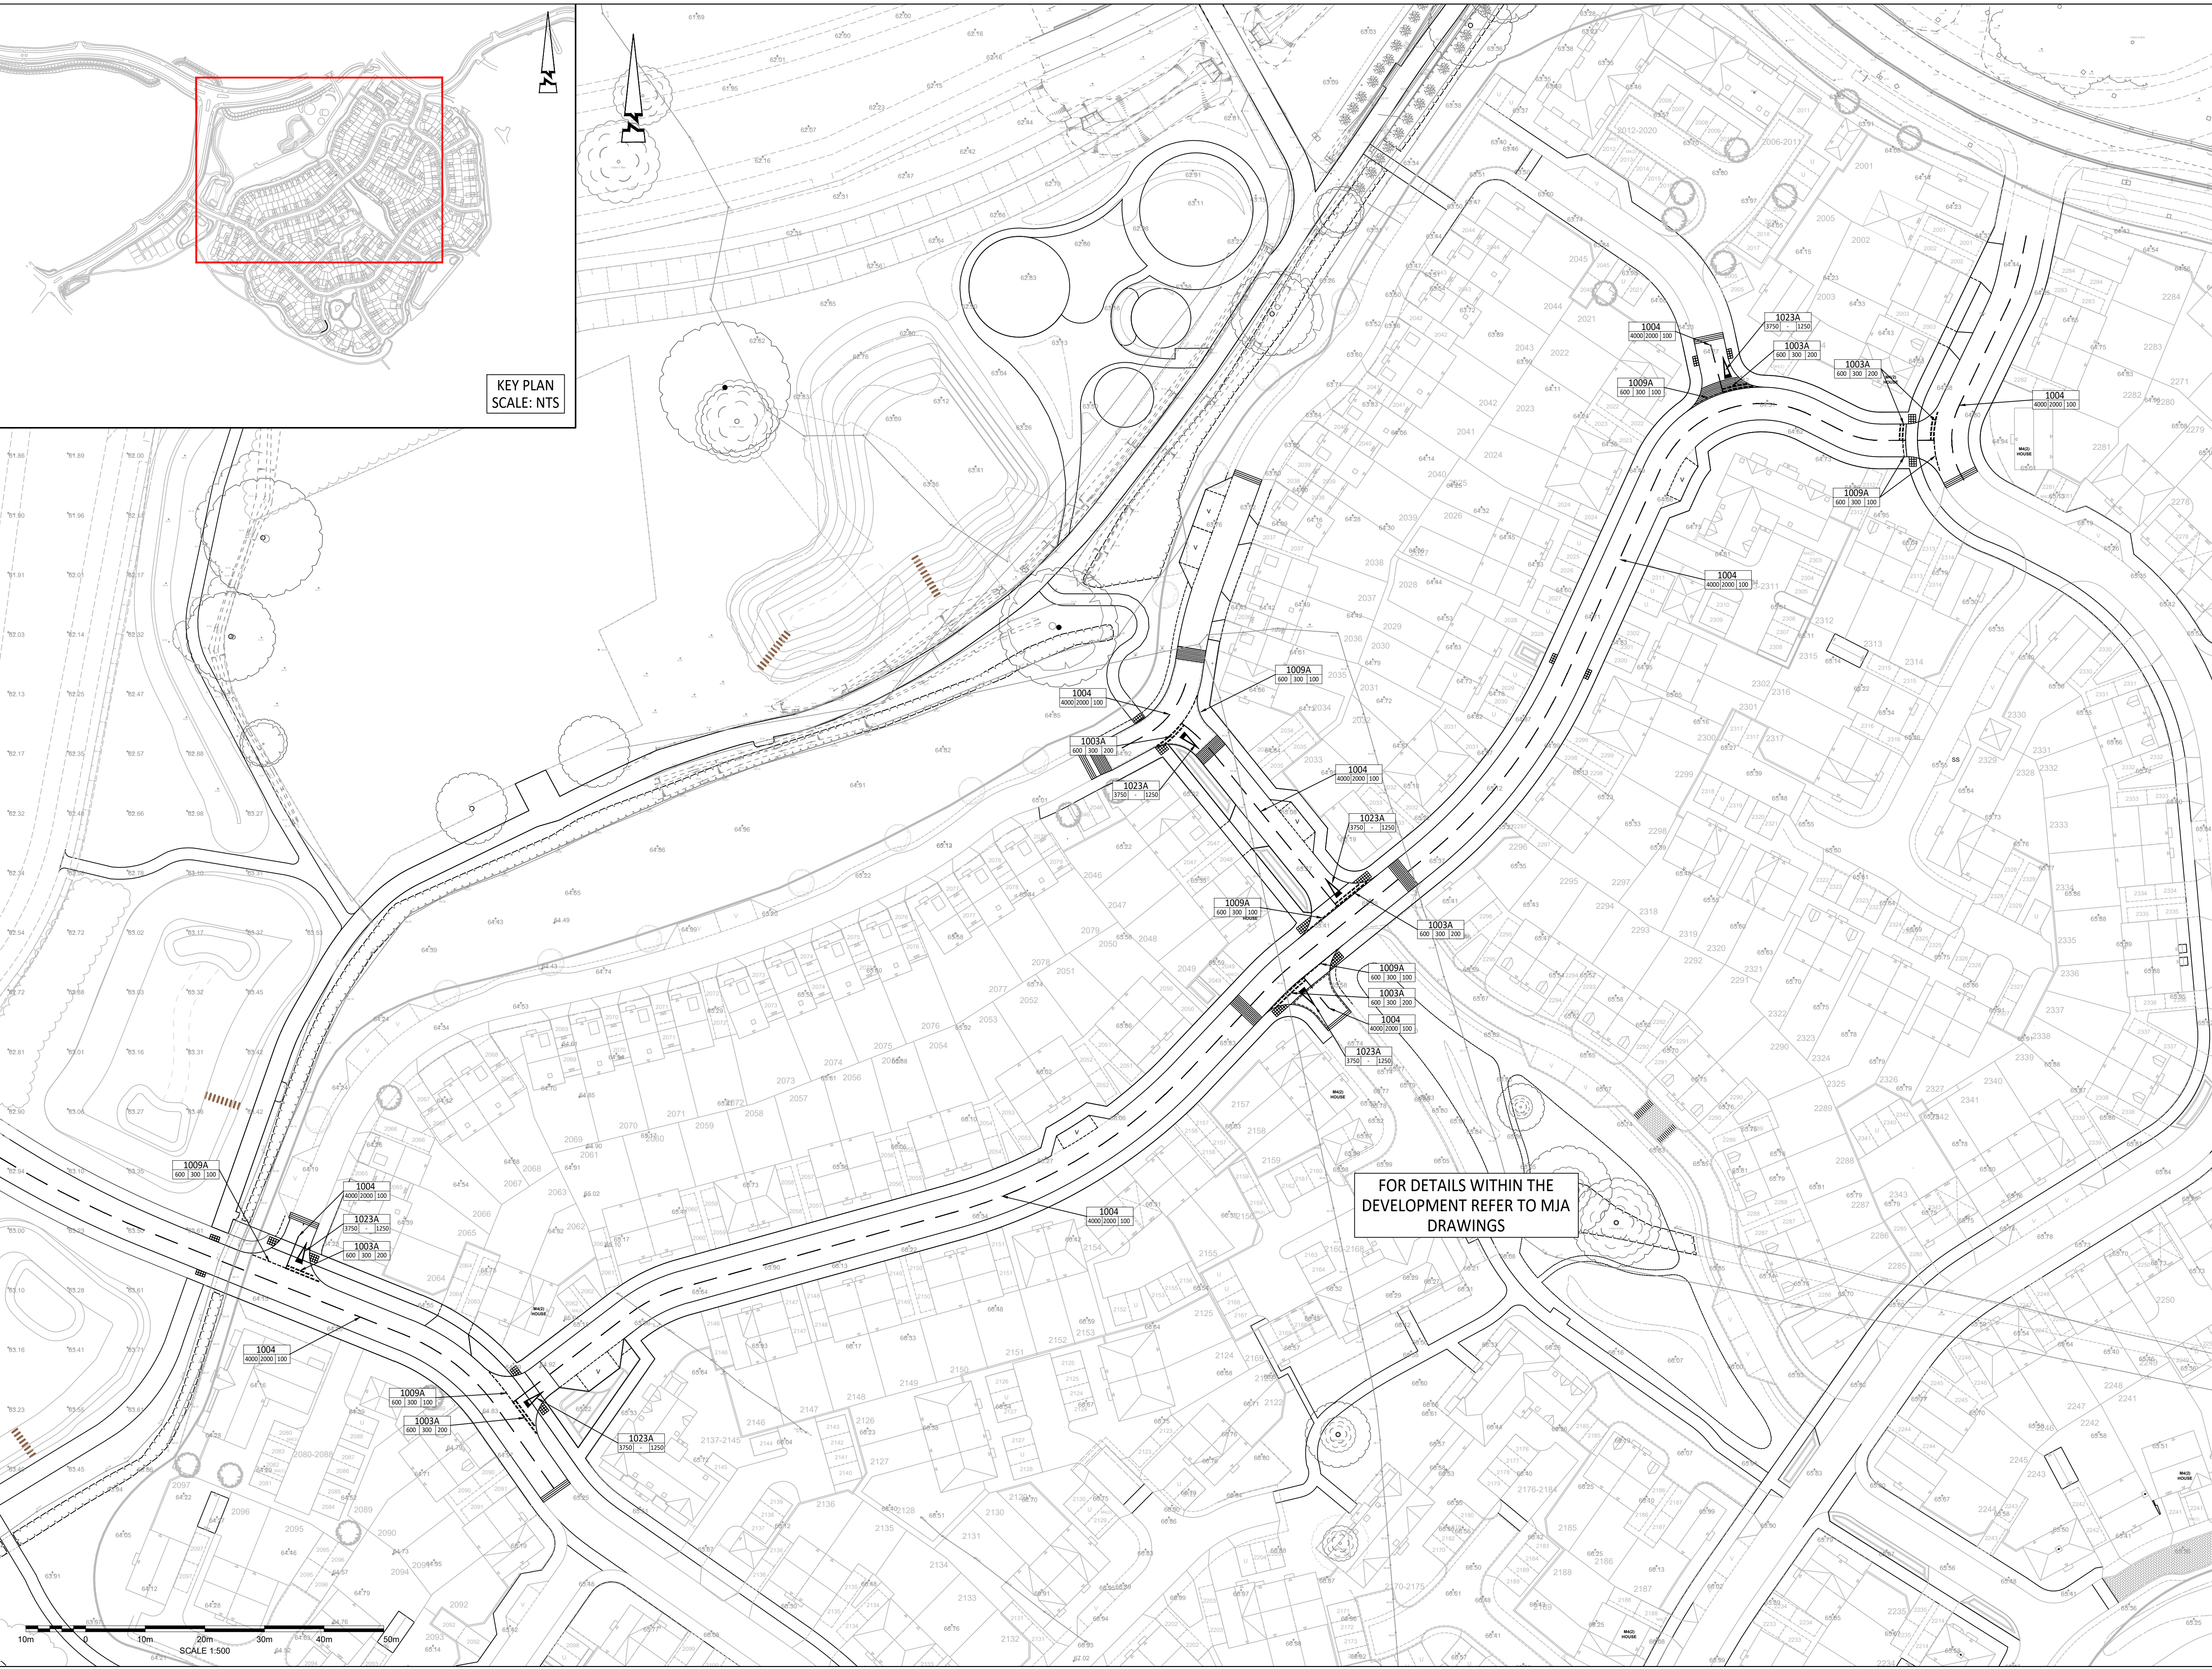

KEY PLAN
SCALE: NTS

FOR DETAILS WITHIN THE
DEVELOPMENT REFER TO MJA
DRAWINGS

10m 0 10m 20m 30m 40m 50m
SCALE 1:500