


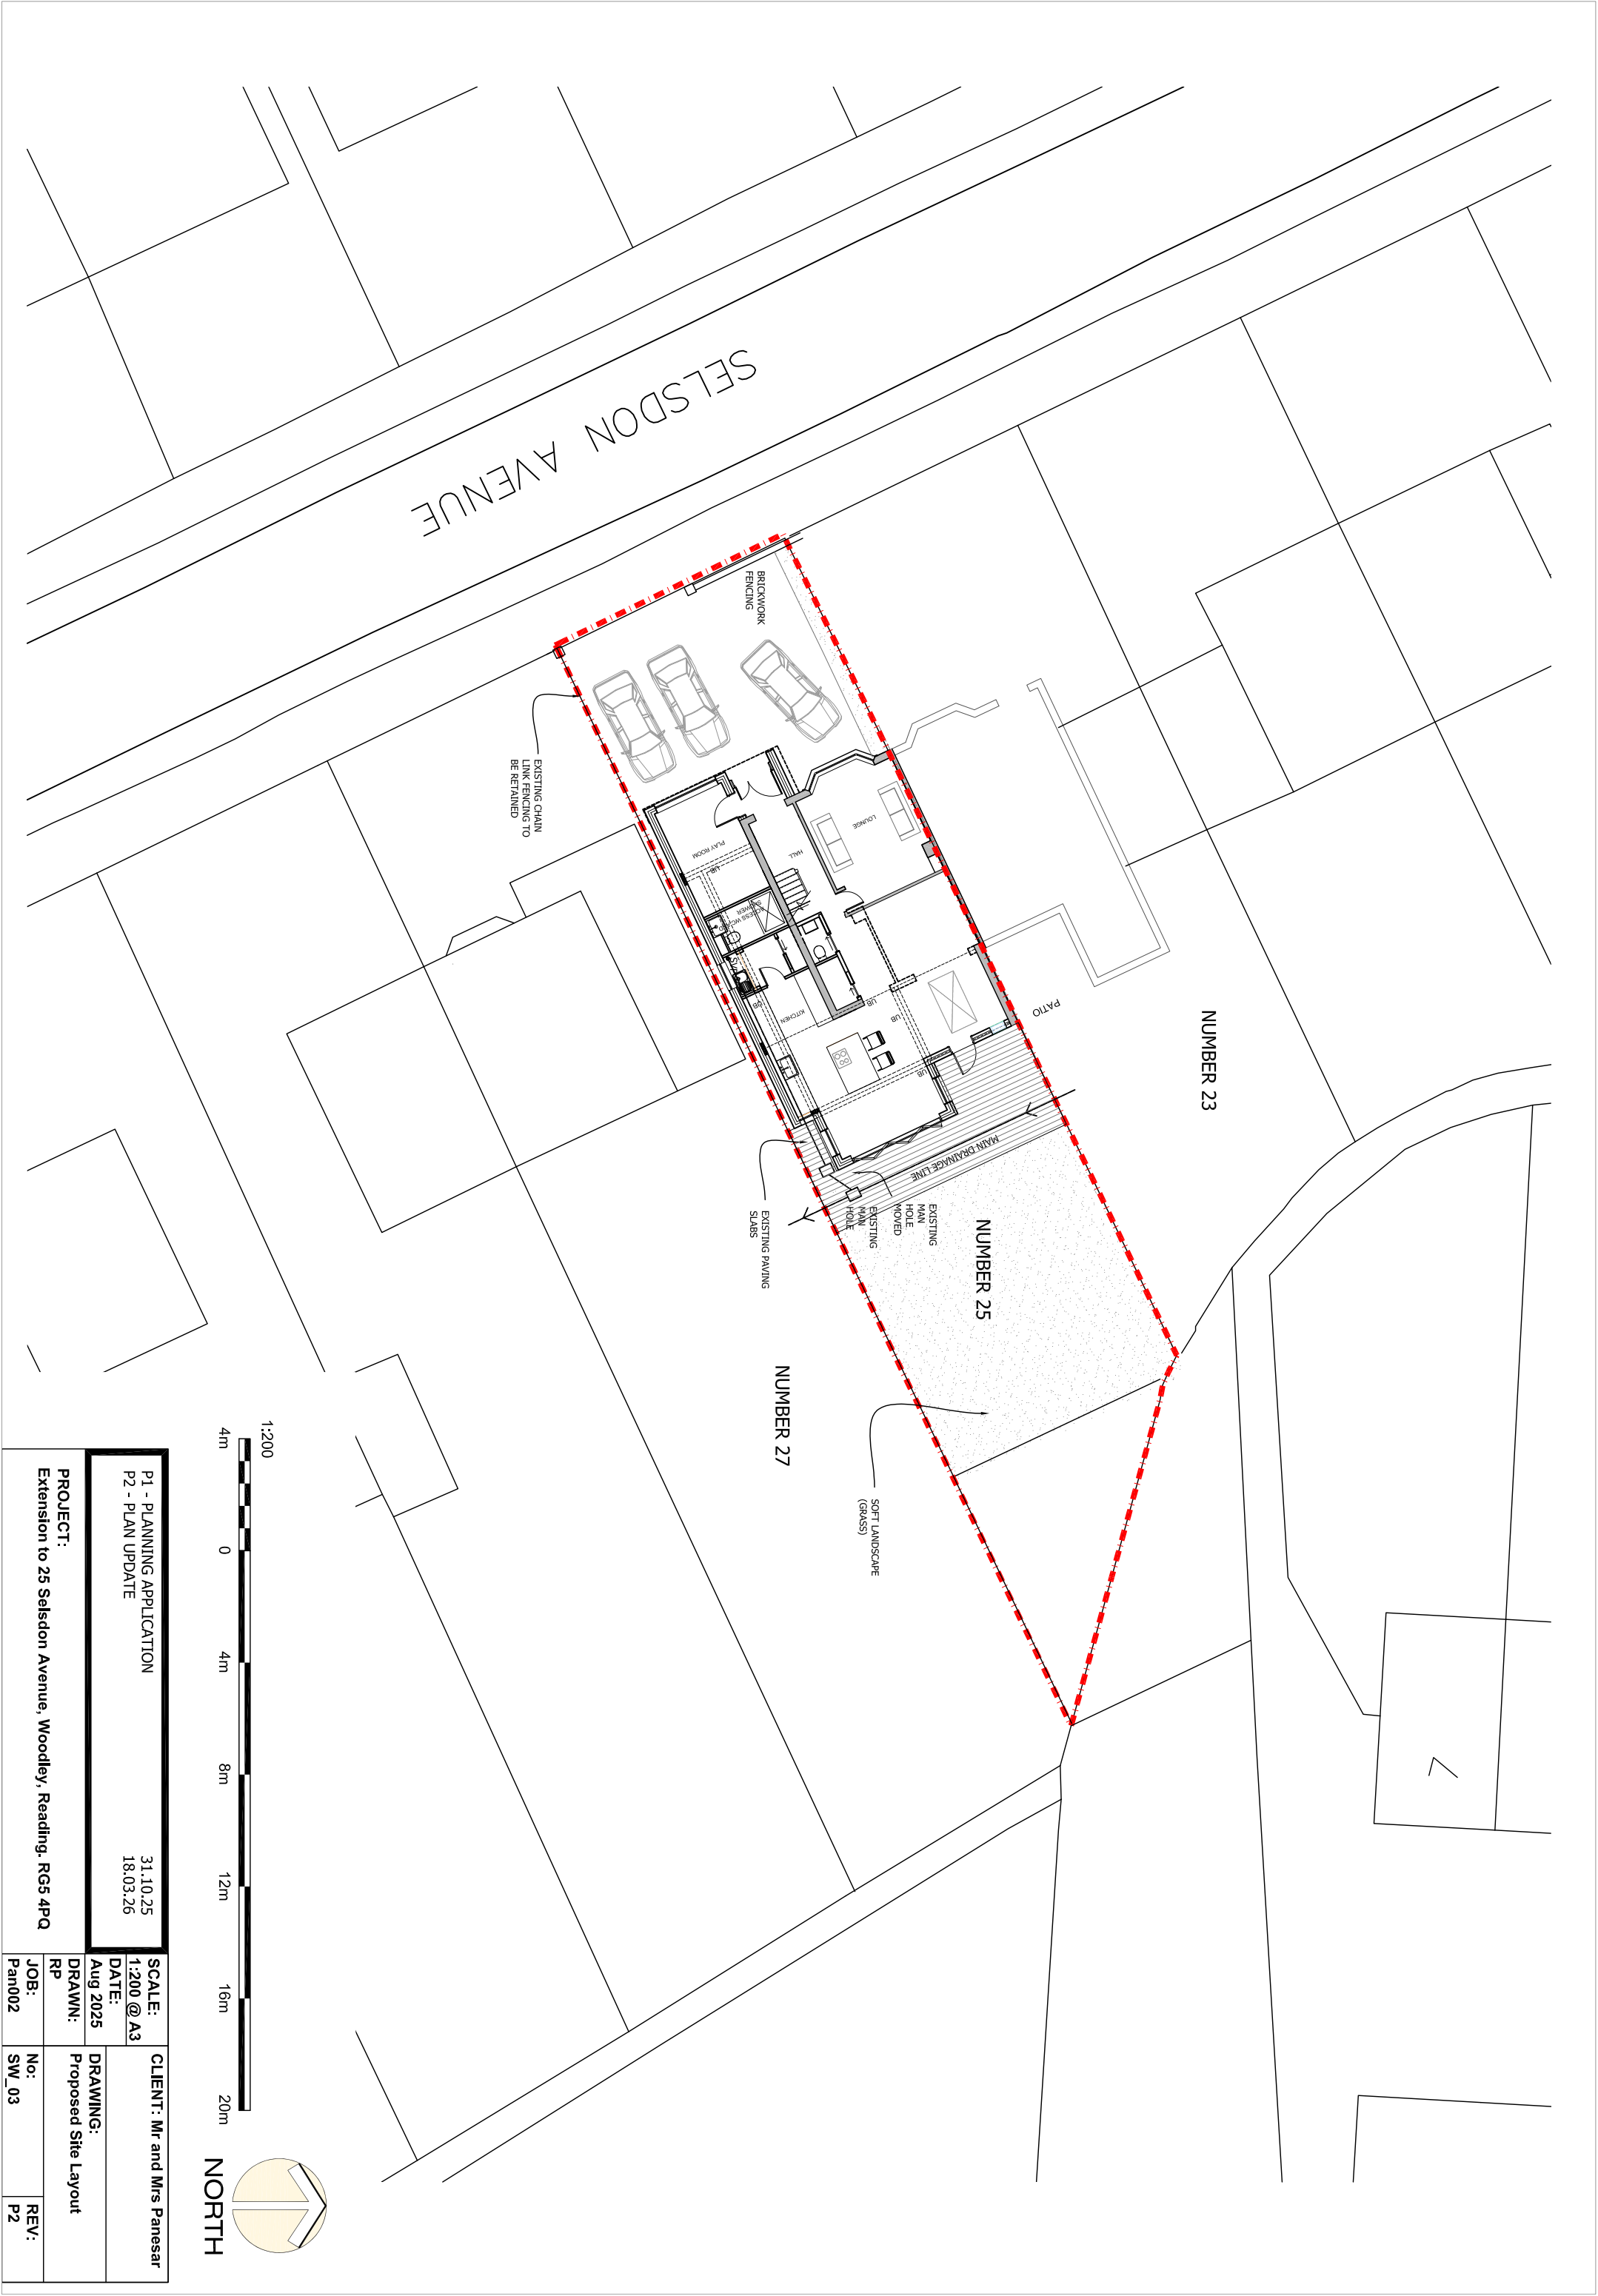

P1 - PLANNING APPLICATION		31.10.25	CLIENT: Mr and Mrs Panesar	
P2 - PLAN UPDATE		18.03.26		
PROJECT:		Aug 2025	DRAWING:	
Extension to 25 Selsdon Avenue, Woodley, Reading. RG5 4PQ		RP	Proposed Site Layout	
JOB:	No:	REV:		
Pan002	SW_03	P2		