


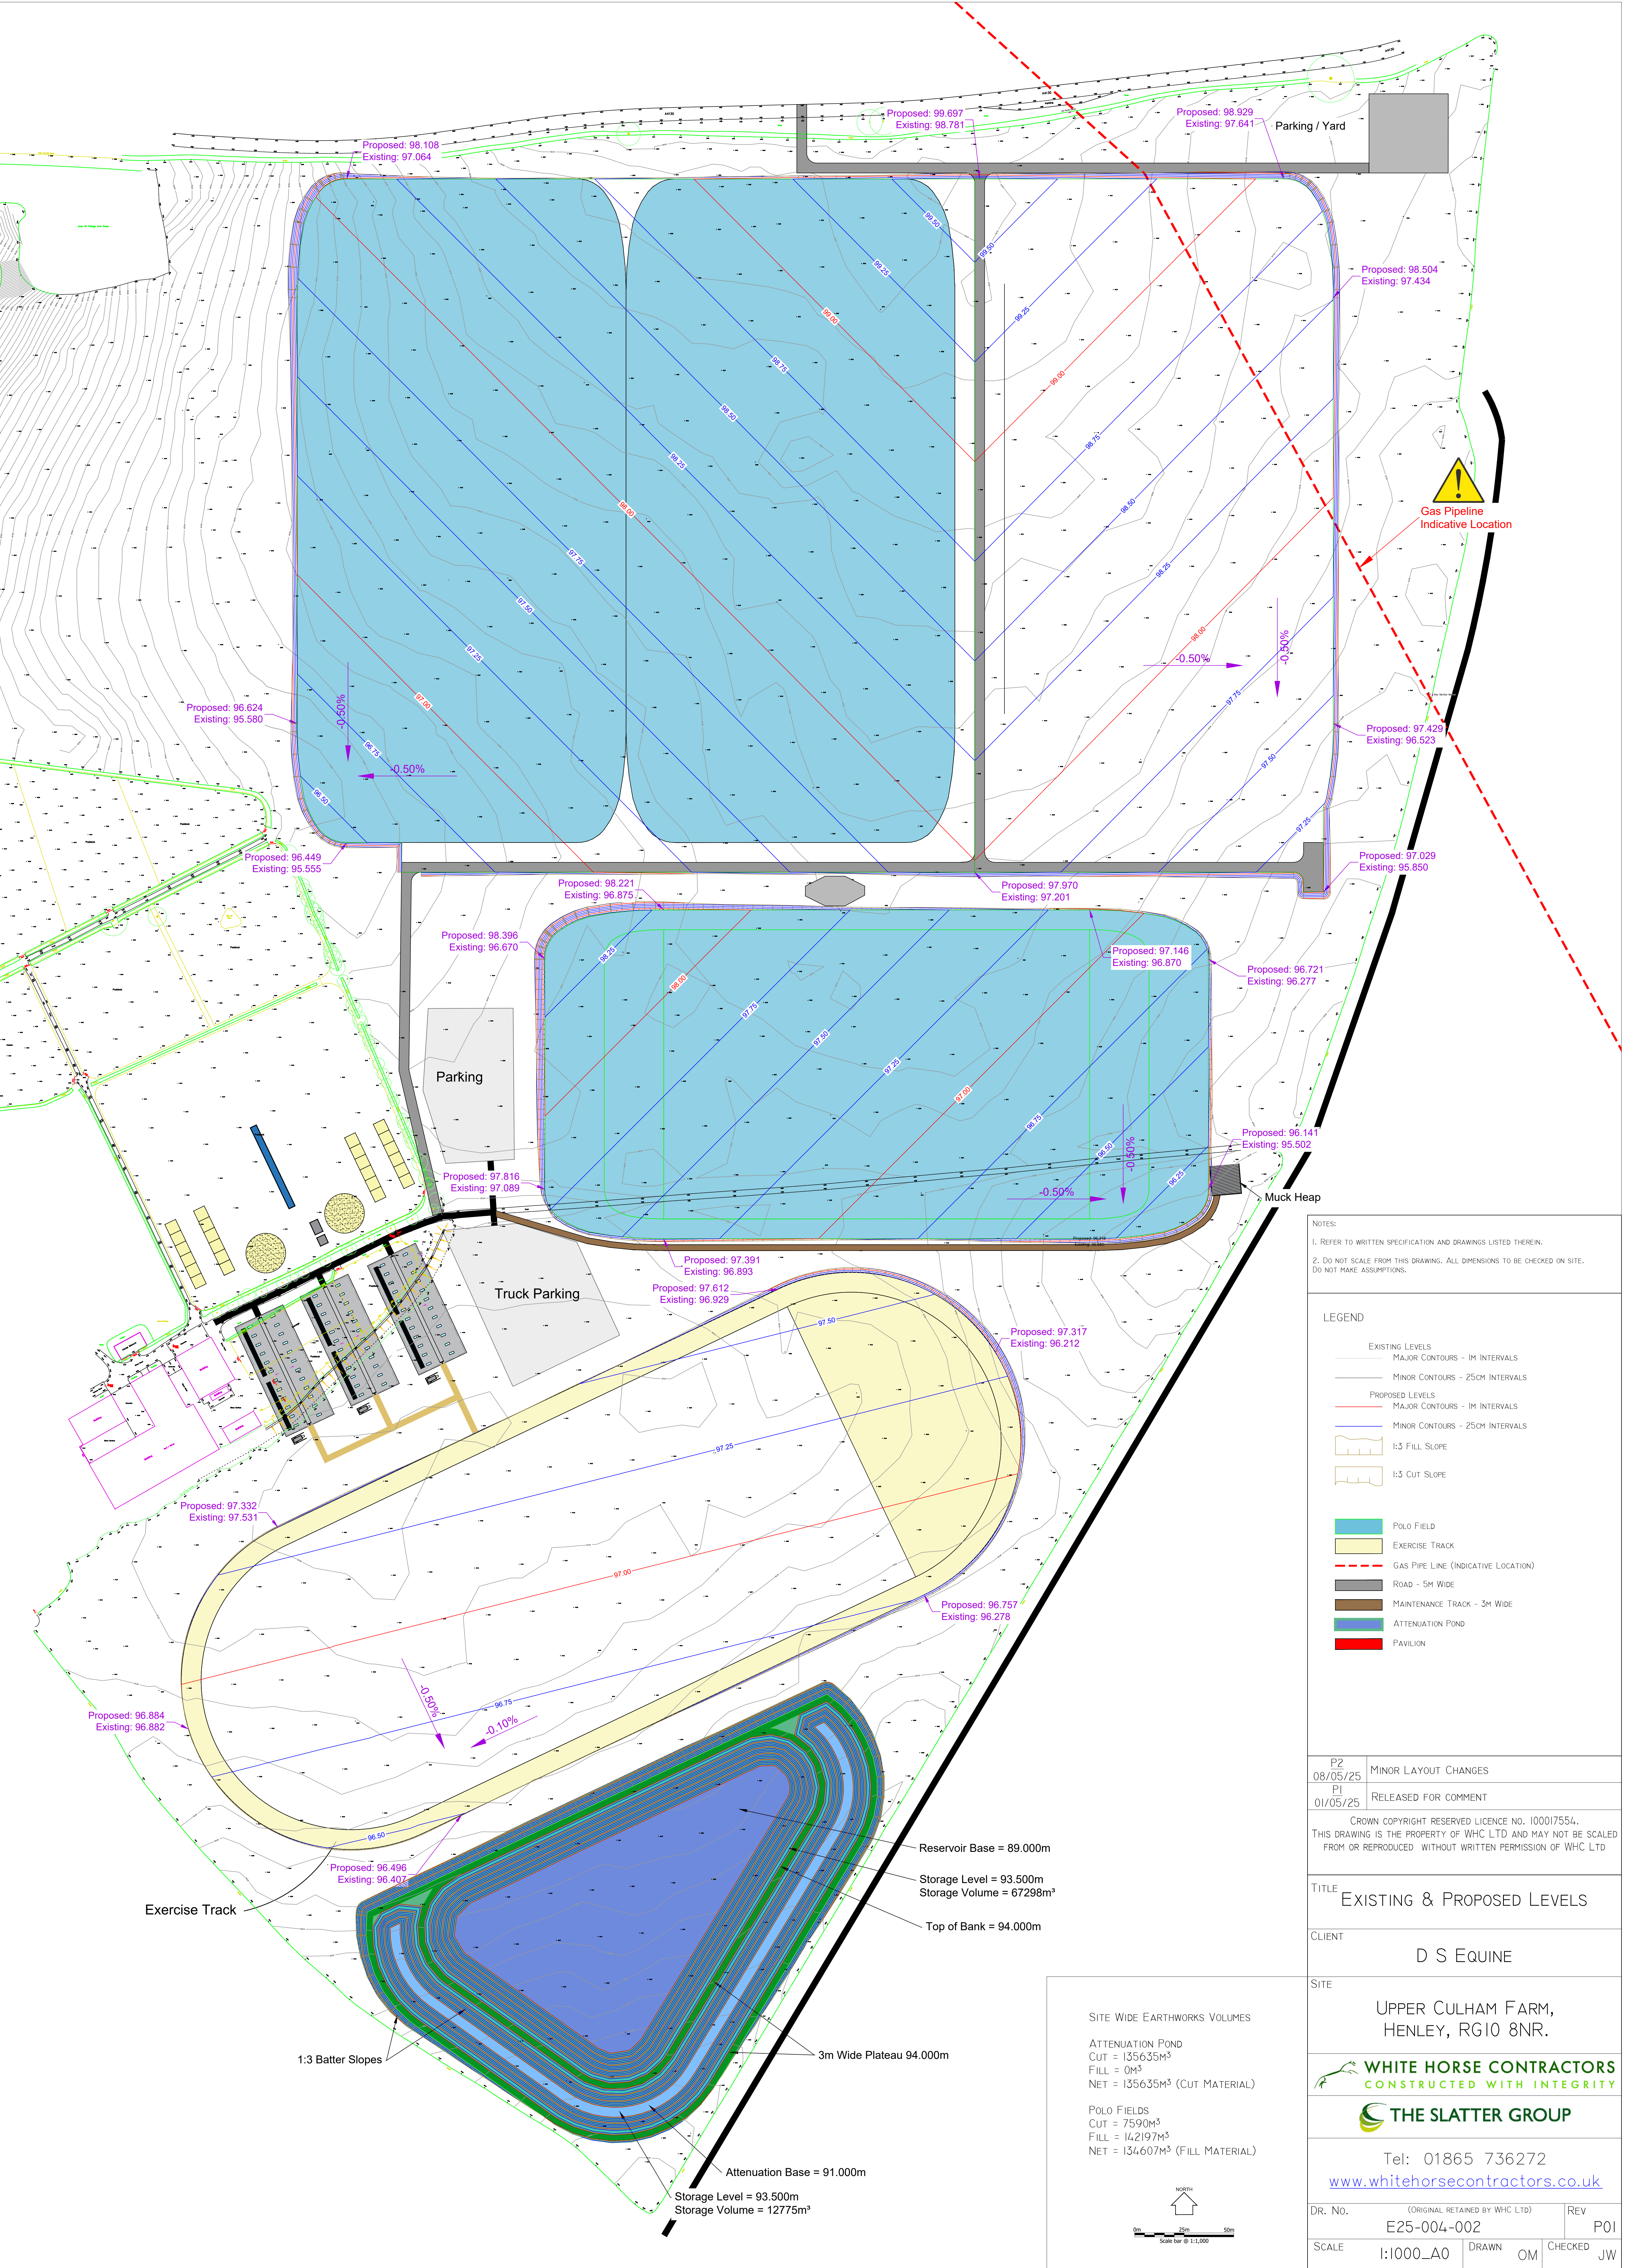

NOTES:
1. REFER TO WRITTEN SPECIFICATION AND DRAWINGS LISTED THEREIN.
2. DO NOT SCALE FROM THIS DRAWING. ALL DIMENSIONS TO BE CHECKED ON SITE. DO NOT MAKE ASSUMPTIONS.

LEGEND

EXISTING LEVELS
MAJOR CONTOURS - 1M INTERVALS
MINOR CONTOURS - 25CM INTERVALS

PROPOSED LEVELS
MAJOR CONTOURS - 1M INTERVALS
MINOR CONTOURS - 25CM INTERVALS

1:3 FILL SLOPE
1:3 CUT SLOPE

POLO FIELD
EXERCISE TRACK
GAS PIPE LINE (INDICATIVE LOCATION)
ROAD - 5M WIDE
MAINTENANCE TRACK - 3M WIDE
ATTENUATION POND
PAVILION

P2 08/05/25	MINOR LAYOUT CHANGES
P1 01/05/25	RELEASED FOR COMMENT
CROWN COPYRIGHT RESERVED LICENCE NO. 100017554. THIS DRAWING IS THE PROPERTY OF WHC LTD AND MAY NOT BE SCALED FROM OR REPRODUCED WITHOUT WRITTEN PERMISSION OF WHC LTD	

TITLE
EXISTING & PROPOSED LEVELS

CLIENT
D S EQUINE

SITE
UPPER CULHAM FARM,
HENLEY, RG10 8NR.

WHITE HORSE CONTRACTORS
CONSTRUCTED WITH INTEGRITY

THE SLATTER GROUP

Tel: 01865 736272
www.whitehorsecontractors.co.uk

DR. NO.	(ORIGINAL RETAINED BY WHC LTD) E25-004-002	REV	P01
SCALE	I:1000_A0	DRAWN	CHECKED
		OM	JW

SITE WIDE EARTHWORKS VOLUMES

ATTENUATION POND
CUT = 135635m³
FILL = 0m³
NET = 135635m³ (CUT MATERIAL)

POLO FIELDS
CUT = 7590m³
FILL = 142197m³
NET = 134607m³ (FILL MATERIAL)

