


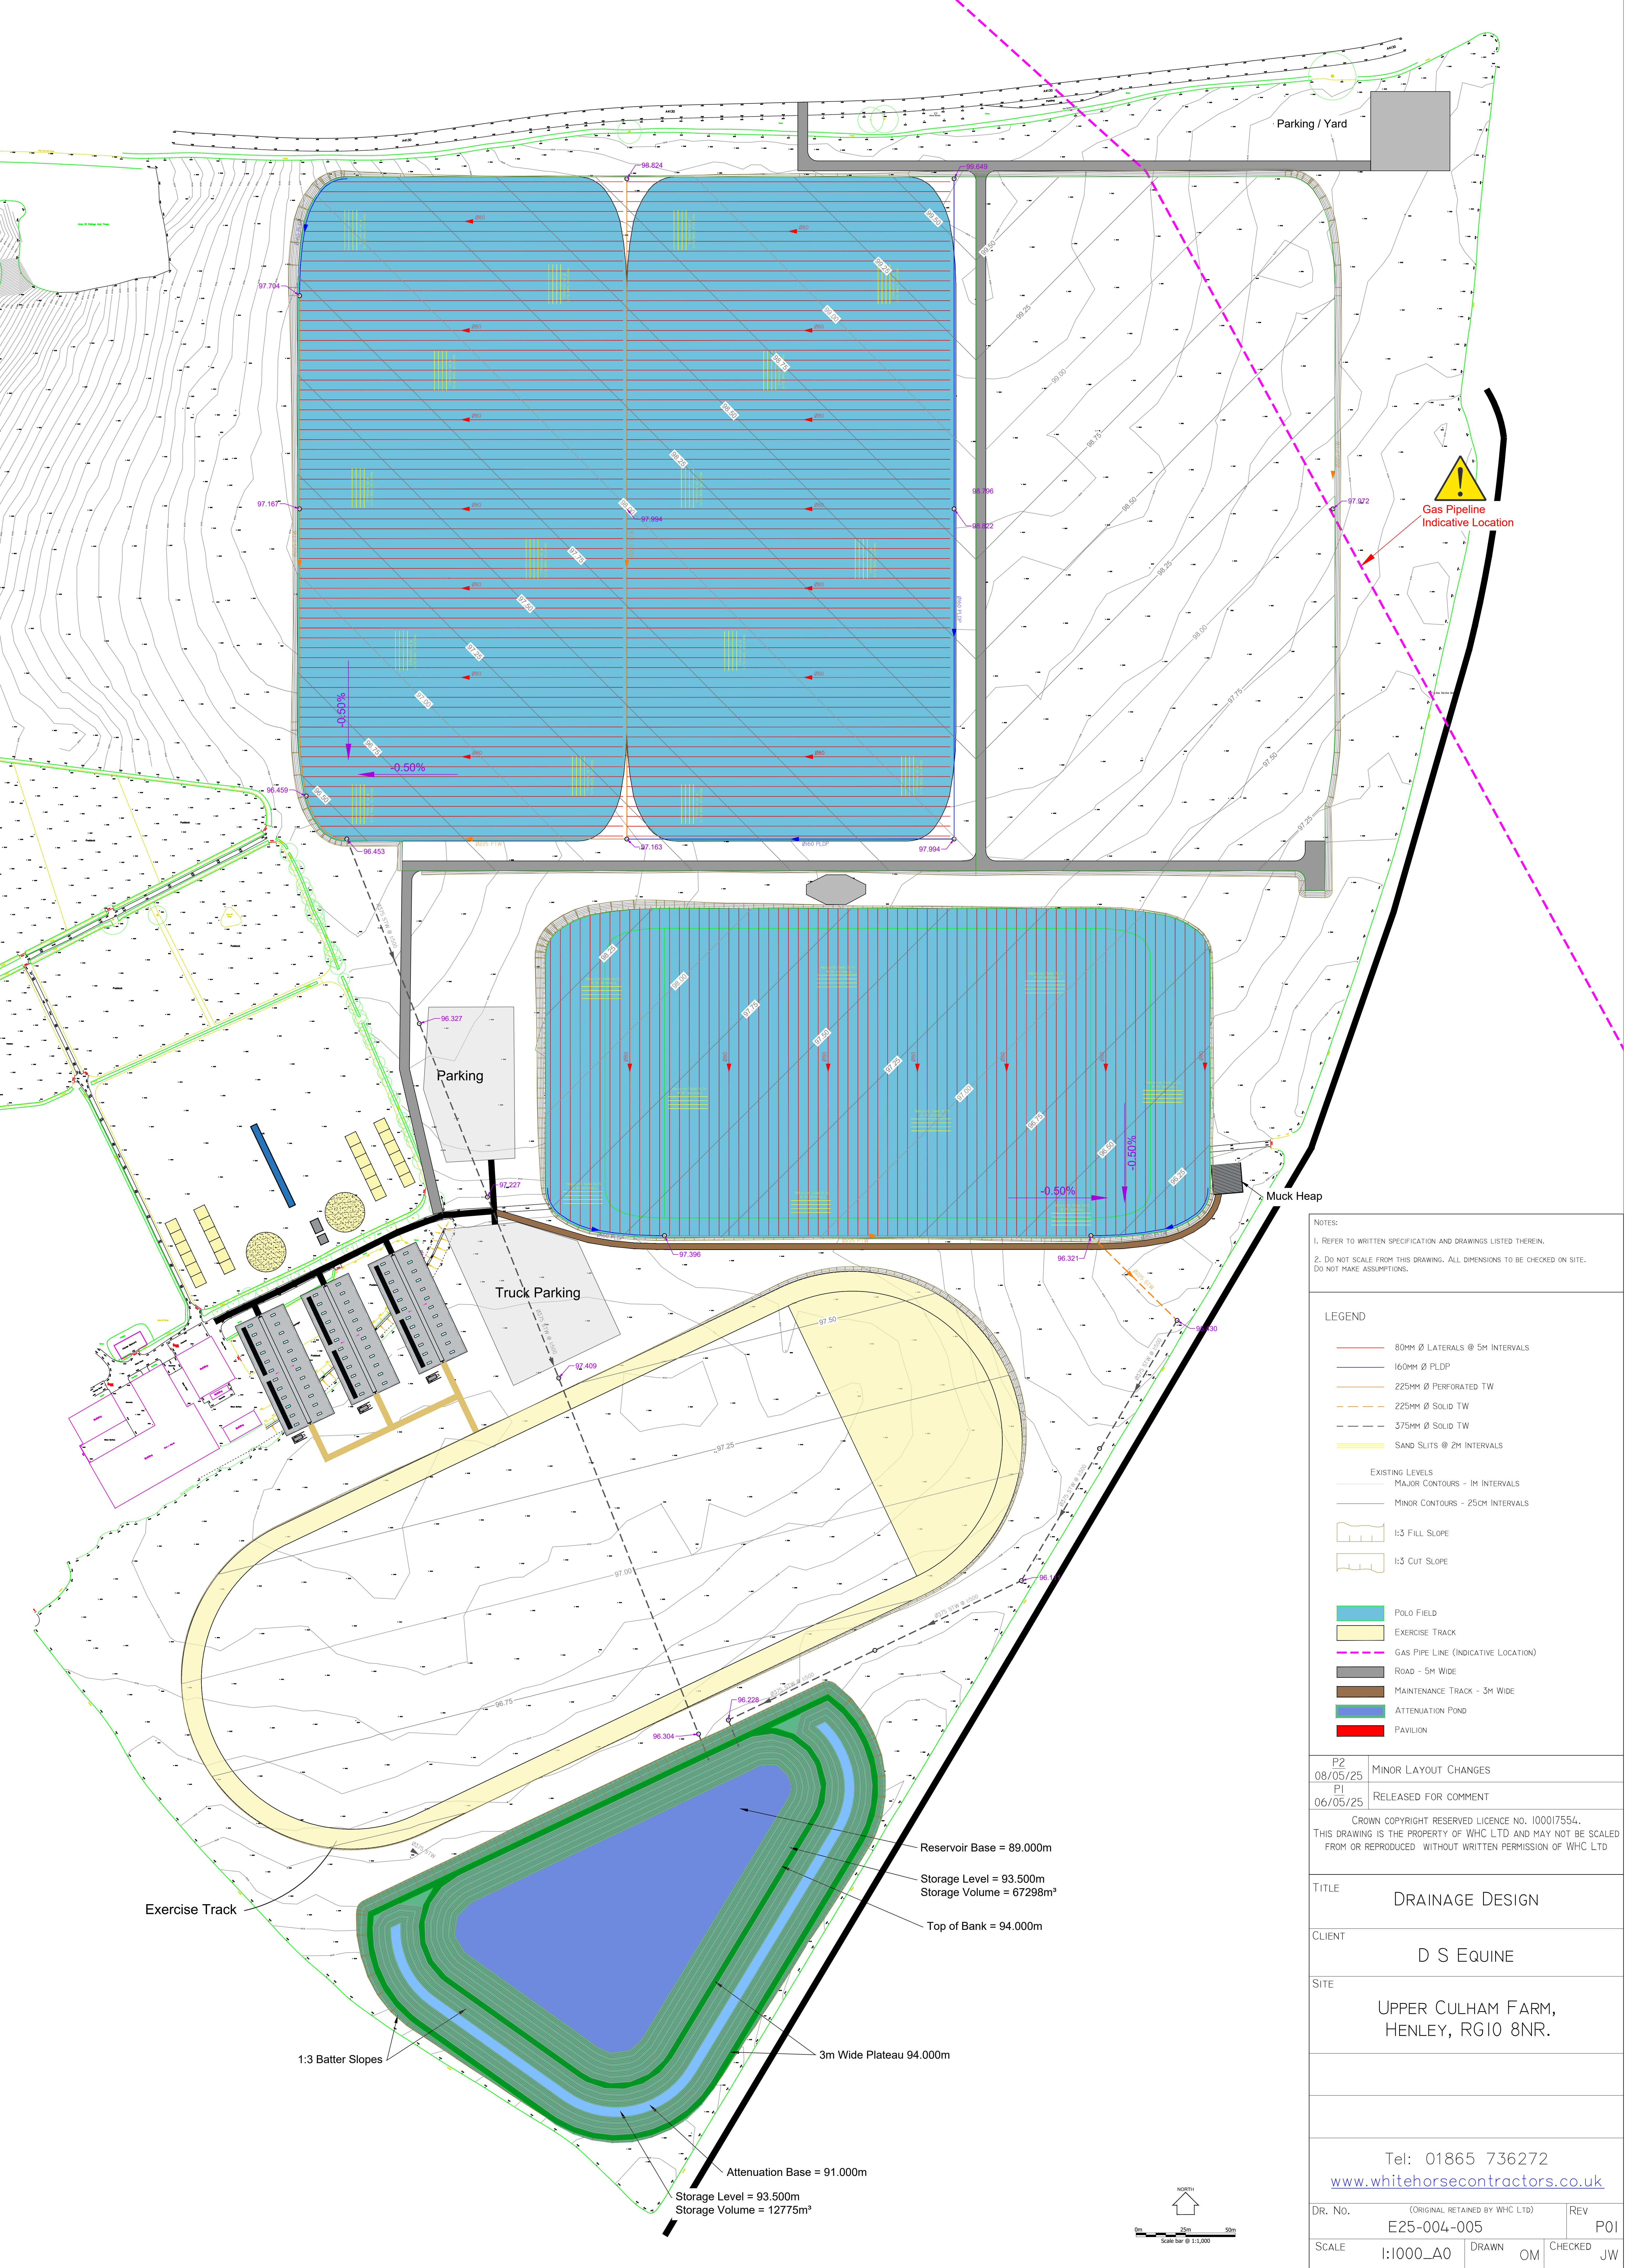

NOTES:
1. REFER TO WRITTEN SPECIFICATION AND DRAWINGS LISTED THEREIN.
2. DO NOT SCALE FROM THIS DRAWING. ALL DIMENSIONS TO BE CHECKED ON SITE. DO NOT MAKE ASSUMPTIONS.

- LEGEND
- 80MM Ø LATERALS @ 5M INTERVALS
 - 160MM Ø FLDP
 - 225MM Ø PERFORATED TW
 - 225MM Ø SOLID TW
 - 375MM Ø SOLID TW
 - SAND SLITS @ 2M INTERVALS
 - EXISTING LEVELS
 - MAJOR CONTOURS - 1M INTERVALS
 - MINOR CONTOURS - 25CM INTERVALS
 - 1:3 FILL SLOPE
 - 1:3 CUT SLOPE
 - POLO FIELD
 - EXERCISE TRACK
 - GAS PIPE LINE (INDICATIVE LOCATION)
 - ROAD - 5M WIDE
 - MAINTENANCE TRACK - 3M WIDE
 - ATTENUATION POND
 - PAVILION

P2 08/05/25	MINOR LAYOUT CHANGES
PI 06/05/25	RELEASED FOR COMMENT
CROWN COPYRIGHT RESERVED LICENCE NO. 100017554. THIS DRAWING IS THE PROPERTY OF WHC LTD AND MAY NOT BE SCALED FROM OR REPRODUCED WITHOUT WRITTEN PERMISSION OF WHC LTD	

TITLE		DRAINAGE DESIGN	
CLIENT		D S EQUINE	
SITE		UPPER CULHAM FARM, HENLEY, RG10 8NR.	
Tel: 01865 736272 www.whitehorsecontractors.co.uk			
DR. NO.	(ORIGINAL RETAINED BY WHC LTD) E25-004-005	REV	P01
SCALE	I:1000_A0	DRAWN OM	CHECKED JW