


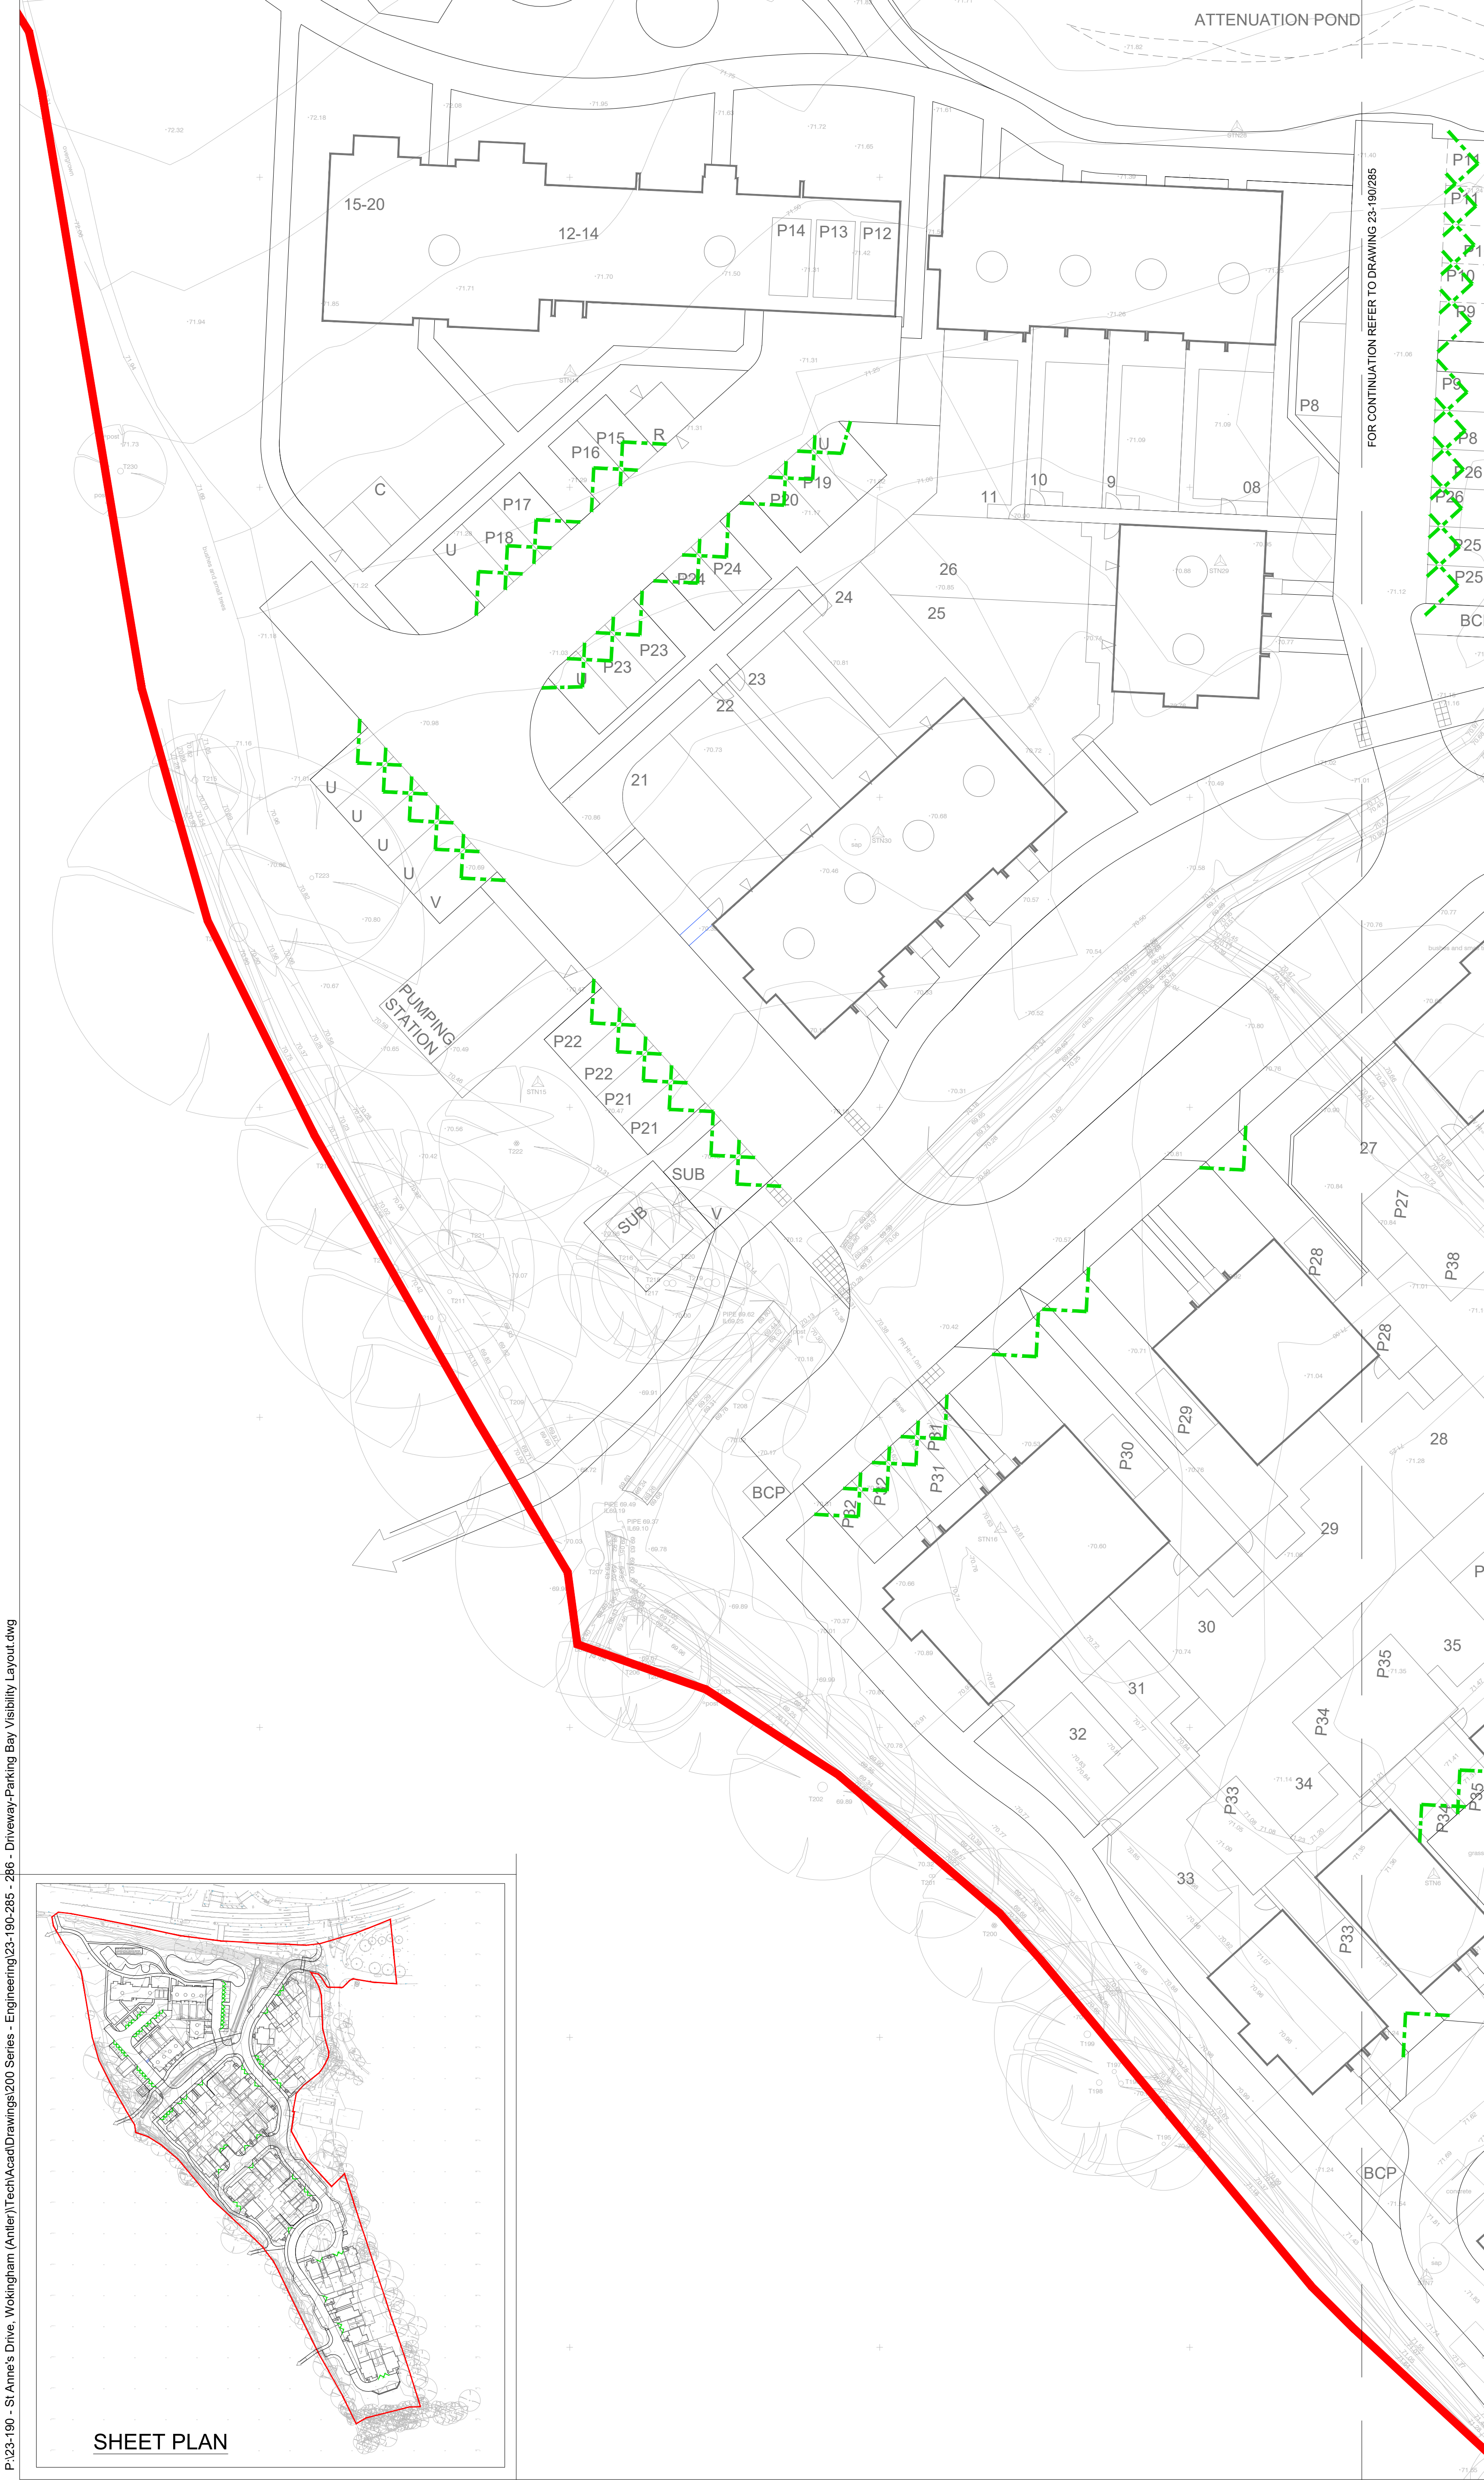

NOTES

- THIS DRAWING IS TO BE READ IN CONJUNCTION WITH ALL OTHER RELATED DRAWINGS ISSUED BY THE ARCHITECT AND ENGINEER.
- DO NOT SCALE FROM THIS DRAWING. WORK FROM FIGURED DIMENSIONS ONLY.
- THIS DRAWING IS TO BE READ IN CONJUNCTION WITH THE MANUAL FOR CONTRACT DRAWINGS, VOLUME 1, SPECIFICATION FOR HIGHWAY WORKS, WOKINGHAM BOROUGH COUNCIL SPECIFICATION, "MIS" MANUAL FOR STREETS AND ALL OTHER RELATED DRAWINGS ISSUED.
- ALL LEVELS AND CO-ORDINATES RELATE TO ORDNANCE SURVEY DATUM.
- EXISTING GROUND LEVELS (SHOWN TO AN ORDNANCE DATUM) ARE BASED ON "GROUNDSURVEYS LTD" TOPOGRAPHICAL SURVEY - JOB NO. 5965 DATED 2023. ODYSSEY ASSUMES NO RESPONSIBILITY ON THE LEVEL OF ACCURACY OF SURVEY INFORMATION PROVIDED.
- ALL DIMENSIONS SHOWN IN METERS UNLESS NOTED OTHERWISE.
- ALL DIMENSIONS, LEVELS AND SURVEY GRID CO-ORDINATES ARE TO BE CHECKED ONSITE AND THE ENGINEER NOTIFIED IMMEDIATELY OF ANY DISCREPANCIES PRIOR TO THE COMMENCEMENT OF THE WORKS.
- TREE PROTECTION PLAN MUST BE CONSULTED PRIOR TO DRAINAGE WORKS AND ANY POTENTIAL CLASHES REPORTED TO THE CLIENT / ENGINEER AND ARBORICULTURIST IMMEDIATELY.
- IF THERE IS ANY AMBIGUITY BETWEEN THE SPECIFICATION AND THE DRAWINGS, THE CONTRACTOR SHALL IMMEDIATELY INFORM THE ENGINEER.
- NO DEVIATION FROM THE DETAILS SHOWN ON THIS DRAWING IS PERMITTED WITHOUT PERMISSION FROM THE ENGINEER.

LEGEND

SITE BOUNDARY

2.0m x 2.0m VEHICLE DRIVEWAY/PARKING BAY VISIBILITY SPAY - VISIBILITY SPAY TO BE KEPT FREE OF ALL OBSTRUCTIONS ABOVE THE HEIGHT OF 600mm.

KEY TO HEALTH AND SAFETY SYMBOLS

ABNORMAL OR UNUSUAL RESIDUAL RISKS ASSOCIATED WITH THE DESIGN OUTCOMES SHOWN ON THIS DRAWING MAYBE INDICATED BY MEANS OF THE FOLLOWING SYMBOLS.	
	INDICATES A RESIDUAL RISK REQUIRING A COMPULSORY ACTION.
	INDICATES A RESIDUAL RISK FOR INFORMATION.
	INDICATES A RESIDUAL RISK REQUIRING A PROHIBITIVE ACTION.
	INDICATES A RESIDUAL RISK AS A WARNING.

N

FOR CONSTRUCTION - SUBJECT TO APPROVAL

A ISSUE FOR CONSTRUCTION			EW	LG	BAC	14.03.25
Rev	Amendments		Dm	Chk	App	Date

ODYSSEY

Unit 1 Pucknall Farm
Dores Lane
Brainfield
Romsey SO61 6QJ

Telephone: 01794 537880
Fax: 01256 331134
E: info@odysseyconsult.co.uk
W: www.odysseyconsult.co.uk

ST ANNE'S DRIVE
WOKINGHAM

Drawing Title
DRIVEWAY/PARKING BAY VISIBILITY
LAYOUT SHEET 2 OF 3

Client
ANTLER HOMES

Scale 1:200 @A1	Date MAY 25	Designed LG
Drawn LG	Checked JK	Approved JK
Job No 23-190	Drawing No 23-190-286	Rev

P:\23-190 - St Anne's Drive, Wokingham (Antler)\Tech\Acad\Drawings\200 Series - Engineering\23-190-285 - 286 - Driveway-Parking Bay Visibility Layout.dwg