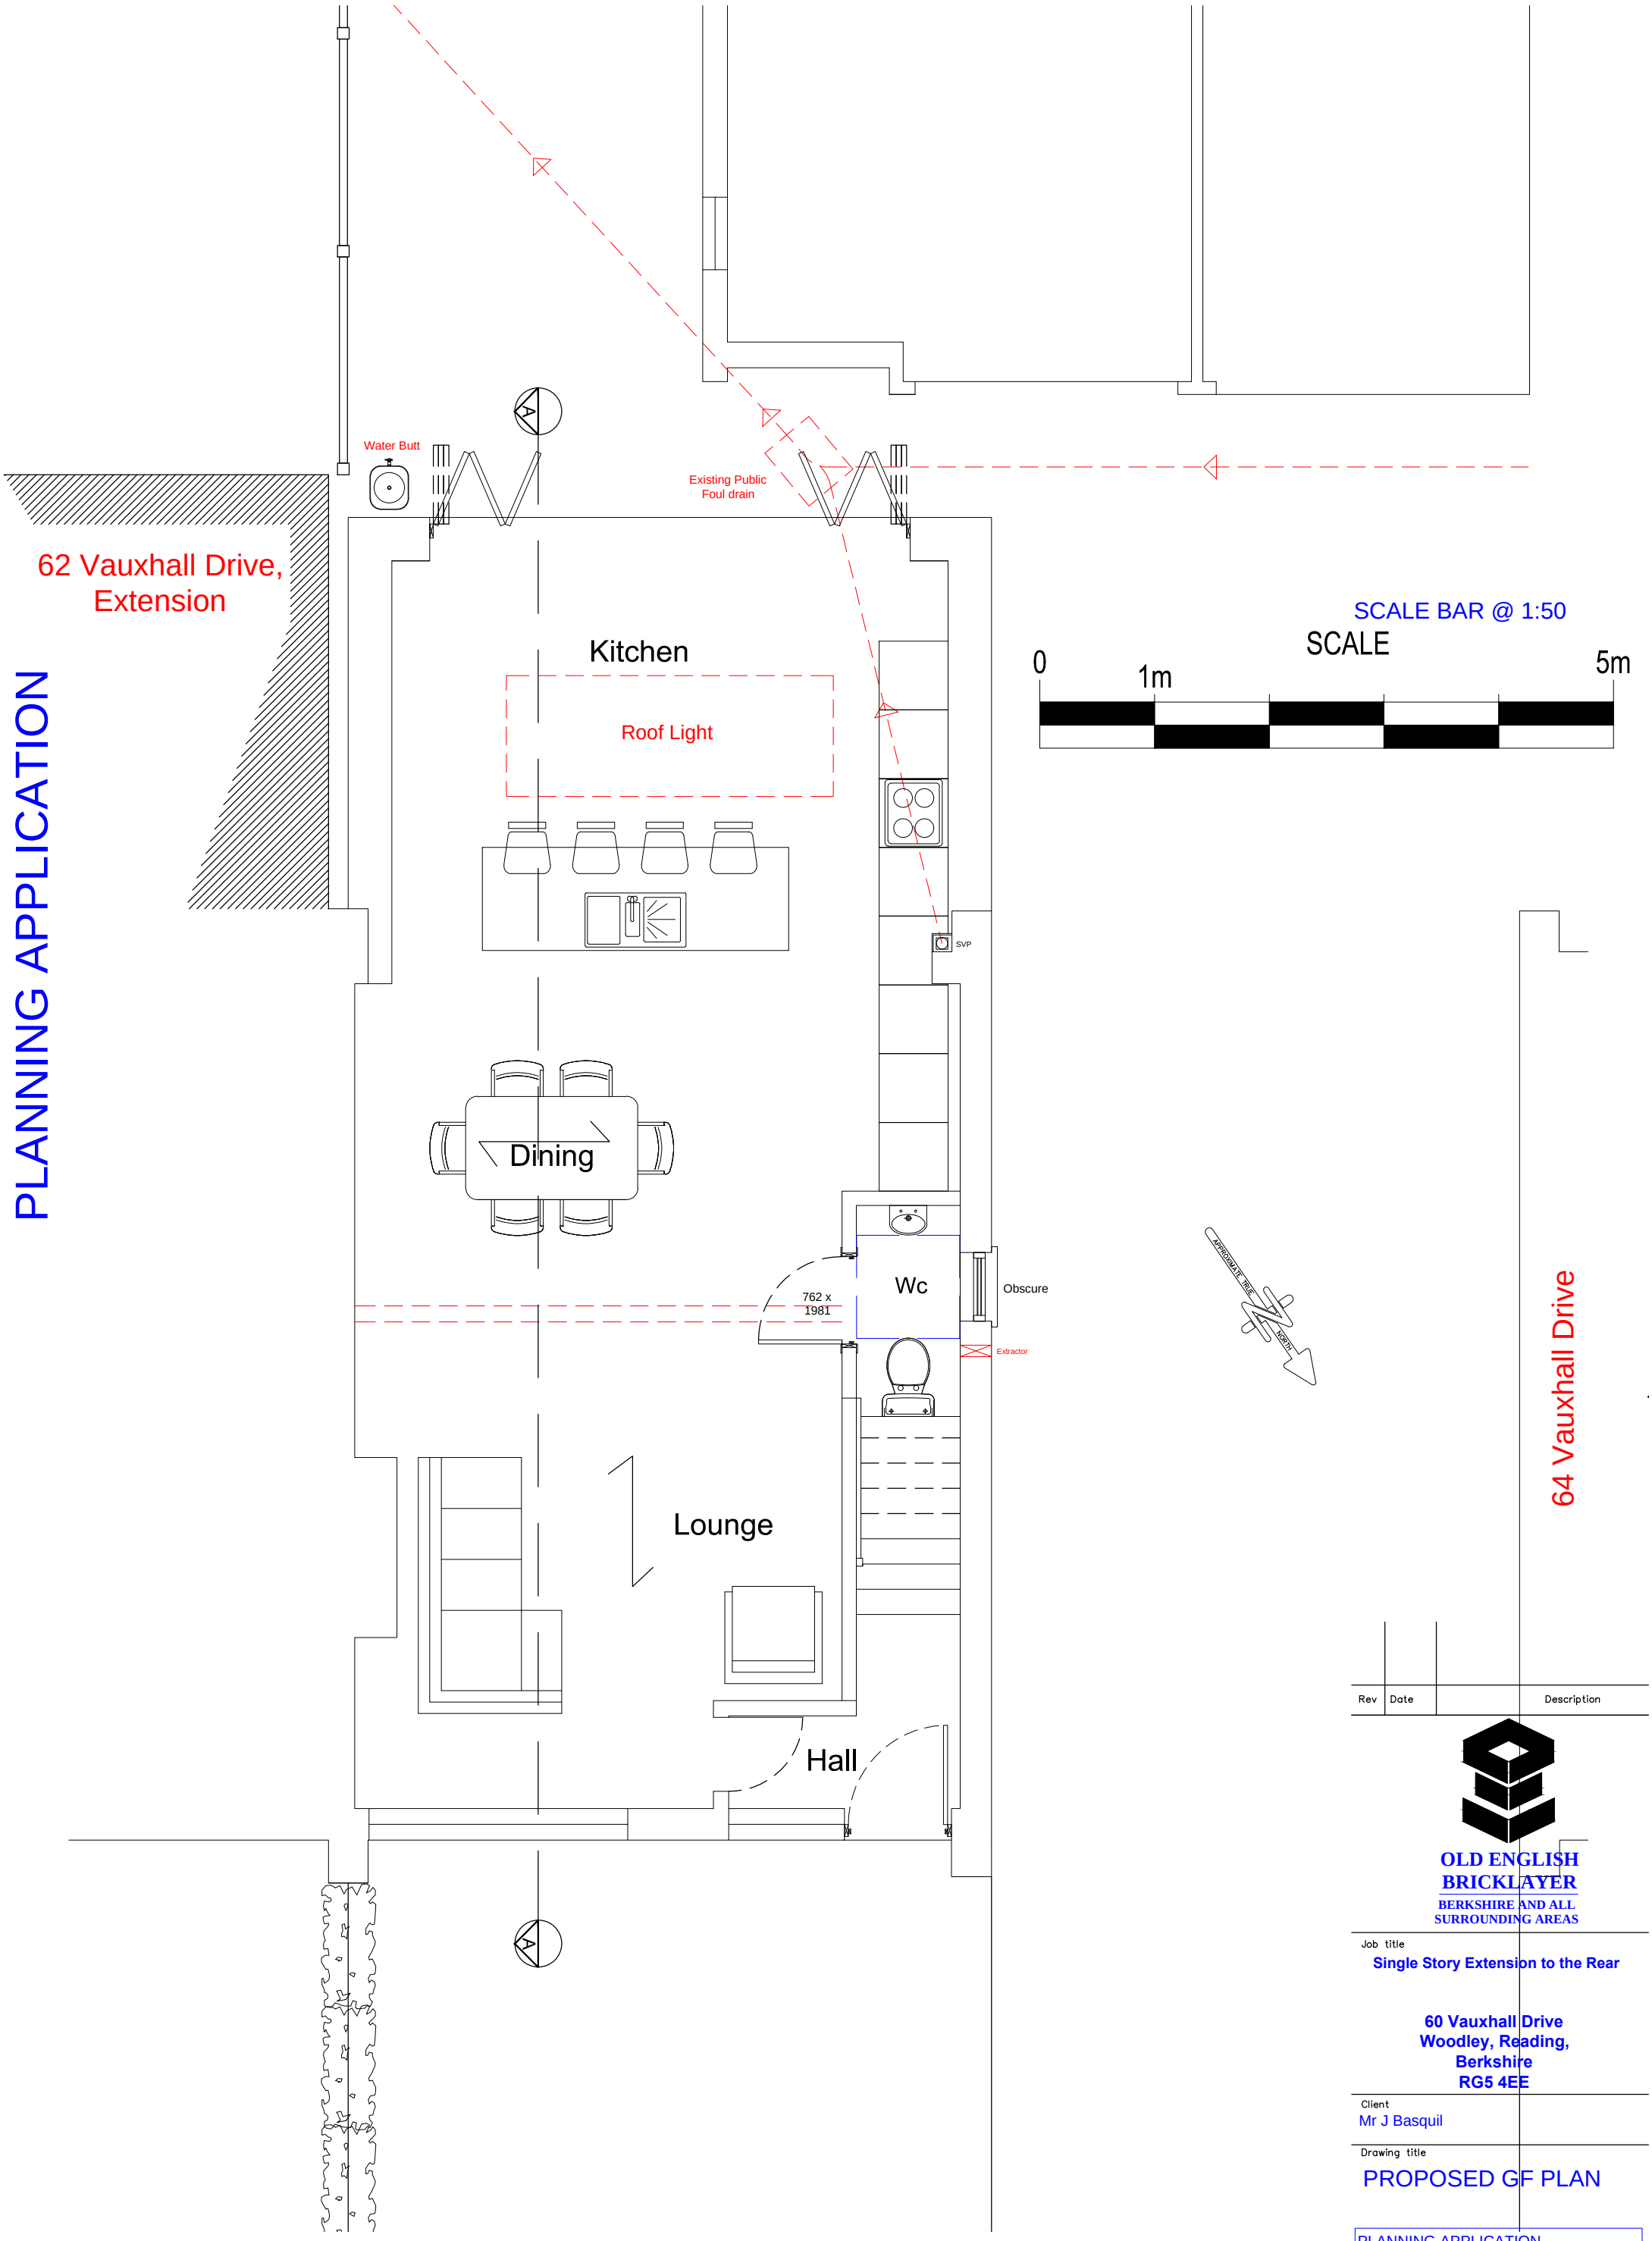

PROPOSED GROUND FLOOR PLAN 1:50

This drawing and the works shown thereon are Copyright © MHMDESIGN LTD
and may not be reproduced without written permission.

All dimensions and levels to be checked on site and any discrepancies reported before work commences.
DO NOT SCALE for construction purposes

Rev	Date	Description

OLD ENGLISH
BRICKLAYER
BERKSHIRE AND ALL
SURROUNDING AREAS

Job title
Single Story Extension to the Rear

60 Vauxhall Drive
Woodley, Reading,
Berkshire
RG5 4EE

Client
Mr J Basquil

Drawing title
PROPOSED GF PLAN

PLANNING APPLICATION

Scale	Date	Drawn	Checked
A3 1:50	Nov 2026		

Drawing Number
OEB- 005

Revision