


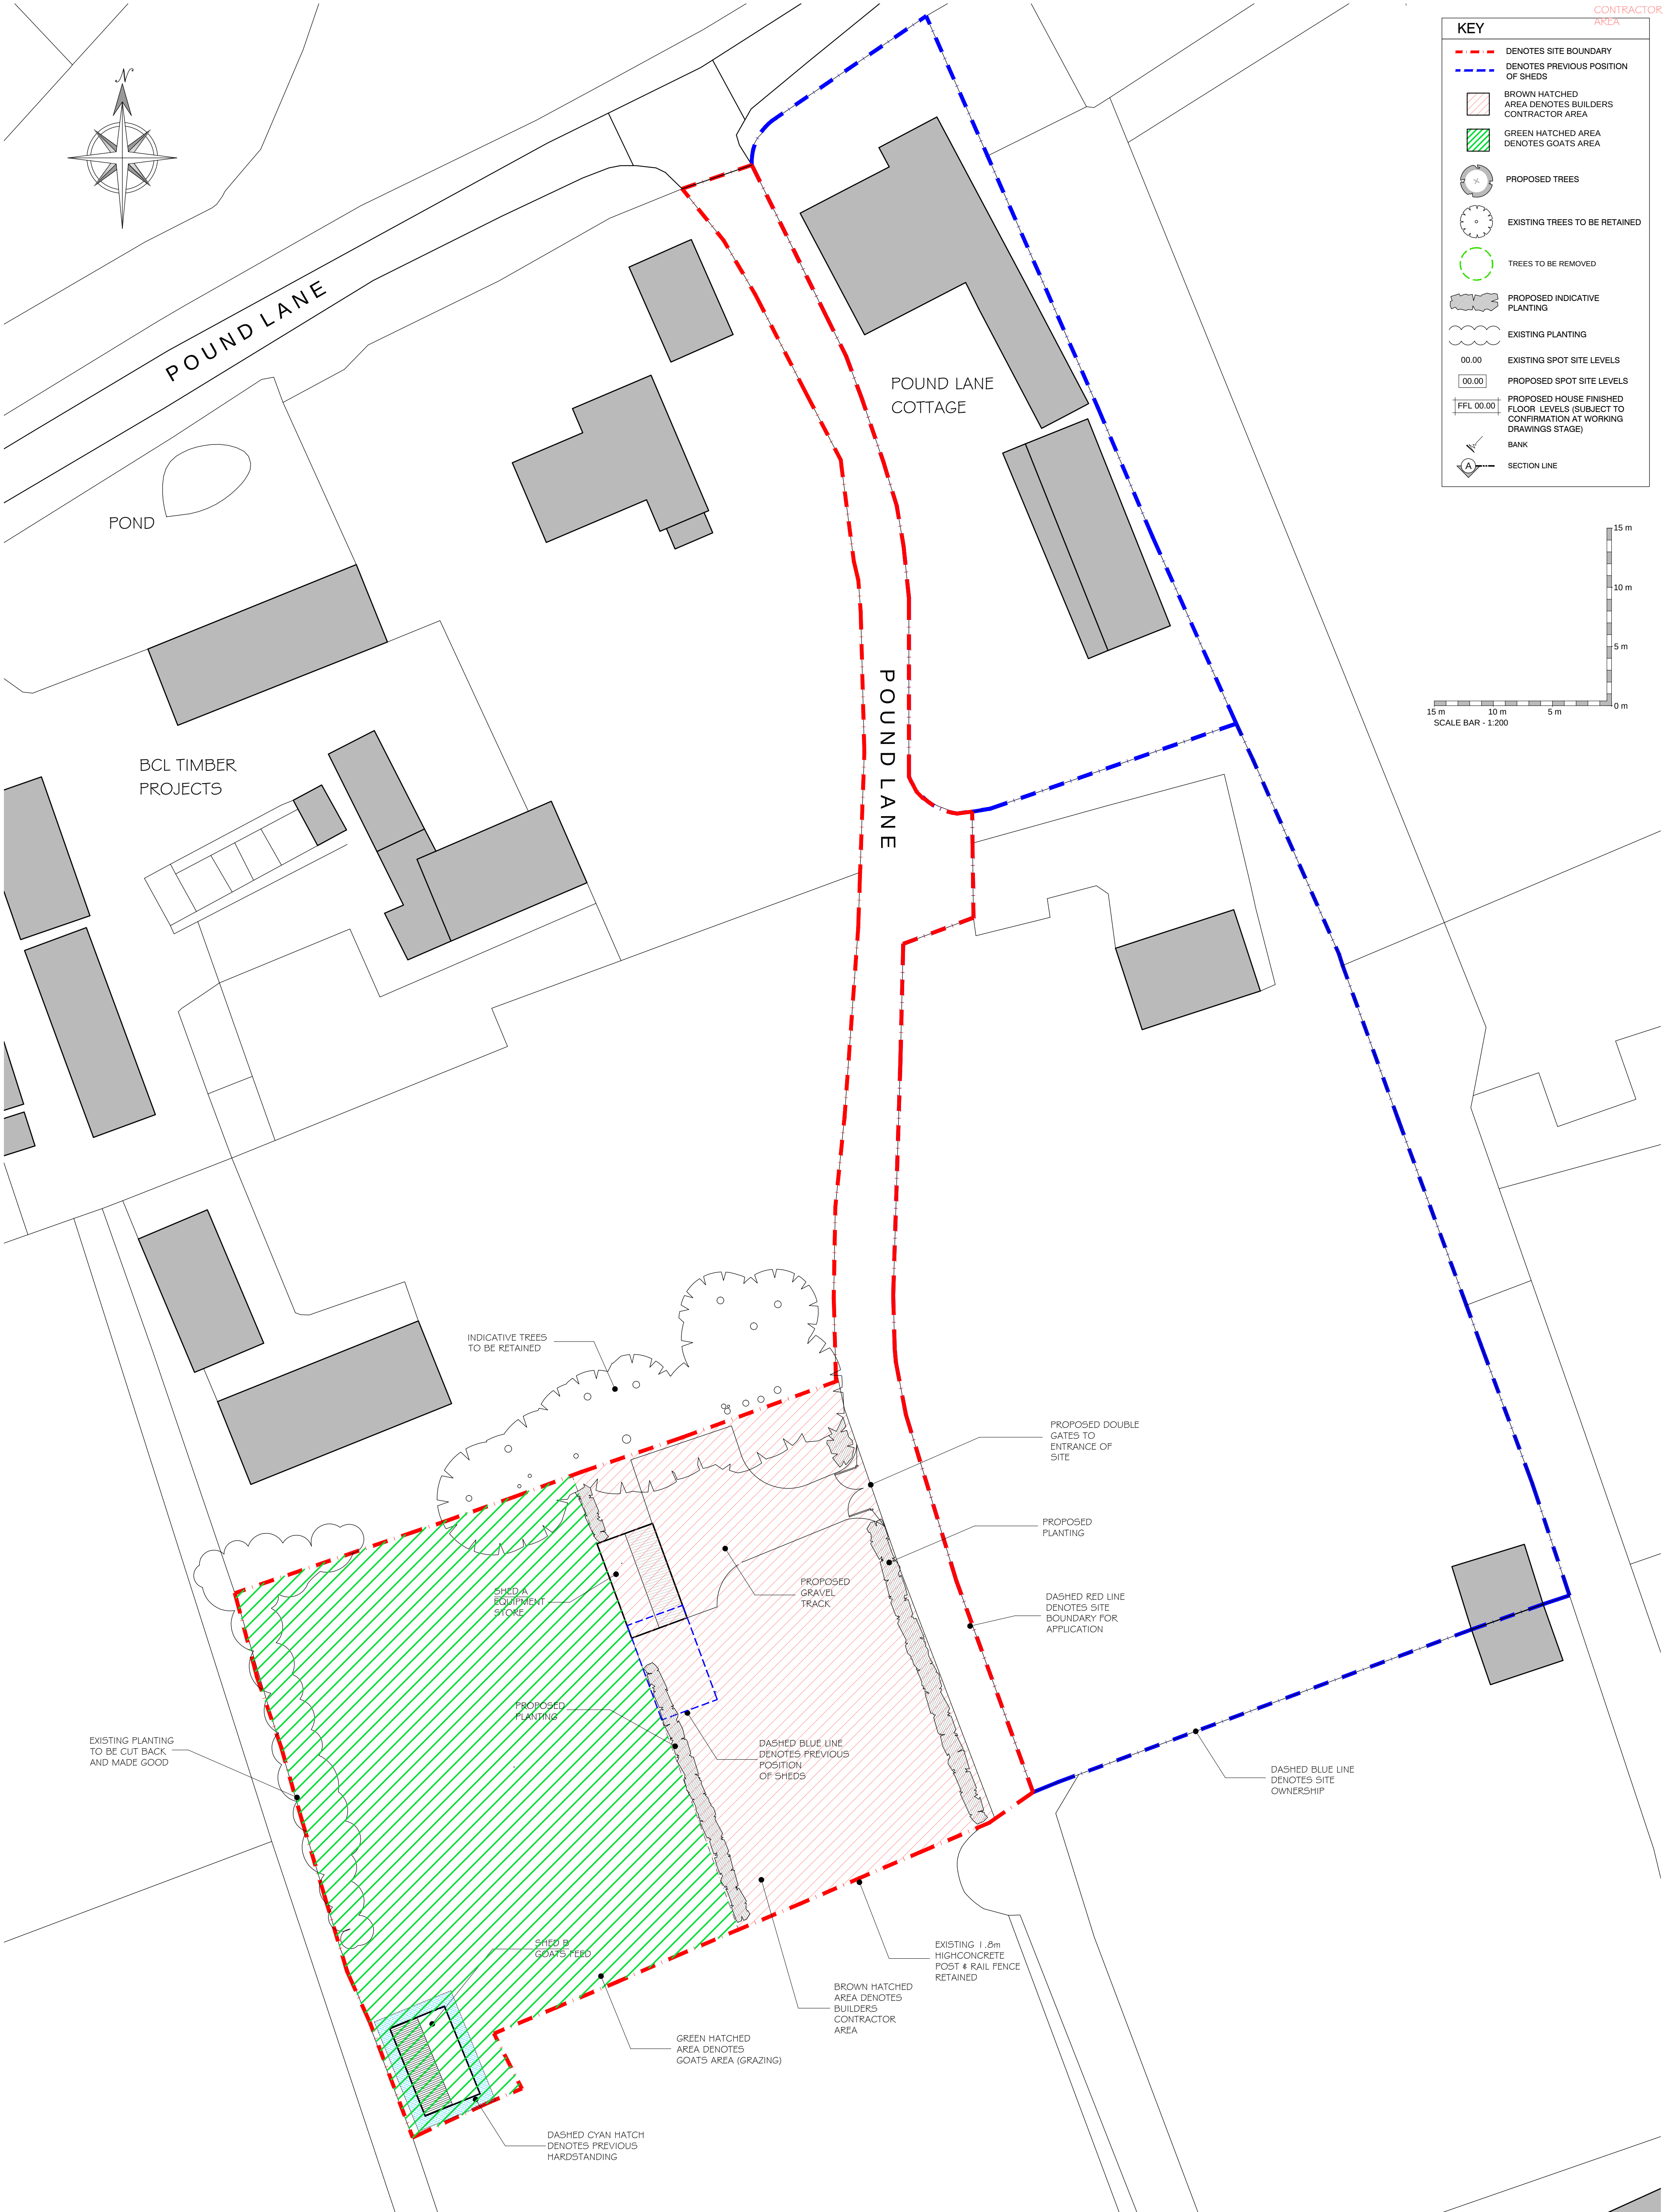

CONTRACTOR
ARLA

KEY

DENOTES SITE BOUNDARY


DENOTES PREVIOUS POSITION OF SHEDS

00.00

00.00

FFL 00.00

A

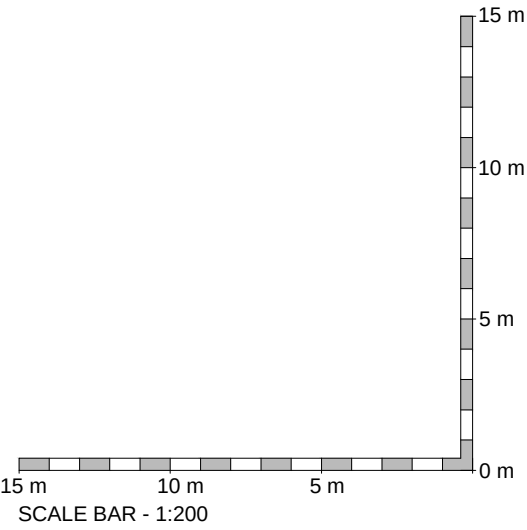

SITE LAYOUT
(1:250)

CADCRE8 LTD
ARCHITECTURAL DESIGNERS & PLANNERS
1 Peach Street
Wokingham
RG40 1XJ
matt@cadcre8.co.uk

Status

PRE-APPLICATION ISSUE

Client

MR D PHILLIPS

Project Title

POUNDLANE COTTAGE, POUND LANE, HURST, READING

Rev.

Date

Detail

DRAWING Title

PROPOSED SITE LAYOUT

Scale:

1:250 @ A1

Date

DEC-24

Drawn

MM

DRAWING No.

24 - P096 - 01

Rev.

The copyright in this document and design is confidential to and the property of Cadcre8 Limited