


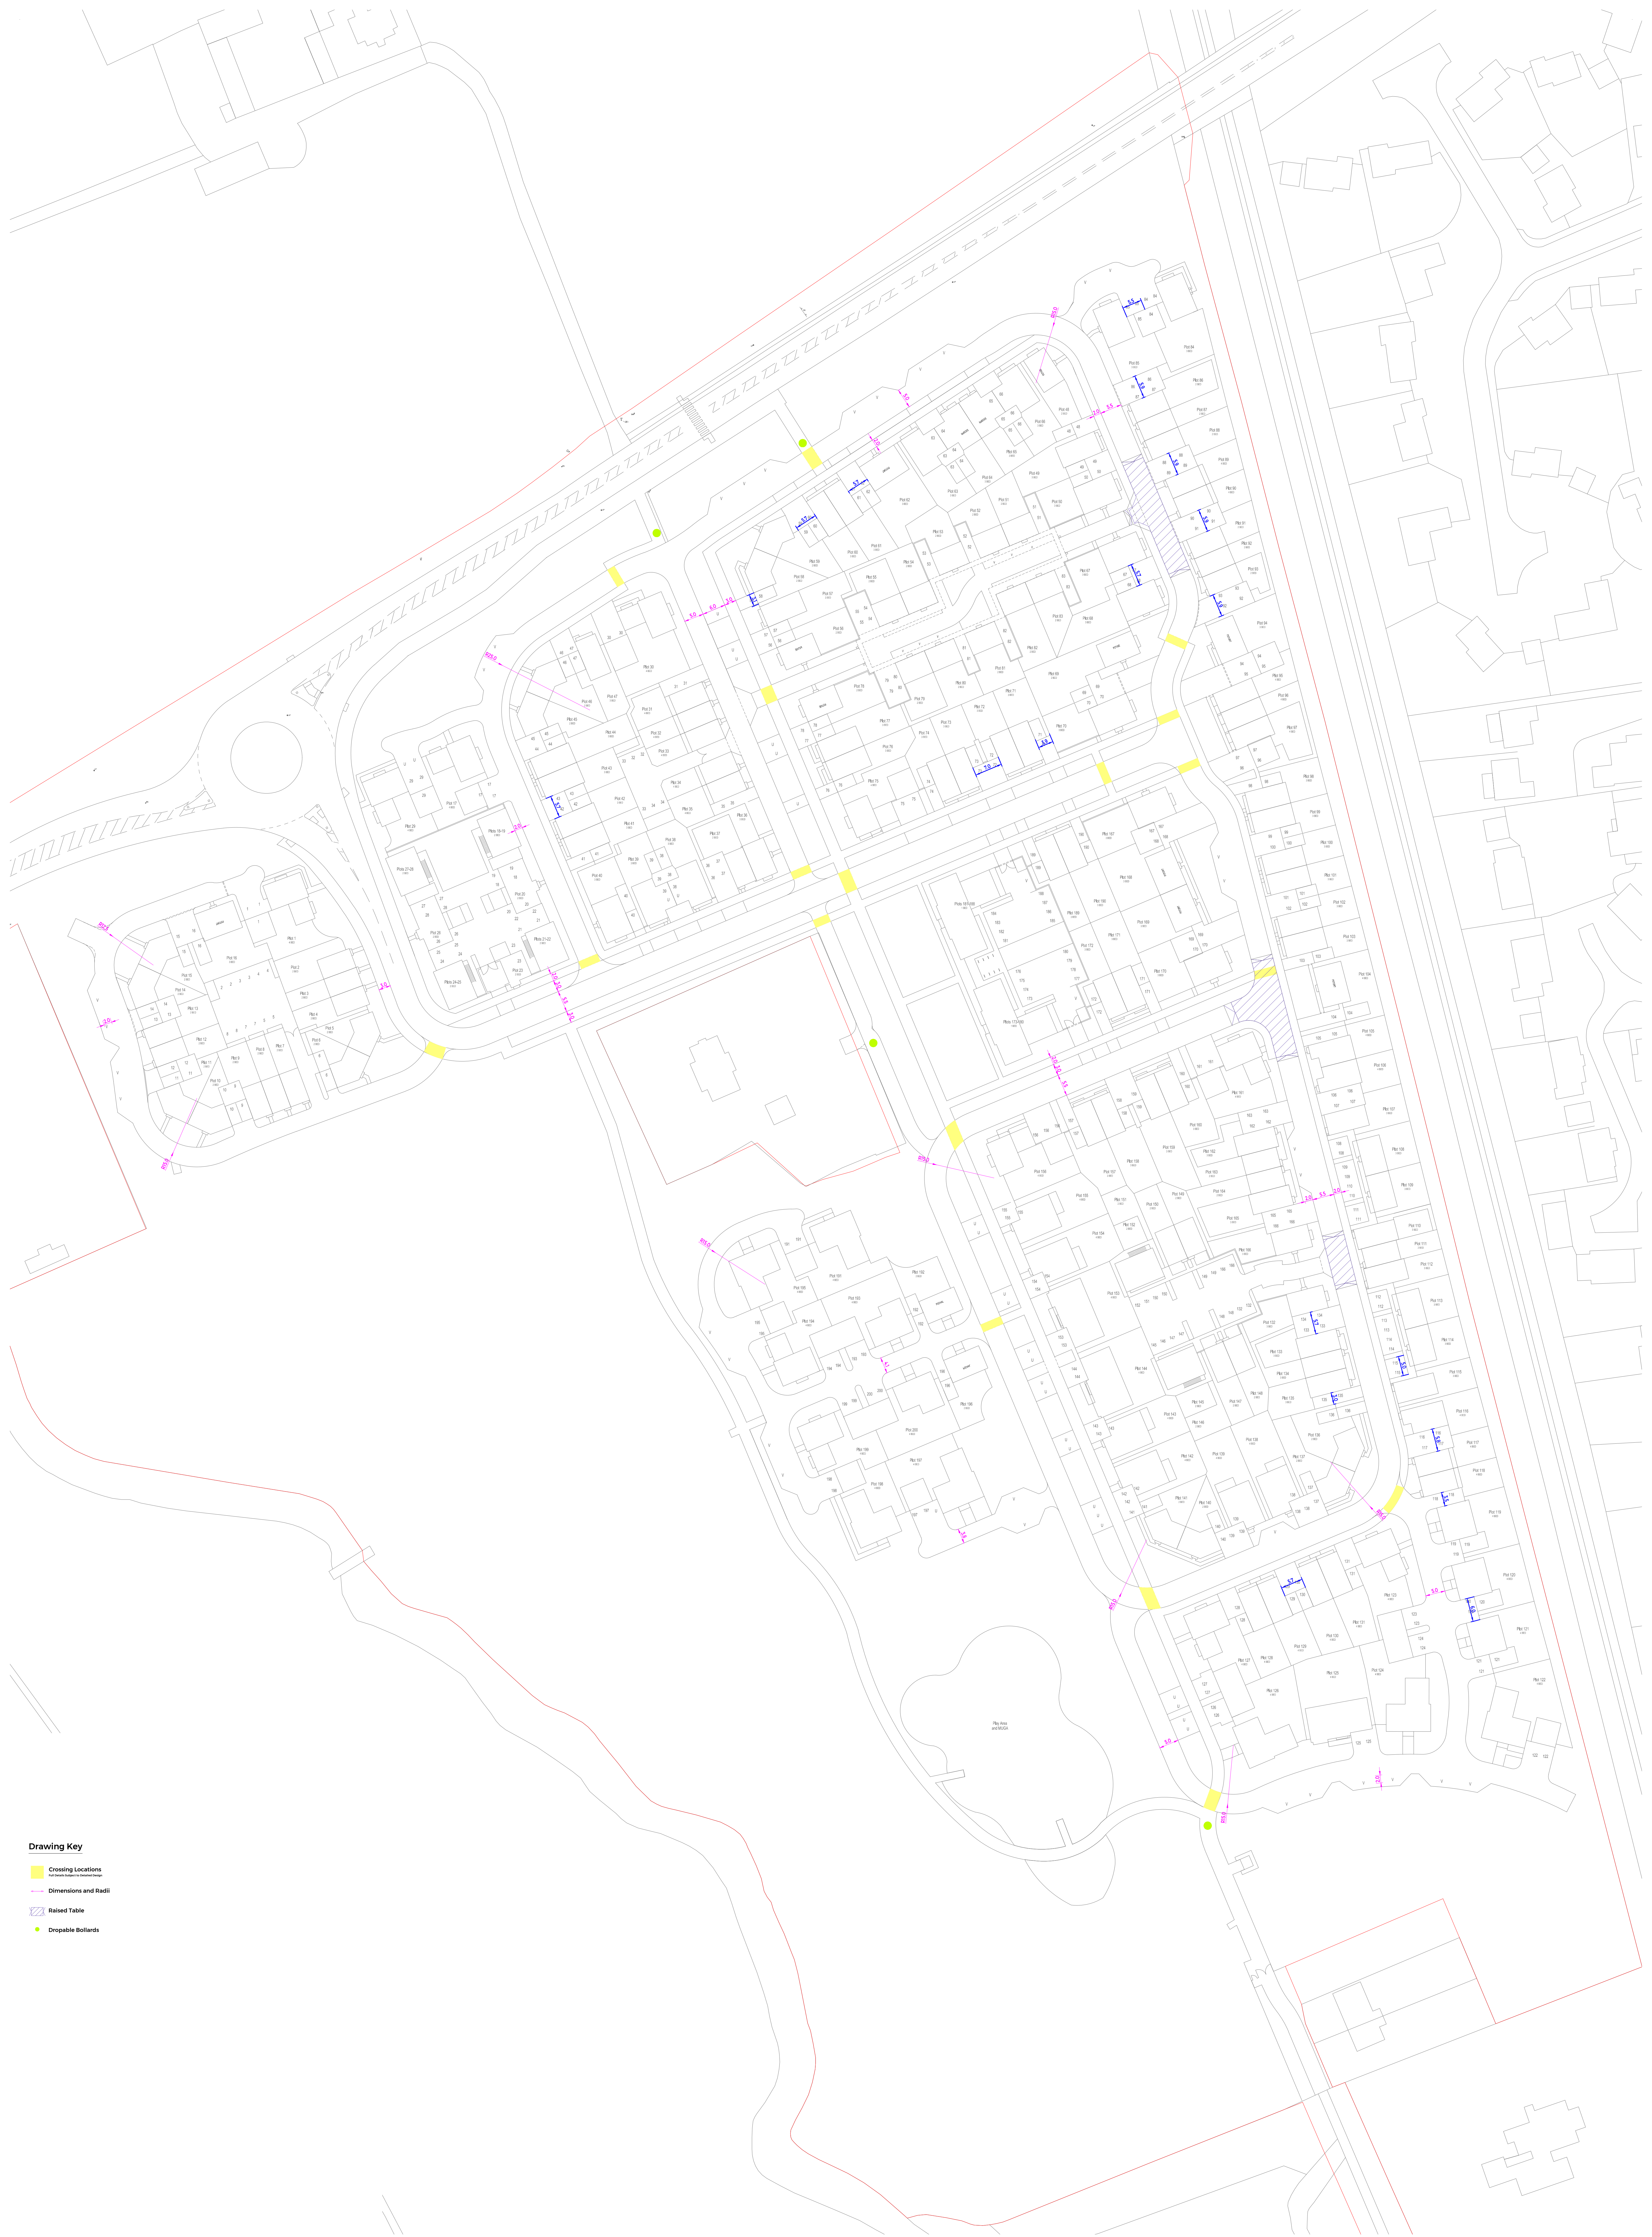

Drawing Key

- Crossing Locations
Not shown subject to detailed design
- Dimensions and Radii
- Raised Table
- Dropable Bollards