


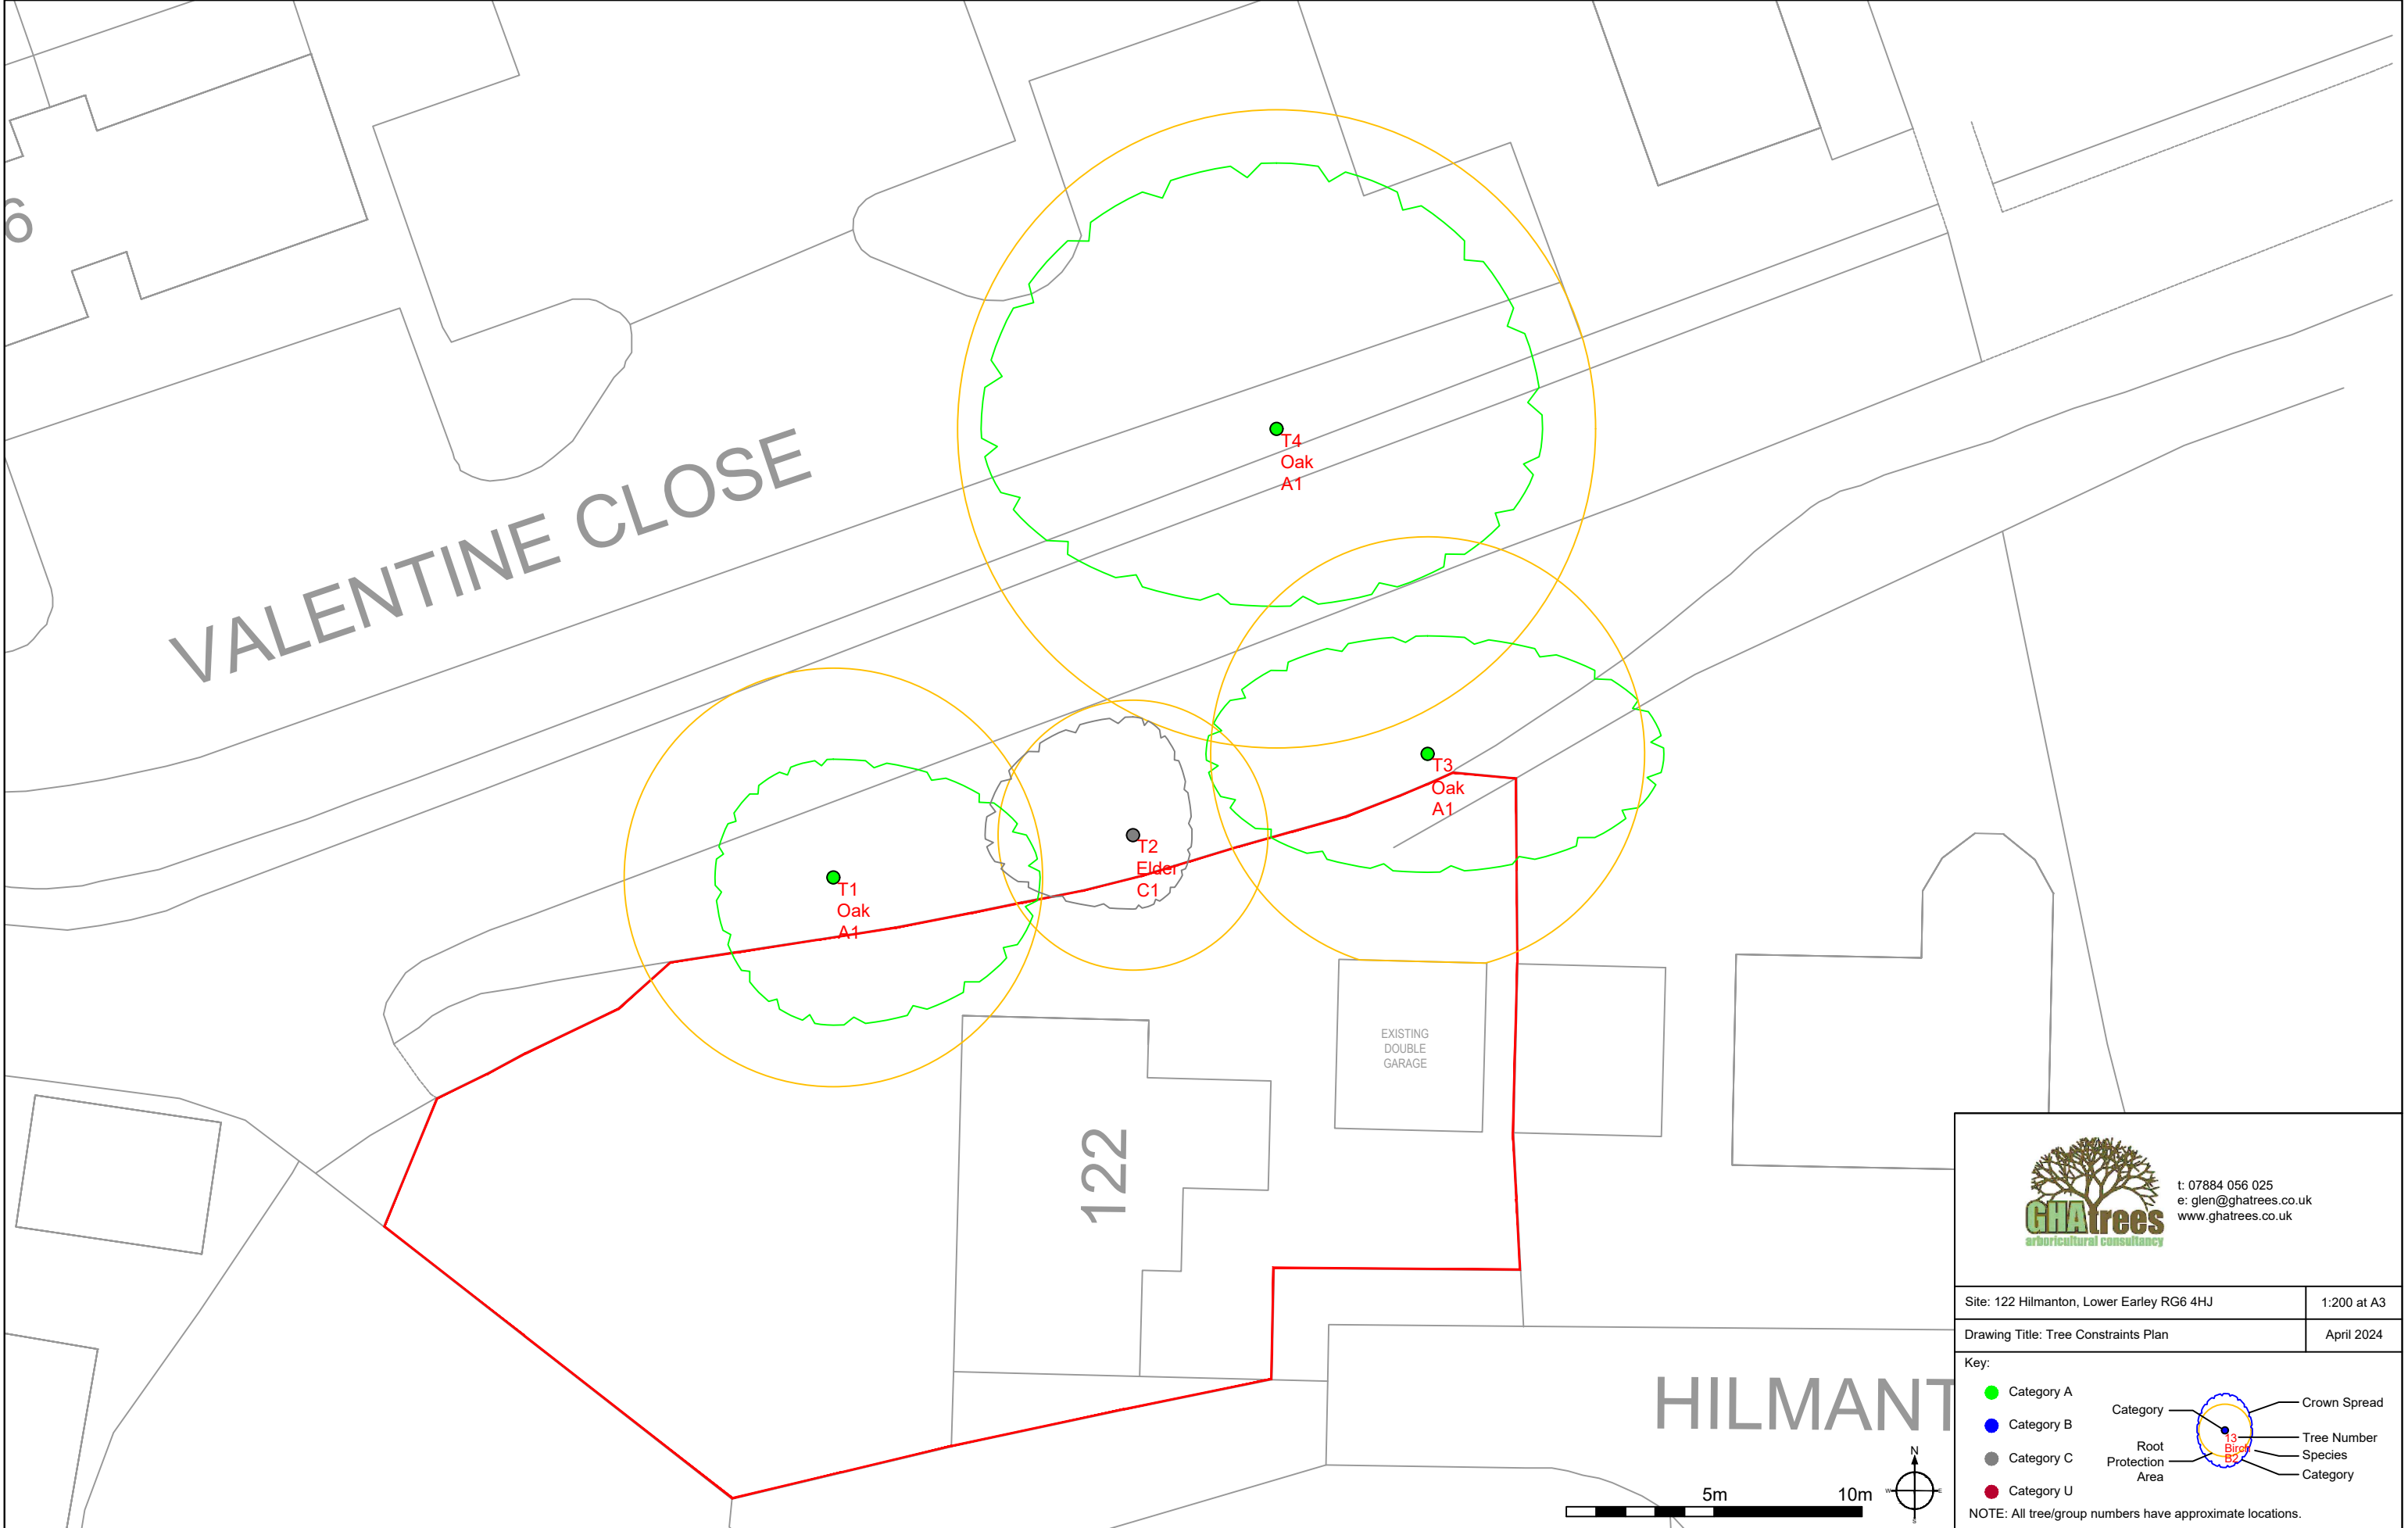

t: 07884 056 025
e: glen@ghatrees.co.uk
www.ghatrees.co.uk

Site: 122 Hilmanton, Lower Earley RG6 4HJ	1:200 at A3
Drawing Title: Tree Constraints Plan	April 2024

Key:

- Category A (Green dot)
- Category B (Blue dot)
- Category C (Grey dot)
- Category U (Red dot)

Category

Root Protection Area

Crown Spread

Tree Number

Species

Category

NOTE: All tree/group numbers have approximate locations.