




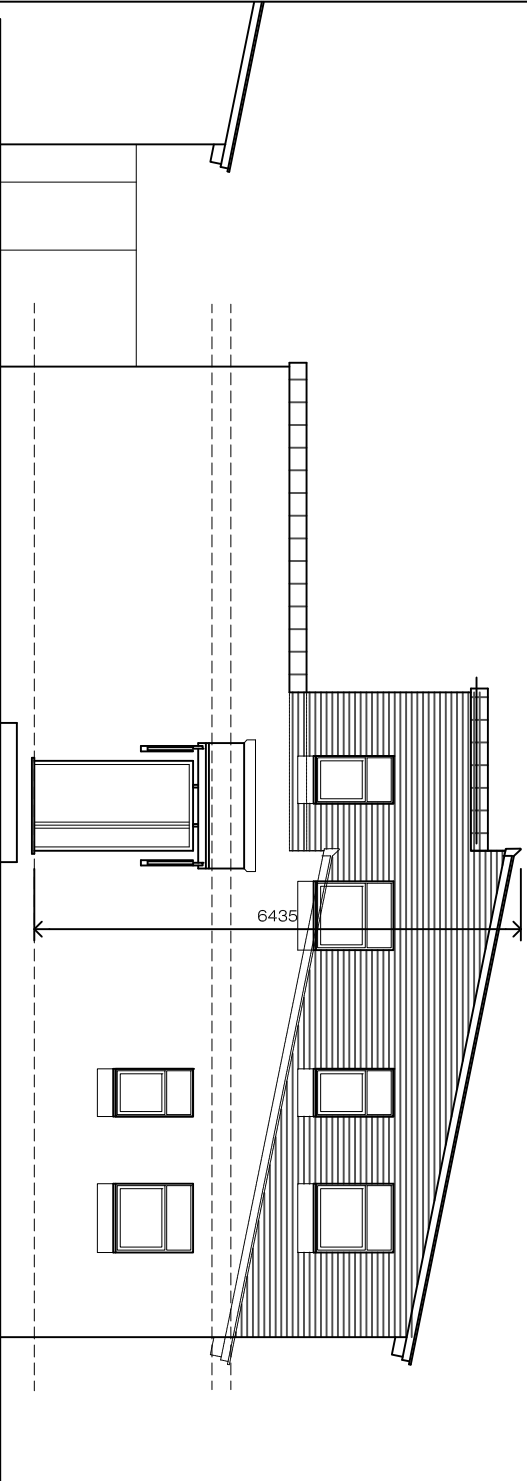


Elevation to Rushey Way

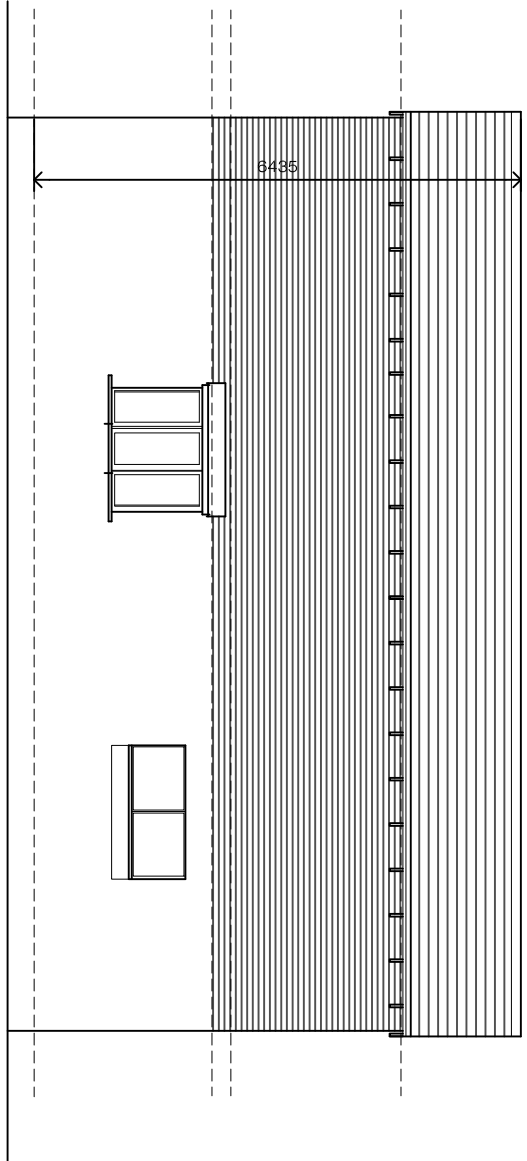


Elevation to Sellafeld Way (side)

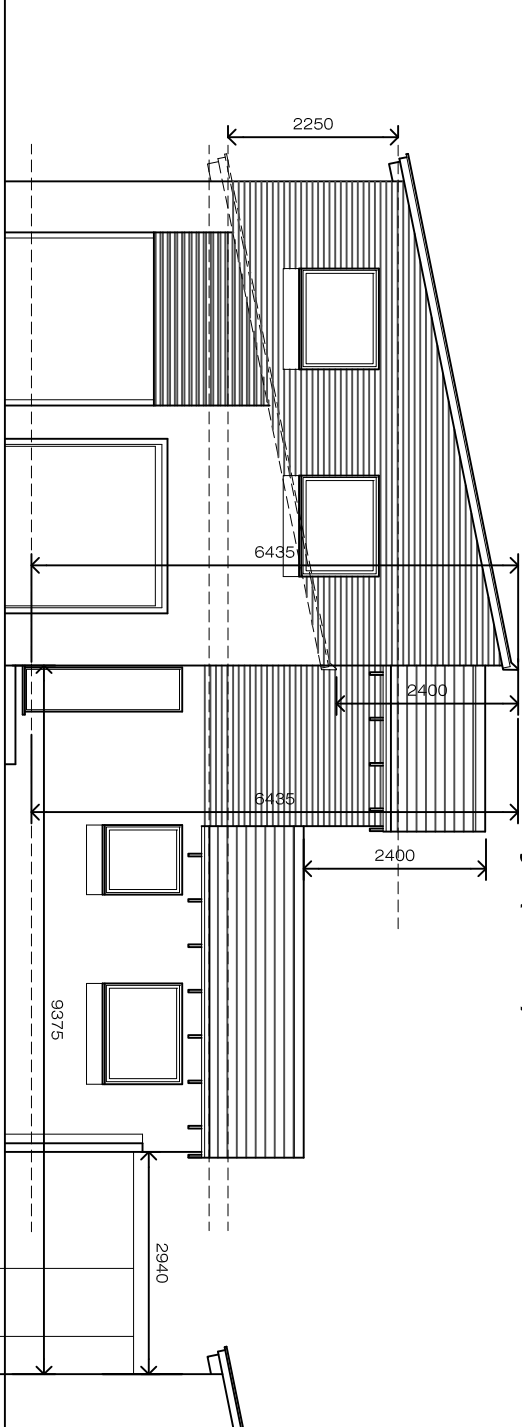

Elevation to parking court (rear)

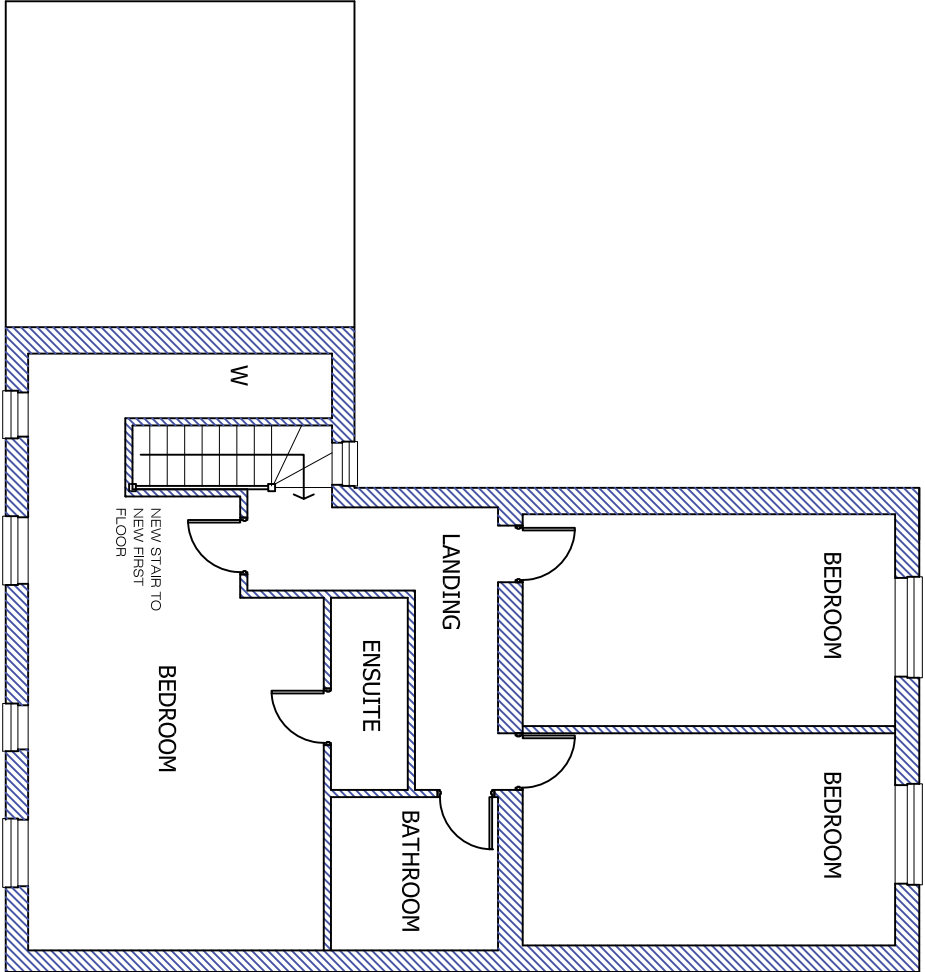

First Floor Plan

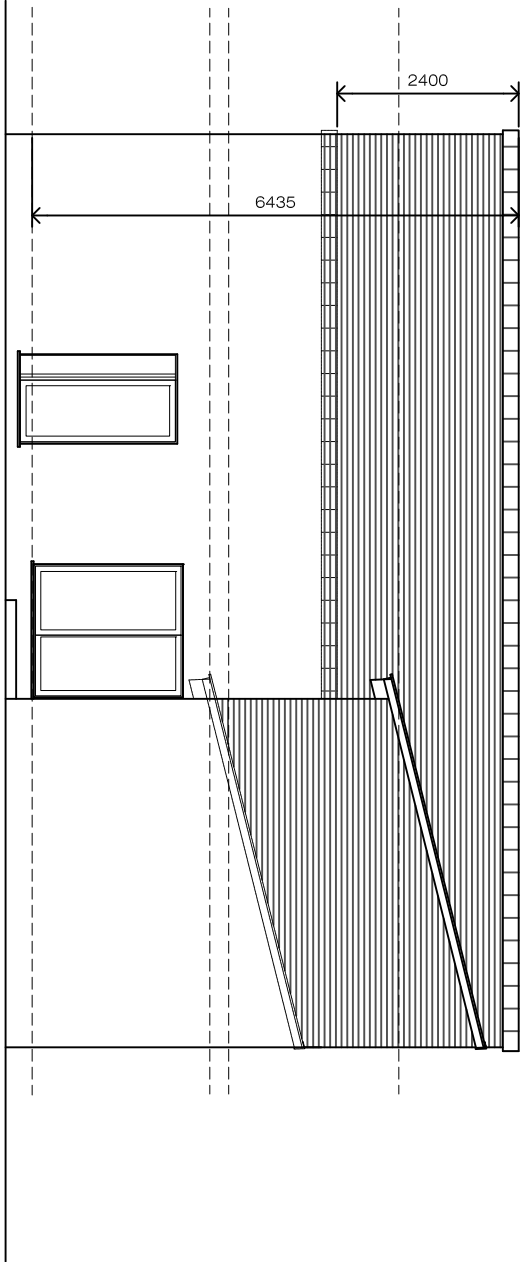

Elevation facing No 3 (side)