RICHARDS
WINDOWS & CONSERVATORIES

GEORGIAN CONSERVATORY FOR
MR & MRS STEVENS

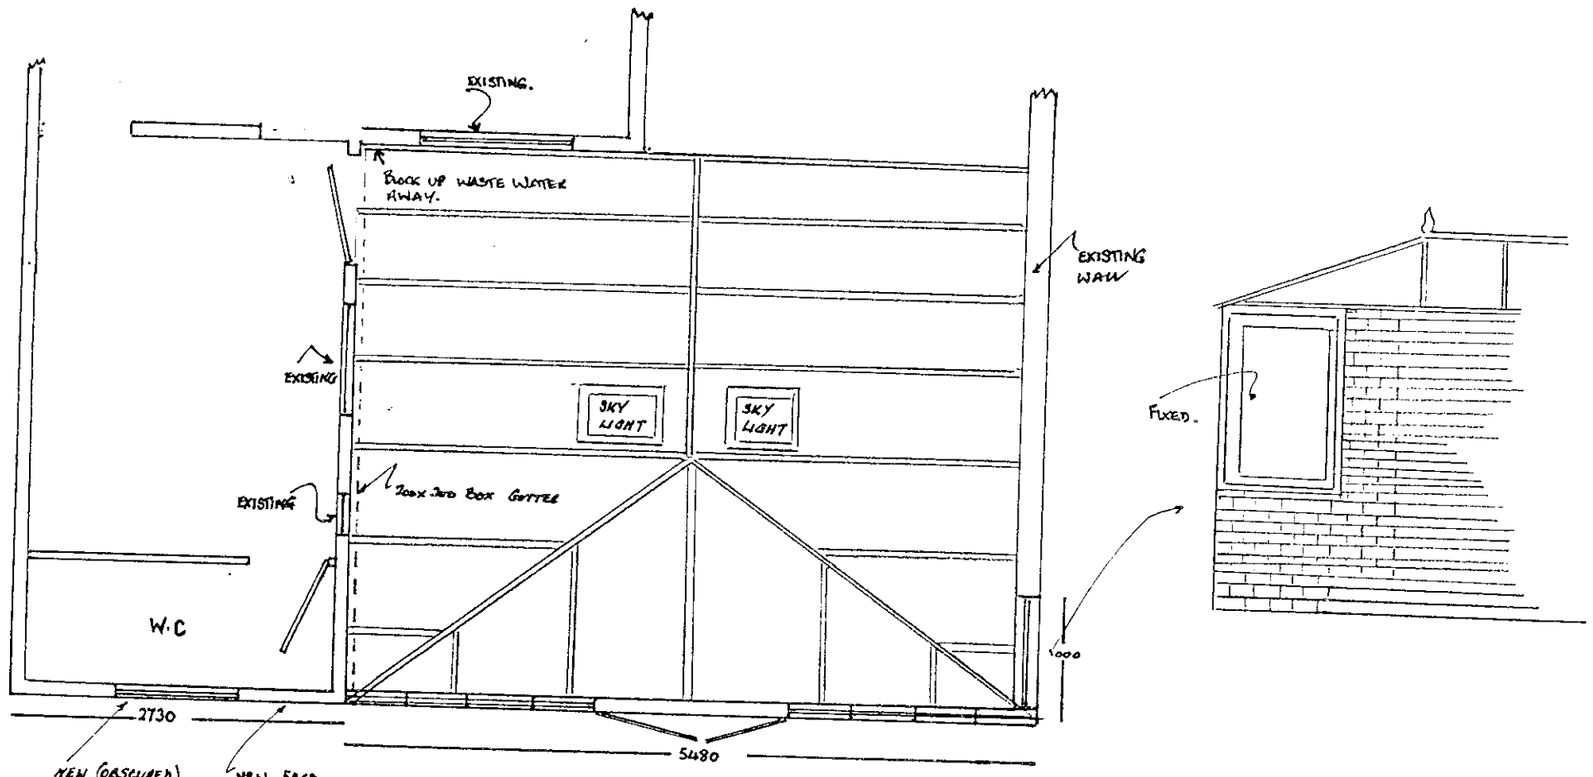

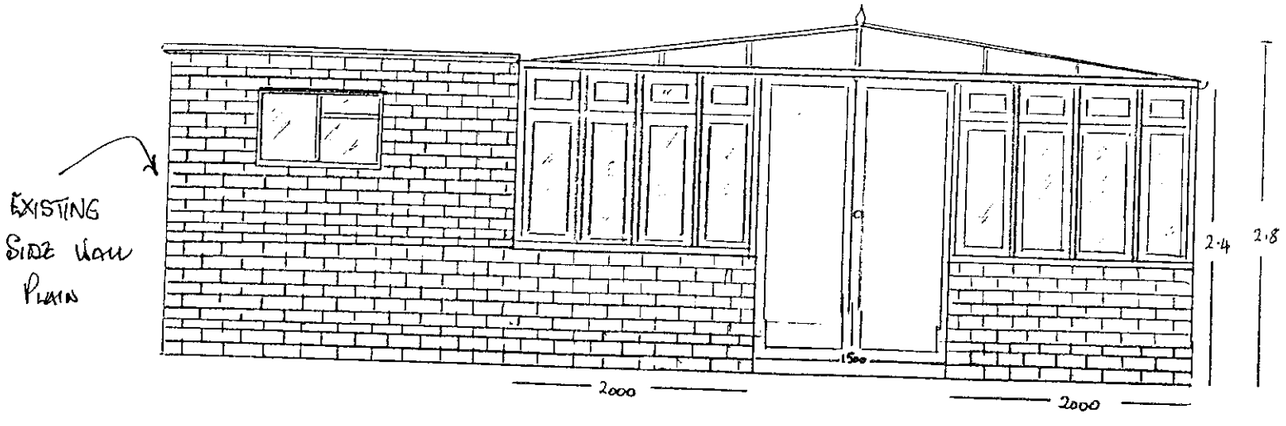

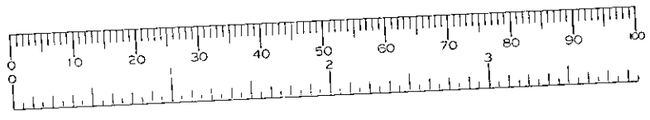

BUILDERS NOTE.

1) SEE QUOTE FOR NEW FACE BRICKWORK
2) " " REMOVING UTILITY ROOM.
3) " " REMOVING INTERNAL ARCH.
4) " " BRICKING UP ENTRANCE TO DINING ROOM.
5) " " REMOVE BRICKS FROM FIRE PLACE
* CUT WASHING MACHINE WASTE PIPE INTO BRICKWORK AND RUN WASTE UNDER FLOOR TO NEAREST DRAIN.
* BLOCK UP WASTE WATER OUTLET.

Scale 1·50

RICHARDS
WINDOWS & CONSERVATORIES

GEORGIAN CONSERVATORY FOR
MR & MRS STEVENS

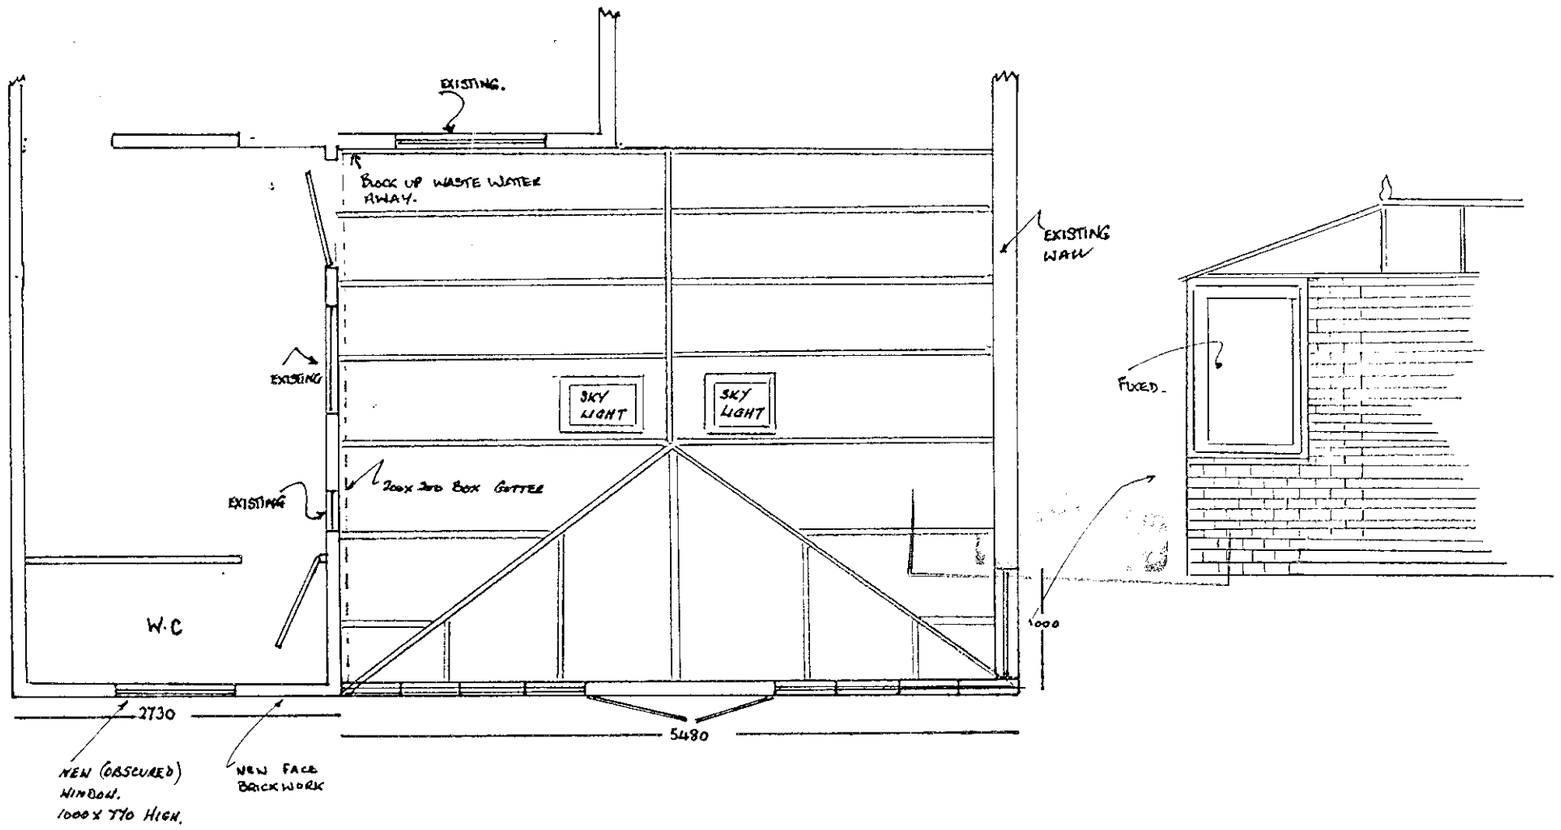

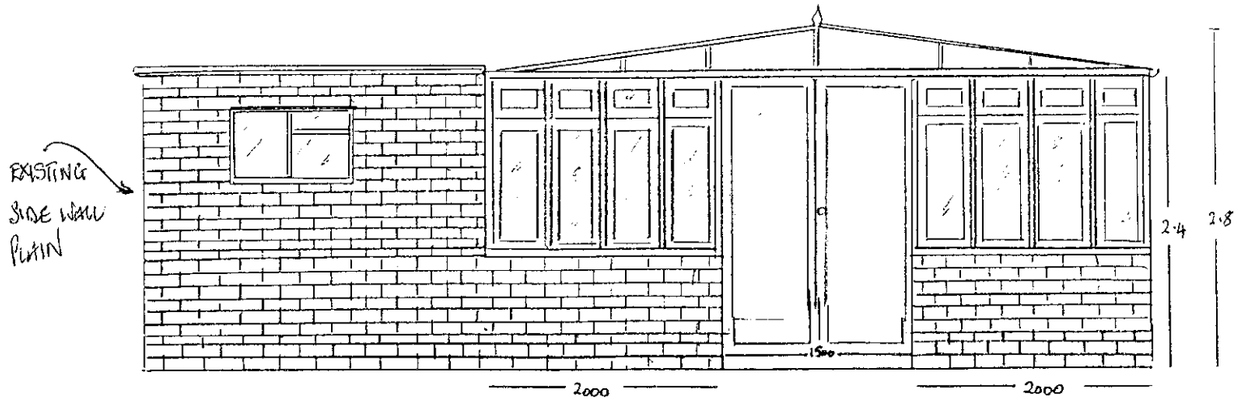

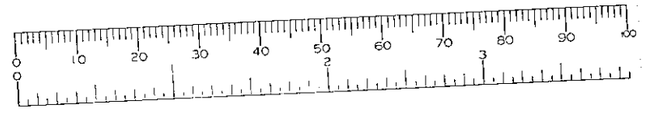

BUILDERS NOTE.

1) SEE QUOTE FOR NEW FACE BRICKWORK
2) " " REMOVING UTILITY ROOM.
3) " " REMOVING INTERNAL ARCH.
4) " " BRICKING UP ENTRANCE TO DINING ROOM
5) " " REMOVE BRICKS FROM FIRE PLACE
* CUT WASHING MACHINE WASTE PIPE INTO BRICKWORK AND RUN WASTE UNDER FLOOR TO NEAREST DRAIN.
* BLOCK UP WASTE WATER OUTLET.

285 WOODON BRIDGE RD

SCALE 1-50