This drawing is copyright and may not be reproduced without the written consent of the Architect.

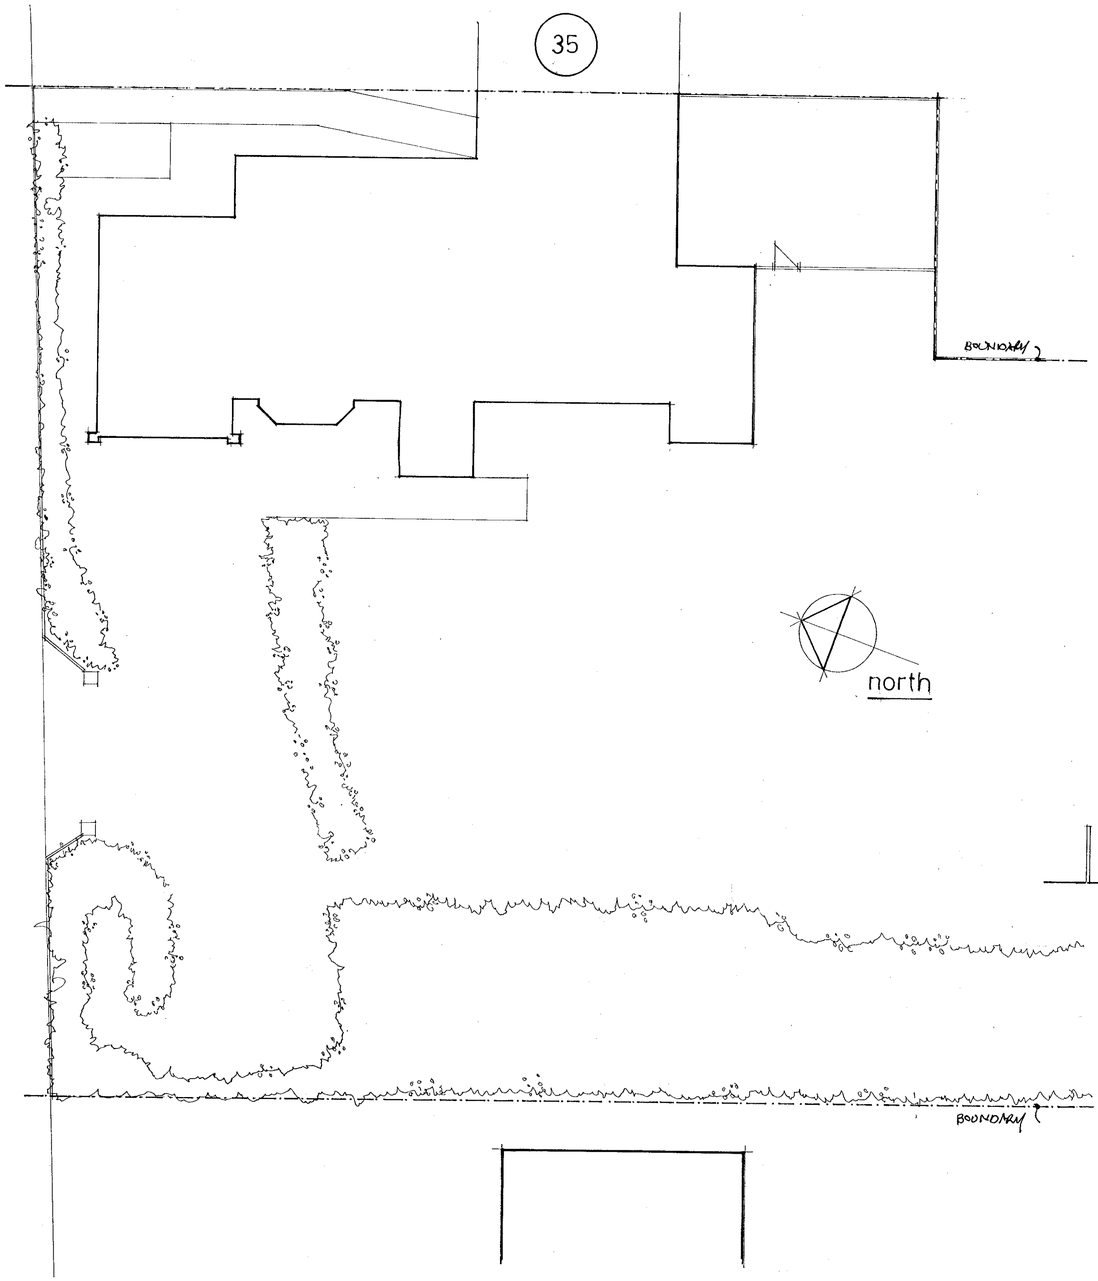

EXISTING SITE LAYOUT SCALE 1:100

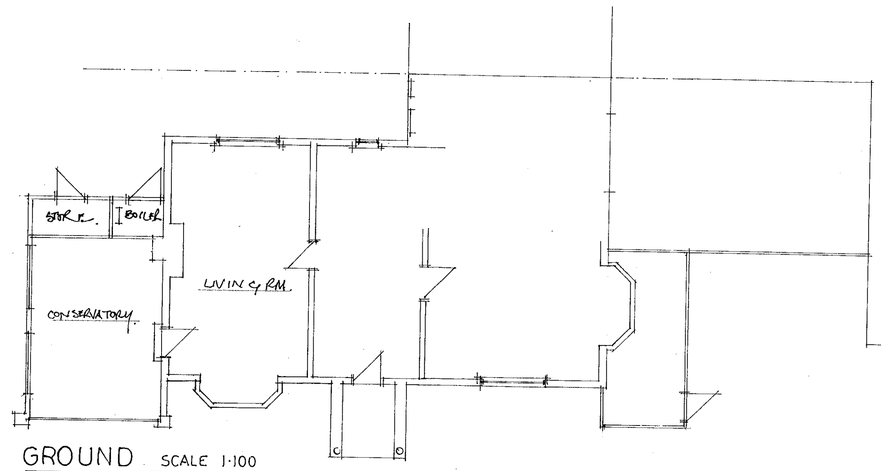

GROUND SCALE 1:100



FRONT

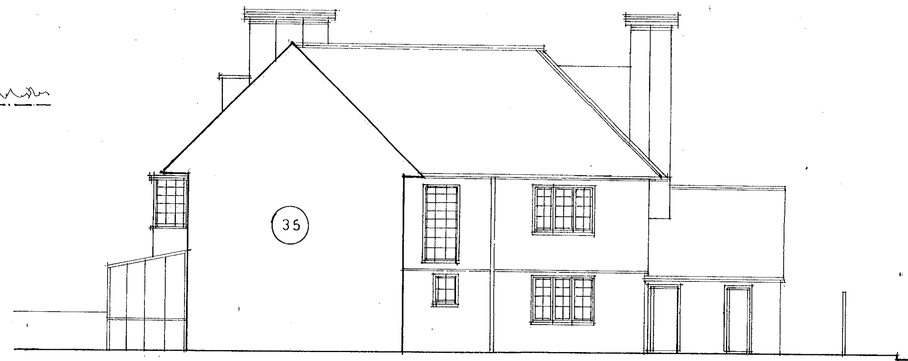

REAR



08 JAN 2001 * 3138

W. M. GRAHAM ASSOCIATES
CHARTERED ARCHITECTS
1 Rectory Road,
Wokingham,
Berkshire, RG40 1DJ,
Tel: 0118 9770464
Fax: 0118 9770482

Job
GREAT MEAD
33 RECTORY ROAD
WOKINGHAM

Title
EXISTING
PLANS & ELEVATIONS

Scale	Date	Drawn By
A.S.	DEC. 2000.	
Job No.	Drawing No.	Revision
2318	01	

Artworker DB(UK) 00129

This drawing is copyright and may not be reproduced without the written consent of the Architect.

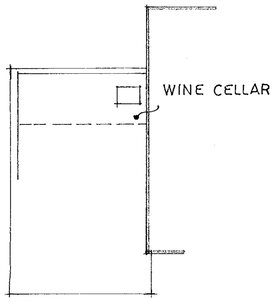

LOWER GROUND SCALE 1:100

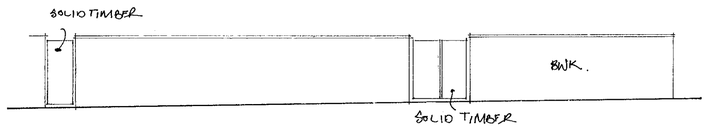

GARDEN WALL ELEVATION

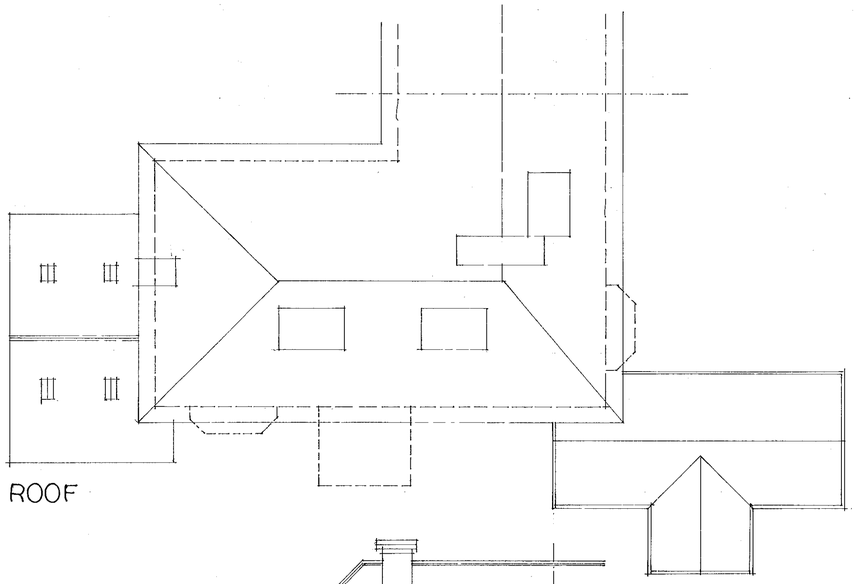

ROOF

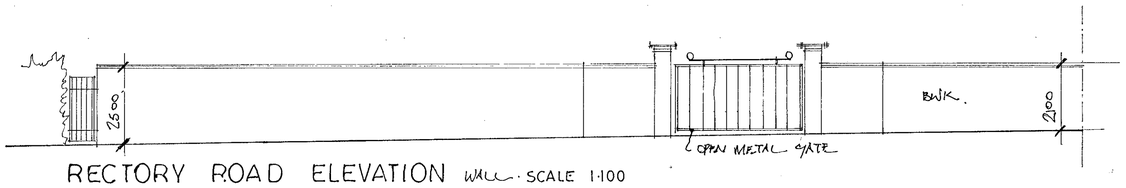

RECTORY ROAD ELEVATION WALL · SCALE 1:100

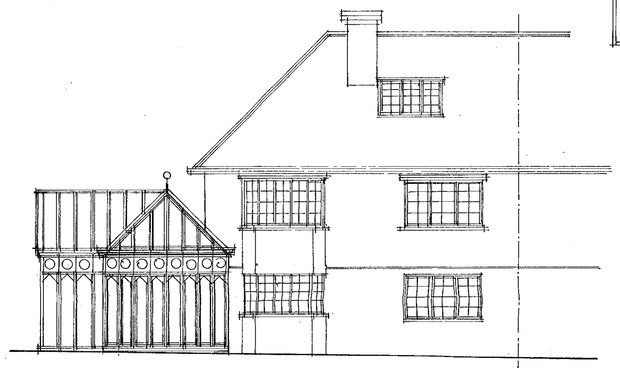

SIDE

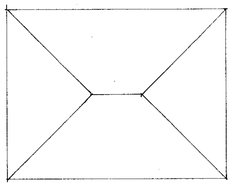

ROOF

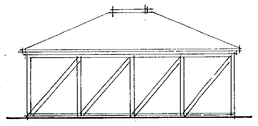

REAR

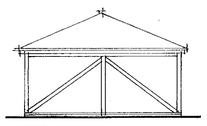

SIDE

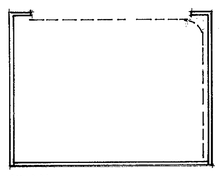

PLAN

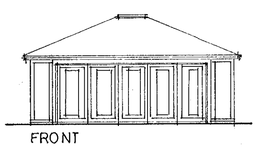

FRONT

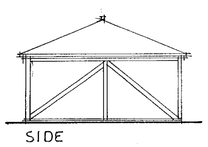

SIDE

GARAGE SCALE 1:100

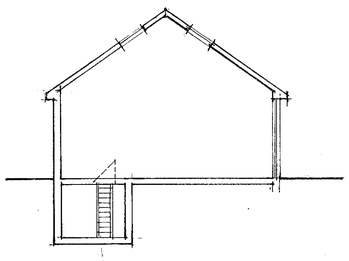

PLAYROOM SECTION

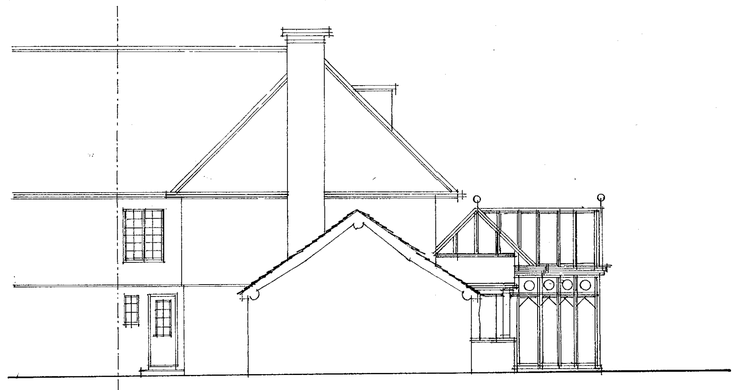

SIDE

08.JAN.2001 3138

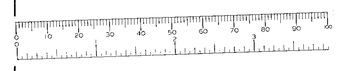

W. M. GRAHAM ASSOCIATES
CHARTERED ARCHITECTS
1 Rectory Road,
Wokingham,
Berkshire, RG40 1DJ,
Tel: 0118 9770464
Fax: 0118 9770482

Job
GREAT MEAD
33 RECTORY ROAD
WOKINGHAM

Title
PROPOSED
PLANS & ELEVATIONS

Scale	Date	Drawn By
1:5.	DEC 2000.	
Job No.	**Drawing No.**	**Revision**
2318	04	

Artworker DS(UK) 00129

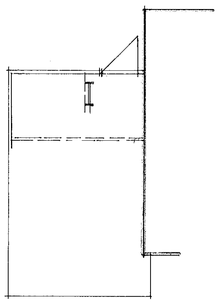

BELOW GROUND SCALE 1:100

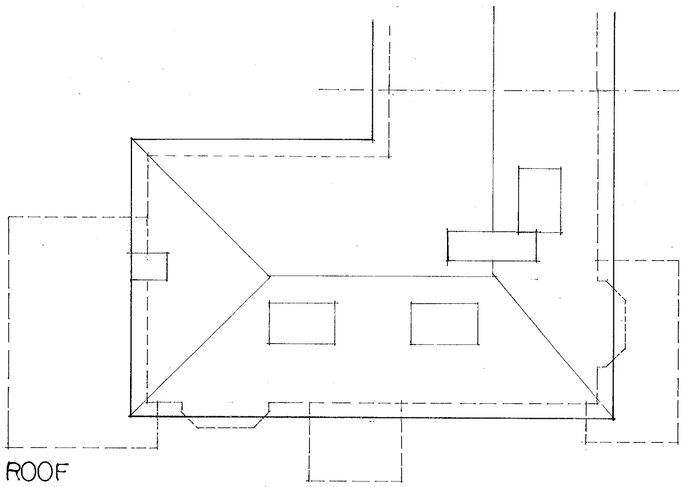

ROOF

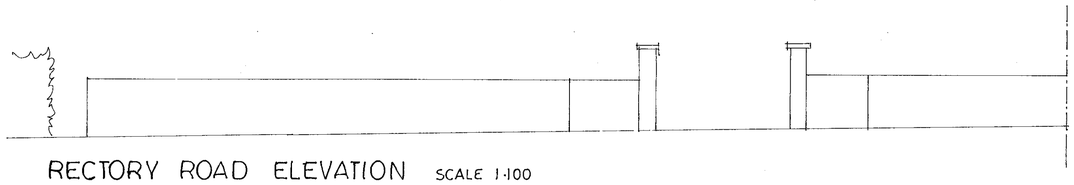

RECTORY ROAD ELEVATION SCALE 1:100

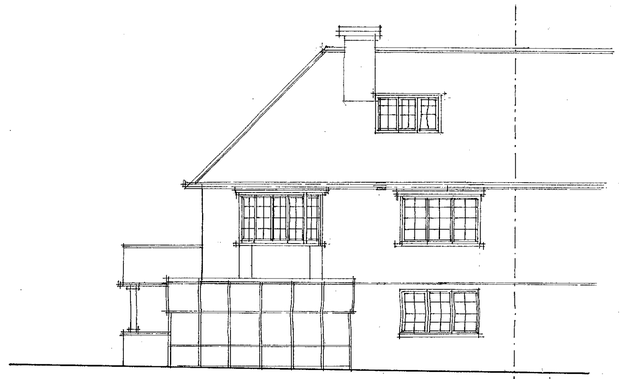

SIDE

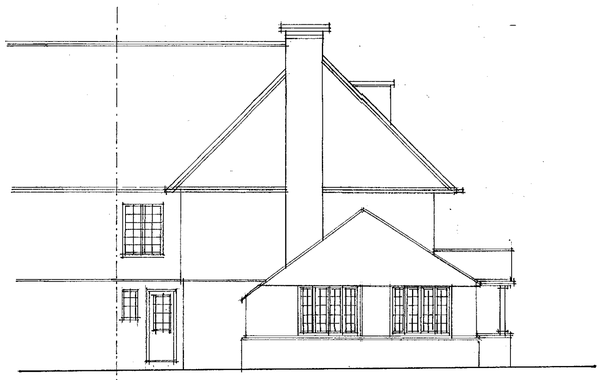

SIDE

This drawing is copyright and may not be reproduced without the written consent of the Architect.

08.JAN.2001 • 3138

W. M. GRAHAM ASSOCIATES
CHARTERED ARCHITECTS
1 Rectory Road,
Wokingham,
Berkshire, RG40 1DJ,
Tel: 0118 9770464
Fax: 0118 9770482

Job
GREAT MEAD
33 RECTORY ROAD
WOKINGHAM

Title
EXISTING
PLANS & ELEVATIONS

Scale	Date	Drawn By
As.	DEC 2000.	
Job No.	**Drawing No.**	**Revision**
2318	02	

Artworker DS(UK) 00129

This drawing is copyright and may not be reproduced without the written consent of the Architect.

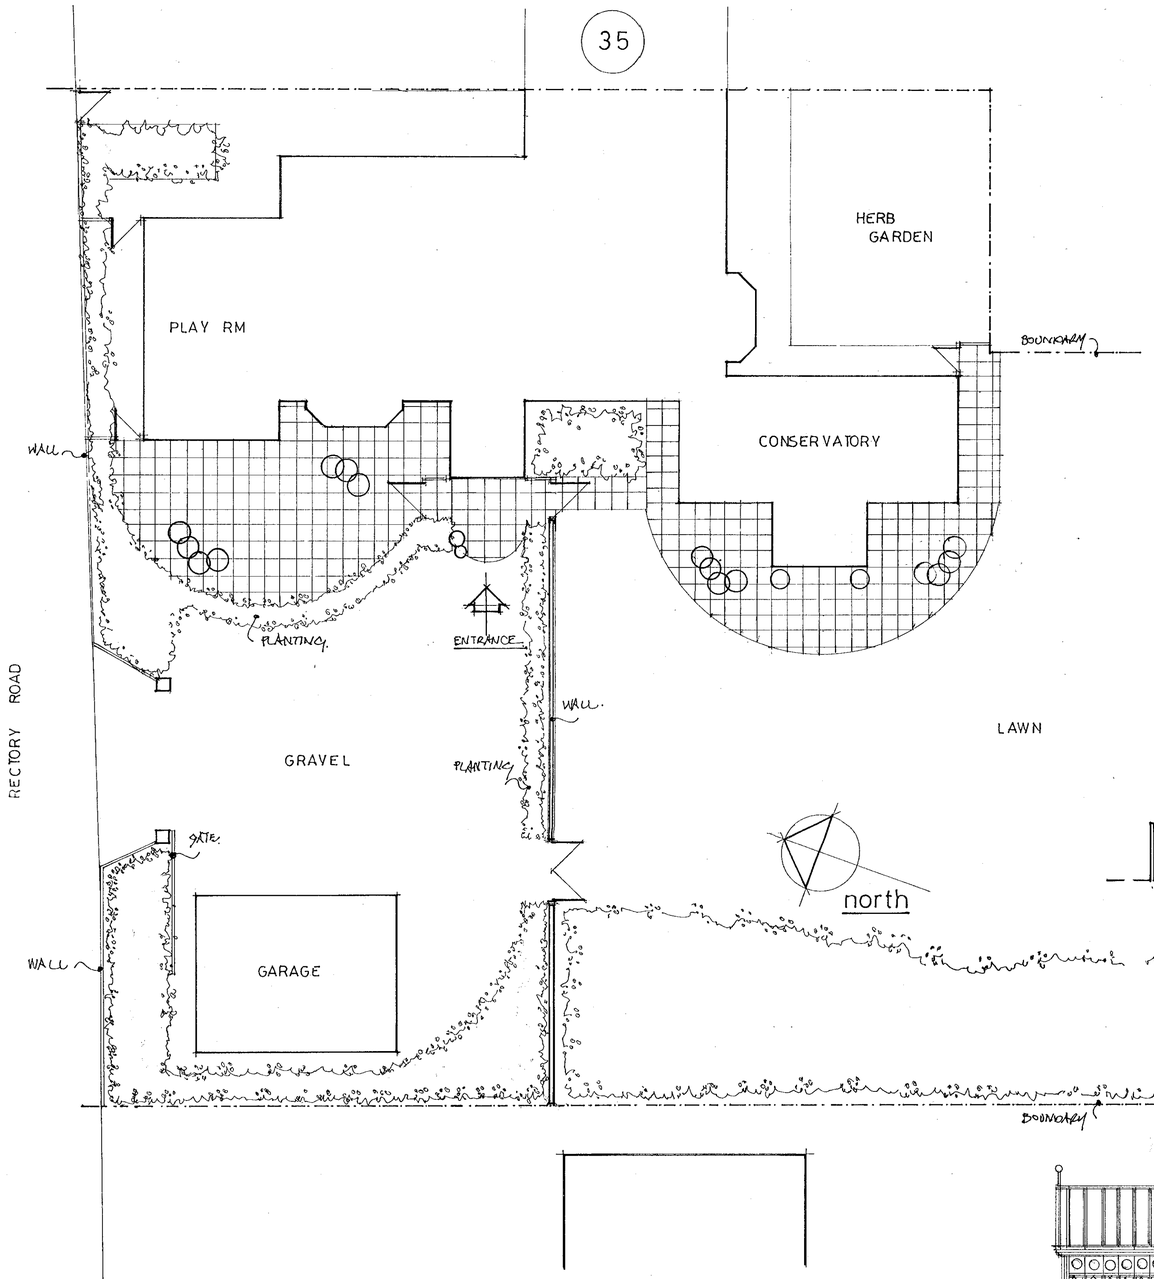

PROPOSED SITE LAYOUT SCALE 1:100

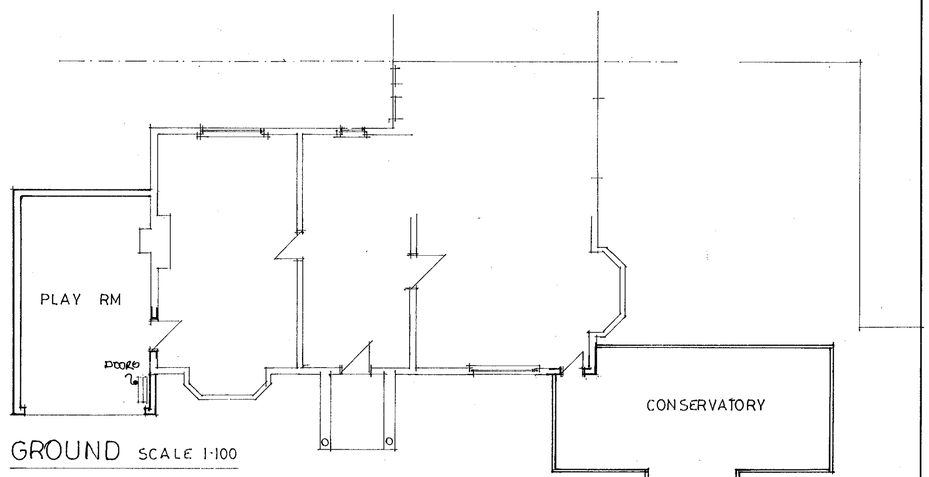

GROUND SCALE 1:100



FRONT

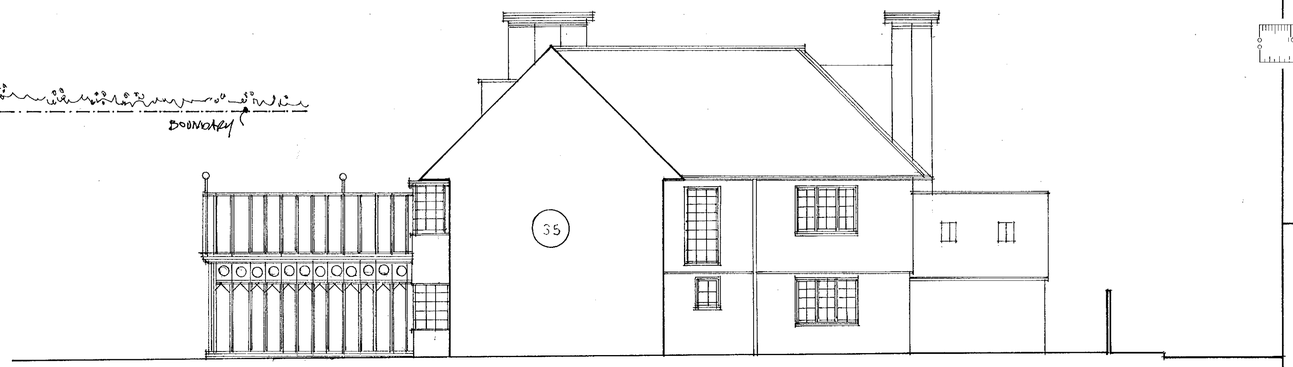

REAR

08 JAN 2001 * 3138

08 JAN 2001 * 3138

W. M. GRAHAM ASSOCIATES
CHARTERED ARCHITECTS
1 Rectory Road,
Wokingham,
Berkshire, RG40 1DJ.
Tel: 0118 9770464
Fax: 0118 9770482

Job
GREAT MEAD
33 RECTORY ROAD
WOKINGHAM

Title
PROPOSED
PLANS & ELEVATIONS

Scale	Date	Drawn By
AS.	DEC 2000	
Job No.	Drawing No.	Revision
2318	03	

Artworker DS(UK) 00129

22/6/01

This drawing is copyright and may not be reproduced without the written consent of the Architect.

SPECIFICATION :- CONT FROM 2318/08

ROOF STRAPS :- ALL ROOF TIMBERS RIDGE/VALLEY/HIP ON WALL PLATES AND SECURED WITH 30x2mm MS GALVANISED STRAPS INTO CAVITIES 600 c/c DOWN WALL 800 c/c x 2.5mm MS GALVANISED STRAPS. ALL SECURE.

LATERAL RESTRAINTS :- STAINLESS STEEL HOLDING DOWN STRAPS AT MAX. 2000mm c/c FIXED IN ACCORDANCE WITH MANUFACTURERS DETAILS TO WALL PLATE VERTICALLY

END.

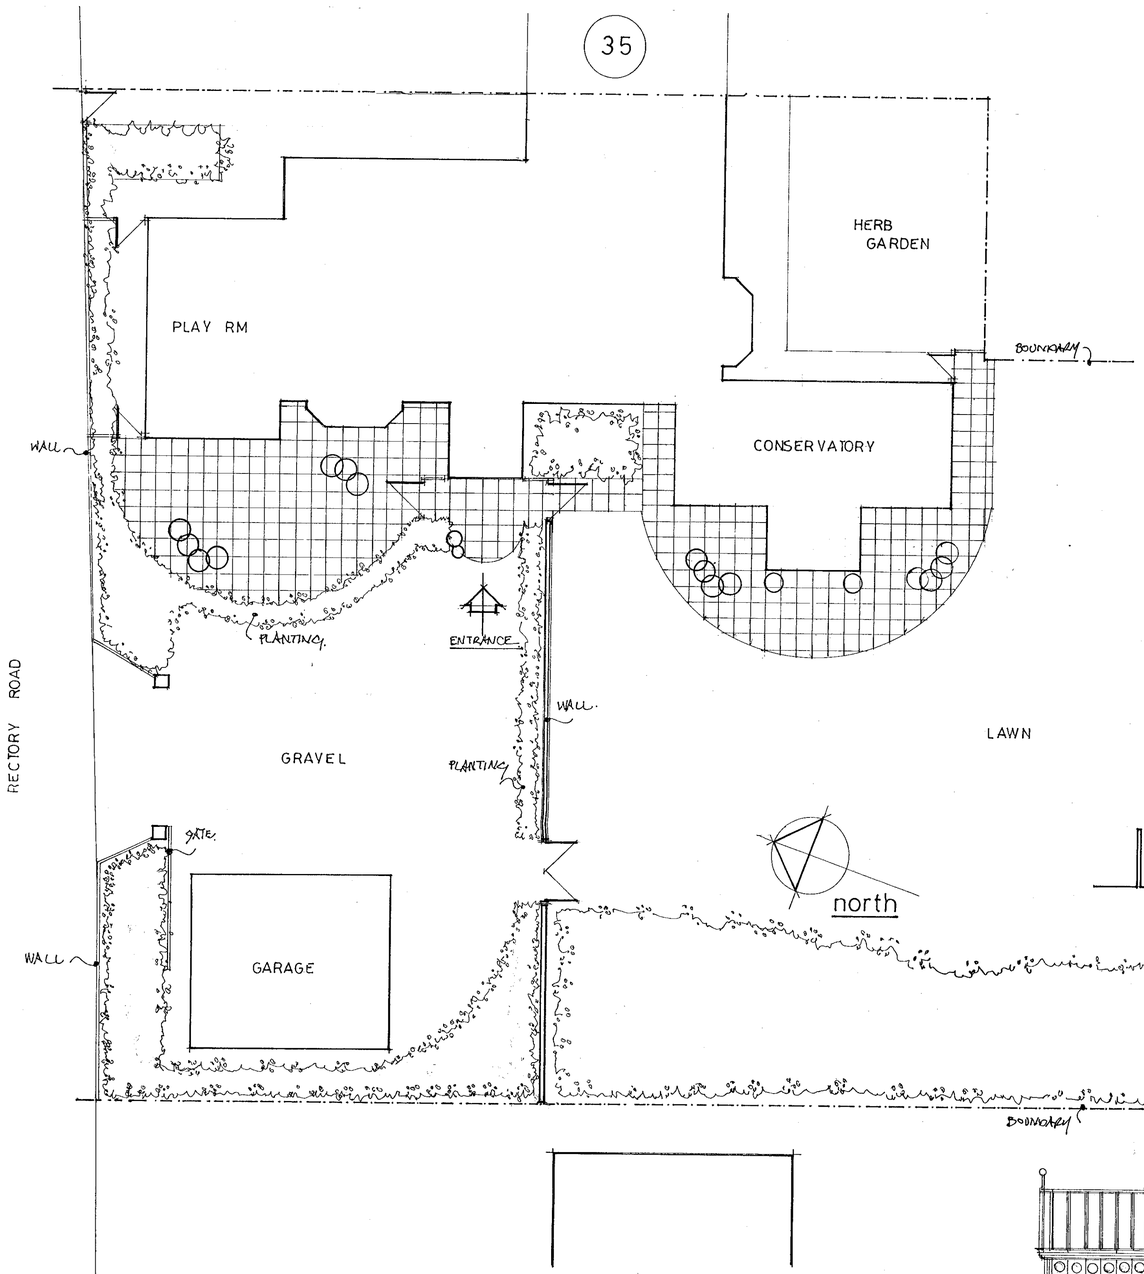

PROPOSED SITE LAYOUT SCALE 1:100

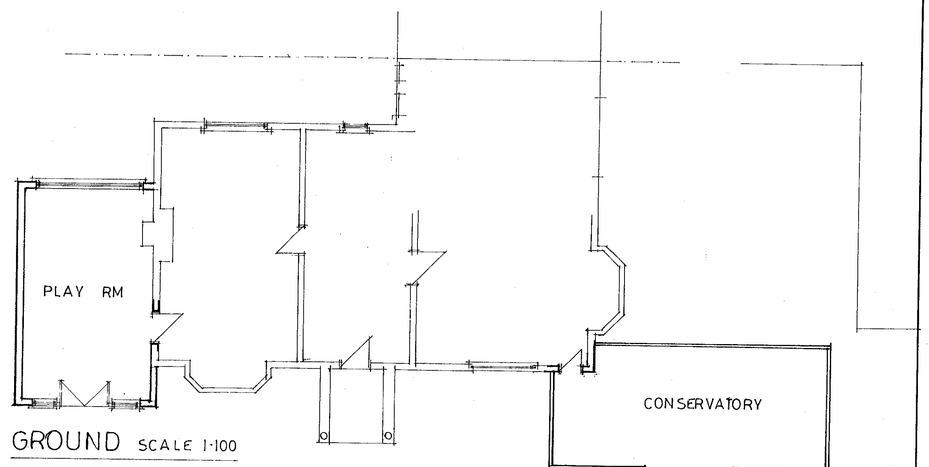

GROUND SCALE 1:100



FRONT

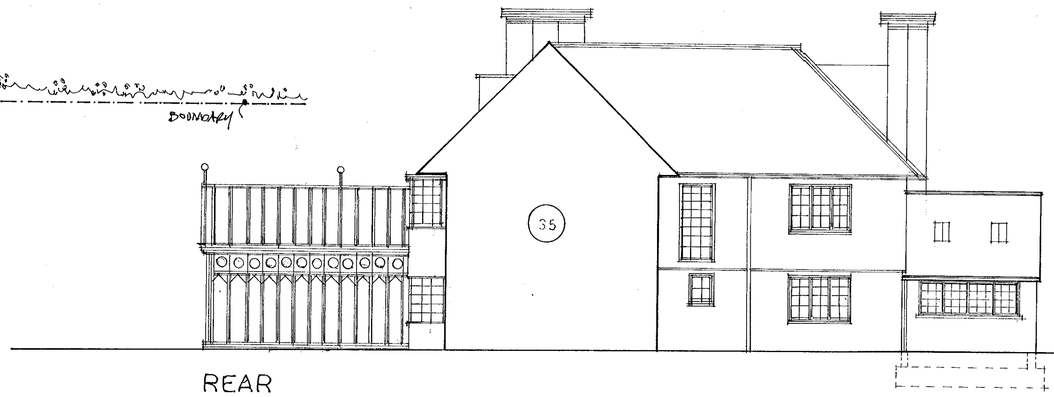

REAR



A : 2205.01

W. M. GRAHAM ASSOCIATES
CHARTERED ARCHITECTS
1 Rectory Road,
Wokingham,
Berkshire, RG40 1DJ,
Tel: 0118 9770464
Fax: 0118 9770482

Job
GREAT MEAD
33 RECTORY ROAD
WOKINGHAM

Title
PROPOSED
PLANS & ELEVATIONS

Scale	Date	Drawn By
AS.	DEC 2000	
Job No.	Drawing No.	Revision
2318	03	A

17 AUG 2001
COPIES TO: ACK. FILE

Artworker DS(UK) 00129

This drawing is copyright and may not be reproduced without the written consent of the Architect.

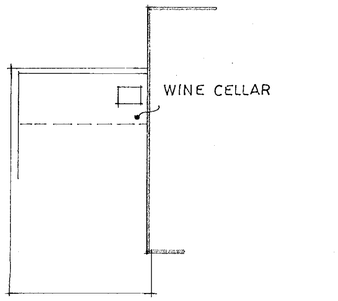

LOWER GROUND SCALE 1:100

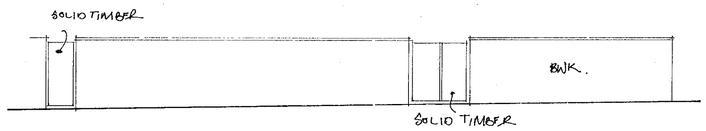

GARDEN WALL ELEVATION

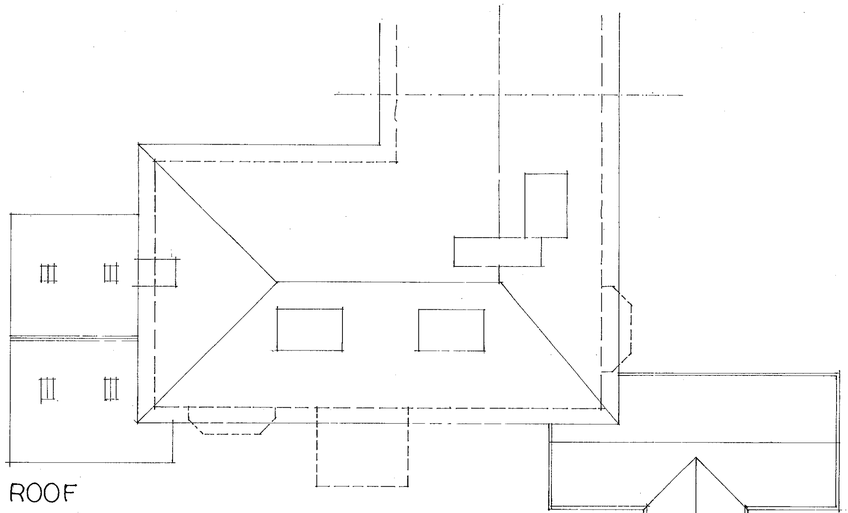

ROOF

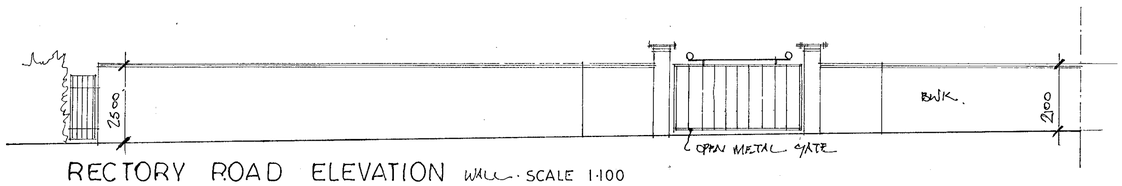

RECTORY ROAD ELEVATION WALL · SCALE 1:100



SIDE

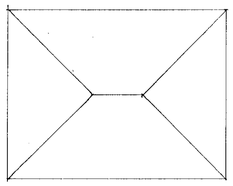

ROOF

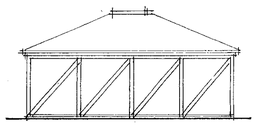

REAR

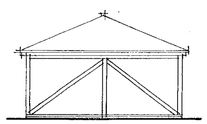

SIDE

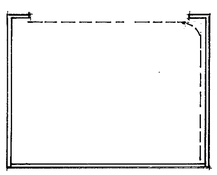

PLAN

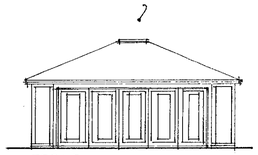

FRONT

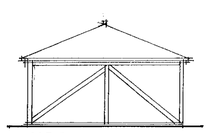

SIDE

GARAGE SCALE 1:100

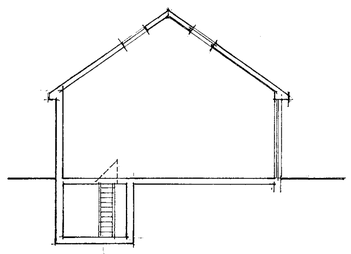

PLAYROOM SECTION

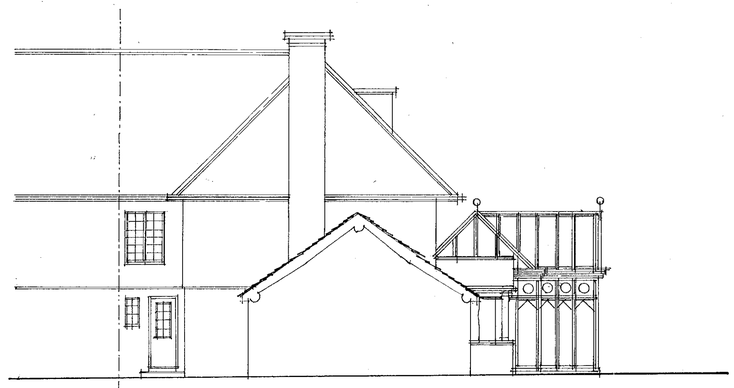

SIDE



W. M. GRAHAM ASSOCIATES
CHARTERED ARCHITECTS
1 Rectory Road,
Wokingham,
Berkshire, RG40 1DJ.
Tel: 0118 9770464
Fax: 0118 9770482

Job
GREAT MEAD
33 RECTORY ROAD
WOKINGHAM

Title
PROPOSED
PLANS & ELEVATIONS

Scale	Date	Drawn By
1:100	DEC 2000.	
Job No.	**Drawing No.**	**Revision**
2318	04	

Artworker DS(UK) 00129

This drawing is copyright and may not be reproduced without the written consent of the Architect.

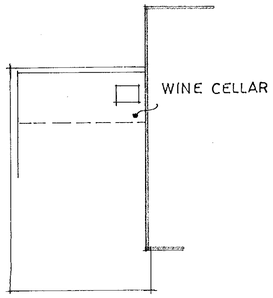

LOWER GROUND SCALE 1:100

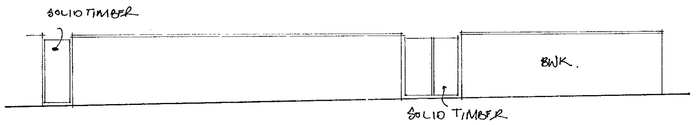

GARDEN WALL ELEVATION

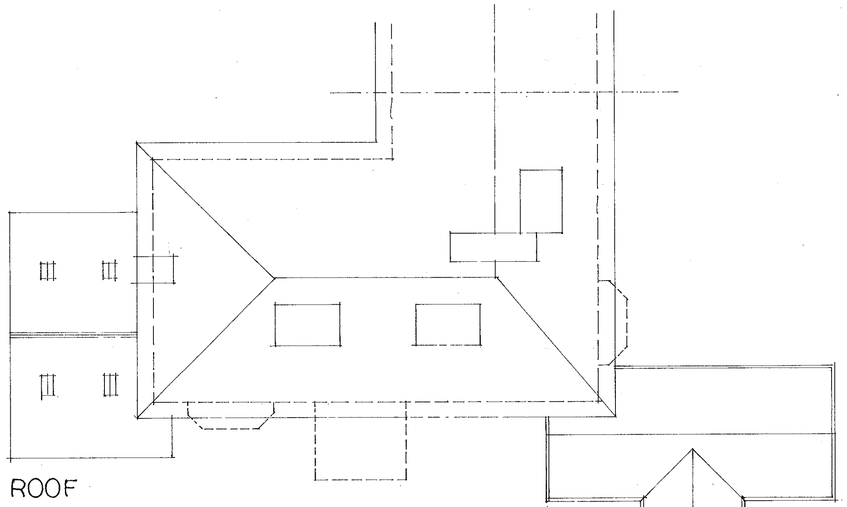

ROOF

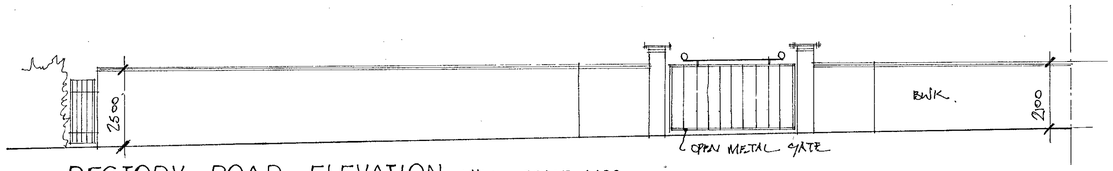

RECTORY ROAD ELEVATION WALL · SCALE 1:100

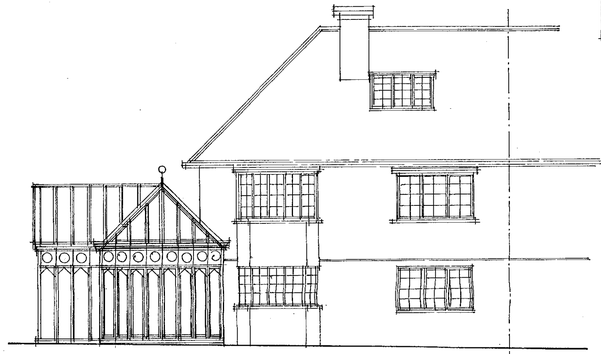

SIDE

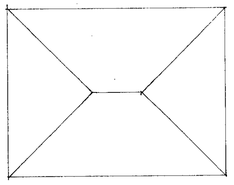

ROOF

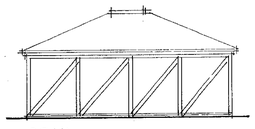

REAR

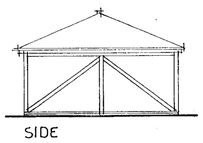

SIDE

TIMBER FRAME SLATE ROOF.

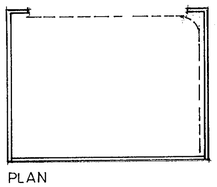

PLAN

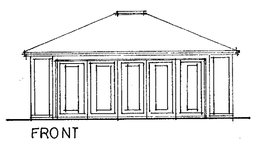

FRONT

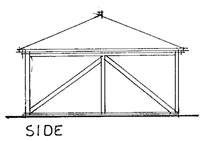

SIDE

GARAGE SCALE 1:100

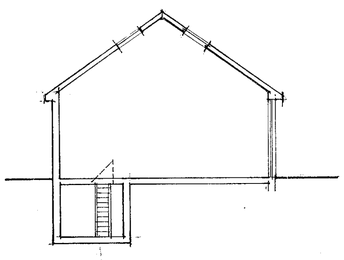

PLAYROOM SECTION

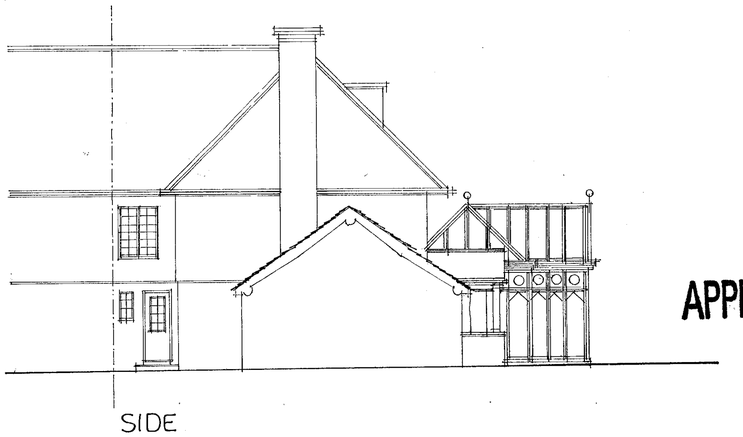

SIDE

APPROVED

08 JAN 2001 · 3138

W. M. GRAHAM ASSOCIATES
CHARTERED ARCHITECTS
1 Rectory Road,
Wokingham,
Berkshire, RG40 1DJ,
Tel: 0118 9770464
Fax: 0118 9770482

Job
GREAT MEAD
33 RECTORY ROAD
WOKINGHAM

Title
PROPOSED
PLANS & ELEVATIONS

Scale	Date	Drawn By
A.S.	DEC 2000.	
Job No.	**Drawing No.**	**Revision**
2318	04	

Artworker DB(UK)00129

D 22/6/01