
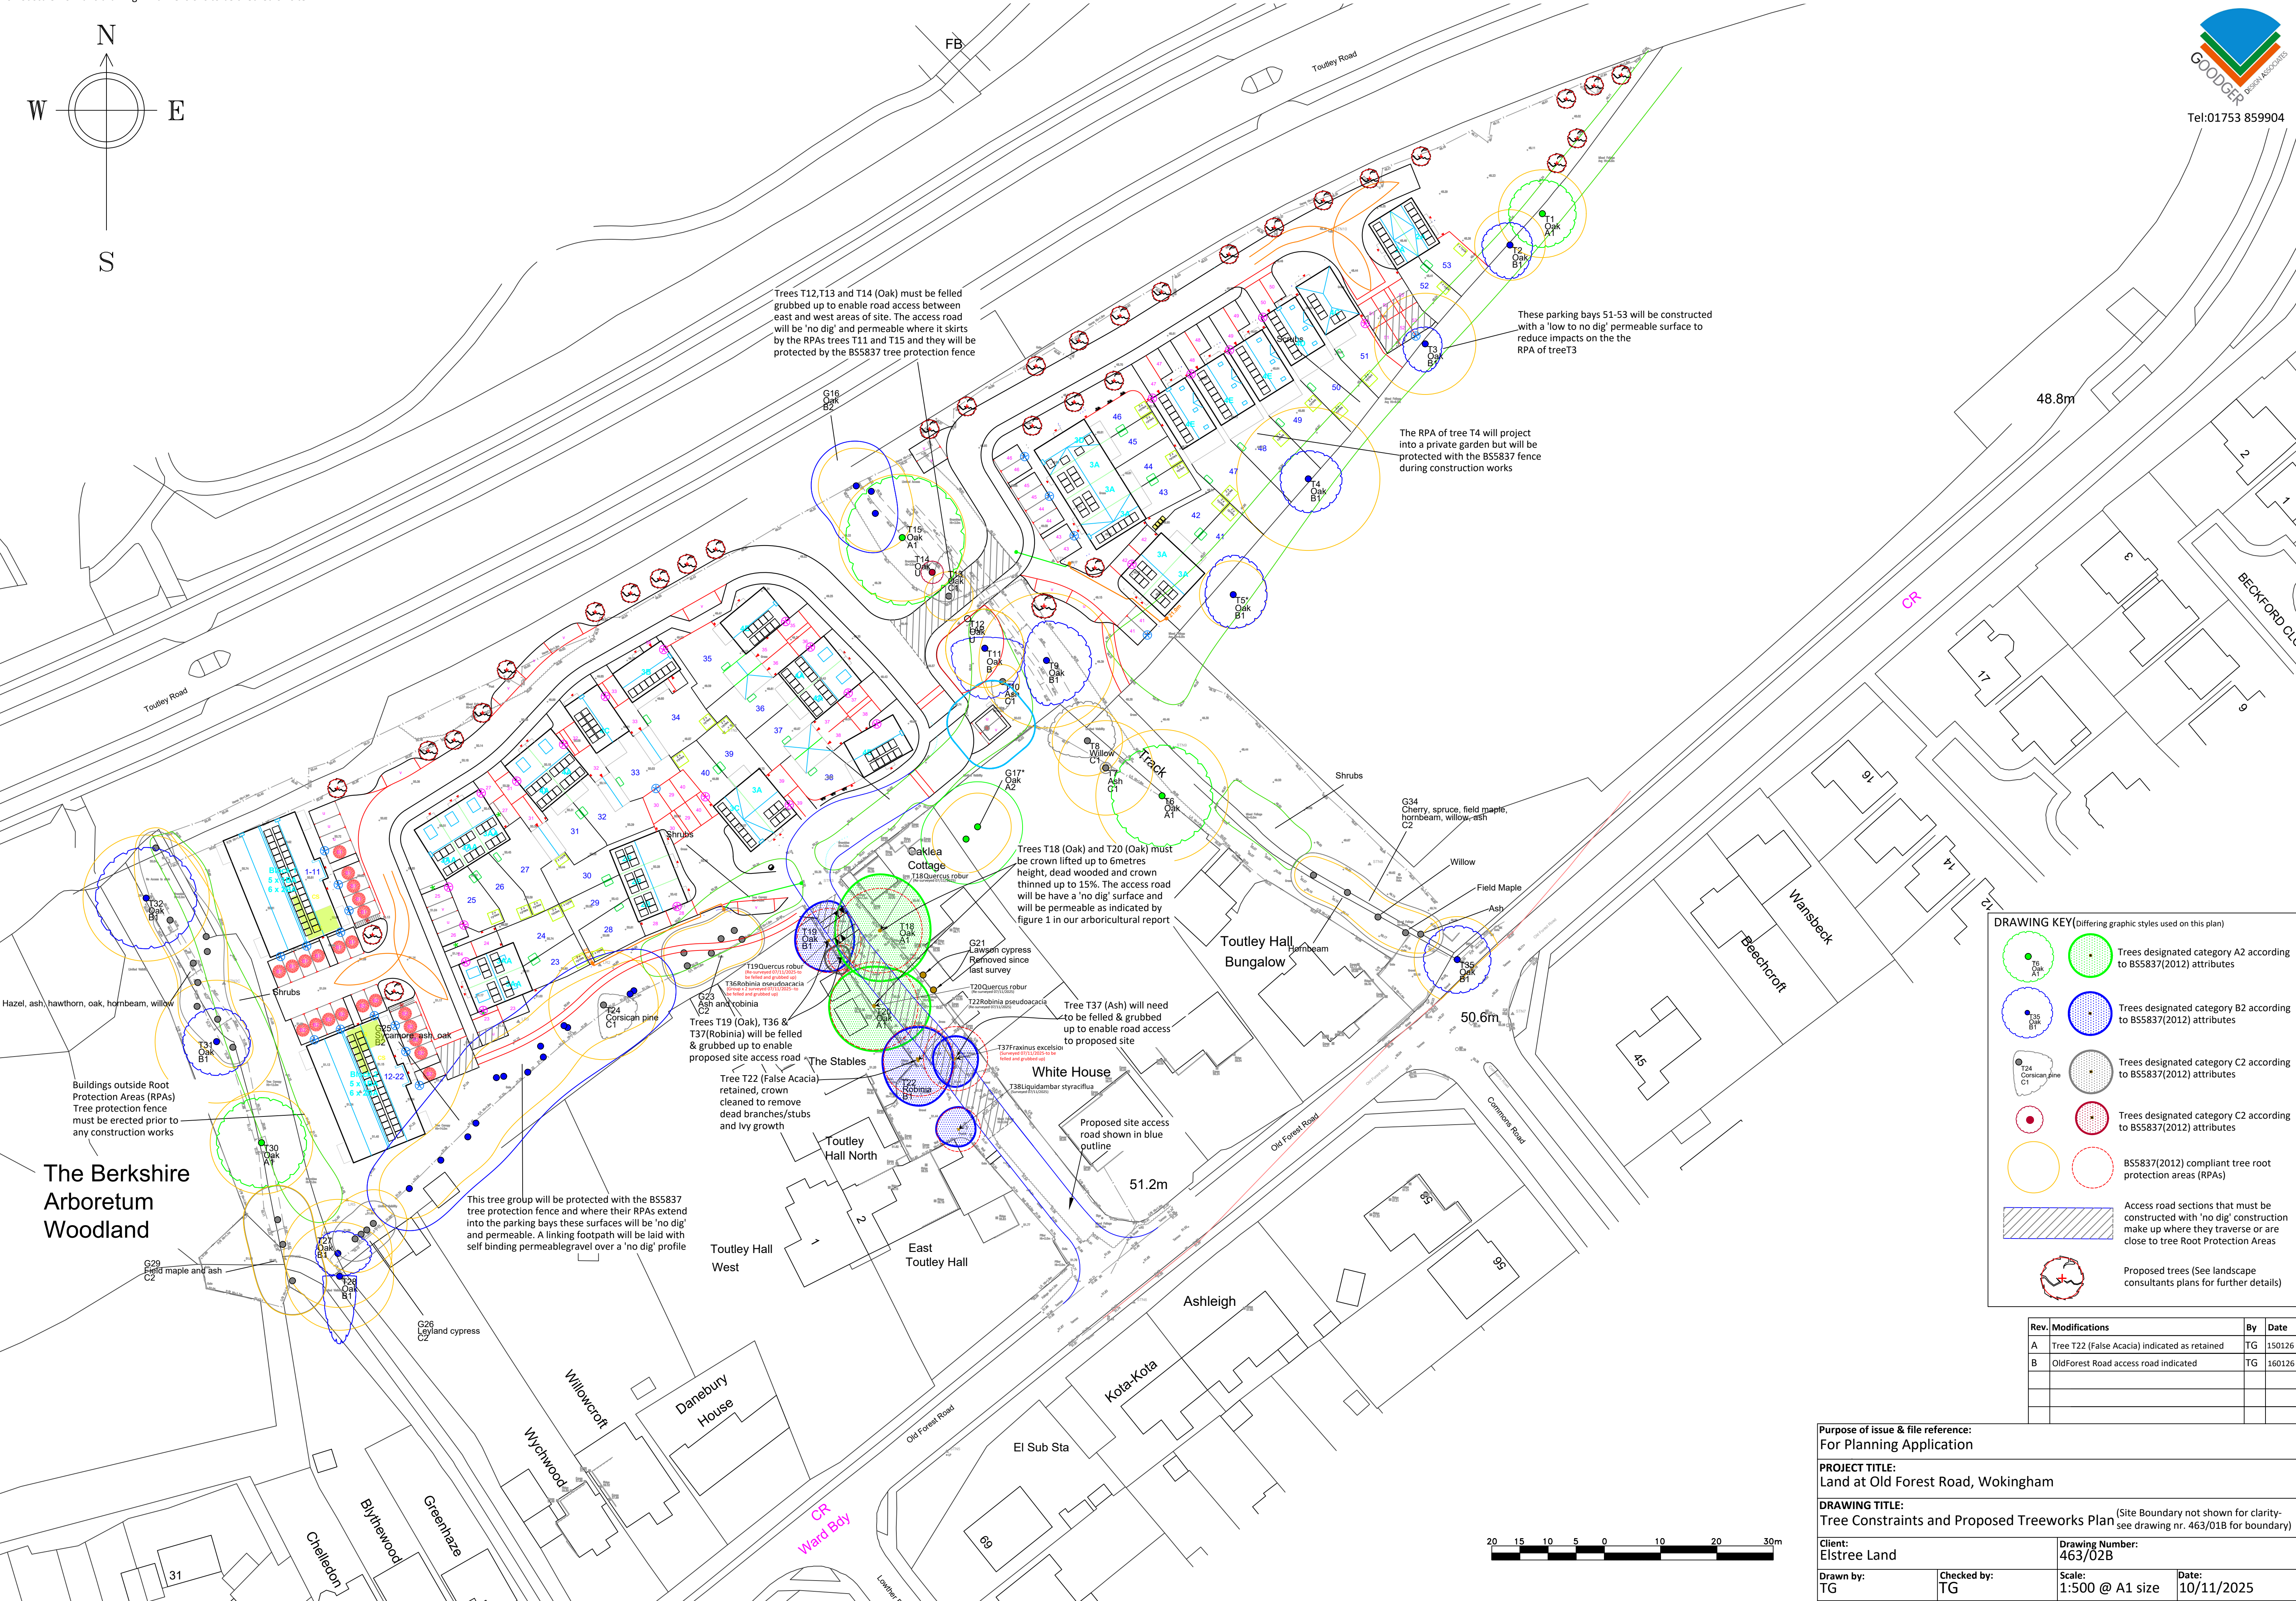
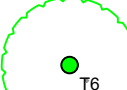
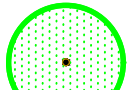
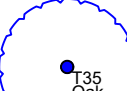
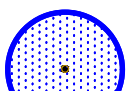
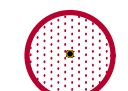


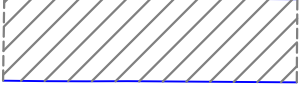

DRAWING KEY(Differing graphic styles used on this plan)

-   Trees designated category A2 according to BS5837(2012) attributes
-   Trees designated category B2 according to BS5837(2012) attributes
-   Trees designated category C2 according to BS5837(2012) attributes
-   Trees designated category C2 according to BS5837(2012) attributes
-   BS5837(2012) compliant tree root protection areas (RPAs)
-  Access road sections that must be constructed with 'no dig' construction make up where they traverse or are close to tree Root Protection Areas
-  Proposed trees (See landscape consultants plans for further details)

Rev.	Modifications	By	Date
A	Tree T22 (False Acacia) indicated as retained	TG	150126
B	OldForest Road access road indicated	TG	160126

Purpose of issue & file reference: For Planning Application			
PROJECT TITLE: Land at Old Forest Road, Wokingham			
DRAWING TITLE: Tree Constraints and Proposed Treeworks Plan (Site Boundary not shown for clarity- see drawing nr. 463/01B for boundary)			
Client: Elstree Land		Drawing Number: 463/02B	
Drawn by: TG	Checked by: TG	Scale: 1:500 @ A1 size	Date: 10/11/2025