


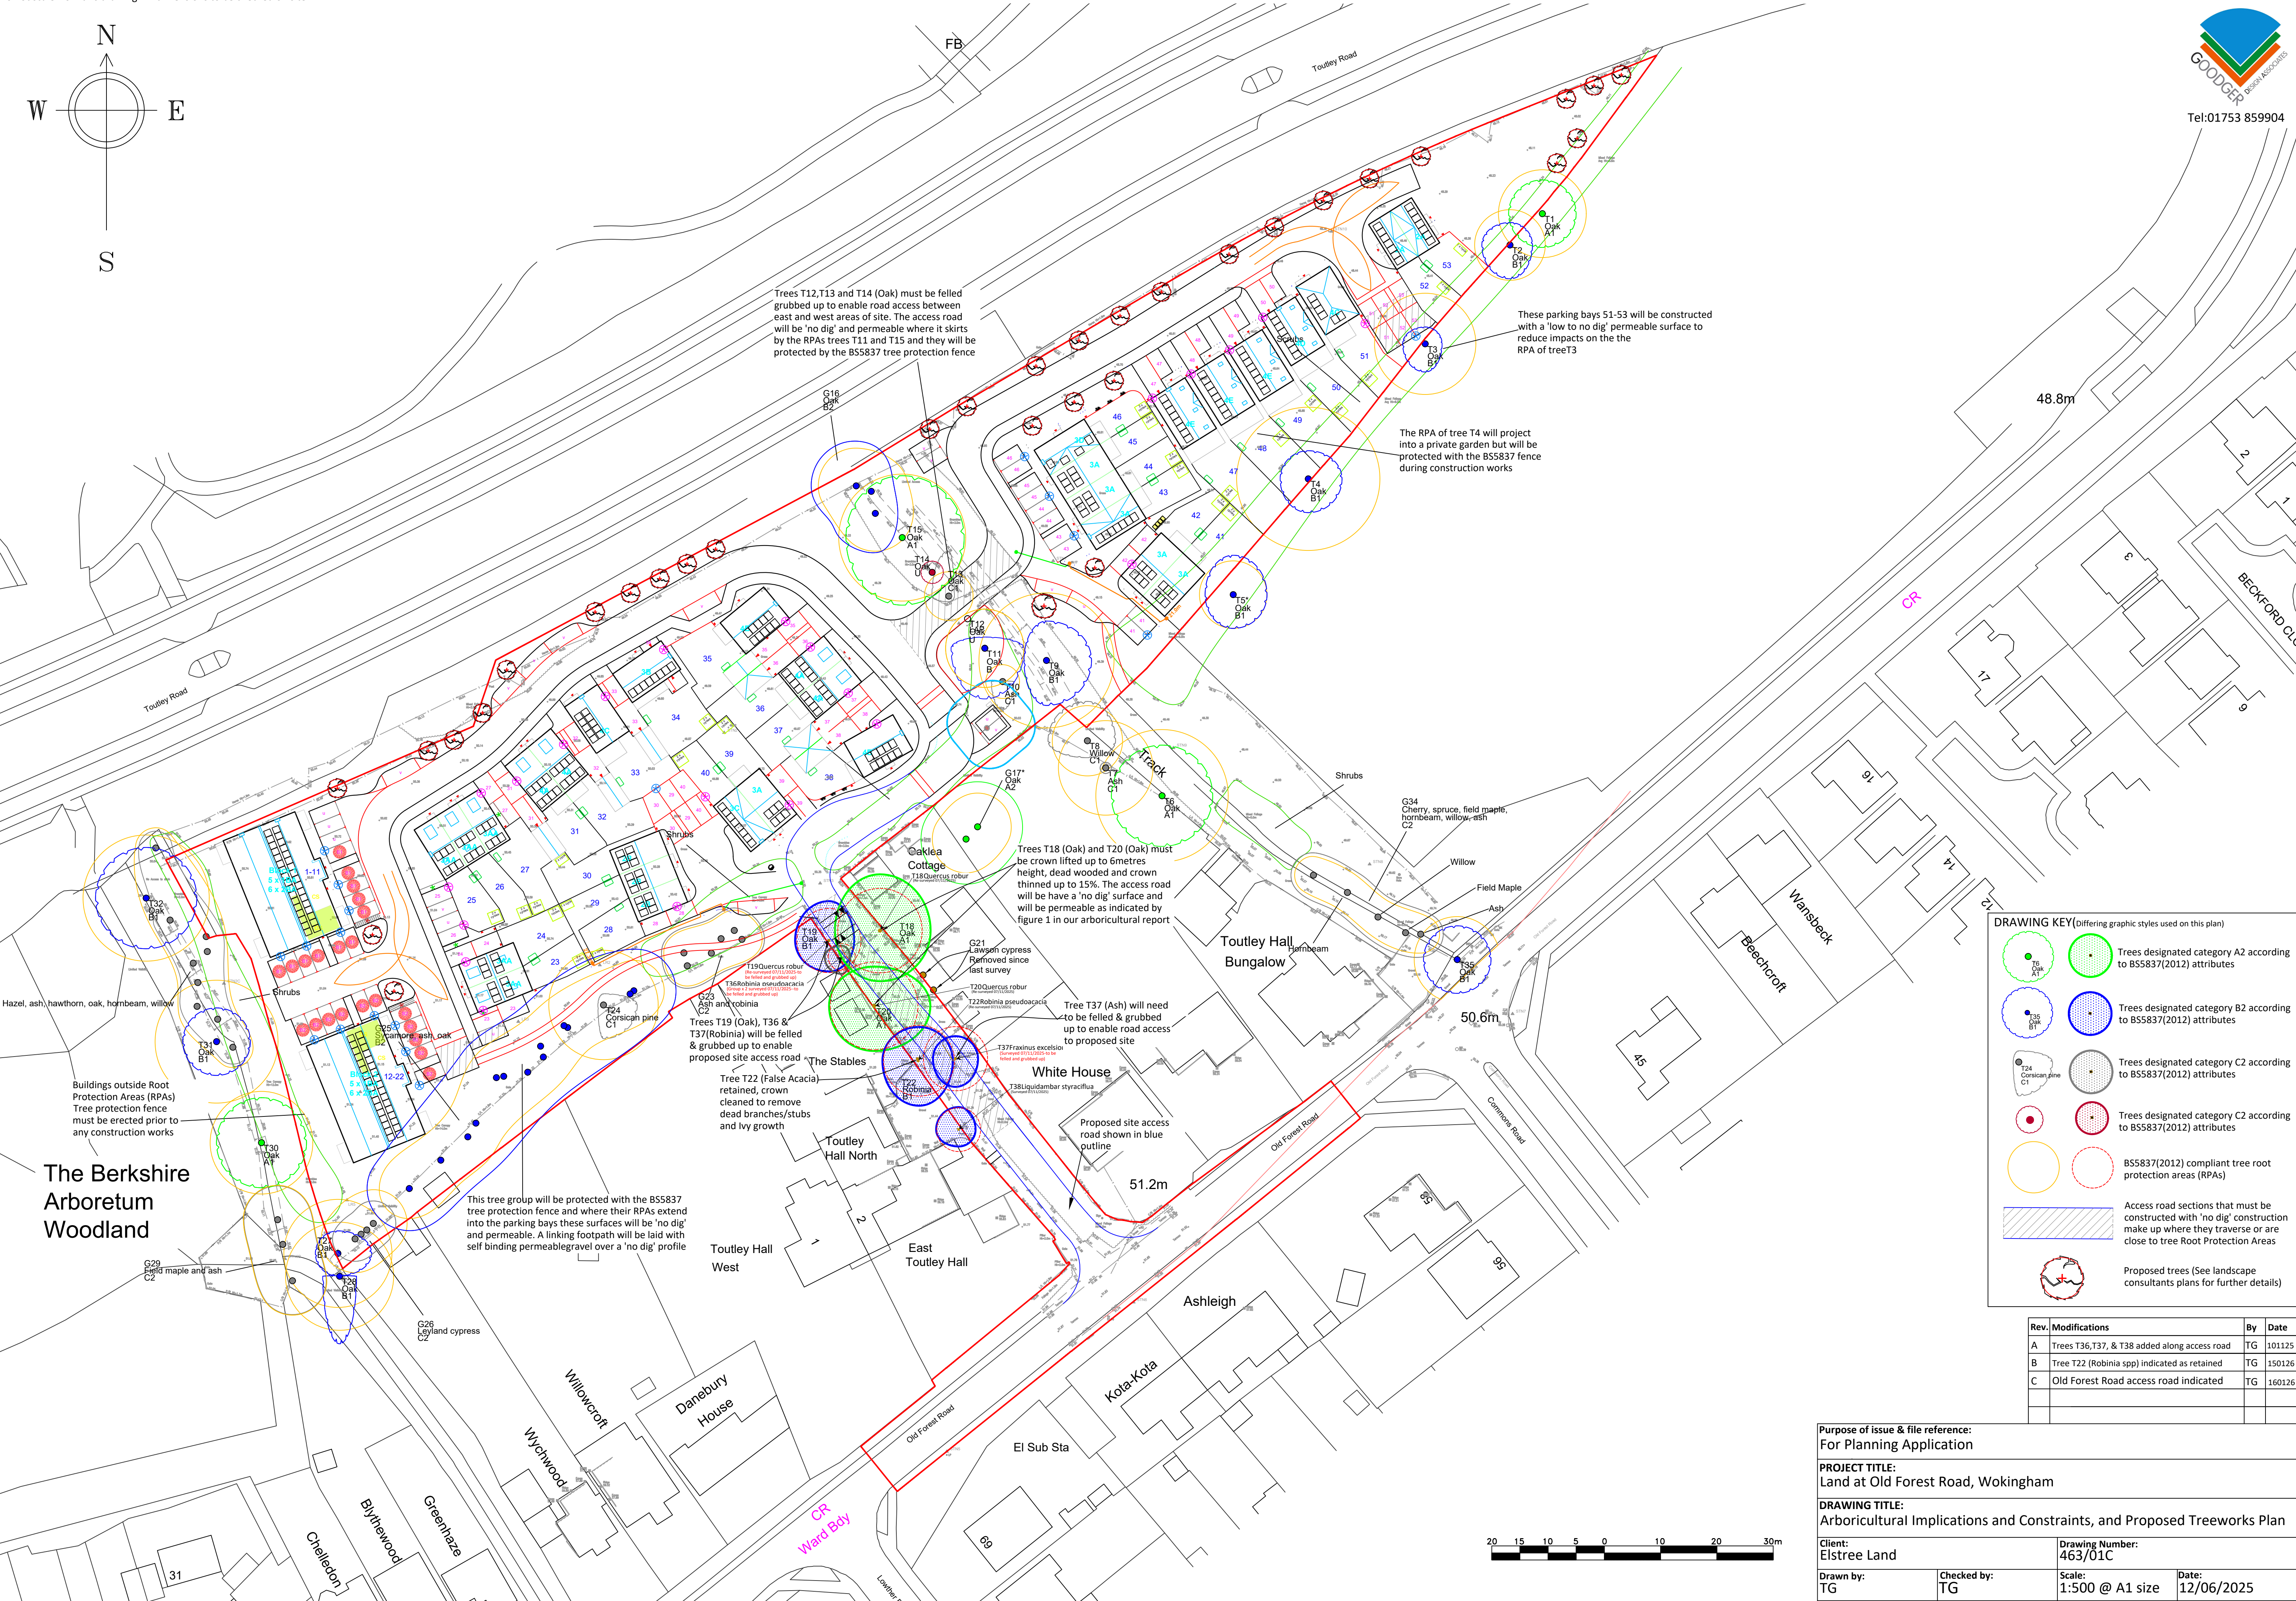

DRAWING KEY(differing graphic styles used on this plan)

- Trees designated category A2 according to BS5837(2012) attributes
- Trees designated category B2 according to BS5837(2012) attributes
- Trees designated category C2 according to BS5837(2012) attributes
- Trees designated category C2 according to BS5837(2012) attributes
- BS5837(2012) compliant tree root protection areas (RPAs)
- Access road sections that must be constructed with 'no dig' construction make up where they traverse or are close to tree Root Protection Areas
- Proposed trees (See landscape consultants plans for further details)

Rev.	Modifications	By	Date
A	Trees T36,T37, & T38 added along access road	TG	101125
B	Tree T22 (Robinia spp) indicated as retained	TG	150126
C	Old Forest Road access road indicated	TG	160126

Purpose of issue & file reference: For Planning Application			
PROJECT TITLE: Land at Old Forest Road, Wokingham			
DRAWING TITLE: Arboricultural Implications and Constraints, and Proposed Treeworks Plan			
Client: Elstree Land		Drawing Number: 463/01C	
Drawn by: TG	Checked by: TG	Scale: 1:500 @ A1 size	Date: 12/06/2025