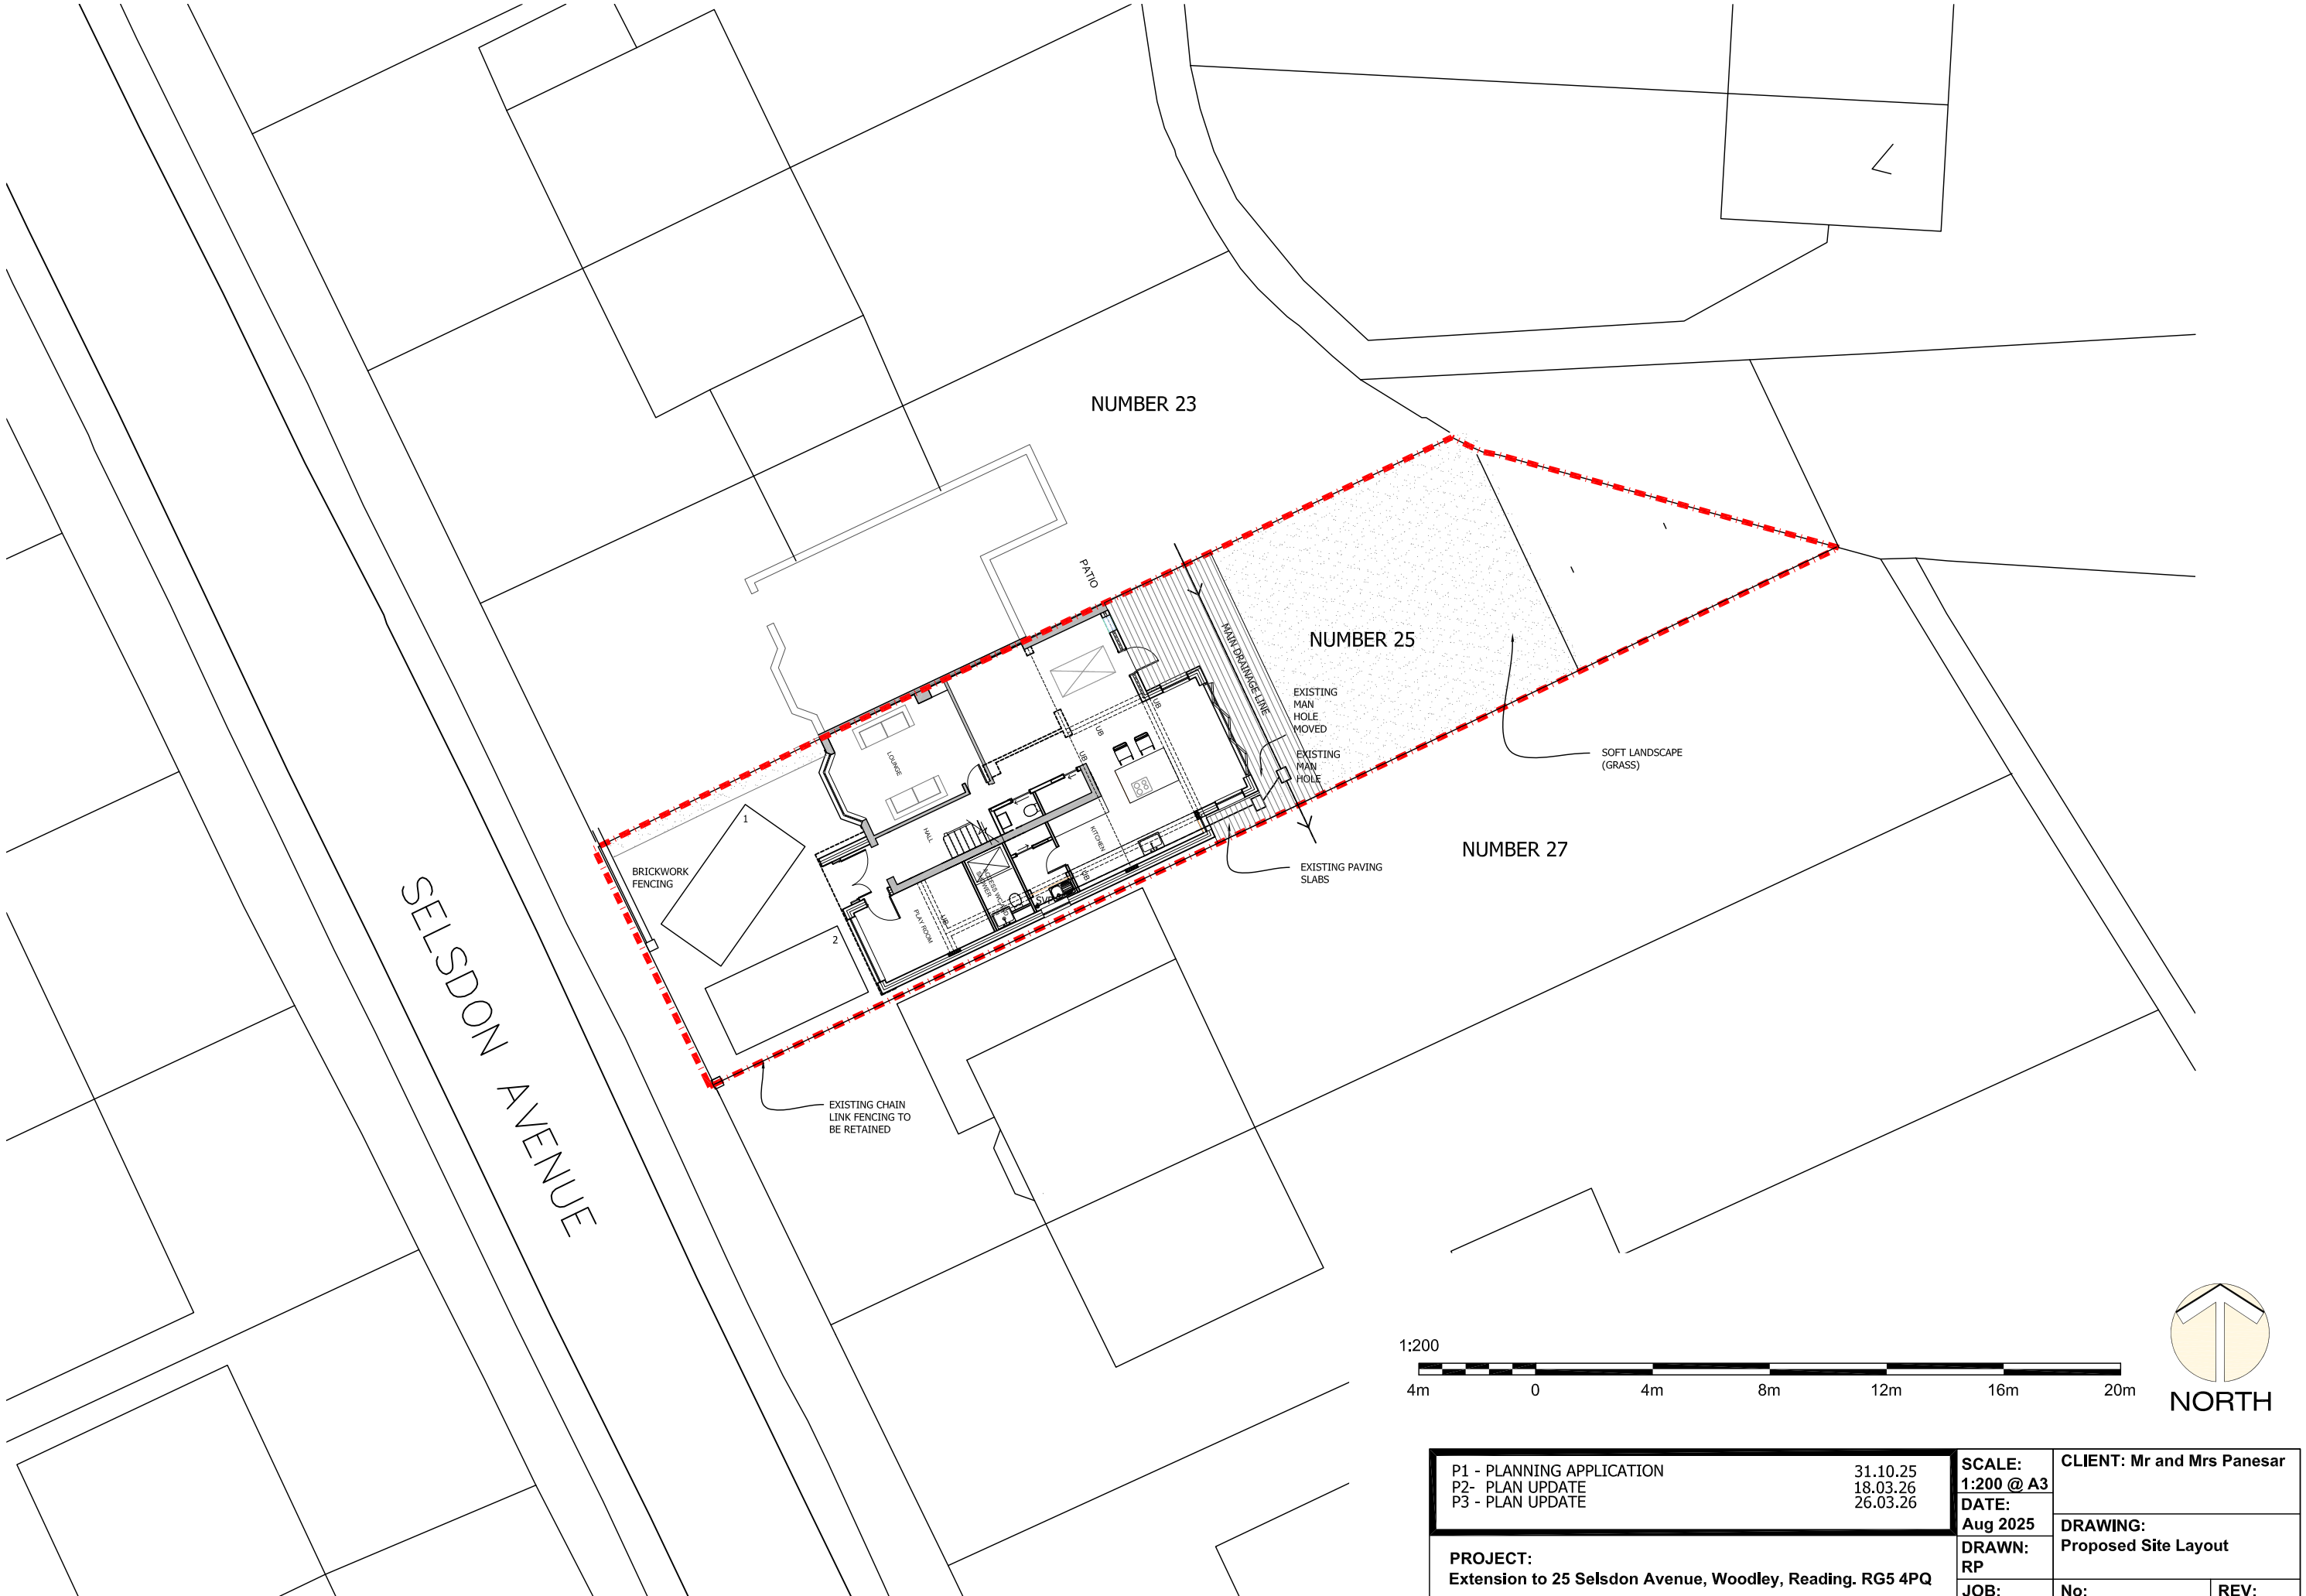


P1 - PLANNING APPLICATION	31.10.25
P2- PLAN UPDATE	18.03.26
P3 - PLAN UPDATE	26.03.26

PROJECT:
Extension to 25 Selsdon Avenue, Woodley, Reading. RG5 4PQ

SCALE: 1:200 @ A3	**CLIENT: Mr and Mrs Panesar**	
DATE: Aug 2025	**DRAWING:** Proposed Site Layout	
DRAWN: RP		
JOB: Pan002	**No:** SW_03	**REV:** P3