


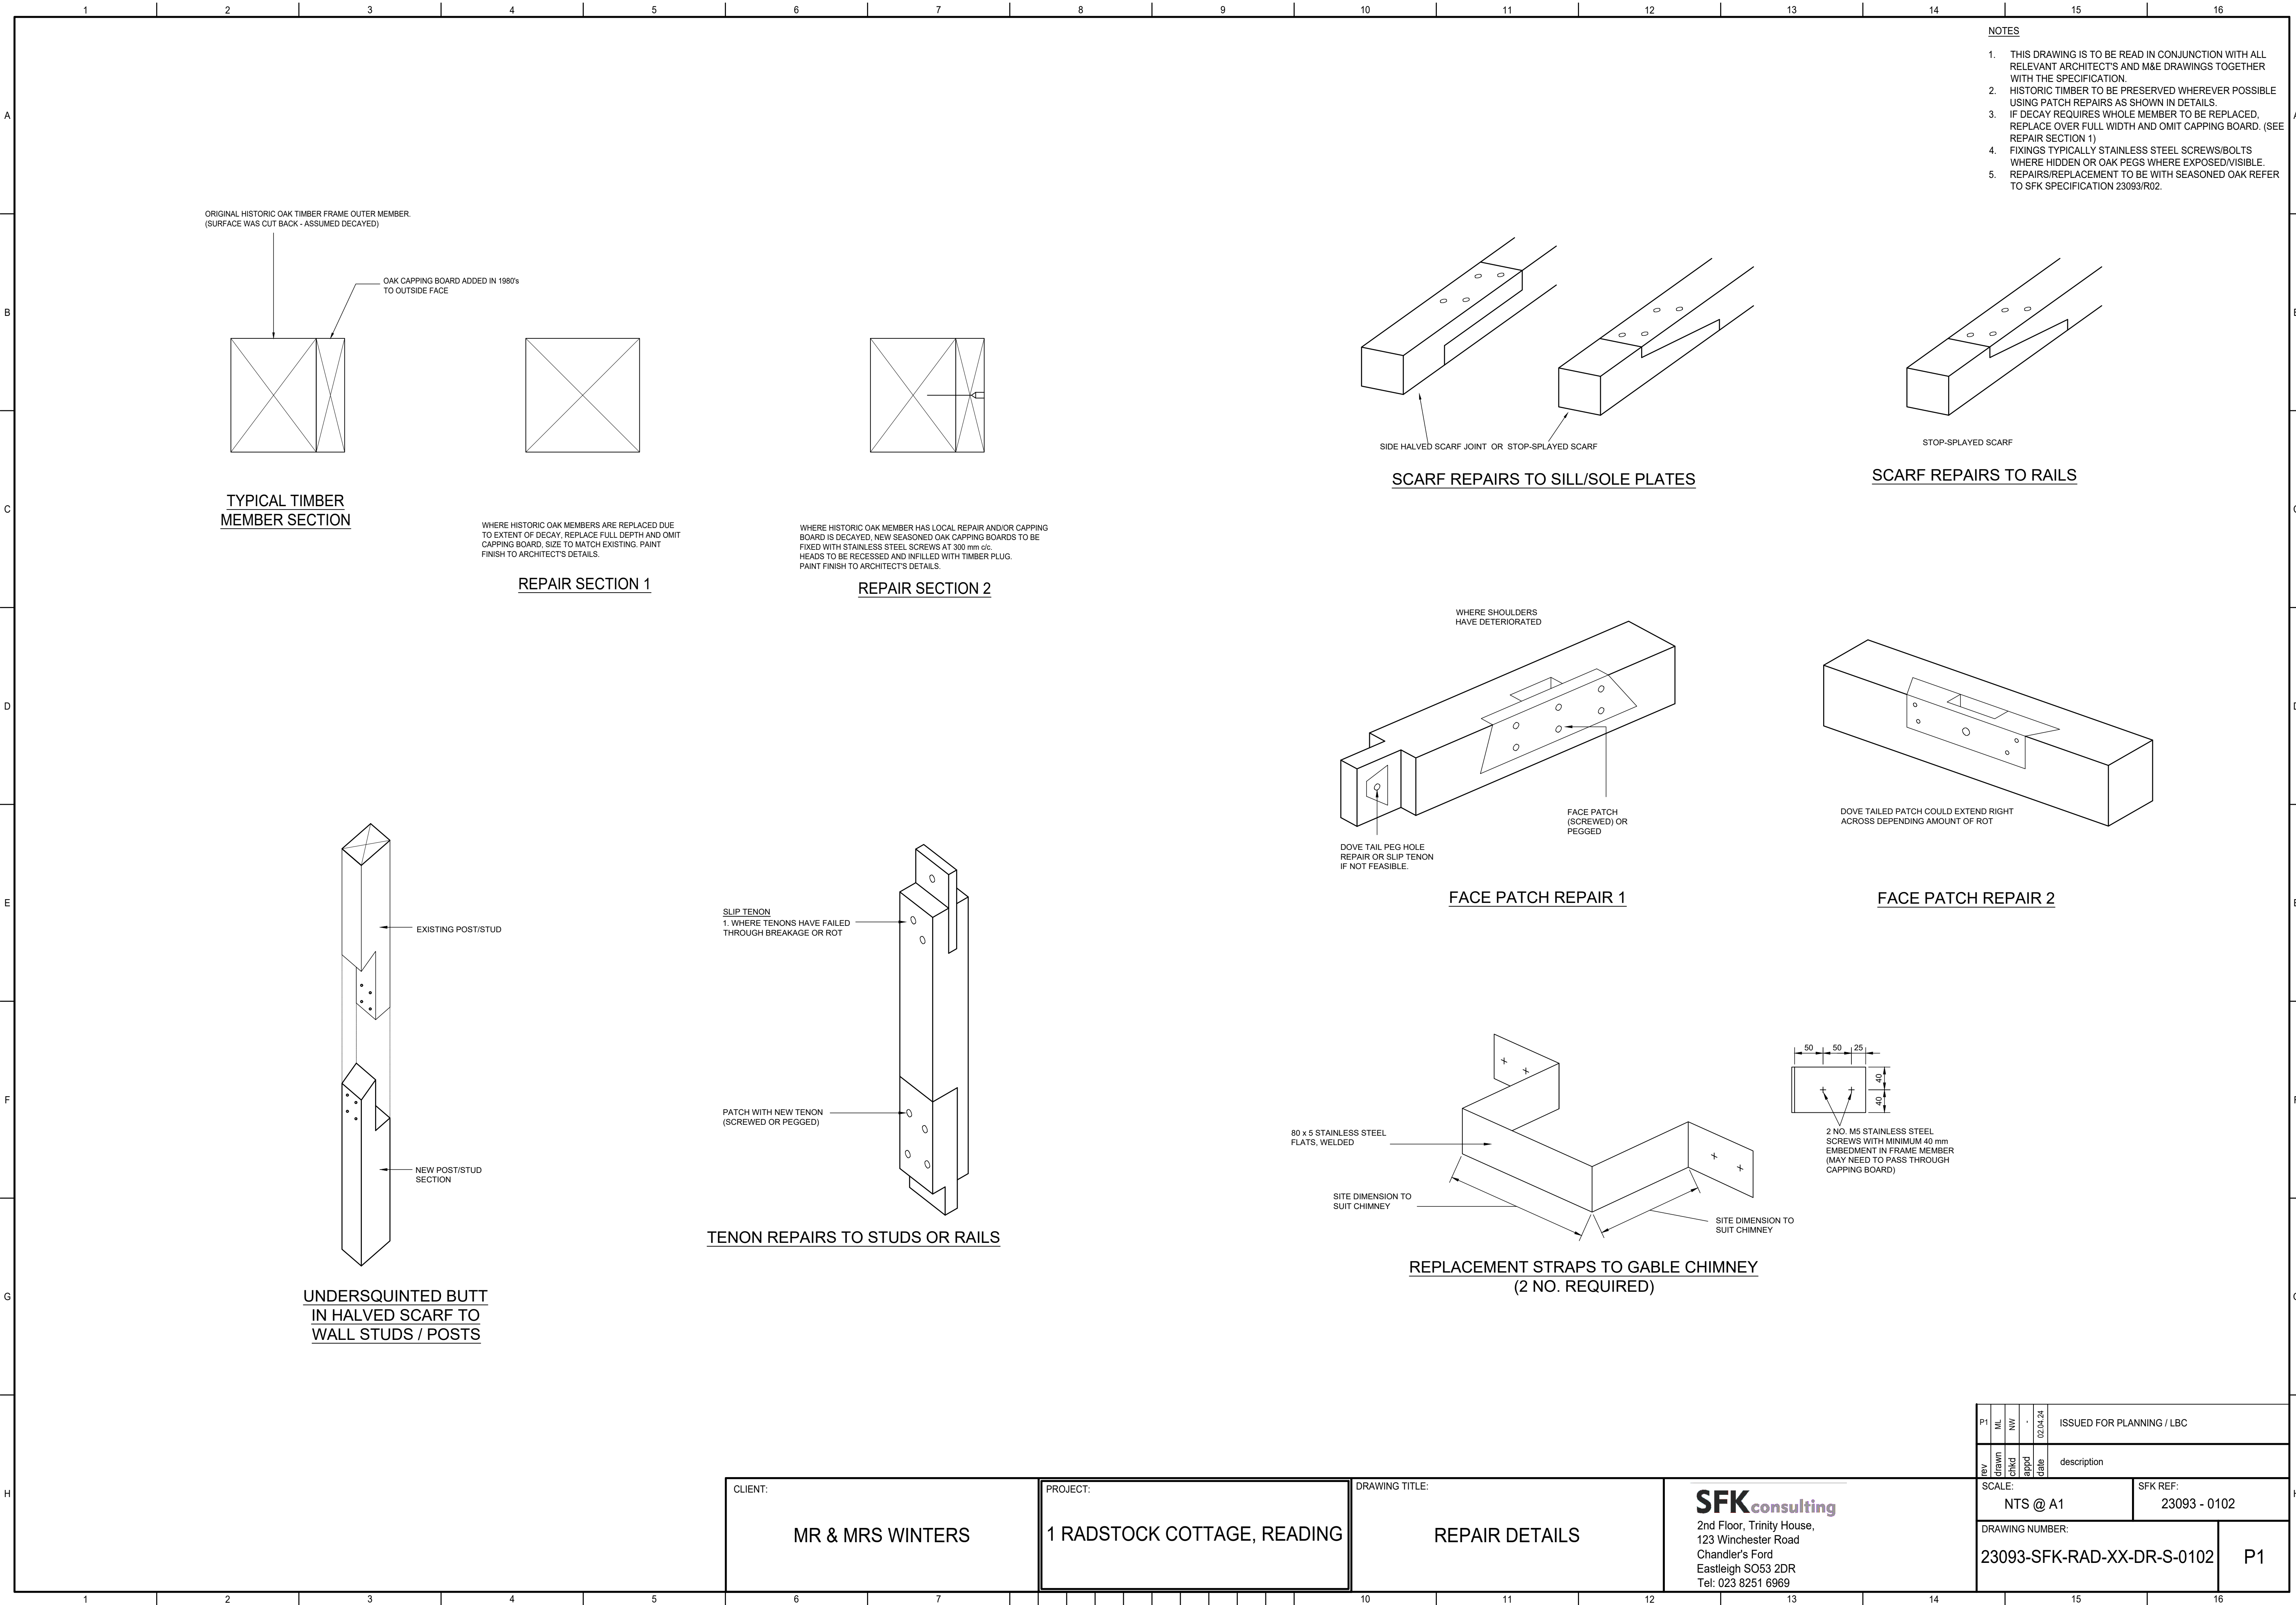

P1	ML	NW	.	ISSUED FOR PLANNING / LBC	
REV	DRAWN	CHKD	APPD	DATE	DESCRIPTION
SCALE:				NTS @ A1	SFK REF: 23093 - 0102
DRAWING NUMBER:					P1
23093-SFK-RAD-XX-DR-S-0102					

CLIENT:

MR & MRS WINTERS

PROJECT:

1 RADSTOCK COTTAGE, READING

DRAWING TITLE:

REPAIR DETAILS

SFKconsulting

2nd Floor, Trinity House,
123 Winchester Road
Chandler's Ford
Eastleigh SO53 2DR
Tel: 023 8251 6969