


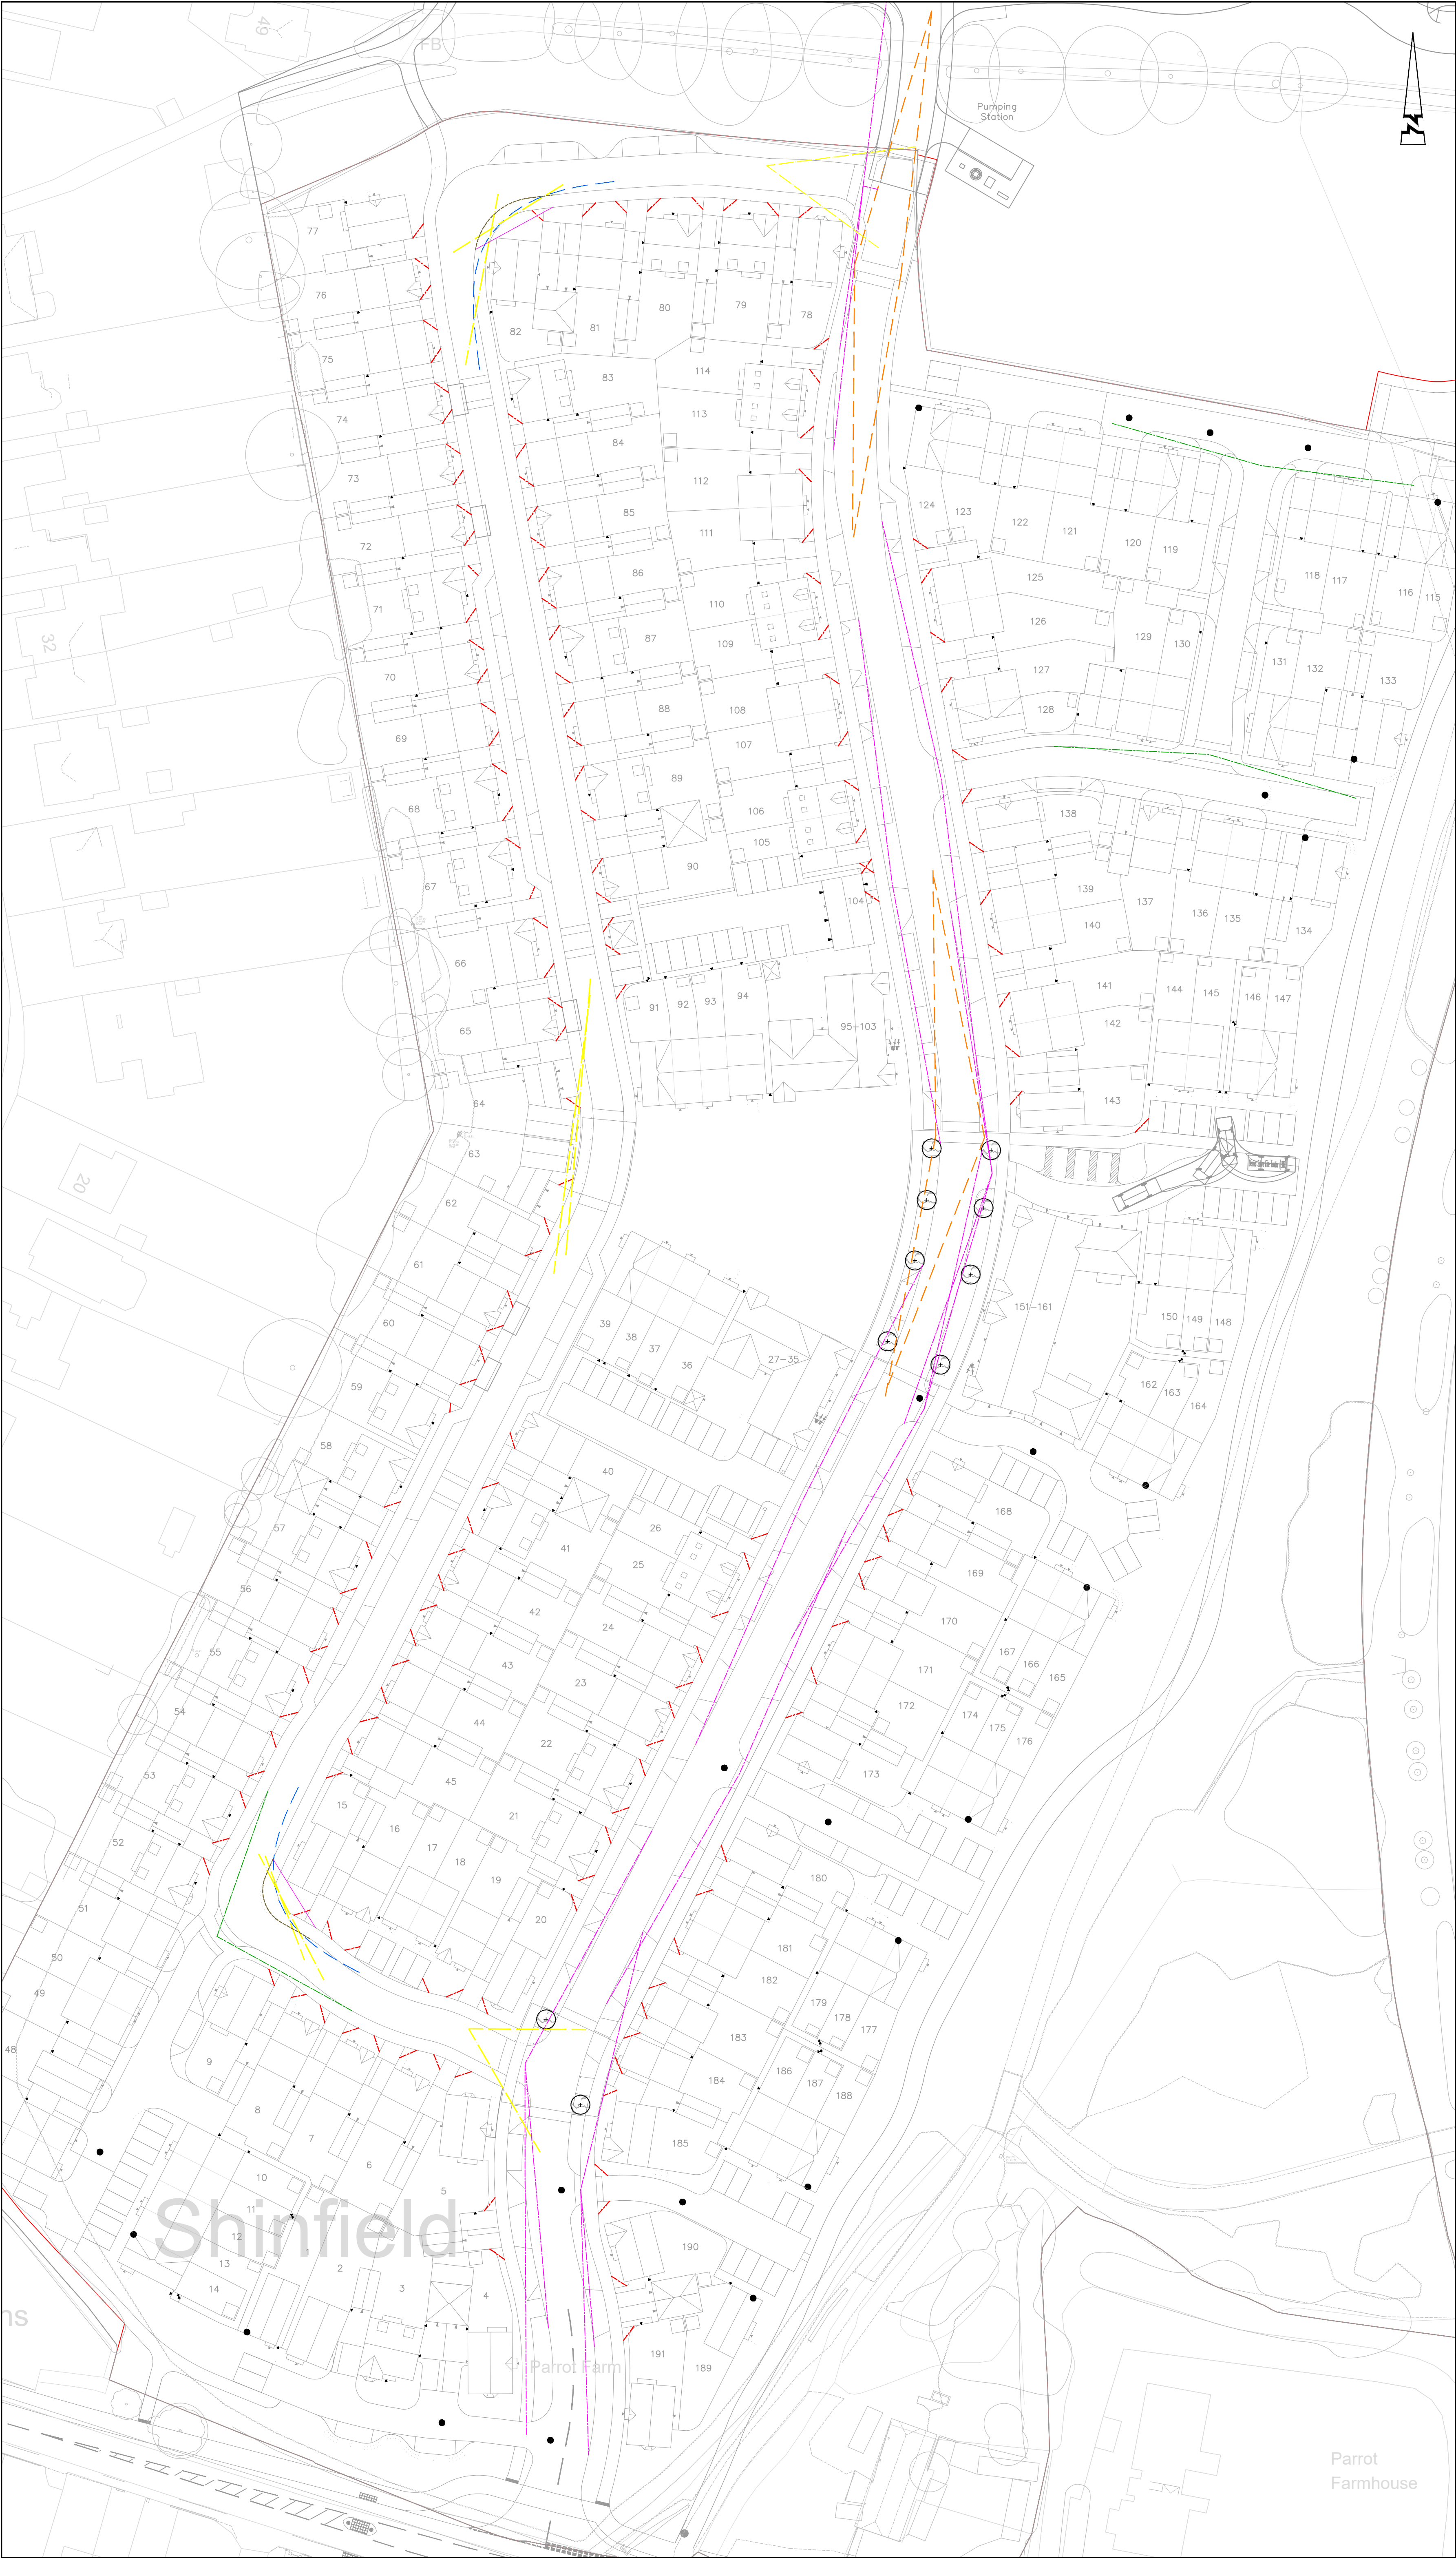

© ABLE LETCHFORD PARTNERSHIP LTD.
This drawing should not be reproduced without consent.

GENERAL NOTES:
1. Do not scale.
2. Refer to all other Project Drawings and supporting notes.

KEY
Application boundary
30mph Junction visibility splay (2.4 x 43m)
20mph Junction visibility splay (2.4 x 25m)
Intervisibility
17m forward visibility splay (15mph on speed reduction bend)
Pedestrian Crossing Visibility Splay (0.9 x 43m)
Pedestrian Visibility Splay (2.0 x 2.0m)
Driveway visibility splay (2m x 17m)
17m distance measured along kerb

0 5 10 15 20 25m
Scale 1:500

C	03.20	Driveway visibility splays included	AG	PJ
B	02.20	Updated to suit latest site layout	RP	DS
A	03.25	First Issue	LC	DS
Rev	Date	Description	Drawn	Checked

www.ableyletchford.co.uk

Client
BELLWAY HOMES

Project
LAND NORTH OF ARBORFIELD ROAD, SHINFIELD

Title
FULL APPLICATION VISIBILITY SPLAYS

Status

Scale 1:500 @ A1	Date MAR 2025	Drawn LC	Checked DS
Drawing No HD008-FA-111		Revision C	