
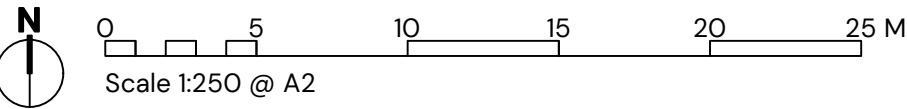


KEY

- Proposed 1.8m high timber Close Boarded Fence
- 1.1m high metal railings
- Existing Close Board Fence

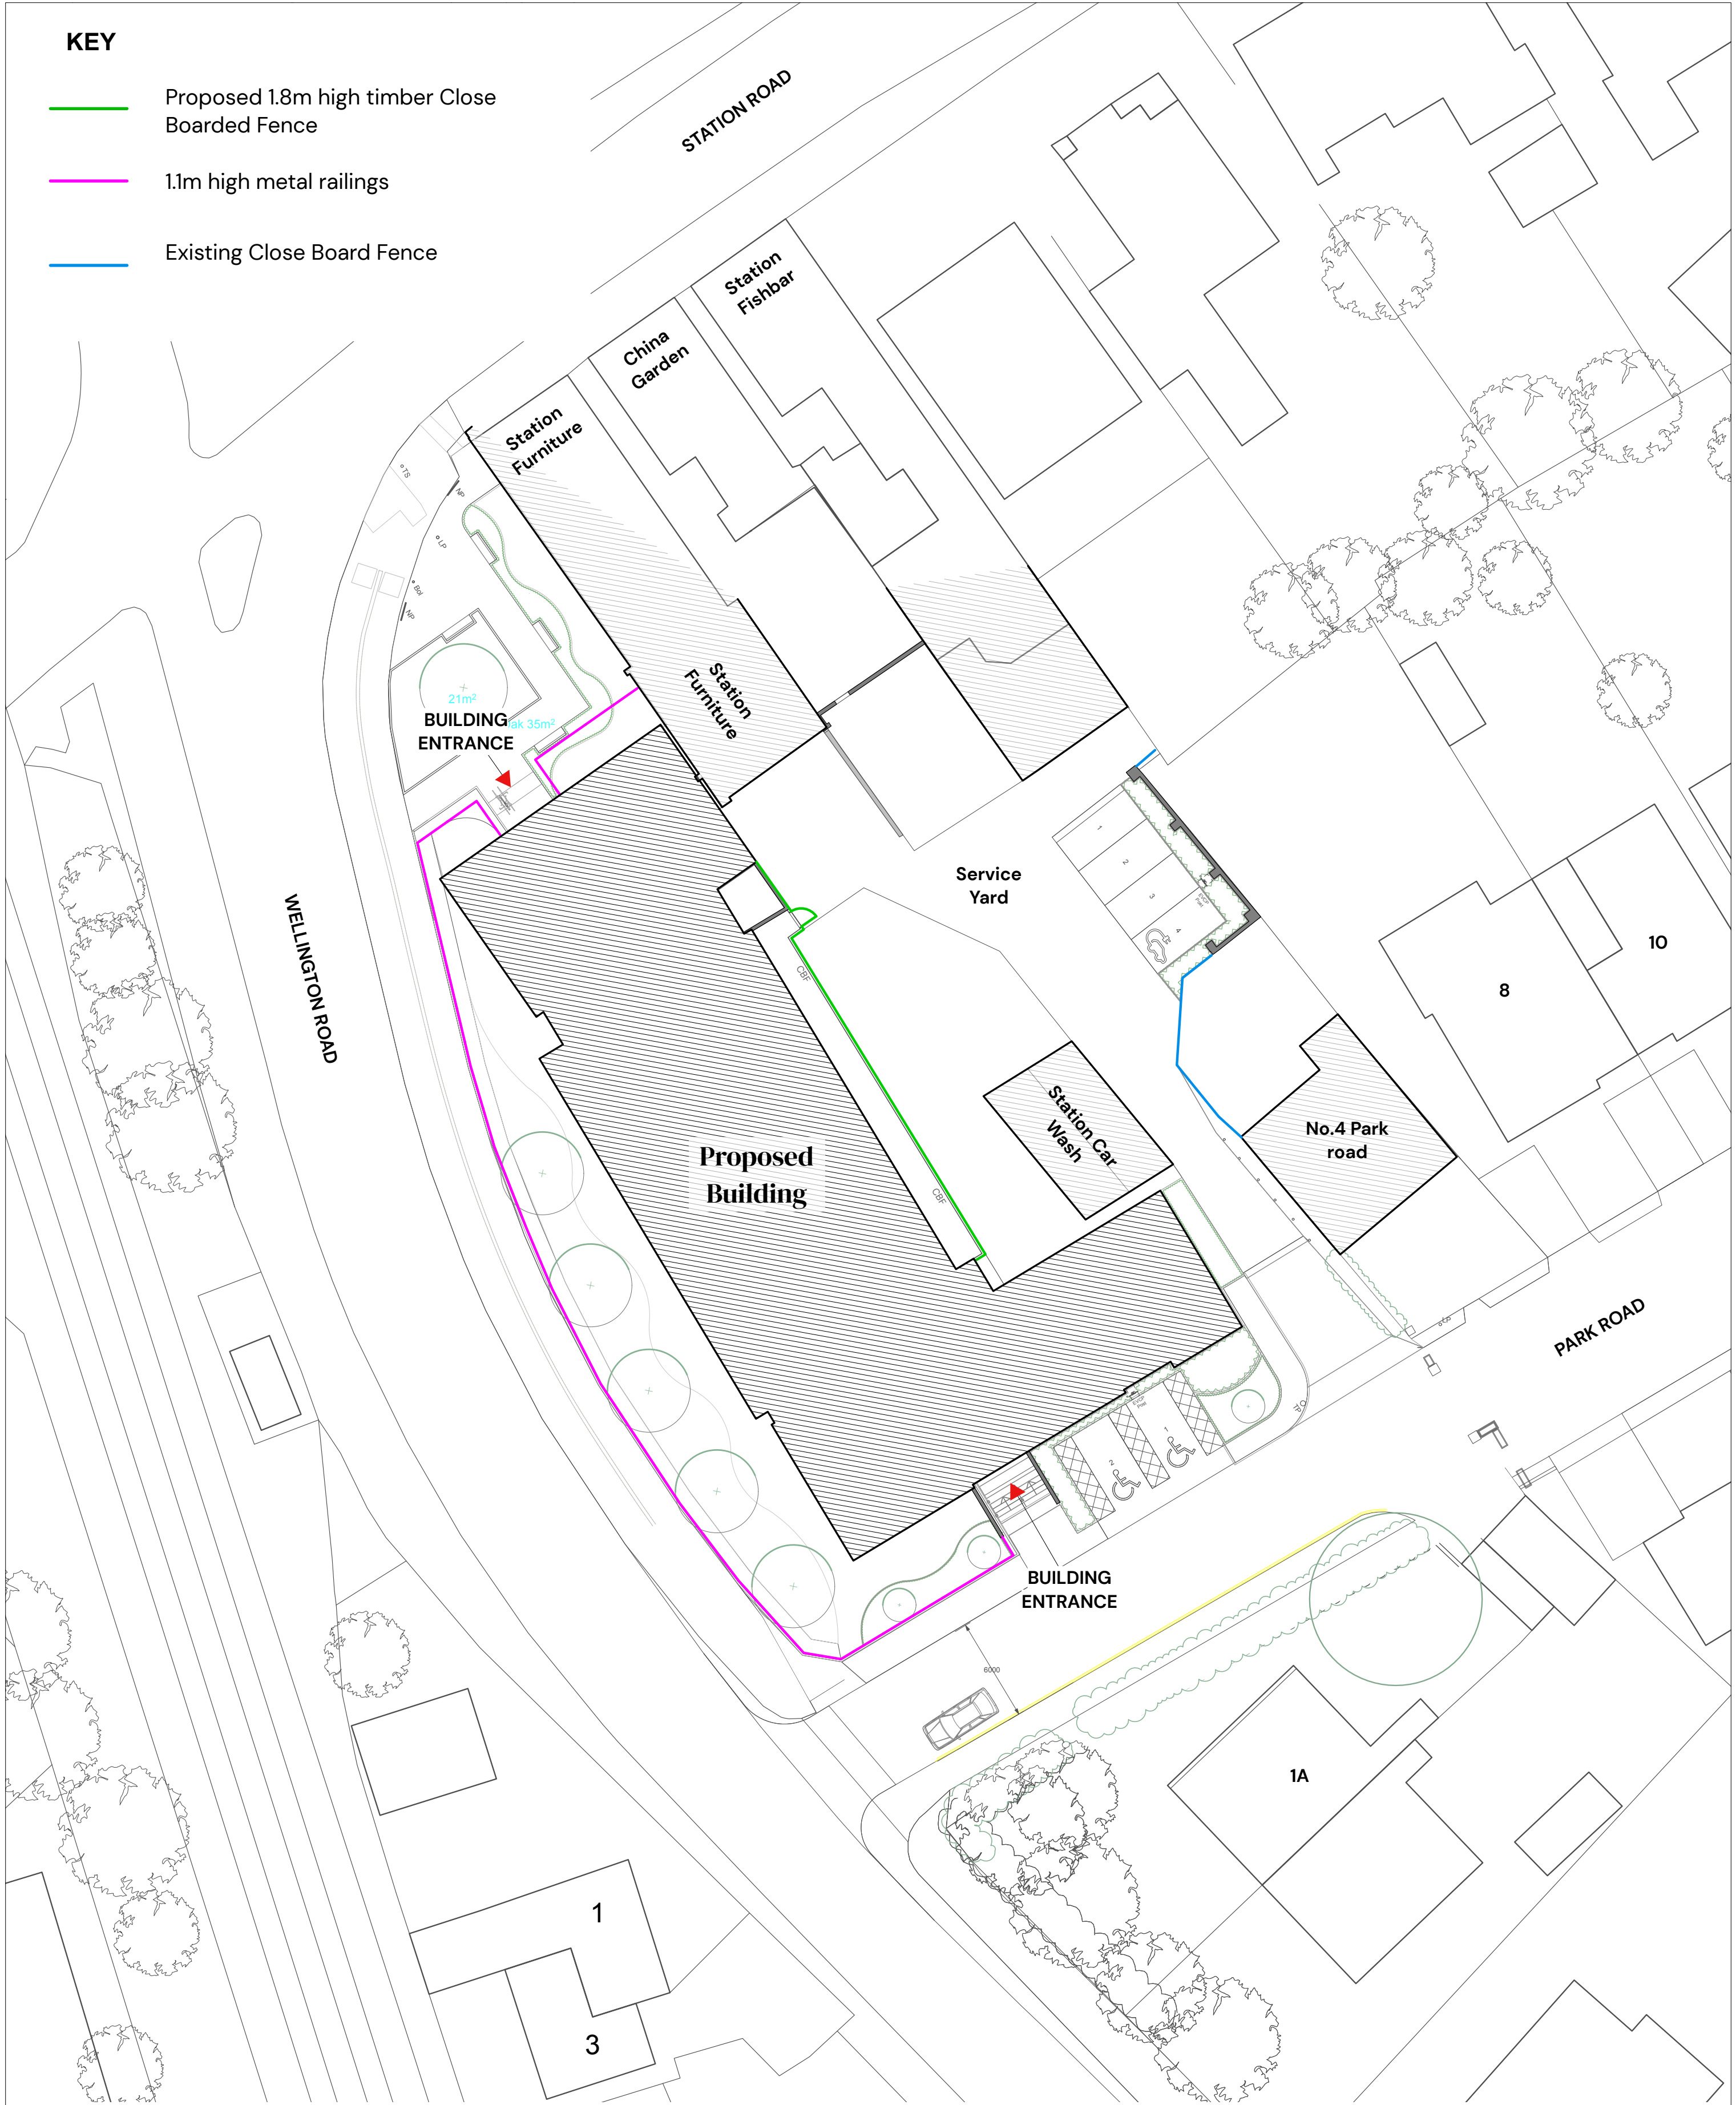

Glentworth Court, Lime Kiln Close,
Stoke Gifford, Bristol, BS34 8SR

+44 (0)117 931 2062
www.kendallkingscott.co.uk

Do not scale this drawing

Project
Wellington Road

Client
Wokingham Borough Council

Date	14/10/2025	Purpose/Status	PLANNING
Scale	1:250	Drawn	AS
Filename	210806 Wellington Road Planning Master 2 v2025.vwx	Checked	LB
		Paper Size	ISO A2

Rev	Date	By	Ap	Note
P02	30/04/2026	AS	LB	Kiosk removed from plan
P01	14/10/2025	AS	LB	Planning issue

Drawing Title
Boundary Treatment Plan

Project Number/Drawing Number
210806-1053
Check all dimensions and levels on site

Revision
P02
© Copyright

Only to be used on the site for which designed. The electronic transmission of designs/information contained in this drawing is carried out entirely at the User's risk and Kendall Kingscott Ltd. will have no liability for any errors or inaccuracies arising therefrom. The production of amended or updated information from the said designs/information by the User is entirely the responsibility of the User and Kendall Kingscott Ltd. shall have no responsibility in respect thereof whatsoever.