


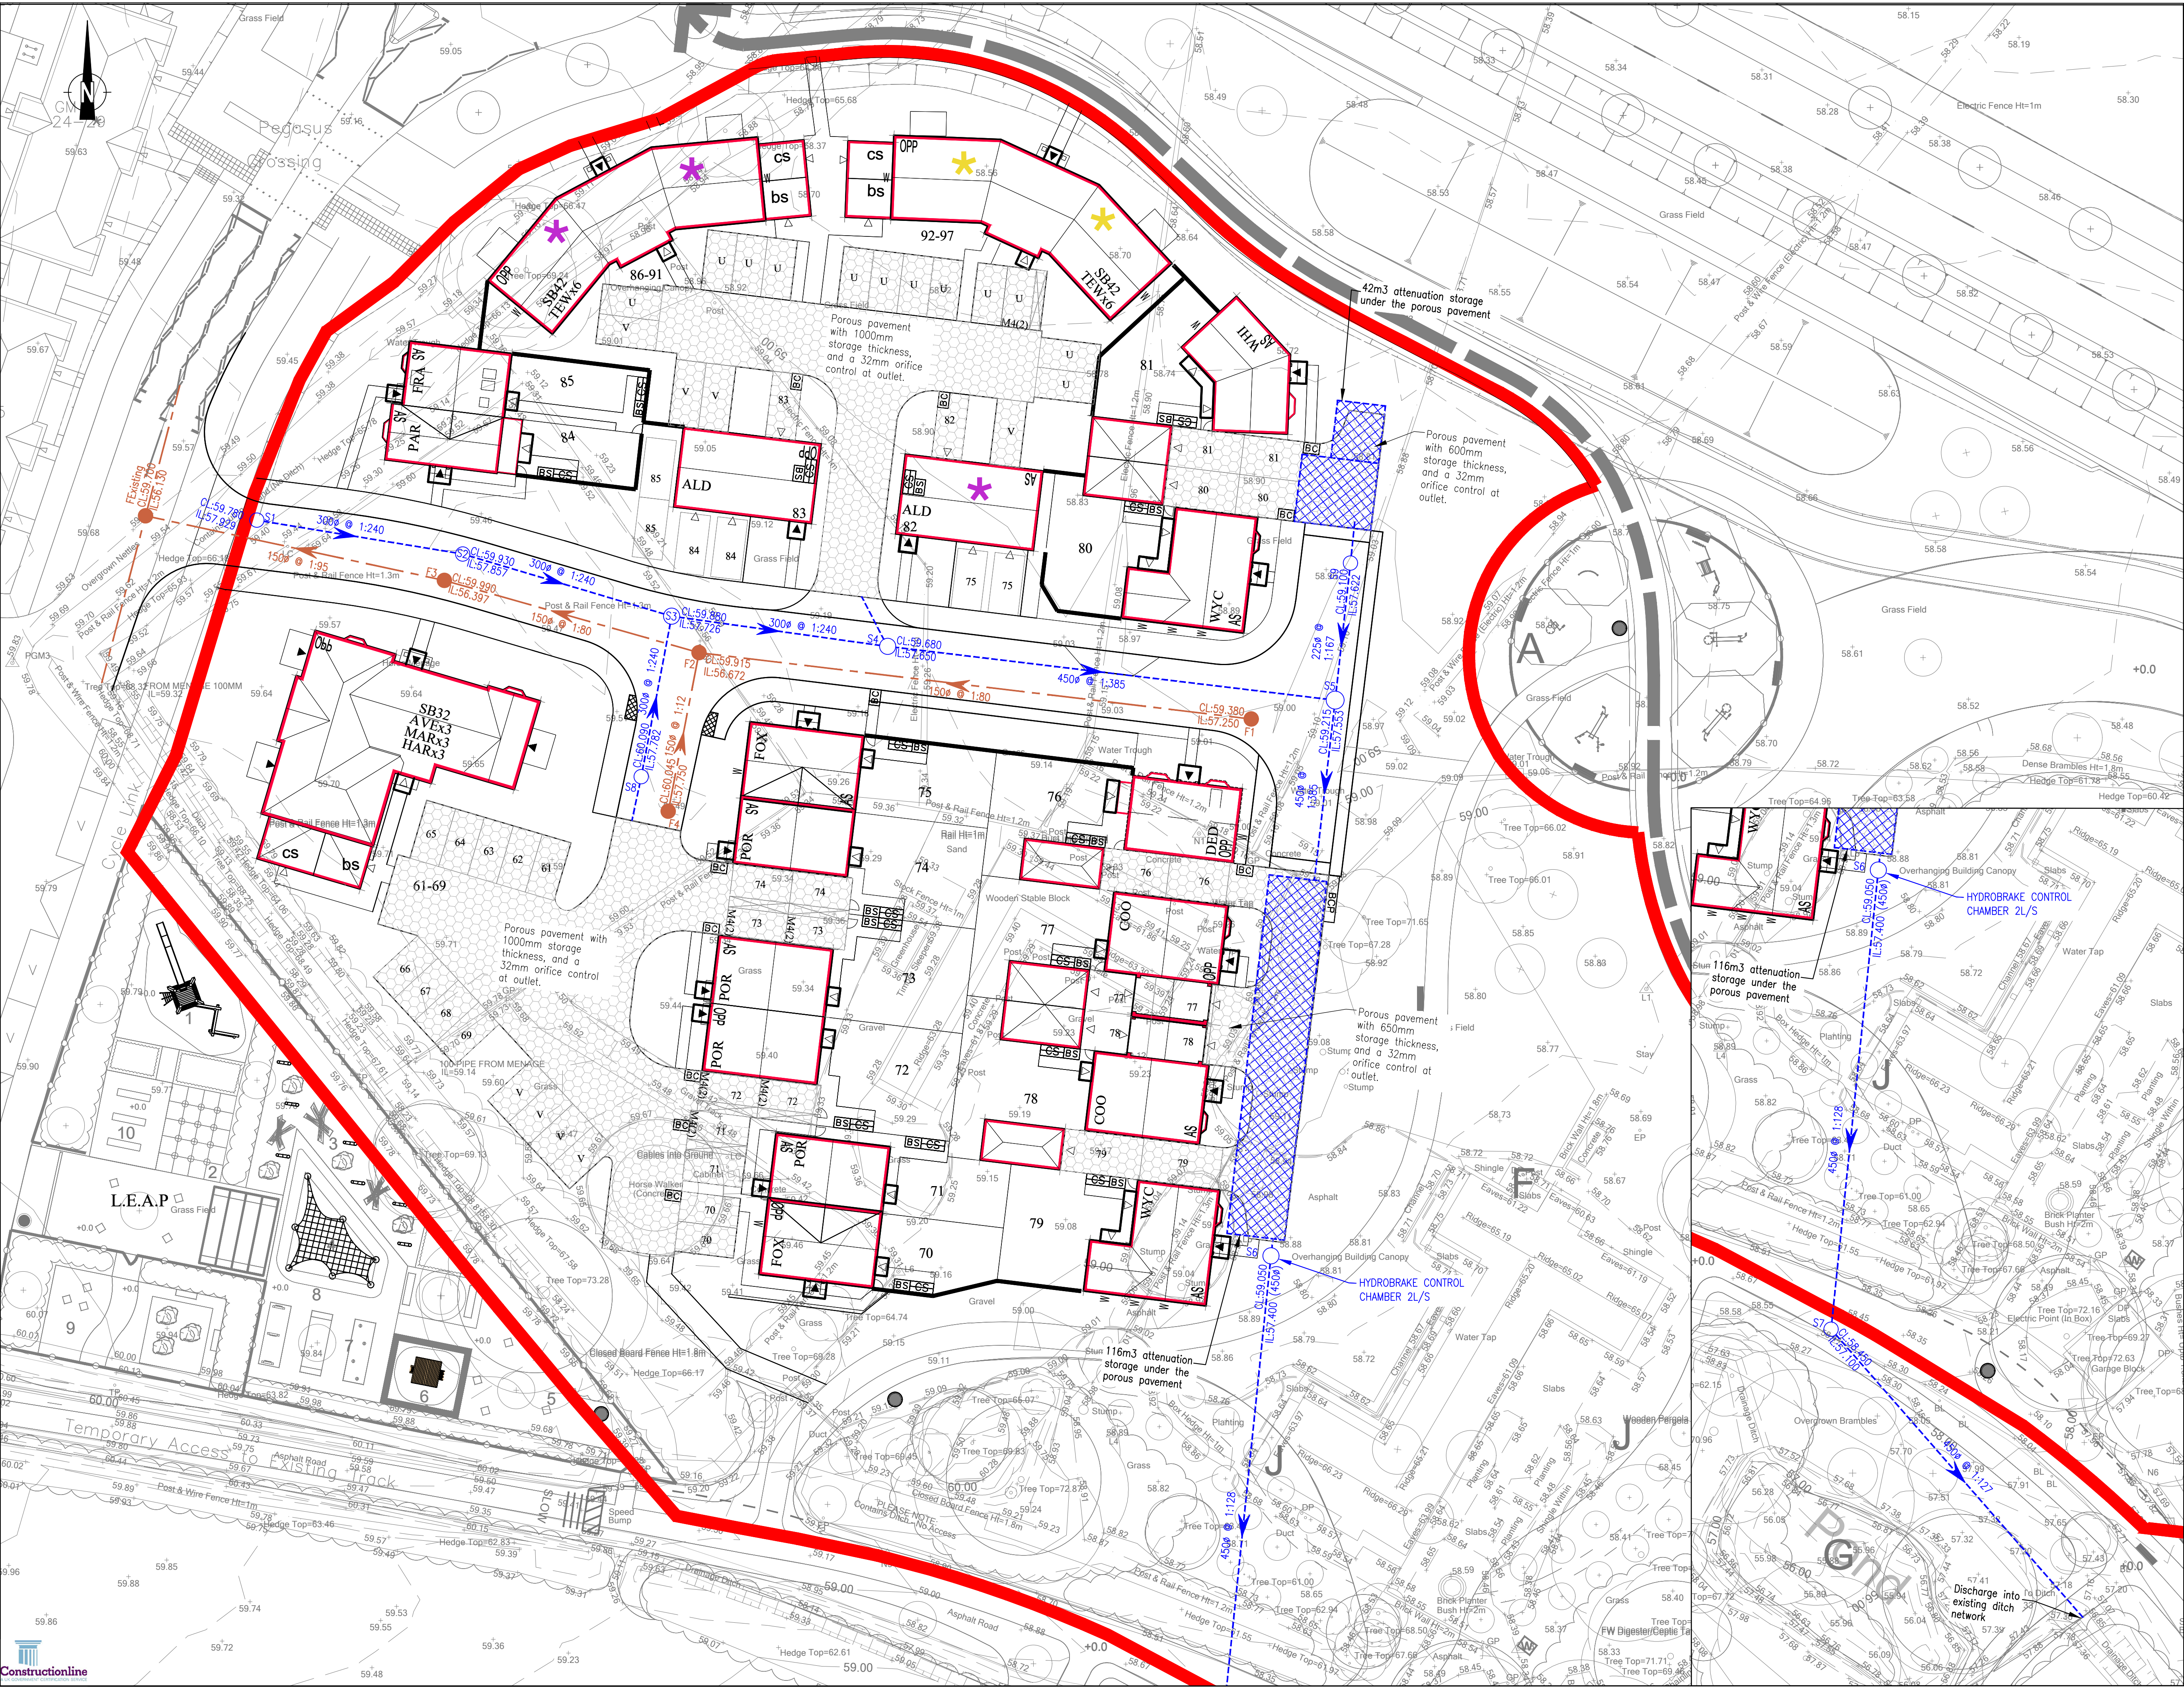

- NOTES:
1. DO NOT SCALE FROM THIS DRAWING.
 2. ALL DIMENSIONS ARE IN METRES, UNLESS STATED OTHERWISE.
 3. BASED ON INCOMING LAYOUT 'PLN-8-9-1001-PLANNING LAYOUTS - REV A' PRODUCED BY BRIMSTONE DESIGN LTD.
 4. THIS DRAWING IS TO BE READ IN CONJUNCTION WITH ALL RELEVANT SCHEME DRAWINGS AND SPECIFICATIONS.

KEY

FOUL

FOUL WATER SEWER

SURFACE

SURFACE WATER SEWER

POROUS PAVING

SURFACE WATER ATTENUATION TANK

TH	UPDATED TO SUIT LATEST SITE LAYOUT	JH	TA	3.10.25
G	OUTFALL PIPEWORK UPSTIZED TO 450mm	TA	TA	15.09.25
TF	LEVELS UPDATED TO SUIT LATEST LAYOUT AND WBC COMMENTS	TV	TA	17.08.25
E	UPDATED TO SUIT LATEST LAYOUT	TV	TA	03.03.25
D	UPDATED TO SUIT LATEST LAYOUT	TV	TA	28.04.23
C	UPDATED TO SUIT LATEST SITE LAYOUT	TV	DM	06.05.22
B	UPDATED TO SUIT LATEST SITE LAYOUT	TV	WAS	12.04.22
TA	UPDATED TO SUIT LATEST SITE LAYOUT	TA	WAS	15.03.22
Rev	Description	Dm	Chk	Date
REVISIONS				
Preliminary Issue	✓	Submitted for S104		
Planning Issue		Issued for Tender		
Submitted for S38		Issued for Construction		
Submitted for S278		As Built		
DRAWING STATUS				

STUART MICHAEL ASSOCIATES
CONSULTING ENGINEERS

Stuart Michael Associates Ltd
Coombe House, Coombe Square, Thatcham, Berkshire RG19 4JF
T: 01635 867 711 E: mail@stuartmichael.co.uk
F: 01635 861 715 W: www.stuartmichael.co.uk

DAVID WILSON HOMES
WHERE QUALITY LIVES

BARRATT HOMES

FINCHWOOD PARK PHASE
7, 8 AND 9

DRAINAGE
PARCEL 8

SITE	JAN 2022	DRAWN	TV	CHECKED	MS
DRAWING NO.	PLN-8-4014	REV	H	SCALE	1:250
© This drawing is the copyright of Stuart Michael Associates Limited. It may not be reproduced or amended without the written approval of Stuart Michael Associates					