



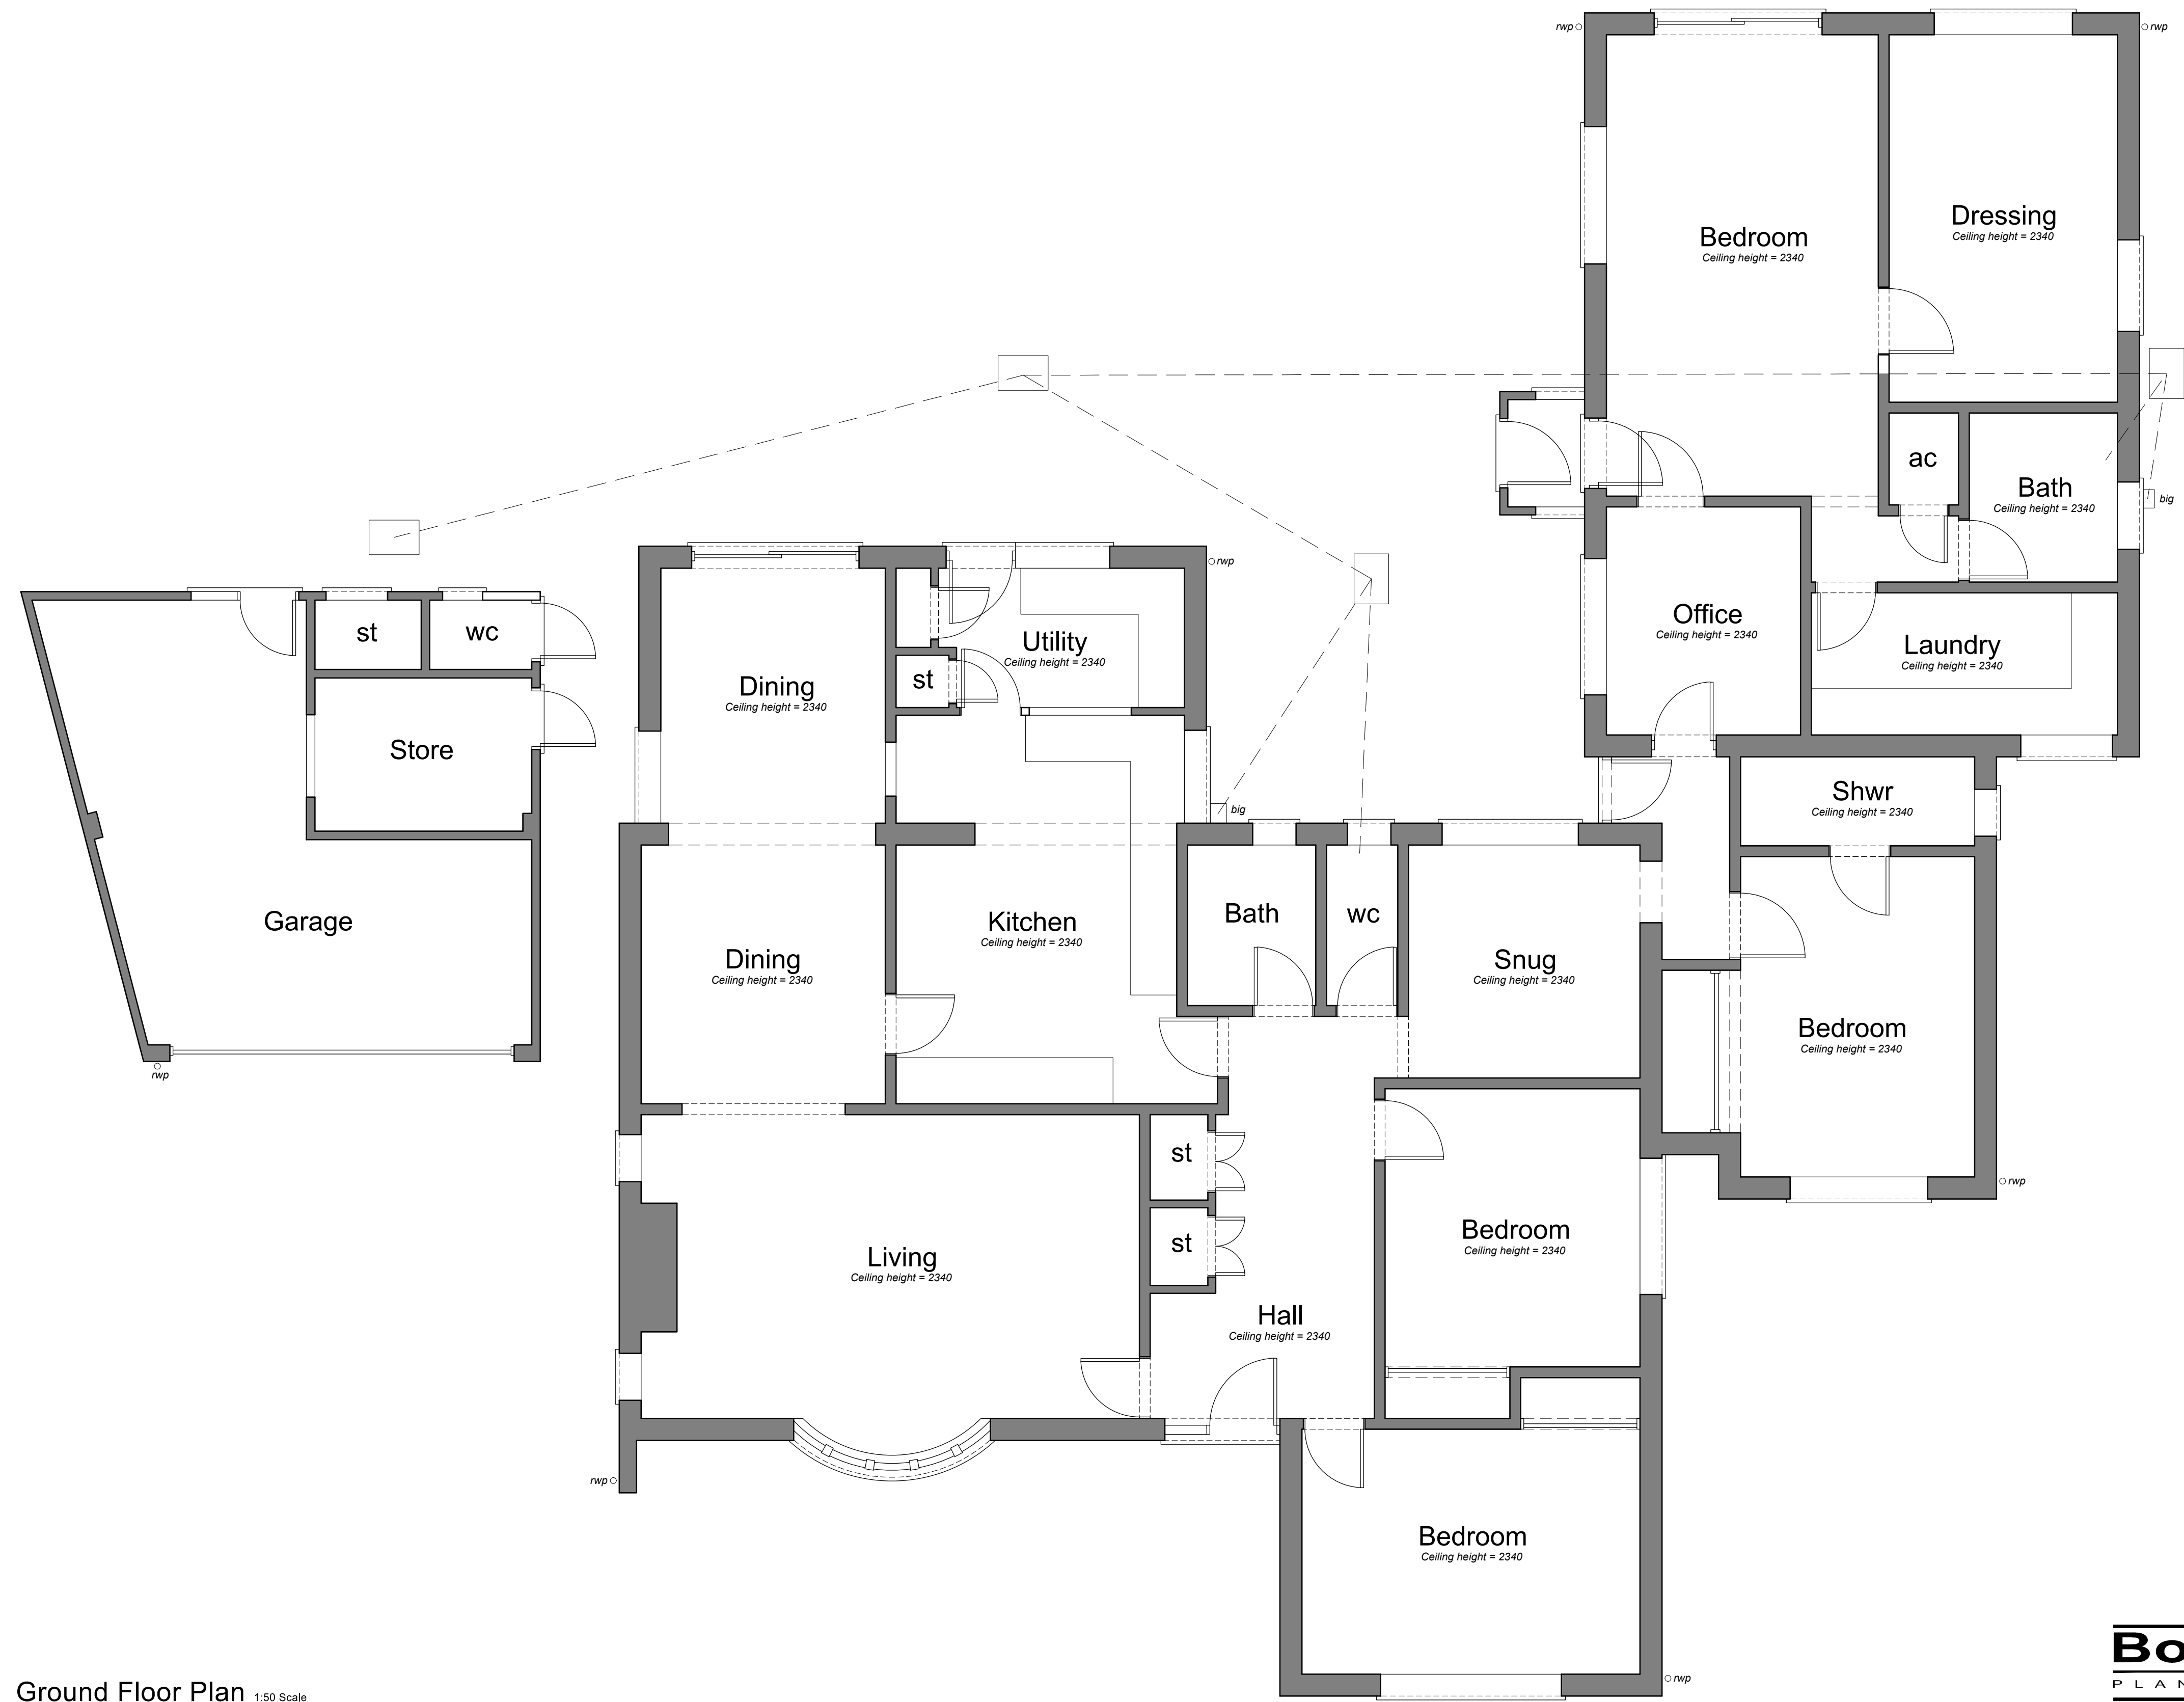

Ground Floor Plan 1:50 Scale

1:50 scale Bar
This Drawing has been produced for printing onto A1 size paper,
If printing on A3 please use the scale below for reference.

 

0m 0.25m 0.5m 1.0m 2.0m 4.0m