Z:\3237 Arborfield Green - Parcel 02\3237-6-TENDER\3237-6-1 TENDER DOCUMENT\3237-6-1-DR-0002-0008-T6 Planting Plans.dwg

Planting Schedule

SPECIMENS

Species	Height	Girth	Pot Size	Specification	No.
Acer campestre	450-500cm	18-20cm		Extra Heavy Standard: 3x: Clear Stem min. 200cm :RB	22 No.
Acer campestre	500-600cm	20-25cmg	200L	Semi-Mature: Clear Stem min. 200cm :C	2 No.
Alnus glutinosa	425-600cm	18-20cm		Extra Heavy Standard: 3x: Clear Stem min. 200cm :RB	3 No.
Alnus glutinosa	550-600cm	25-30cmg	200L	Semi-Mature: CSH 200min.: C	3 No.
Amelanchier 'Ballerina'	450-625cm	16-18cm		Extra Heavy Standard: 3x: Clear Stem min. 200cm: RB	4 No.
Betula pendula	500-600cm	25-30cmg	200L	Semi-Mature: Clear Stem min. 200 :C	4 No.
Betula pendula	400-450cm	18-20cm		Extra Heavy Standard :3x :Clear Stem min. 200 :RB	5 No.
Carpinus betulus	450-500cm	18-20cm		Extra Heavy Standard: 3x: Clear Stem min. 200cm :RB	11 No.
Carpinus betulus 'Frans Fontaine'	400-450cm	16-18cm		Extra Heavy Standard: 3x: Clear Stem min. 200cm: RB	5 No.
Corylus colurna 'Granat'	400-450cm	16-18cm		Extra Heavy Standard: 3x: Clear Stem min. 200cm :RB	10 No.
Corylus colurna 'Granat'	500-600cm	25-30cmg	200L	Semi-Mature: Clear Stem min. 200cm :C	1 No.
Corylus maxima 'Purpurea'	100-125cm		15L	Branched :5 brks :C	12 No.
Magnolia sieboldii	125-150cm		20-25L	Branched :5/7 brks :C	1 No.
Magnolia x loebneri 'Merrill'	350-425cm	14-16cm	45-85L	Extra Heavy Standard: 5 brks: Clear Stem 150-175cm :C	27 No.
Malus 'Evereste'	400-450cm	16-18cm		Extra Heavy Standard: 3x: Clear Stem min. 200cm :RB	19 No.
Malus 'Evereste'	500-600cm	20-25cmg	200L	Semi-Mature: Clear Stem min. 200cm: C	2 No.
Malus baccata 'Street Parade'	400-450cm	16-18cm		Extra Heavy Standard: 3x: Clear Stem min. 200cm :RB	8 No.
Malus baccata 'Street Parade'	500-600cm	25-30cmg	200L	Semi-Mature: Clear Stem min. 200cm :C	2 No.
Prunus 'Accolade'	400-450cm	16-18cm		Extra Heavy Standard: 5 brks: 3x: Clear Stem 175-200cm :RB	13 No.
Prunus 'Okame'	400-450cm	14-16cm		Extra Heavy Standard: 5 brks: 3x: Clear Stem 175-200cm :RB	1 No.
Prunus 'Taihaku'	400-450cm	14-16cm		Extra Heavy Standard: 5 brks: 3x: Clear Stem 175-200cm :RB	4 No.
Prunus avium	450-500cm	18-20cm		Extra Heavy Standard :3x :Clear Stem min. 200 :RB	6 No.
Prunus avium	500-550cm	20-25cmg	200L	Semi-Mature: Clear Stem min. 200cm: C	4 No.
Prunus avium 'Plena'	450-500cm	18-20cm		Extra Heavy Standard :3x :Clear Stem min. 200 :RB	3 No.
Pyrus calleryana 'Chanticleer'	450-500cm	18-20cm		Extra Heavy Standard :3x :Clear Stem min. 200 :RB	4 No.
Salix alba	450-500cm	18-20cm		Extra Heavy Standard :3x :Clear Stem min. 200 :RB	1 No.
Salix alba	500-600cm	25-30cmg	200L	Semi-Mature: CSH 200min.: C	1 No.
Sorbus aria 'Lutescens'	400-450cm	16-18cm		Extra Heavy Standard: 3x: Clear Stem min. 200cm :RB	6 No.
Sorbus aucuparia	400-450cm	16-18cm		Extra Heavy Standard: 3x: Clear Stem min. 200cm :RB	1 No.
Sorbus aucuparia 'Sheerwater Seedling'	400-450cm	16-18cm		Extra Heavy Standard: 3x: Clear Stem min. 200cm :RB	3 No.
Tilia cordata 'Greenspire'	550-600cm	25-30cm	200-350L	Semi-Mature: C: Clear Stem min. 200cm	6 No.
Tilia cordata 'Greenspire'	450-500cm	18-20cm		Extra Heavy Standard :3x :Clear Stem min. 200 :RB	4 No.
Tilia cordata 'Winter Orange'	400-450cm	16-18cm		Extra Heavy Standard :4x :Clear Stem min. 200 :RB	14 No.
					Total :212 No.

Mixed Native Hedge

Species	Height	Specification	Density	Percentage	Number
Cornus sanguinea	60-80cm	1+1: Transplant - seed raised: Branched: 3 brks: B	0.5Ctr Triple Staggered at 0.5m offset	12%	260 No.
Crataegus monogyna	60-80cm	1+1: Transplant - seed raised: B	0.5Ctr Triple Staggered at 0.5m offset	20%	433 No.
Ligustrum vulgare	80-100cm	0/2: Cutting: Branched: 3 brks: B	0.5Ctr Triple Staggered at 0.5m offset	12%	260 No.
Prunus spinosa	80-100cm	1+2: Transplant - seed raised: Branched: 3 brks: B	0.5Ctr Triple Staggered at 0.5m offset	20%	433 No.
Rosa canina	60-80cm	1+1: Transplant - seed raised: Branched: 3 brks: B	0.5Ctr Triple Staggered at 0.5m offset	12%	260 No.
Viburnum lantana	60-80cm	1+2: Transplant - seed raised: Branched: 3 brks: B	0.5Ctr Triple Staggered at 0.5m offset	12%	260 No.
Viburnum opulus	60-80cm	1+2: Transplant - seed raised: Branched: 3 brks: B	0.5Ctr Triple Staggered at 0.5m offset	12%	260 No.
					Total :2166 No.

Hedges

Species	Height	Specification	Density	Number
Griselinia littoralis	60-80cm	Bushy: 7 brks: C	0.3Ctr Double Staggered at 0.3m offset	3093 No.
Prunus laurocerasus	60-80cm	Bushy: 7 brks: C	0.3Ctr Double Staggered at 0.3m offset	1099 No.
Ligustrum ovalifolium	80-100cm	0/2: Cutting: Branched: 5 brks: B	0.3Ctr Double Staggered at 0.3m offset	1650 No.
Elaeagnus x ebbingei	100-125cm	Branched: 6 brks: C	0.3Ctr Double Staggered at 0.3m offset	330 No.

Structural Planting

Species	Height	Pot Size	Specification	Density	Percentage	Number
Cornus alba 'Sibirica'	60-80cm	5L	Branched: 4 brks: C	3/m²	10%	201 No.
Cornus sanguinea 'Midwinter Fire'	100-125cm	5L	Branched: 4 brks: C	3/m²	10%	201 No.
Deschampsia cespitosa 'Bronzeschleier'		5-7.5L	Full Pot: C	3/m²	20%	384 No.
Elaeagnus x ebbingei	60-80cm	5-7.5L	Branched: 4 brks: C	3/m²	20%	384 No.
Potentilla fruticosa 'Elizabeth'	40-60cm	5-7.5L	Bushy: 5 brks: C	3/m²	20%	384 No.
Viburnum opulus	60-80cm	5L	Branched: 4 brks: C	3/m²	20%	384 No.
						Total :1938 No.

Basin Planting

Species	Height	Pot Size	Specification	Density	Percentage	Number
Caltha palustris		0.5L	Full Pot: Sept to April planting: British Native-origin: C	3/m²	10%	26 No.
Glyceria maxima		0.5L	Full Pot: Sept to April planting: British Native-origin: C	3/m²	20%	48 No.
Iris pseudacorus		0.5L	Full Pot: C	5/m²	20%	77 No.
Juncus effusus		0.5L	Full Pot: Sept to April planting: British Native-origin: C	4/m²	10%	32 No.
Lysimachia punctata		0.5L	Full Pot: C	7/m²	10%	55 No.
Lythrum salicaria		50cc min.	Plug: Established Root min. 2-3 months: Sept to April planting: British Native-origin: C	5/m²	20%	77 No.
Mentha aquatica		0.5L	Full Pot: Sept to April planting: British Native-origin: C	3/m²	10%	26 No.
						Total :341 No.

Residential Planting Mix 1

Species	Height	Pot Size	Specification	Density	Percentage	Number
Astilbe 'Federsee'		3L	Full Pot: C	5/m²	20%	454 No.
Lavandula angustifolia	20-30cm	5L	Bushy: 5 brks: C	5/m²	20%	454 No.
Rosmarinus officinalis	30-40cm	3L	Bushy: 4 brks: C	5/m²	20%	454 No.
Salvia nemorosa 'Schneehügel'		3L	Full Pot: C	5/m²	20%	454 No.
Stipa arundinacea		3L	Full Pot: C	5/m²	20%	454 No.
						Total :2270 No.

Residential Planting Mix 2

Species	Height	Pot Size	Specification	Density	Percentage	Number
Ajuga reptans		2L	Full Pot: Sept to April planting: British Native-origin: C	5/m²	20%	412 No.
Deschampsia cespitosa 'Bronzeschleier'		3L	Full Pot: C	5/m²	20%	412 No.
Hebe 'Amy'	30-40cm	3L	Bushy: 5 brks: C	5/m²	20%	412 No.
Helleborus argutifolius		3L	Full Pot: C	5/m²	20%	412 No.
Vinca minor 'Gertrude Jekyll'		3L	Several Shoots: 3 brks: C	5/m²	20%	412 No.
						Total :2060 No.

Ground Cover Planting

Species	Pot Size	Specification	Density	Percentage	Number
Pachysandra terminalis 'Green Carpet'	0.5L	Several Shoots: 5 brks: C	7/m²	30%	1368 No.
Persicaria affinis 'Darjeeling Red'	3L	Full Pot: C	7/m²	35%	1583 No.
Vinca minor 'Gertrude Jekyll'	3L	Several Shoots: 3 brks: C	7/m²	35%	1583 No.
					Total :4534 No.

PLANTING NOTES

All plants;
To be planted at the size, density and location as per the drawing and as shown in the Planting Schedule.

Trees:
To be planted at the size and location as per the planting plans and as shown in the Planting Schedule. Tree planting principles should be followed as set out in drawing 3089-6-1-DR-0010 Typical Tree Planting Details. Sewers require a 5m offset.

Formal Hedges;
To be planted at the size and location as per the planting plans and as shown in the Planting Schedule. Hedges to be maintained to a height of 1.2m.

Mixed planting areas;
To be planted in single species groups of 2-5 plants in naturalistic swathes, with larger
species to be planted toward the back of planting areas.

Root Barriers;
Location for root barriers are subject to engineer's requirements, root barriers are shown in indicative locations only based on a 2m offset from canopy extent. Root barriers are shown where trees are adjacent to hard service, utilities and drainage.

Root Cells;
Where trees are constrained to less than 10m² root cells should be installed under adjacent hard standing to increase root volume.

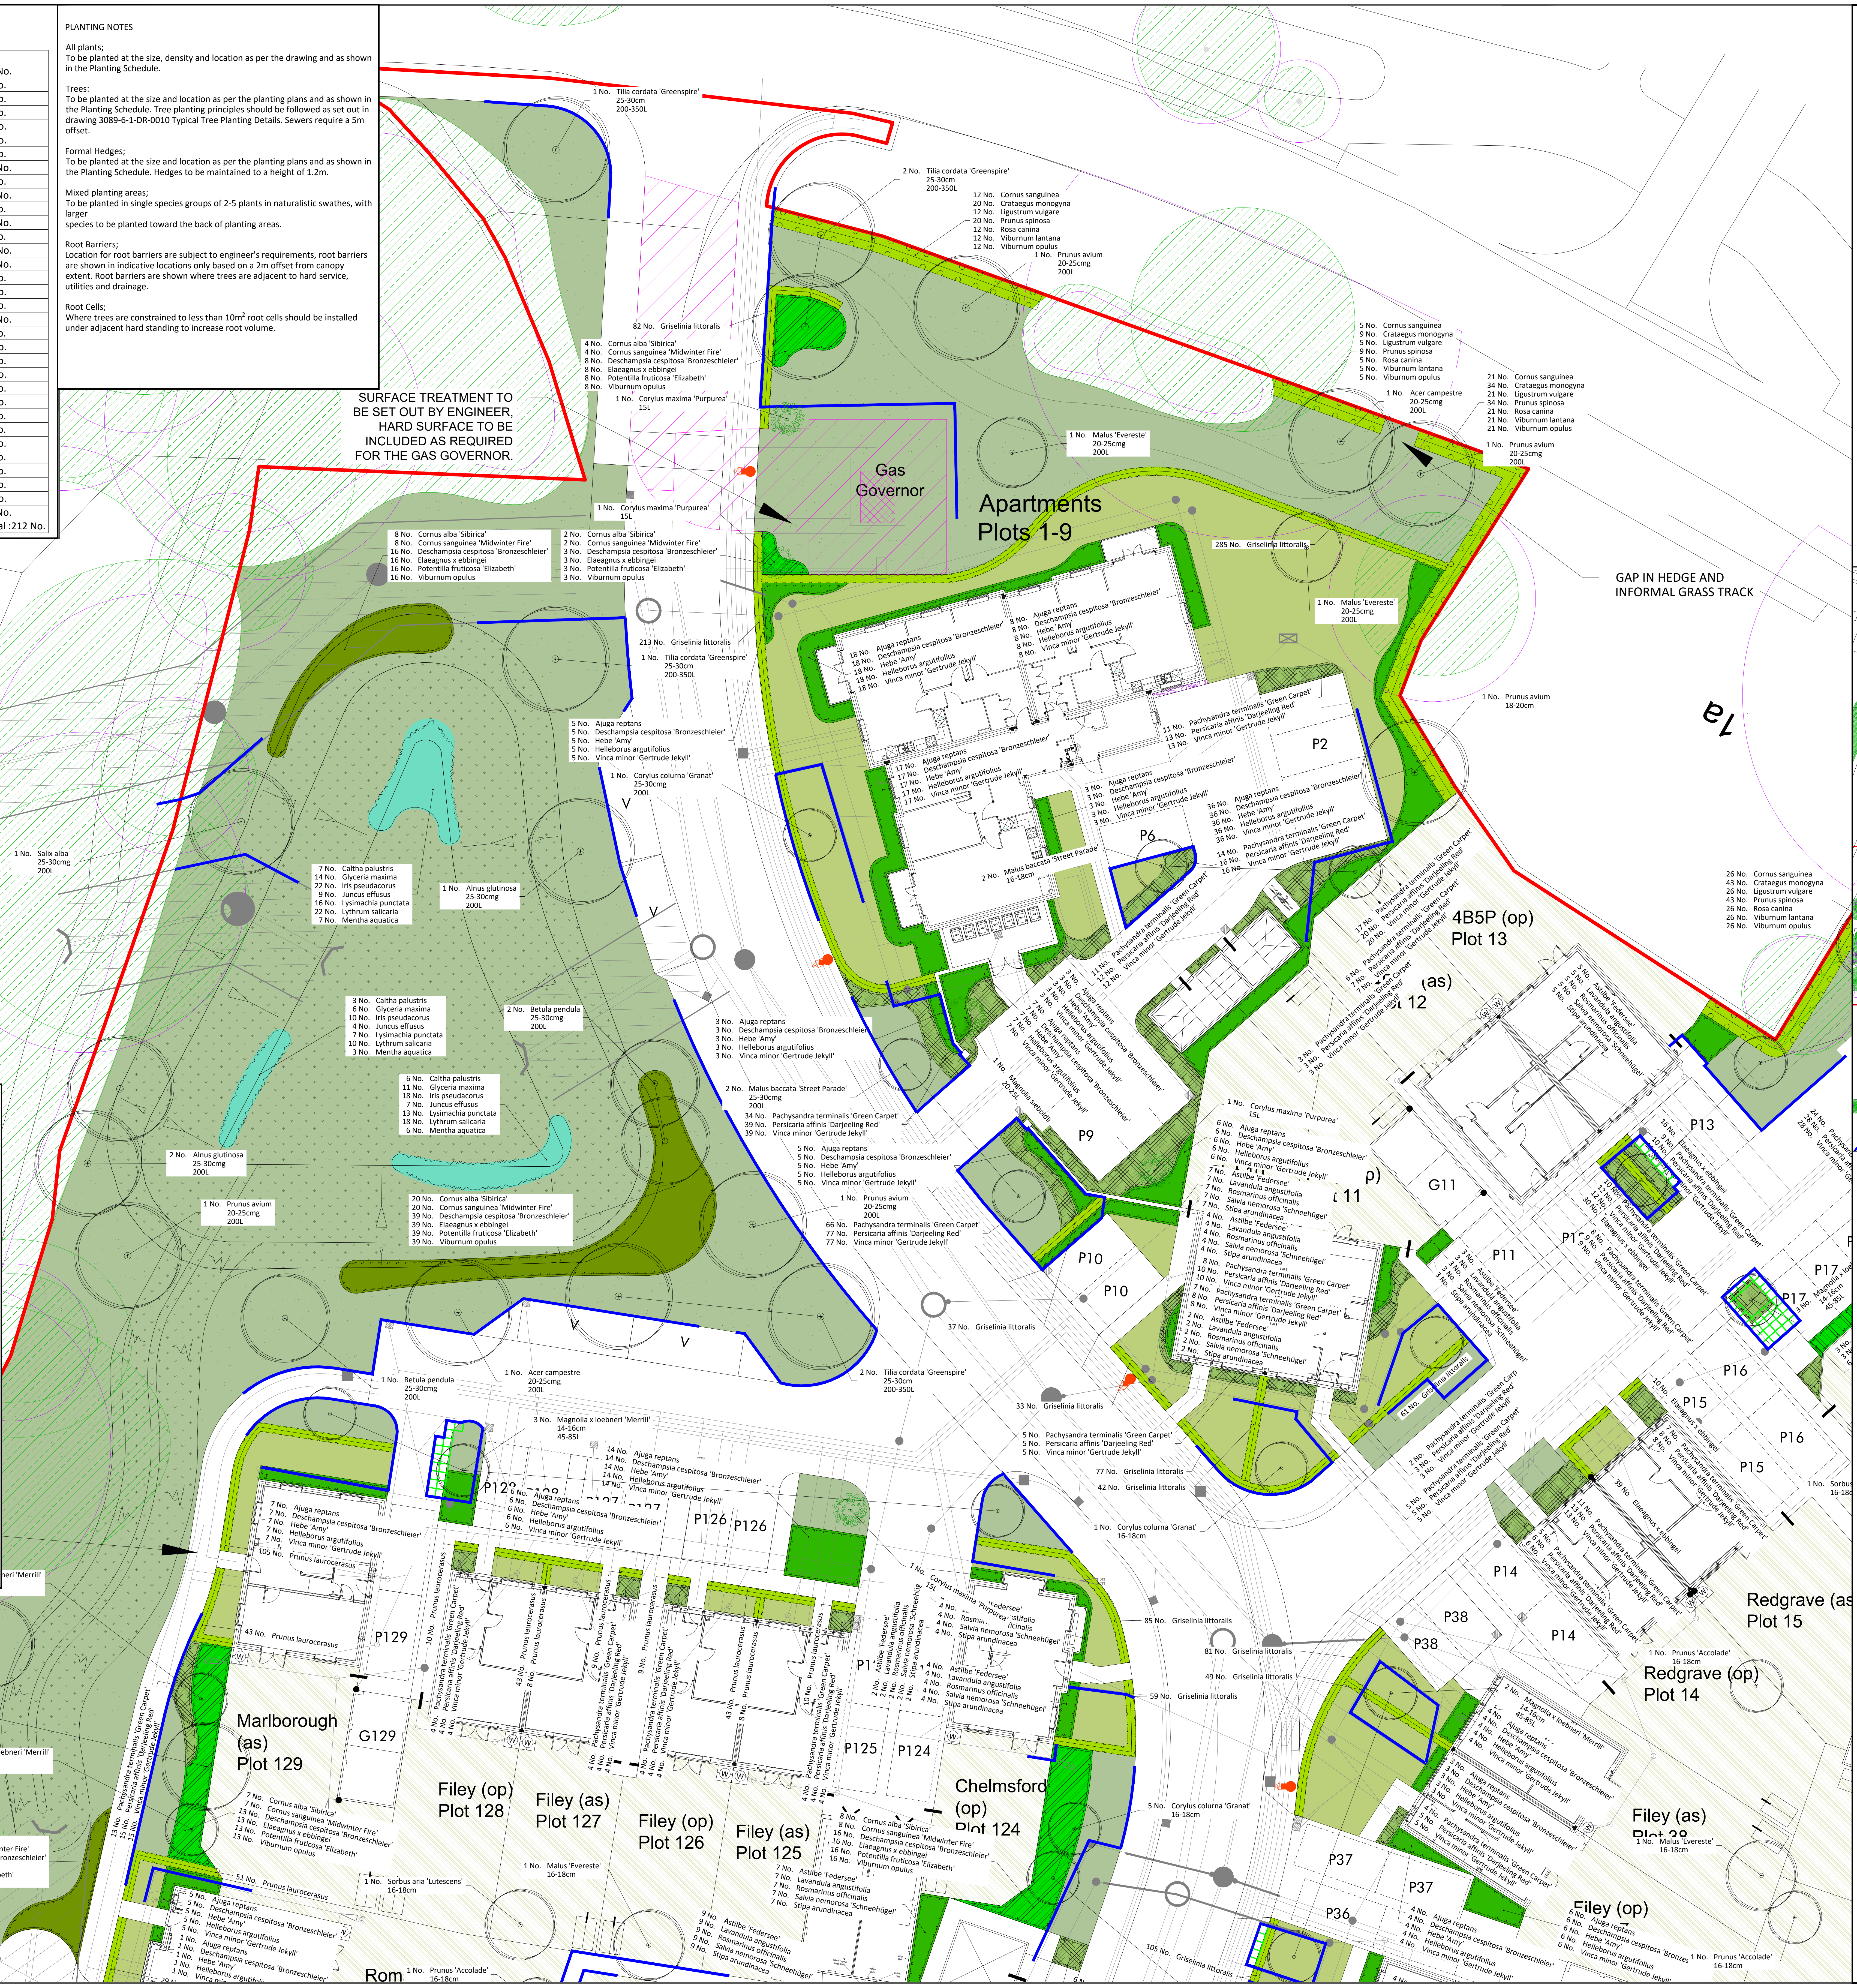
SURFACE TREATMENT TO BE SET OUT BY ENGINEER, HARD SURFACE TO BE INCLUDED AS REQUIRED FOR THE GAS GOVERNOR.

GAP IN HEDGE AND INFORMAL GRASS TRACK

1 No. Tilia cordata 'Greenspire' 25-30cm 200-350L
2 No. Tilia cordata 'Greenspire' 25-30cm 200-350L
12 No. Cornus sanguinea
20 No. Crataegus monogyna
12 No. Ligustrum vulgare
20 No. Prunus spinosa
12 No. Rosa canina
12 No. Viburnum lantana
12 No. Viburnum opulus
1 No. Prunus avium 20-25cmg 200L
5 No. Cornus sanguinea
9 No. Crataegus monogyna
5 No. Ligustrum vulgare
9 No. Prunus spinosa
5 No. Rosa canina
5 No. Viburnum lantana
5 No. Viburnum opulus
1 No. Acer campestre 20-25cmg 200L
21 No. Cornus sanguinea
34 No. Crataegus monogyna
21 No. Ligustrum vulgare
34 No. Prunus spinosa
21 No. Rosa canina
21 No. Viburnum lantana
21 No. Viburnum opulus
1 No. Prunus avium 20-25cmg 200L
82 No. Griselinia littoralis
4 No. Cornus alba 'Sibirica'
4 No. Cornus sanguinea 'Midwinter Fire'
8 No. Deschampsia cespitosa 'Bronzeschleier'
8 No. Elaeagnus x ebbingei
8 No. Potentilla fruticosa 'Elizabeth'
8 No. Viburnum opulus
1 No. Corylus maxima 'Purpurea' 15L
1 No. Malus 'Evereste' 20-25cmg 200L
Gas Governor
Apartments Plots 1-9
1 No. Corylus maxima 'Purpurea' 15L
8 No. Cornus alba 'Sibirica'
8 No. Cornus sanguinea 'Midwinter Fire'
16 No. Deschampsia cespitosa 'Bronzeschleier'
16 No. Elaeagnus x ebbingei
16 No. Potentilla fruticosa 'Elizabeth'
16 No. Viburnum opulus
2 No. Cornus alba 'Sibirica'
2 No. Cornus sanguinea 'Midwinter Fire'
3 No. Deschampsia cespitosa 'Bronzeschleier'
3 No. Elaeagnus x ebbingei
3 No. Potentilla fruticosa 'Elizabeth'
3 No. Viburnum opulus
285 No. Griselinia littoralis
1 No. Malus 'Evereste' 20-25cmg 200L
213 No. Griselinia littoralis
1 No. Tilia cordata 'Greenspire' 25-30cm 200-350L
18 No. Ajuga reptans
18 No. Deschampsia cespitosa 'Bronzeschleier'
18 No. Hebe 'Amy'
18 No. Helleborus argutifolius
18 No. Vinca minor 'Gertrude Jekyll'
8 No. Ajuga reptans
8 No. Deschampsia cespitosa 'Bronzeschleier'
8 No. Hebe 'Amy'
8 No. Helleborus argutifolius
8 No. Vinca minor 'Gertrude Jekyll'
1 No. Prunus avium 18-20cm
1a
5 No. Ajuga reptans
5 No. Deschampsia cespitosa 'Bronzeschleier'
5 No. Hebe 'Amy'
5 No. Helleborus argutifolius
5 No. Vinca minor 'Gertrude Jekyll'
11 No. Pachysandra terminalis 'Green Carpet'
13 No. Persicaria affinis 'Darjeeling Red'
13 No. Vinca minor 'Gertrude Jekyll'
P2
17 No. Ajuga reptans
17 No. Deschampsia cespitosa 'Bronzeschleier'
17 No. Hebe 'Amy'
17 No. Helleborus argutifolius
17 No. Vinca minor 'Gertrude Jekyll'
3 No. Ajuga reptans
3 No. Deschampsia cespitosa 'Bronzeschleier'
3 No. Hebe 'Amy'
3 No. Helleborus argutifolius
3 No. Vinca minor 'Gertrude Jekyll'
36 No. Ajuga reptans
36 No. Deschampsia cespitosa 'Bronzeschleier'
36 No. Hebe 'Amy'
36 No. Helleborus argutifolius
36 No. Vinca minor 'Gertrude Jekyll'
14 No. Pachysandra terminalis 'Green Carpet'
16 No. Persicaria affinis 'Darjeeling Red'
16 No. Vinca minor 'Gertrude Jekyll'
1 No. Corylus colurna 'Granat' 25-30cmg 200L
P6
2 No. Malus baccata 'Street Parade' 16-18cm
11 No. Pachysandra terminalis 'Green Carpet'
12 No. Persicaria affinis 'Darjeeling Red'
12 No. Vinca minor 'Gertrude Jekyll'
26 No. Cornus sanguinea
43 No. Crataegus monogyna
26 No. Ligustrum vulgare
43 No. Prunus spinosa
26 No. Rosa canina
26 No. Viburnum lantana
26 No. Viburnum opulus
17 No. Pachysandra terminalis 'Green Carpet'
20 No. Persicaria affinis 'Darjeeling Red'
20 No. Vinca minor 'Gertrude Jekyll'
4B5P (op) Plot 13
6 No. Pachysandra terminalis 'Green Carpet'
7 No. Persicaria affinis 'Darjeeling Red'
7 No. Vinca minor 'Gertrude Jekyll'
(as) Plot 12
3 No. Pachysandra terminalis 'Green Carpet'
3 No. Persicaria affinis 'Darjeeling Red'
3 No. Vinca minor 'Gertrude Jekyll'
5 No. Astilbe 'Federsee'
5 No. Lavandula angustifolia
5 No. Rosmarinus officinalis
5 No. Salvia nemorosa 'Schneehügel'
5 No. Stipa arundinacea
7 No. Caltha palustris
14 No. Glyceria maxima
22 No. Iris pseudacorus
9 No. Juncus effusus
16 No. Lysimachia punctata
22 No. Lythrum salicaria
7 No. Mentha aquatica
1 No. Alnus glutinosa 25-30cmg 200L
1 No. Salix alba 25-30cmg 200L
3 No. Ajuga reptans
3 No. Deschampsia cespitosa 'Bronzeschleier'
3 No. Hebe 'Amy'
3 No. Helleborus argutifolius
3 No. Vinca minor 'Gertrude Jekyll'
7 No. Ajuga reptans
7 No. Deschampsia cespitosa 'Bronzeschleier'
7 No. Hebe 'Amy'
7 No. Helleborus argutifolius
7 No. Vinca minor 'Gertrude Jekyll'
1 No. Magnolia sieboldii 20-25L
3 No. Caltha palustris
6 No. Glyceria maxima
10 No. Iris pseudacorus
4 No. Juncus effusus
7 No. Lysimachia punctata
10 No. Lythrum salicaria
3 No. Mentha aquatica
2 No. Betula pendula 25-30cmg 200L
6 No. Caltha palustris
11 No. Glyceria maxima
18 No. Iris pseudacorus
7 No. Juncus effusus
13 No. Lysimachia punctata
18 No. Lythrum salicaria
6 No. Mentha aquatica
3 No. Ajuga reptans
3 No. Deschampsia cespitosa 'Bronzeschleier'
3 No. Hebe 'Amy'
3 No. Helleborus argutifolius
3 No. Vinca minor 'Gertrude Jekyll'
2 No. Malus baccata 'Street Parade' 25-30cmg 200L
34 No. Pachysandra terminalis 'Green Carpet'
39 No. Persicaria affinis 'Darjeeling Red'
39 No. Vinca minor 'Gertrude Jekyll'
P9
5 No. Ajuga reptans
5 No. Deschampsia cespitosa 'Bronzeschleier'
5 No. Hebe 'Amy'
5 No. Helleborus argutifolius
5 No. Vinca minor 'Gertrude Jekyll'
1 No. Corylus maxima 'Purpurea' 15L
6 No. Ajuga reptans
6 No. Deschampsia cespitosa 'Bronzeschleier'
6 No. Hebe 'Amy'
6 No. Helleborus argutifolius
6 No. Vinca minor 'Gertrude Jekyll'
7 No. Astilbe 'Federsee'
7 No. Lavandula angustifolia
7 No. Rosmarinus officinalis
7 No. Salvia nemorosa 'Schneehügel'
7 No. Stipa arundinacea
4 No. Astilbe 'Federsee'
4 No. Lavandula angustifolia
4 No. Rosmarinus officinalis
4 No. Salvia nemorosa 'Schneehügel'
4 No. Stipa arundinacea
8 No. Pachysandra terminalis 'Green Carpet'
10 No. Persicaria affinis 'Darjeeling Red'
10 No. Vinca minor 'Gertrude Jekyll'
7 No. Pachysandra terminalis 'Green Carpet'
8 No. Persicaria affinis 'Darjeeling Red'
8 No. Vinca minor 'Gertrude Jekyll'
2 No. Astilbe 'Federsee'
2 No. Lavandula angustifolia
2 No. Rosmarinus officinalis
2 No. Salvia nemorosa 'Schneehügel'
2 No. Stipa arundinacea
G11
P11
3 No. Astilbe 'Federsee'
3 No. Lavandula angustifolia
3 No. Rosmarinus officinalis
3 No. Salvia nemorosa 'Schneehügel'
3 No. Stipa arundinacea
P13
16 No. Elaeagnus x ebbingei
9 No. Pachysandra terminalis 'Green Carpet'
10 No. Persicaria affinis 'Darjeeling Red'
10 No. Vinca minor 'Gertrude Jekyll'
10 No. Pachysandra terminalis 'Green Carpet'
12 No. Persicaria affinis 'Darjeeling Red'
12 No. Vinca minor 'Gertrude Jekyll'
30 No. Elaeagnus x ebbingei
8 No. Pachysandra terminalis 'Green Carpet'
9 No. Persicaria affinis 'Darjeeling Red'
9 No. Vinca minor 'Gertrude Jekyll'
24 No. Pachysandra terminalis 'Green Carpet'
28 No. Persicaria affinis 'Darjeeling Red'
28 No. Vinca minor 'Gertrude Jekyll'
P17
P17
3 No. Magnolia x loebneri 'Merrill' 14-16cm 45-85L
2 No. Alnus glutinosa 25-30cmg 200L
1 No. Prunus avium 20-25cmg 200L
20 No. Cornus alba 'Sibirica'
20 No. Cornus sanguinea 'Midwinter Fire'
39 No. Deschampsia cespitosa 'Bronzeschleier'
39 No. Elaeagnus x ebbingei
39 No. Potentilla fruticosa 'Elizabeth'
39 No. Viburnum opulus
1 No. Prunus avium 20-25cmg 200L
66 No. Pachysandra terminalis 'Green Carpet'
77 No. Persicaria affinis 'Darjeeling Red'
77 No. Vinca minor 'Gertrude Jekyll'
P10
P10
37 No. Griselinia littoralis
V
V
V
V
1 No. Betula pendula 25-30cmg 200L
1 No. Acer campestre 20-25cmg 200L
2 No. Tilia cordata 'Greenspire' 25-30cm 200-350L
33 No. Griselinia littoralis
61 No. Griselinia littoralis
10 No. Elaeagnus x ebbingei
P16
P15
P16
P15
2 No. Pachysandra terminalis 'Green Carpet'
3 No. Persicaria affinis 'Darjeeling Red'
3 No. Vinca minor 'Gertrude Jekyll'
5 No. Pachysandra terminalis 'Green Carpet'
5 No. Persicaria affinis 'Darjeeling Red'
5 No. Vinca minor 'Gertrude Jekyll'
7 No. Pachysandra terminalis 'Green Carpet'
8 No. Persicaria affinis 'Darjeeling Red'
8 No. Vinca minor 'Gertrude Jekyll'
39 No. Elaeagnus x ebbingei
11 No. Pachysandra terminalis 'Green Carpet'
13 No. Persicaria affinis 'Darjeeling Red'
13 No. Vinca minor 'Gertrude Jekyll'
5 No. Pachysandra terminalis 'Green Carpet'
6 No. Persicaria affinis 'Darjeeling Red'
6 No. Vinca minor 'Gertrude Jekyll'
1 No. Sorbus 16-18c
3 No. Magnolia x loebneri 'Merrill' 14-16cm 45-85L
5 No. Pachysandra terminalis 'Green Carpet'
5 No. Persicaria affinis 'Darjeeling Red'
5 No. Vinca minor 'Gertrude Jekyll'
77 No. Griselinia littoralis
42 No. Griselinia littoralis
14 No. Ajuga reptans
14 No. Deschampsia cespitosa 'Bronzeschleier'
14 No. Hebe 'Amy'
14 No. Helleborus argutifolius
14 No. Vinca minor 'Gertrude Jekyll'
6 No. Ajuga reptans
6 No. Deschampsia cespitosa 'Bronzeschleier'
6 No. Hebe 'Amy'
6 No. Helleborus argutifolius
6 No. Vinca minor 'Gertrude Jekyll'
P128
P127
P126
P126
7 No. Ajuga reptans
7 No. Deschampsia cespitosa 'Bronzeschleier'
7 No. Hebe 'Amy'
7 No. Helleborus argutifolius
7 No. Vinca minor 'Gertrude Jekyll'
105 No. Prunus laurocerasus
43 No. Prunus laurocerasus
P129
1 No. Corylus colurna 'Granat' 16-18cm
1 No. Corylus maxima 'Purpurea' 15L
4 No. Astilbe 'Federsee'
4 No. Lavandula angustifolia
4 No. Rosmarinus officinalis
4 No. Salvia nemorosa 'Schneehügel'
4 No. Stipa arundinacea
85 No. Griselinia littoralis
81 No. Griselinia littoralis
49 No. Griselinia littoralis
59 No. Griselinia littoralis
10 No. Prunus laurocerasus
4 No. Pachysandra terminalis 'Green Carpet'
4 No. Persicaria affinis 'Darjeeling Red'
4 No. Vinca minor 'Gertrude Jekyll'
43 No. Prunus laurocerasus
8 No. Prunus laurocerasus
9 No. Prunus laurocerasus
9 No. Prunus laurocerasus
2 No. Astilbe 'Federsee'
2 No. Lavandula angustifolia
2 No. Rosmarinus officinalis
2 No. Salvia nemorosa 'Schneehügel'
2 No. Stipa arundinacea
4 No. Astilbe 'Federsee'
4 No. Lavandula angustifolia
4 No. Rosmarinus officinalis
4 No. Salvia nemorosa 'Schneehügel'
4 No. Stipa arundinacea
P125
P124
Marlborough (as) Plot 129
G129
Filey (op) Plot 128
Filey (as) Plot 127
Filey (op) Plot 126
Filey (as) Plot 125
Chelmsford (op) Plot 124
13 No. Pachysandra terminalis 'Green Carpet'
15 No. Persicaria affinis 'Darjeeling Red'
15 No. Vinca minor 'Gertrude Jekyll'
7 No. Cornus alba 'Sibirica'
7 No. Cornus sanguinea 'Midwinter Fire'
13 No. Deschampsia cespitosa 'Bronzeschleier'
13 No. Elaeagnus x ebbingei
13 No. Potentilla fruticosa 'Elizabeth'
13 No. Viburnum opulus
8 No. Cornus alba 'Sibirica'
8 No. Cornus sanguinea 'Midwinter Fire'
16 No. Deschampsia cespitosa 'Bronzeschleier'
16 No. Elaeagnus x ebbingei
16 No. Potentilla fruticosa 'Elizabeth'
16 No. Viburnum opulus
7 No. Astilbe 'Federsee'
7 No. Lavandula angustifolia
7 No. Rosmarinus officinalis
7 No. Salvia nemorosa 'Schneehügel'
7 No. Stipa arundinacea
9 No. Astilbe 'Federsee'
9 No. Lavandula angustifolia
9 No. Rosmarinus officinalis
9 No. Salvia nemorosa 'Schneehügel'
9 No. Stipa arundinacea
1 No. Malus 'Evereste' 16-18cm
1 No. Sorbus aria 'Lutescens' 16-18cm
5 No. Corylus colurna 'Granat' 16-18cm
105 No. Griselinia littoralis
51 No. Prunus laurocerasus
5 No. Ajuga reptans
5 No. Deschampsia cespitosa 'Bronzeschleier'
5 No. Hebe 'Amy'
5 No. Helleborus argutifolius
5 No. Vinca minor 'Gertrude Jekyll'
1 No. Ajuga reptans
1 No. Deschampsia cespitosa 'Bronzeschleier'
1 No. Hebe 'Amy'
1 No. Helleborus argutifolius
1 No. Vinca minor
1 No. Prunus 'Accolade' 16-18cm
Rom
1 No. Betula pendula 25-30cmg 200L
1 No. Betula pendula 18-20cm
1 No. Magnolia x loebneri 'Merrill' 14-16cm 45-85L
1 No. Malus 'Evereste' 16-18cm
5 No. Cornus alba 'Sibirica'
5 No. Cornus sanguinea 'Midwinter Fire'
9 No. Deschampsia cespitosa 'Bronzeschleier'
9 No. Elaeagnus x ebbingei
9 No. Potentilla fruticosa 'Elizabeth'
9 No. Viburnum opulus
P14
P38
P38
P14
Redgrave (as) Plot 15
Redgrave (op) Plot 14
1 No. Prunus 'Accolade' 16-18cm
2 No. Magnolia x loebneri 'Merrill' 14-16cm 45-85L
4 No. Ajuga reptans
4 No. Deschampsia cespitosa 'Bronzeschleier'
4 No. Hebe 'Amy'
4 No. Helleborus argutifolius
4 No. Vinca minor 'Gertrude Jekyll'
3 No. Ajuga reptans
3 No. Deschampsia cespitosa 'Bronzeschleier'
3 No. Hebe 'Amy'
3 No. Helleborus argutifolius
3 No. Vinca minor 'Gertrude Jekyll'
4 No. Pachysandra terminalis 'Green Carpet'
5 No. Persicaria affinis 'Darjeeling Red'
5 No. Vinca minor 'Gertrude Jekyll'
Filey (as) Plot 38
1 No. Malus 'Evereste' 16-18cm
P37
P37
P36
4 No. Ajuga reptans
4 No. Deschampsia cespitosa 'Bronzeschleier'
4 No. Hebe 'Amy'
4 No. Helleborus argutifolius
4 No. Vinca minor 'Gertrude Jekyll'
Filey (op)
6 No. Ajuga reptans
6 No. Deschampsia cespitosa 'Bronzeschleier'
6 No. Hebe 'Amy'
6 No. Helleborus argutifolius
6 No. Vinca minor 'Gertrude Jekyll'
1 No. Prunus 'Accolade' 16-18cm

Key

🟥	APPLICATION BOUNDARY
▨	EXISTING TREES TO BE RETAINED
●	PROPOSED TREES REFER TO PLANTING SCHEDULE
●	SPECIMEN SHRUBS REFER TO PLANTING SCHEDULE
🟩	FORMAL HEDGE PLANTING REFER TO PLANTING SCHEDULE (INCLUDES TEMPORARY PROTECTION FENCING, REFER TO LANDSCAPE SPECIFICATION)
🟩	NATIVE MIX HEDGE PLANTING REFER TO PLANTING SCHEDULE (INCLUDES TEMPORARY PROTECTION FENCING, REFER TO LANDSCAPE SPECIFICATION)
🟩	MIX NATIVE SCRUB PLANTING REFER TO PLANTING SCHEDULE
▨	STRUCTURAL PLANTING REFER TO PLANTING SCHEDULE
🟩	ORNAMENTAL PLANTING REFER TO PLANTING SCHEDULE
▨	GROUND COVER PLANTING REFER TO PLANTING SCHEDULE
🟩	AMENITY GRASS - PUBLIC REALM EMORSGATE, EG1 – GENERAL PURPOSE MEADOW GRASS MIXTURE, OR SIMILAR APPROVED
🟩	AMENITY GRASS (LONG) - PUBLIC REALM EMORSGATE, EG1 – GENERAL PURPOSE MEADOW GRASS MIXTURE, OR SIMILAR APPROVED
🟩	AMENITY GRASS (LONG) - BASINS EMORSGATE EG8 - MEADOW GRASS MIXTURE FOR WET SOILS, SOWN AT 4G/M2
🟩	AMENITY GRASS - PRIVATE FRONT LAWN EMORSGATE, EG1 – GENERAL PURPOSE MEADOW GRASS MIXTURE, OR SIMILAR APPROVED
▨	PRIVATE REAR GARDENS
■	DRAINAGE AS PER ENGINEER'S SPECIFICATION AND LAYOUT
●	LIGHT COLUMNS AS PER ENGINEER'S SPECIFICATION AND LAYOUT
―	ROOT BARRIERS GREEN TECH ROOT BARRIER 360, PRODUCT CODE: 170UR4051-PRO, 650MM, OR SIMILAR APPROVED.
▦	ROOT CELLS GREEN TECH STRATA CELLS, 500mm x 500mm, OR SIMILAR APPROVED.
▨	GAS GOVERNOR EASEMENT

FOR PLANTING NOTES REFER TO DRAWING 3237-6-1-DR-0002 PLANTING PLAN 1 OF 7

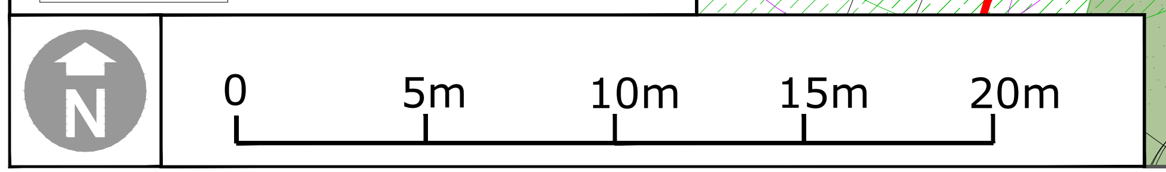
N
0
5m
10m
15m
20m

©David Jarvis Associates 2025

OS data © Crown copyright and database rights 2025 Ordnance Survey 0100031673

Notes

Related Drawings: Based on DJA drawing 3237-6-1-DR 0001-Landscape Layout

Issue: Drawn by David Jarvis Associates Limited (CROWN COPYRIGHT. ALL RIGHTS RESERVED 2025 LICENCE NUMBER 0100031). This drawing is for Tenderpurposes only - Do not use this drawing for Construction. The information contained in the drawing should be used as a guide to the final forms and finishes of the landscape scheme. Any revisions to be approved by the Client and Local Authority

Scaling: Do not scale this drawing. Use given dimensions only.

Setting out: refer to Engineers for information regarding setting out. In the event of discrepancy refer to Engineers in the first instance.

Survey: Original survey provided by the Client.

Services: Where possible these are identified on the drawings but, for the avoidance of doubt all service/utility locations should be considered indicative until identified on site. To ensure those services / utilities shown are current refer to the original survey provider or utilities designer or Client for confirmation and further information regarding easements. In the event of new services being installed refer to the appointed Engineer. It is recommended that hazard warning tape 'danger electric cable'/'danger services' to be installed over all service routes (to remain on site) to current BS guidelines (BS7671).

Lighting: Refer to lighting engineers drawings.

Planting: Plant species are selected and located in line with consideration of the site conditions, NHBC guidelines and discussions with the Local Authority and design team. All plants and planting procedure to conform to the David Jarvis Associates Limited Landscape Specification that will accompany the Construction issue drawings. No species or plant location is to be varied without prior consent of the Landscape Architect.

Biosecurity: All plant stock to be sourced from a supplier certified to be pest and disease free and in accordance with Plant Passport / Animal and Plant Health Agency (APHA) and current DEFRA requirements. Supplier information / certification to be retained for a period of not less than 12 years and must be made available upon request.

Foundations: Developers / Contractors to ensure that all foundations (buildings and external walling) are designed and constructed so as to take into account, at the time of maturity, any existing or proposed trees, hedgerows or other vegetation on the application site or existing vegetation on land adjoining the site at the time of construction and any trees felled or hedgerows removed on or adjacent to the site during the previous 15 years. For this purpose the developer / contractors will submit all relevant details to the authority dealing with the Building Regulations Certificate.

Design Levels: Refer to Engineers where design levels are not shown.

CDM: Drawings to be read in conjunction with Designers risk assessment. Potential risks above that of those associated with the general construction typical to the drawing are identified below;

LOCATION PLAN
SCALE 1:2500

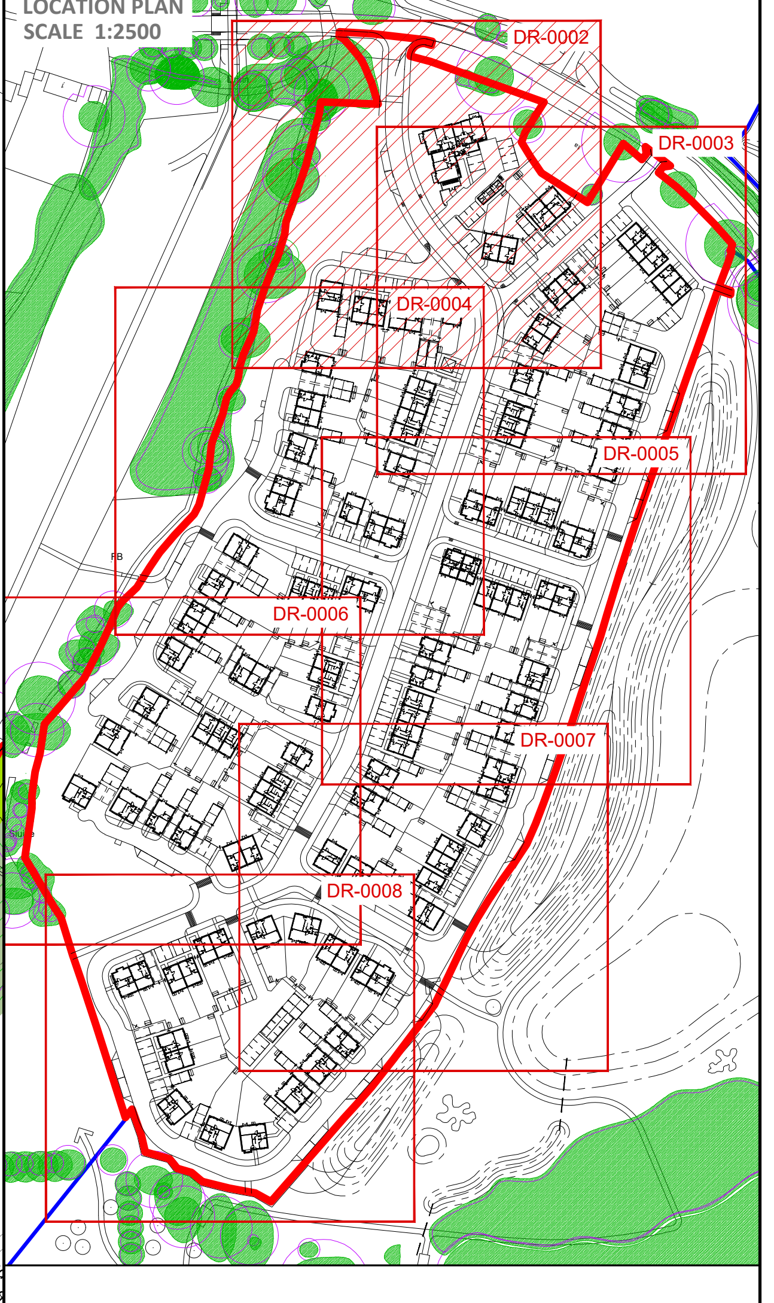
DR-0002
DR-0003
DR-0004
DR-0005
DR-0006
DR-0007
DR-0008

Drawing Revision

Rev.	Date	Description	Drawn	Checked
T6	10/04/2015	Selected tree uplift to 200L containter.	JB	ED
T5	05/02/2025	Updated to omit hyperoptic box as per client instruction, landscape and planting schedule amended accordingly.	IE	ED
T4	15/01/2025	Updated to latest layout	IE	ED
T3	30/08/2024	Trees amended to co-ordinate with latest drainage and utilities. Root barriers and cells now shown	ED	ED
T2	28/03/2024	Adjusted to new layout.	JB/AB	ED
T1	06/03/2024	First issue	AB/IE	ED

Status
ISSUED FOR TENDER

DAVID JARVIS ASSOCIATES

DAVID JARVIS ASSOCIATES LIMITED
1 Tennyson Street Swindon Wiltshire SN1 5DT
t: 01793 612173
e: mail@davidjarvis.biz
w: www.davidjarvis.biz

Client
CREST NICHOLSON CHILTERN

Project
ARBORFIELD - PARCEL 02

Drawing Title
PLANTING PLAN 1 OF 7

Scale	Sheet Size	Date Plotted	
1:200	A1	10/04/2025	
Client Ref.	Drawing Ref.	Drawing No.	Version
-	3237-6-1	DR-0002	T6