


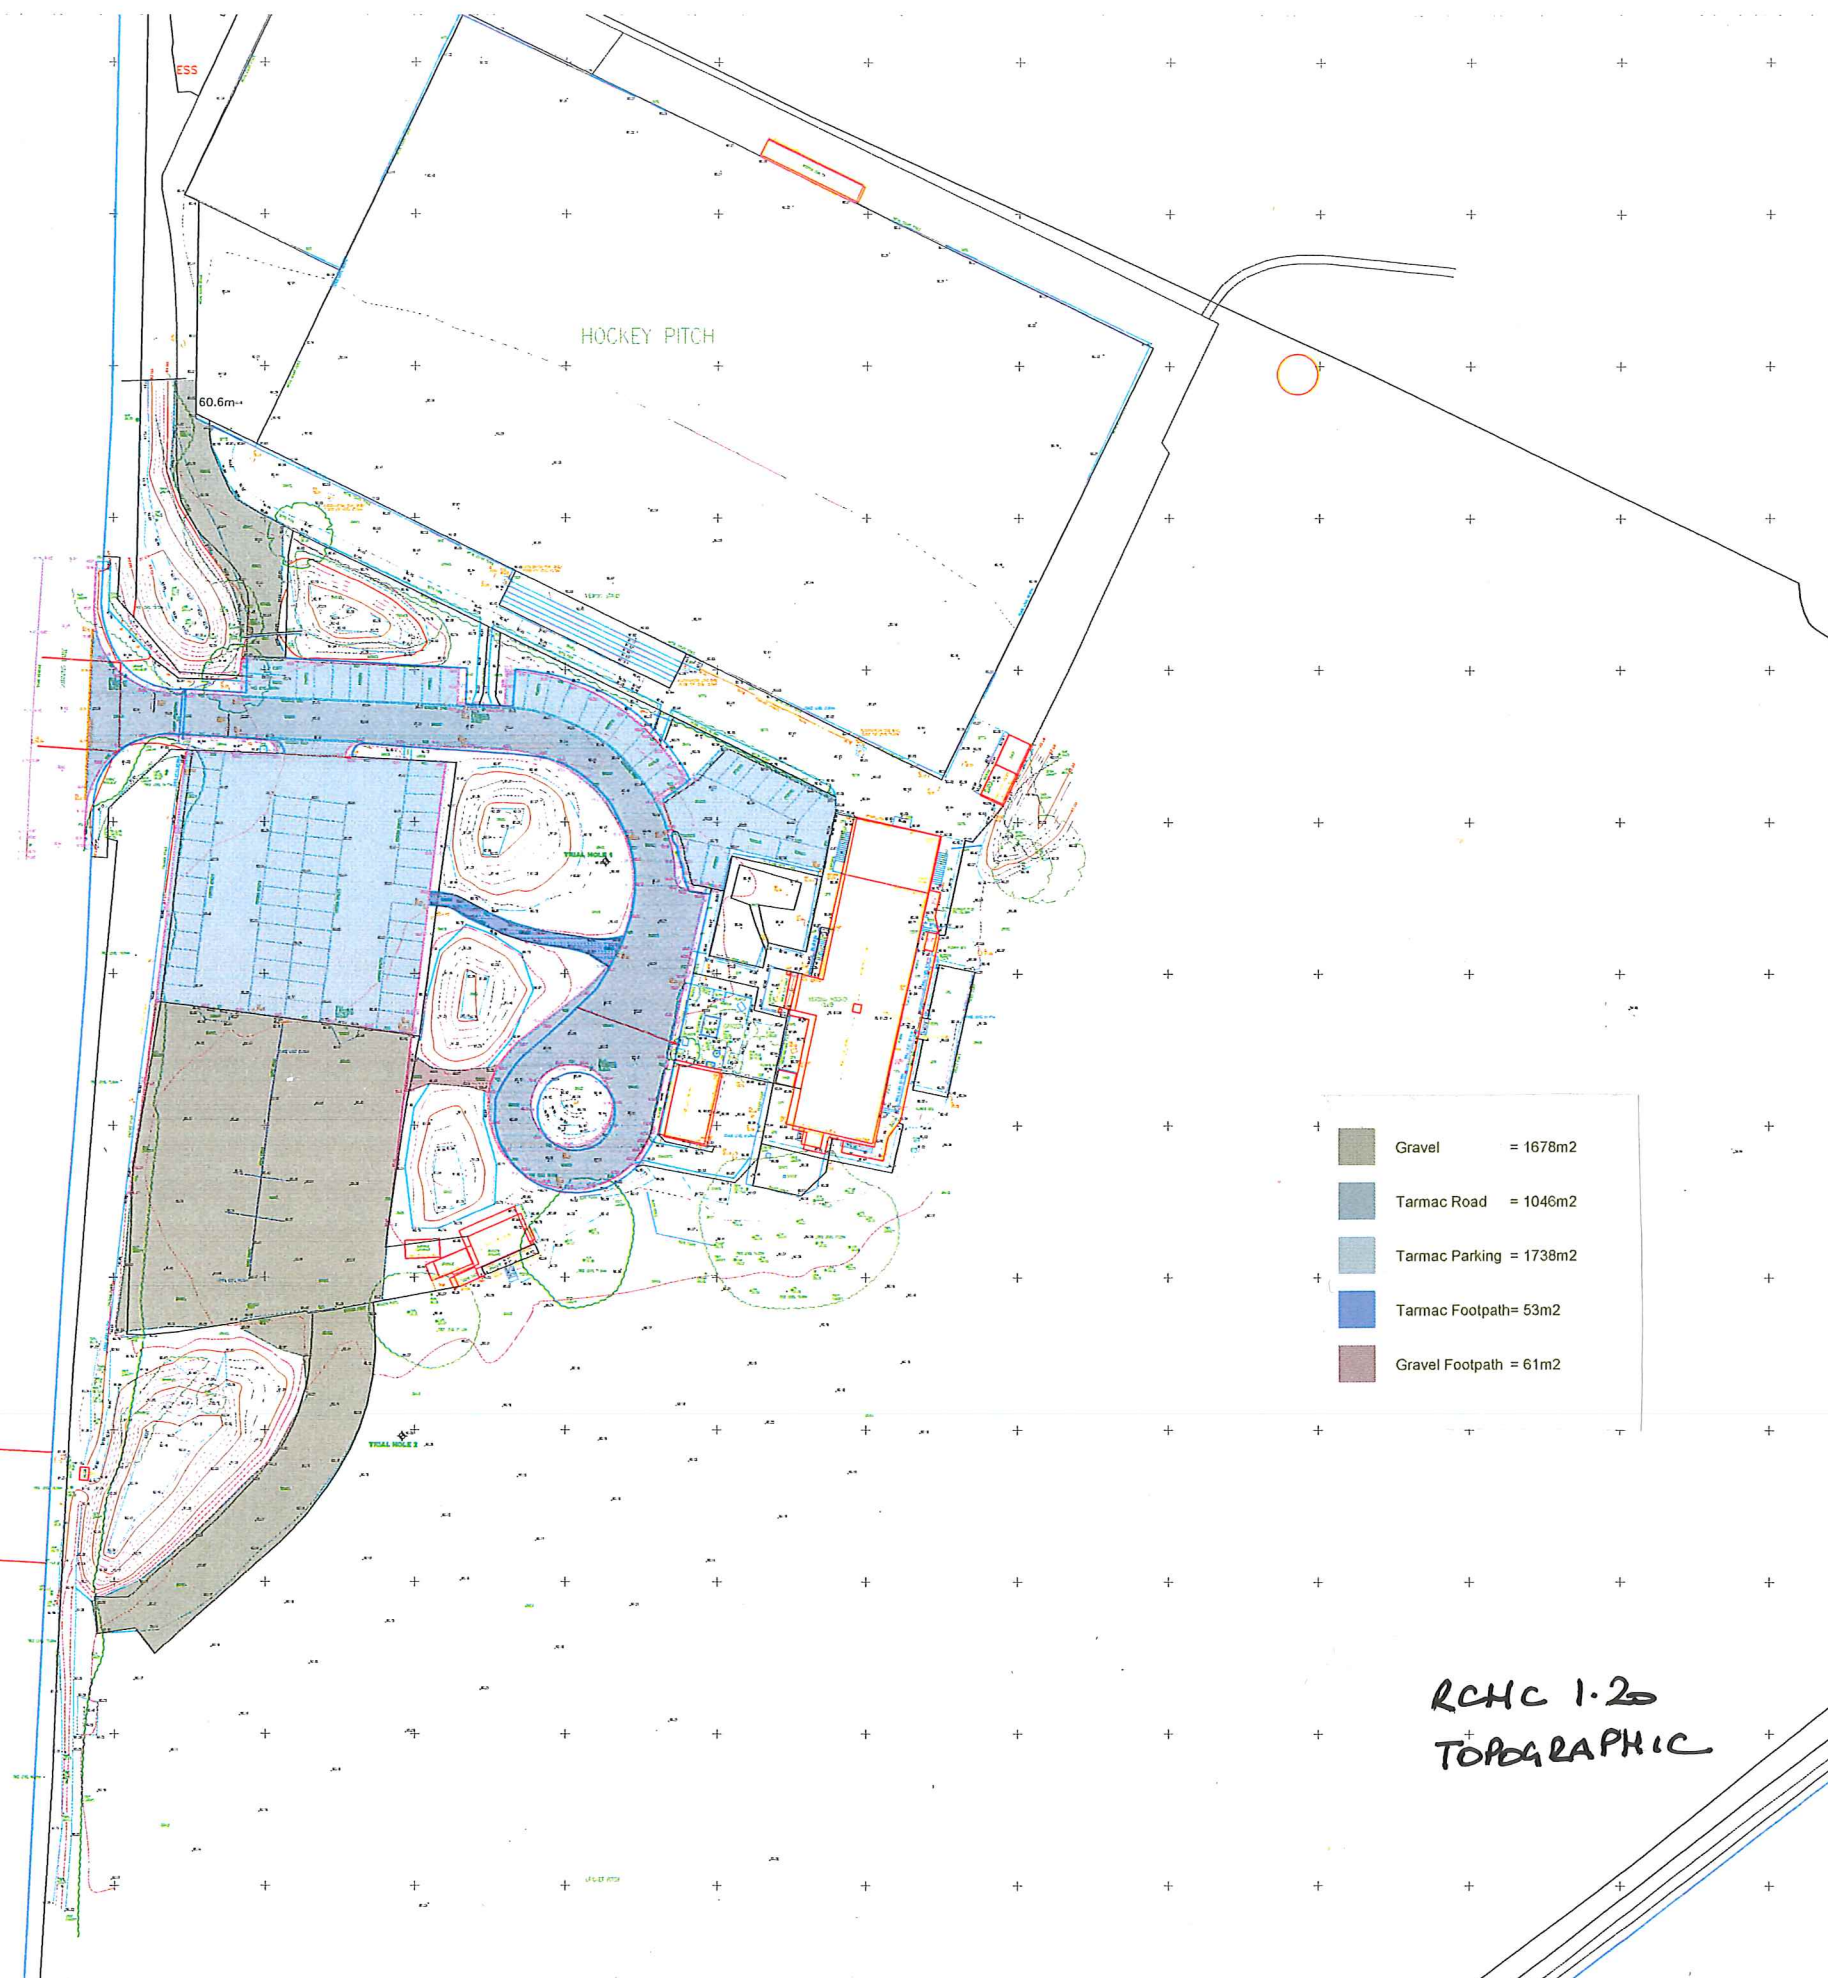

Gravel	= 1678m2
Tarmac Road	= 1046m2
Tarmac Parking	= 1738m2
Tarmac Footpath	= 53m2
Gravel Footpath	= 61m2

RCHC 1.20
TOPOGRAPHIC